




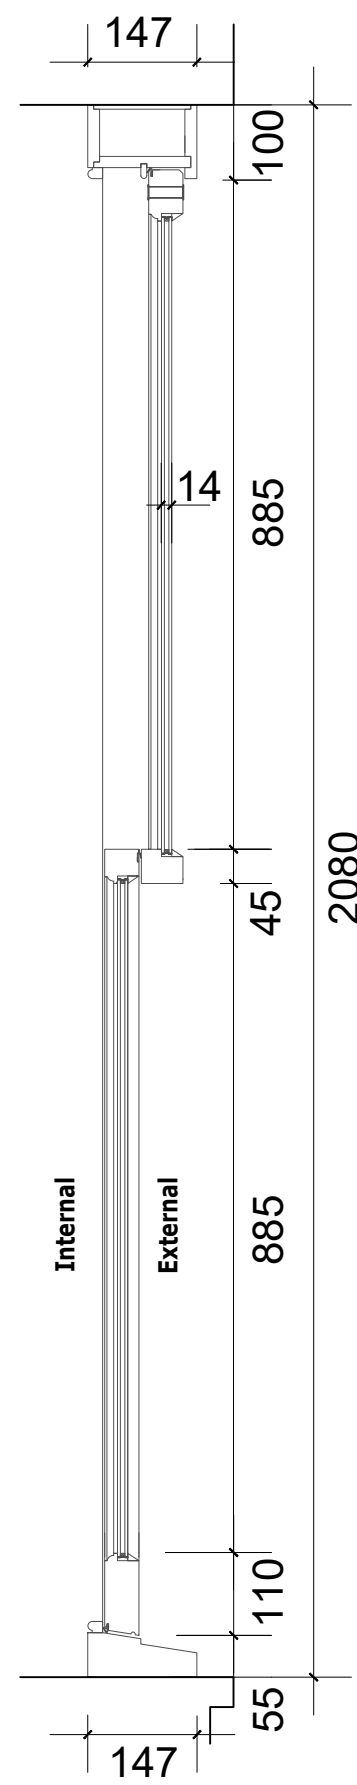


W01 W02

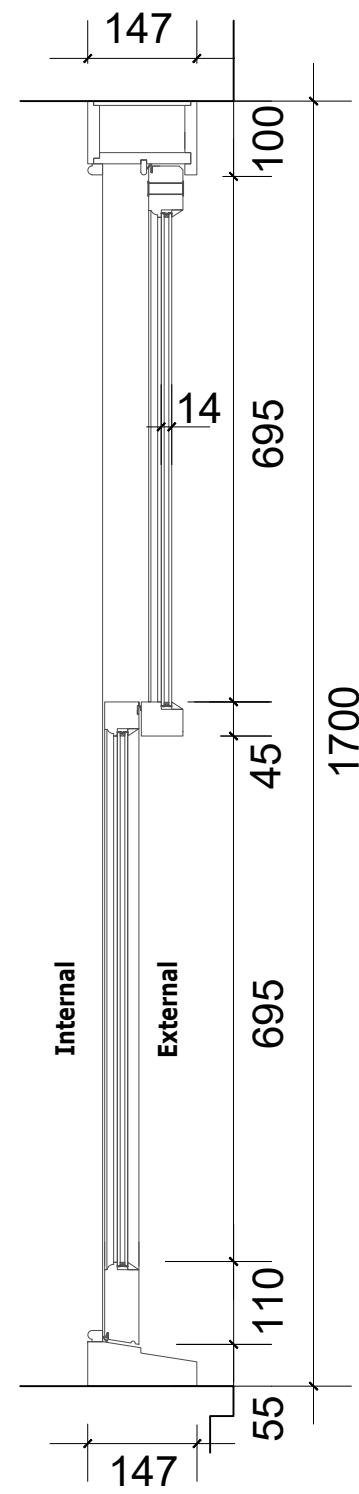


W03 W04 W05

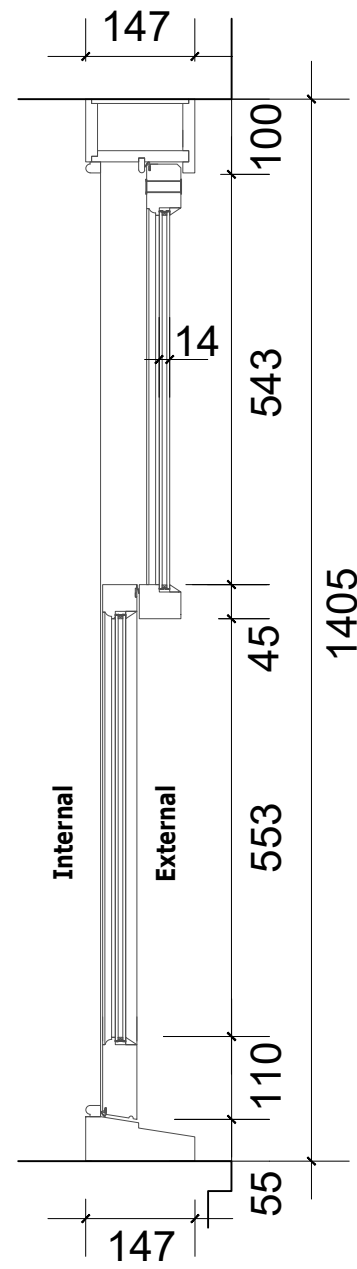


W06

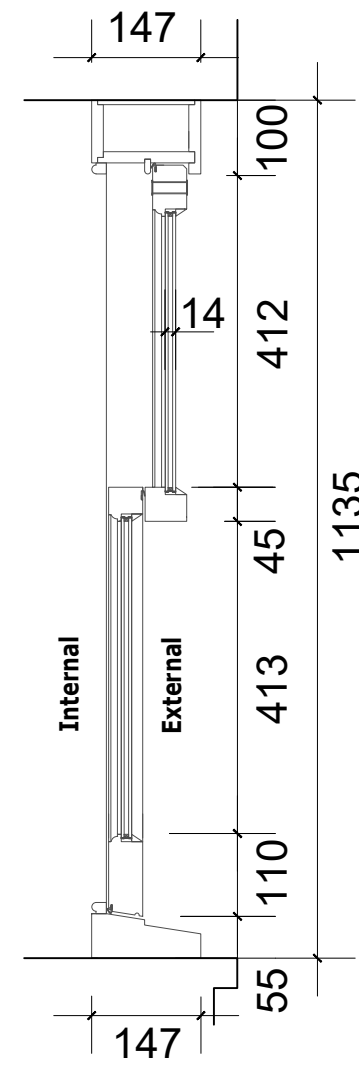


W07 W12

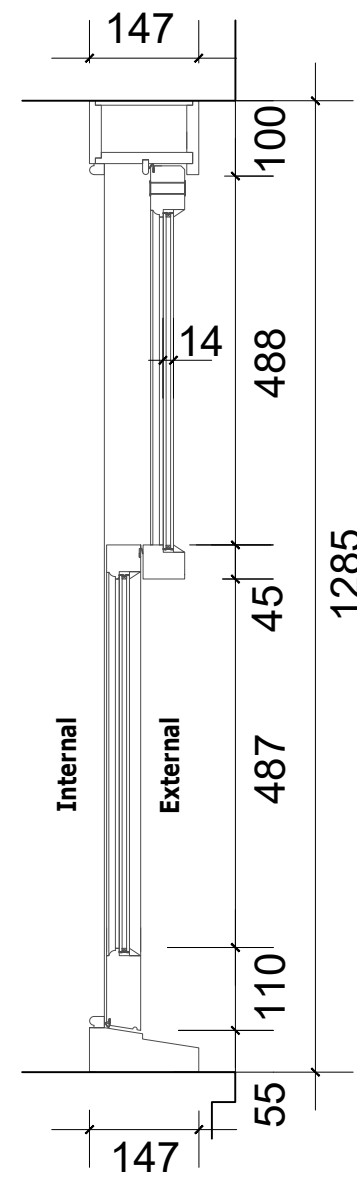


W08

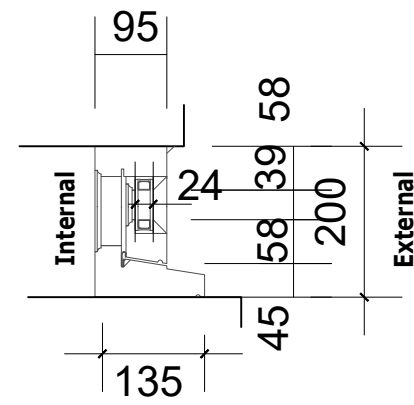


W09

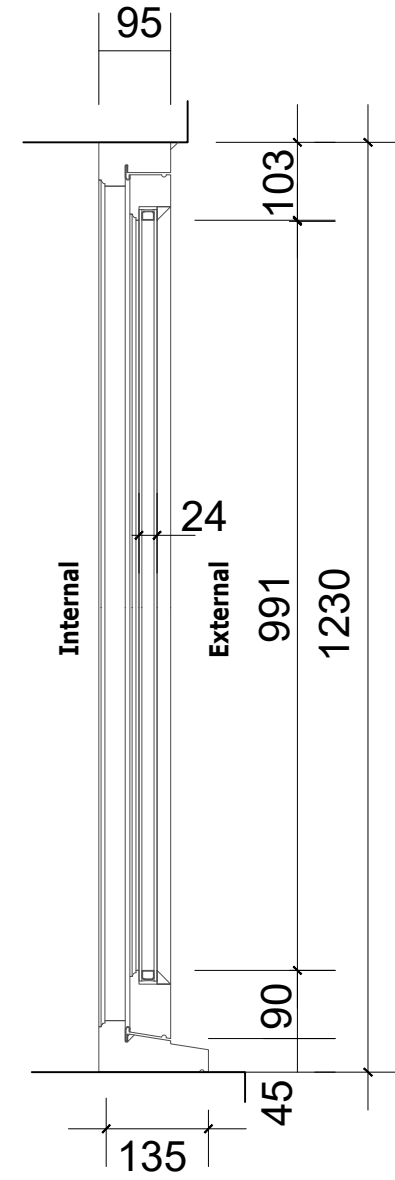


W10

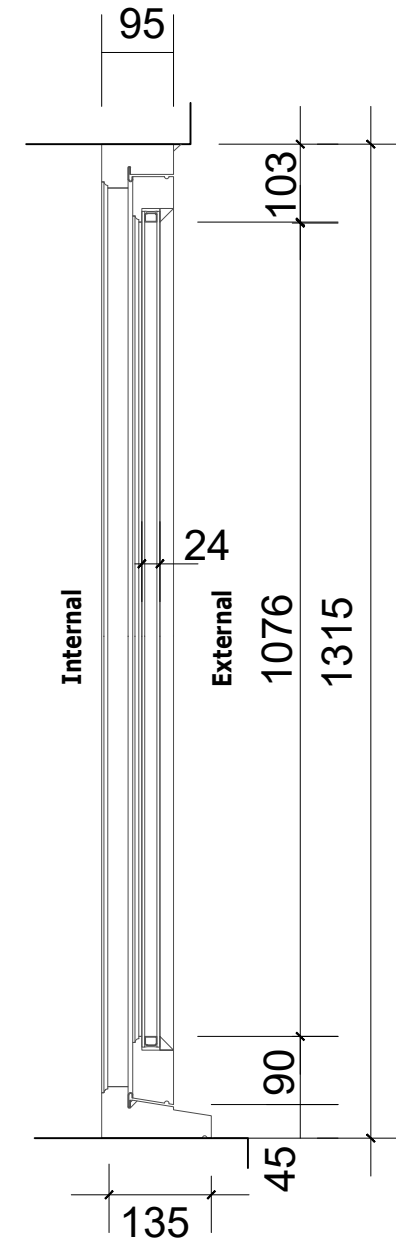

W11

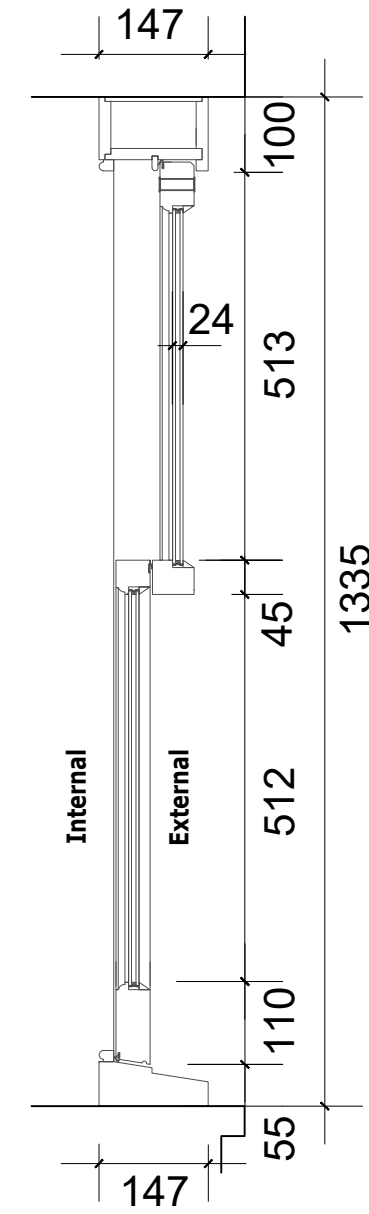

W13

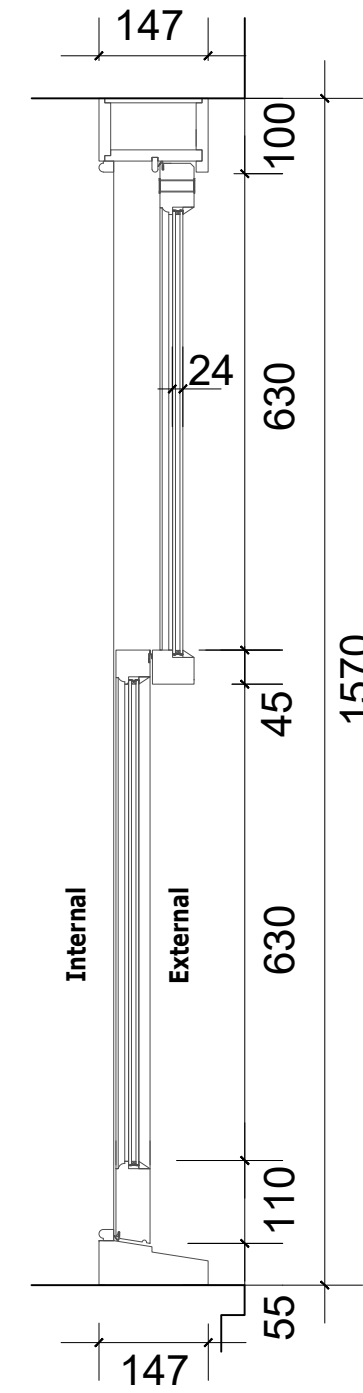

W14

1 Proposed Window Section Details Scale: 1:10 @ A1

Scale Bar 1:10 100 0 100 200 500 mm

				Client	Wates / Clarion	Sheet Name	Proposed Window Section Details	Scale	1:10 @ A1
P1	Planning	TVS	DM	19.08.2026	Project Name	Capital Works 2026 / 27			 Duncan House 1A Burnhill Road Beckenham Kent BR3 3LA Tel: 020 8658 3538
Rev	Description	By	QA	DD.MM.YY	Project Location				
© This drawing and any design hereon is the copyright of Potter Raper and must not be reproduced without their written consent. All drawings remain the property of Potter Raper. Figured dimension only to be taken from this drawing. All dimensions to be checked on site. Please inform Potter Raper immediately of any discrepancies before work proceeds.					51 Waterlow Rd Islington N19 5NL London	Project Status	Planning	Drawing Nr.	
								12235-PR-WR_51-ZZ-M2-A-PL302	