


Muswell Hill Golf Club

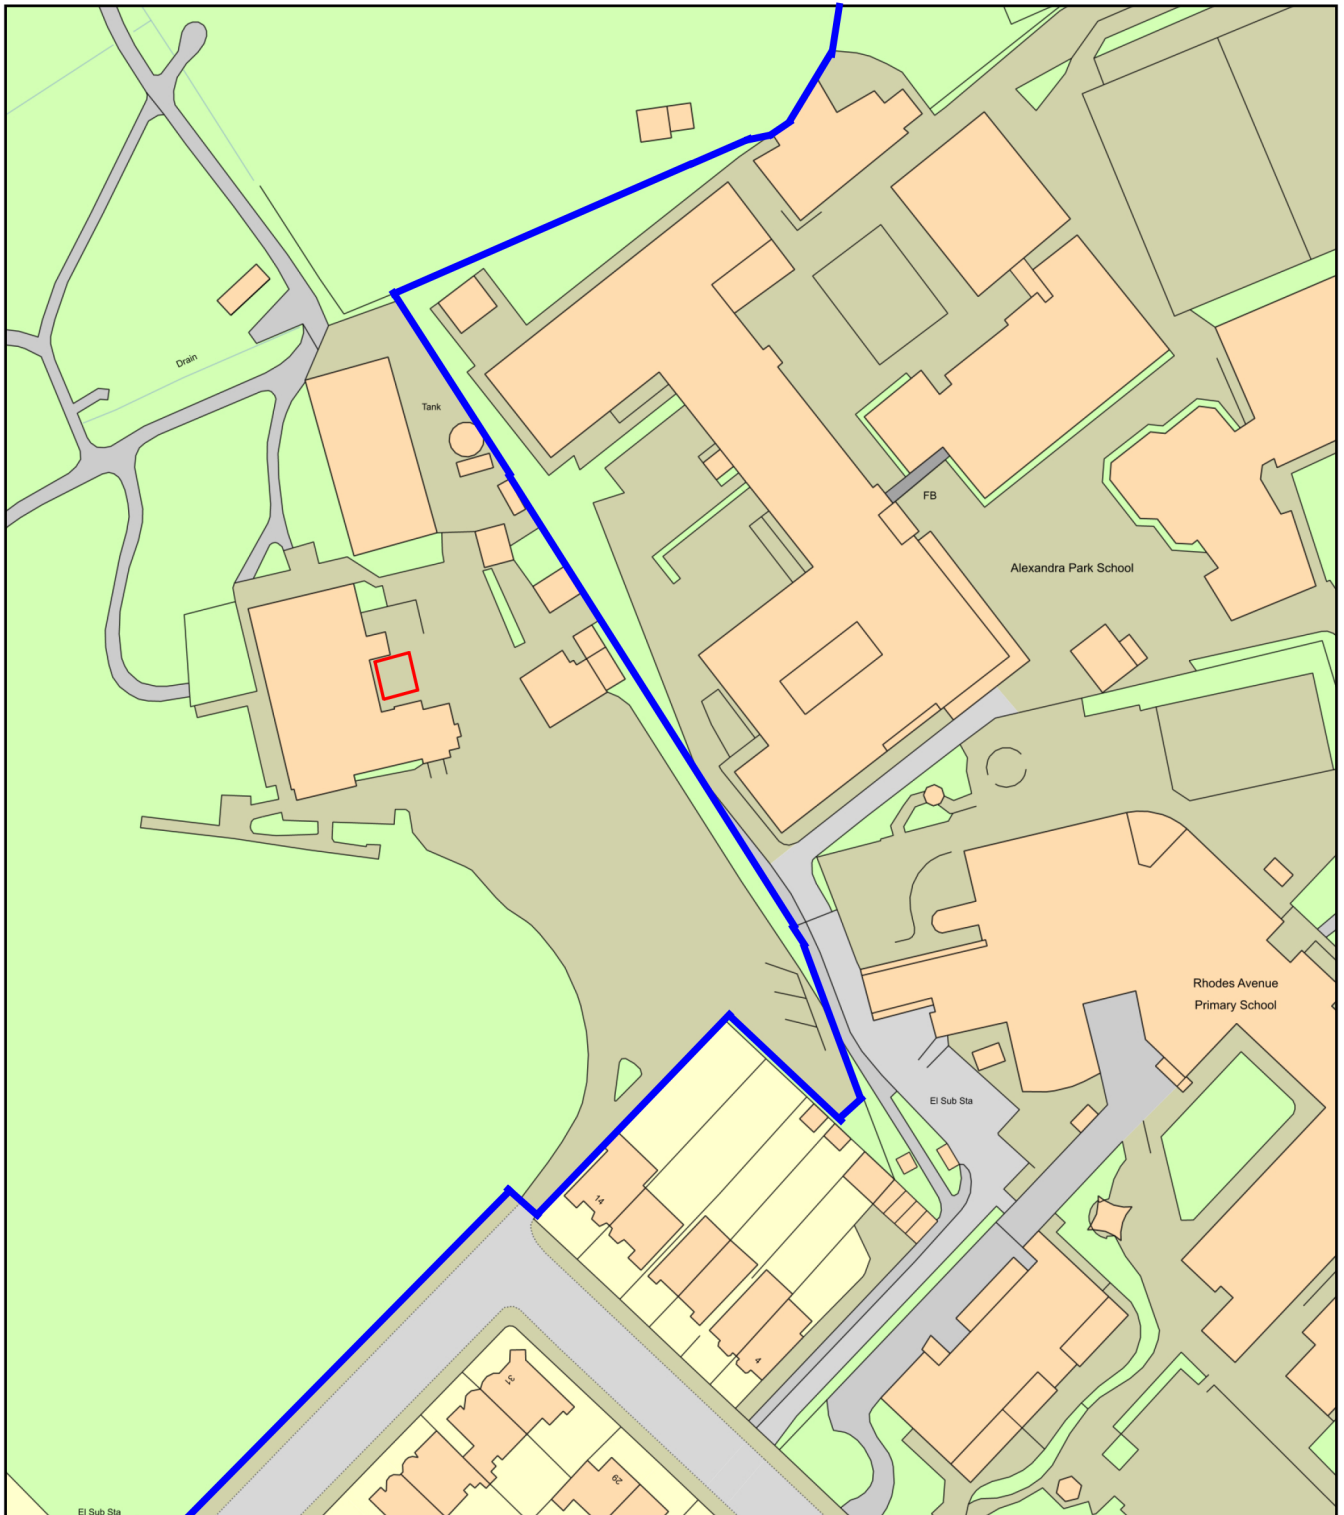

0 50
Metres



Plan Produced for: Ana Alonso Architect

Date Produced: July 2026

Plan Reference Number: TQRQM25039145915607

Scale: 1:1250 @ A4