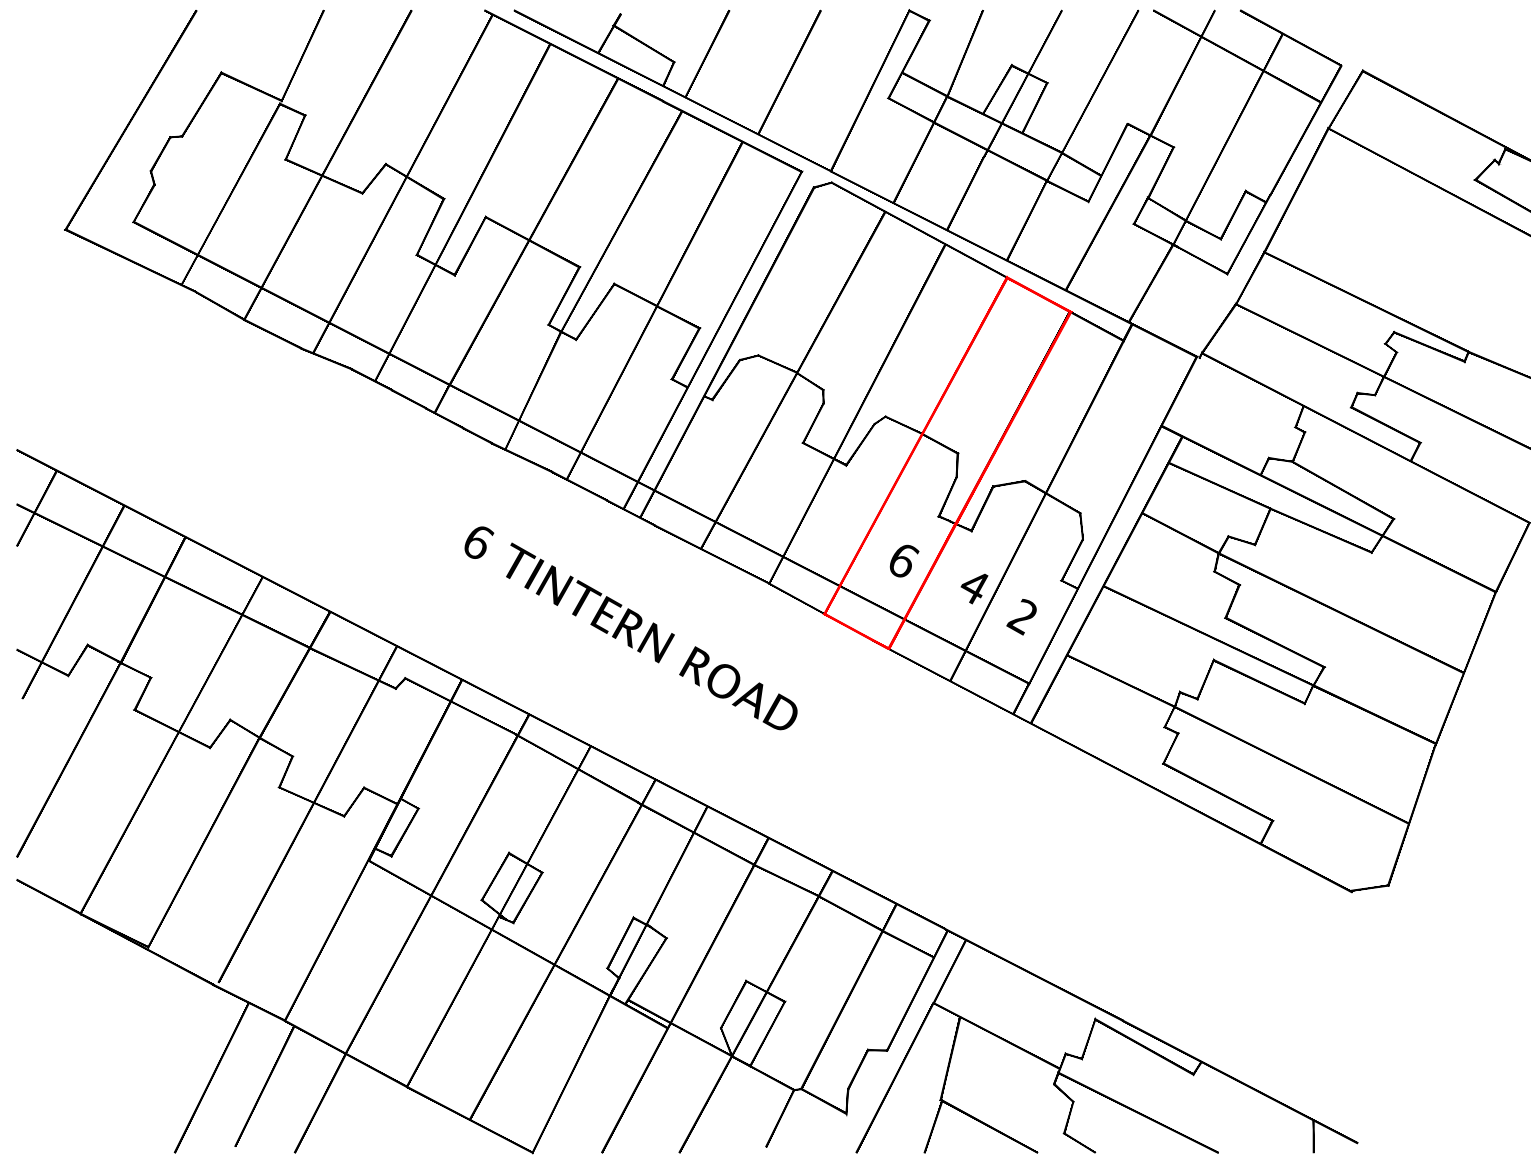


EXISTING BLOCK PLAN
SCALE:1/500@A3

no	revision	date	control
project	6 TINTERN ROAD WOOD GREEN - LONDON N22 5LU		
drawing title	EXISTING BLOCK PLAN		
scale	1/500@A3		
date	SEPT' 2026		
drw.no	CURKAN-08-PL02		