

Plan **#101** for Application to carry out tree works for:
109 Crouch Hill,
London,
N8 9RD

For the removal of:


1. *Malus domestica* (variety unknown) in rear garden. (See photo supplied)
2. *Sambucas nigra* (common Elder) from front garden. (See photo supplied)

The address and trees are in a conservation zone but without TPO's.

Submitted by; odiegreengardendesign@gmail.com

On behalf of owners of the property, Victoria & Alex Paling.

Application for 109 Crouch Hill

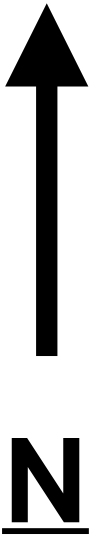

(1).Malus domestica
to be removed.
Approx. 9.90 mts
from rear of house

Prunus serrula

Magnolia

Garden

House

Patio

Lawn

Pavement &
Bus stop.

Hedge

Road

(2).Sambucas nigra
to be removed.
Approx 5 mts from
front of house



Approx. 19 meters



Plan #101



1. Malus domestica (apple tree, variety unknown) in rear garden.

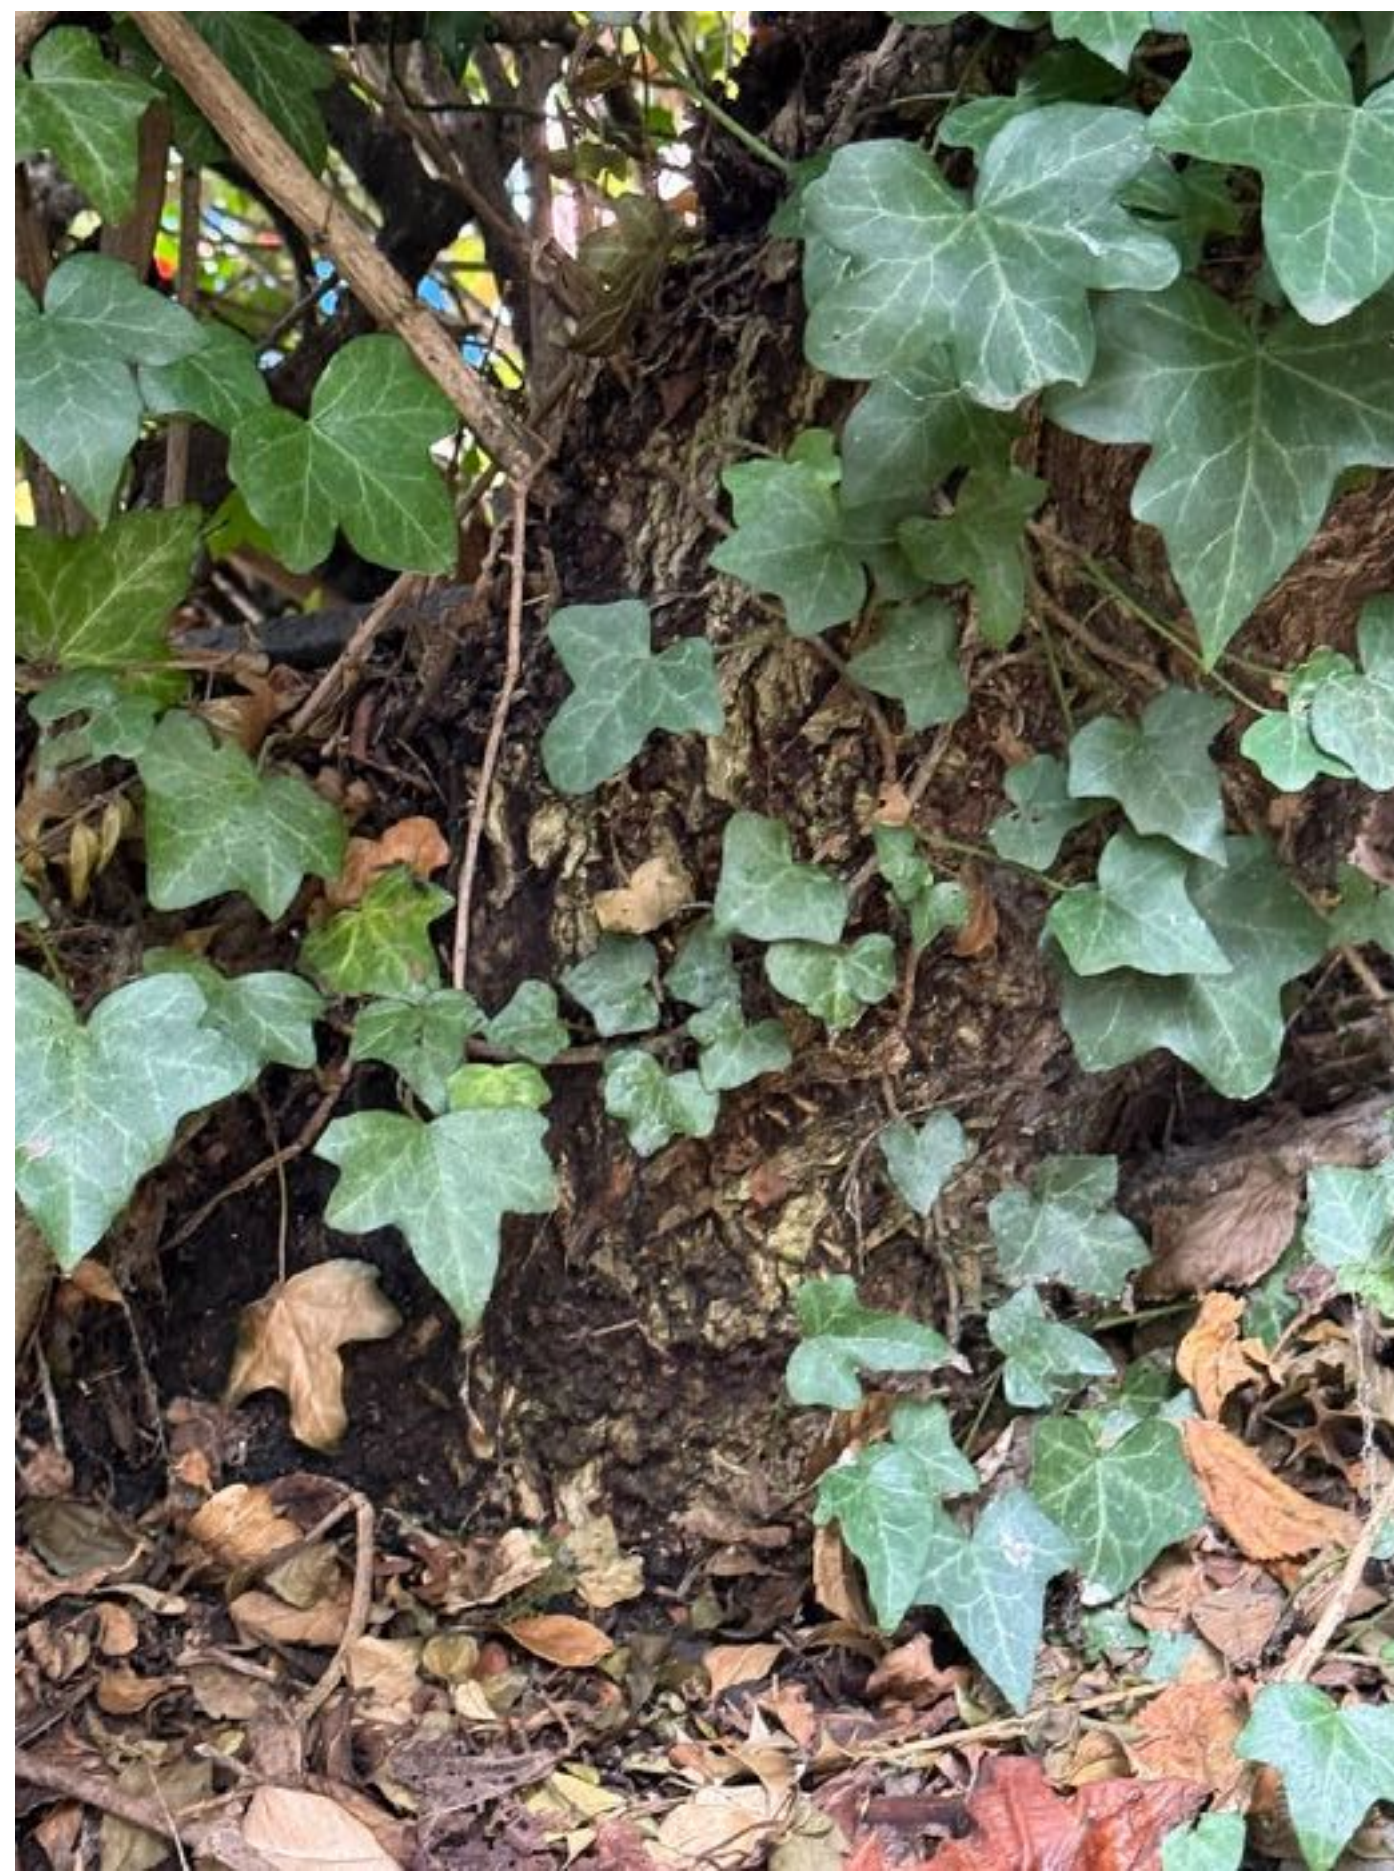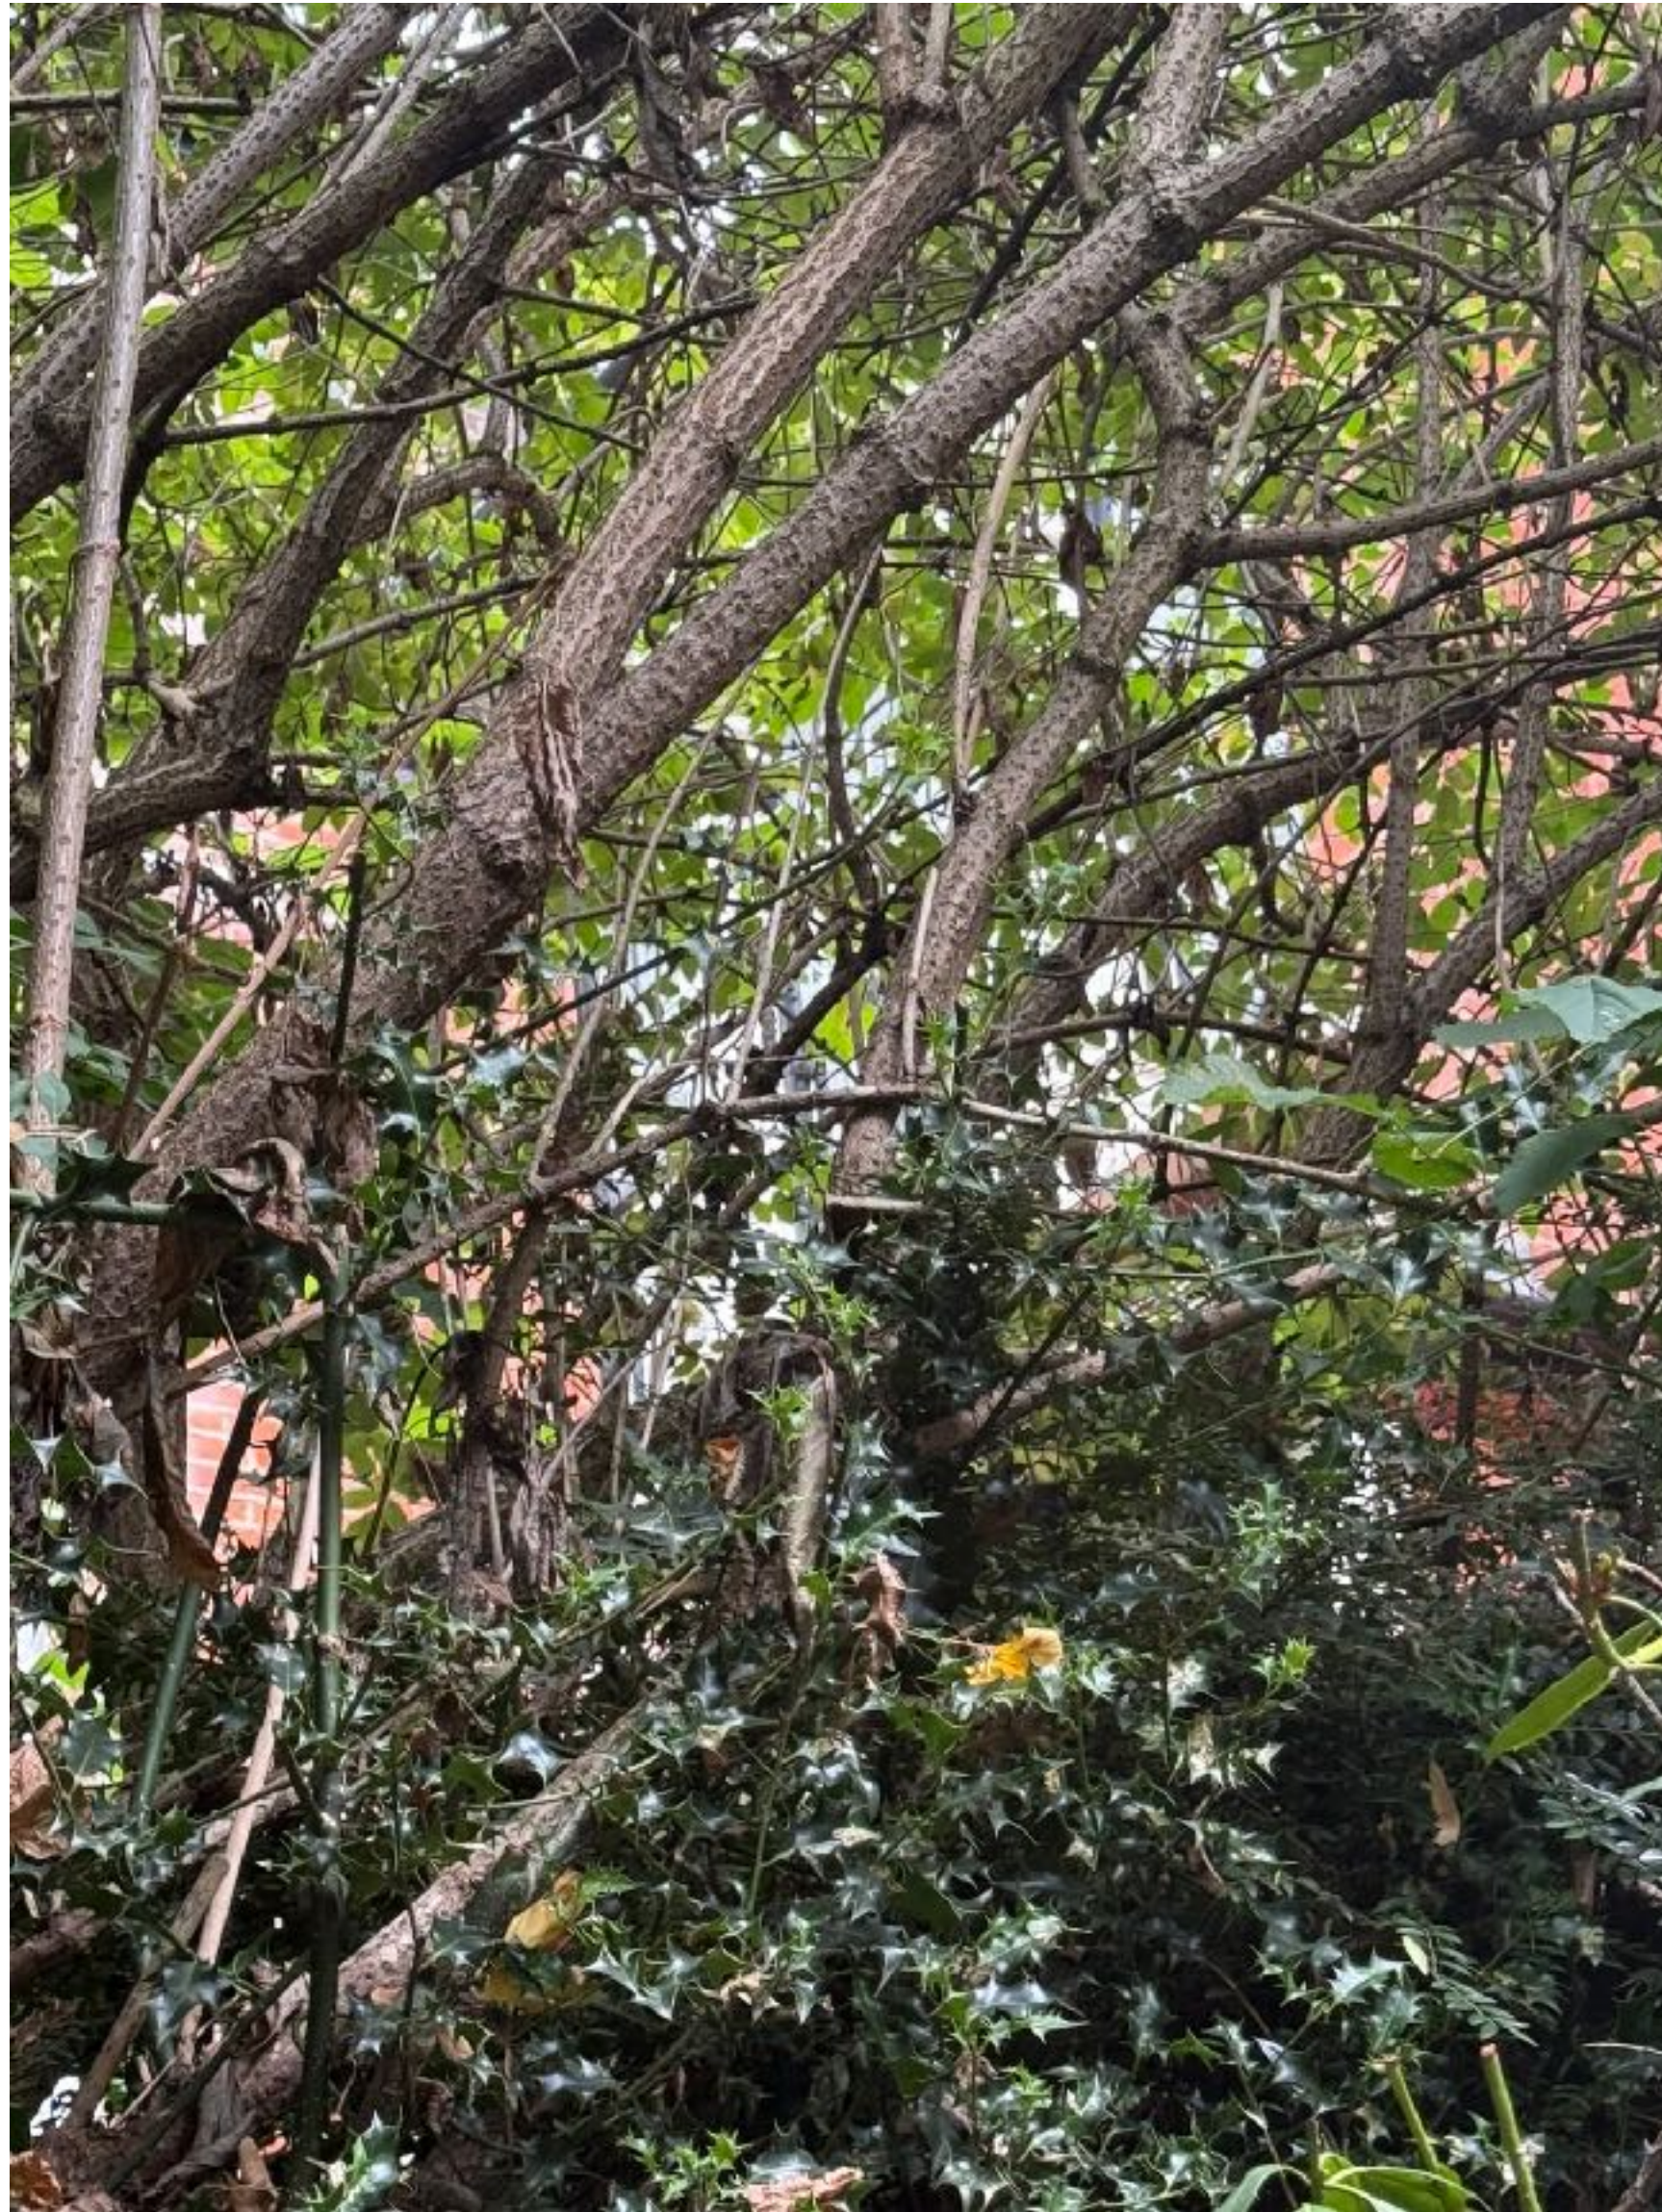

2.Sambucas nigra (common Elder) in front garden. The trunk & roots are in the front garden of 109 but the majority of the canopy and growth are in the next door neighbours garden of 107.