





BAY STUDY 05 - ELEVATION
1 : 20


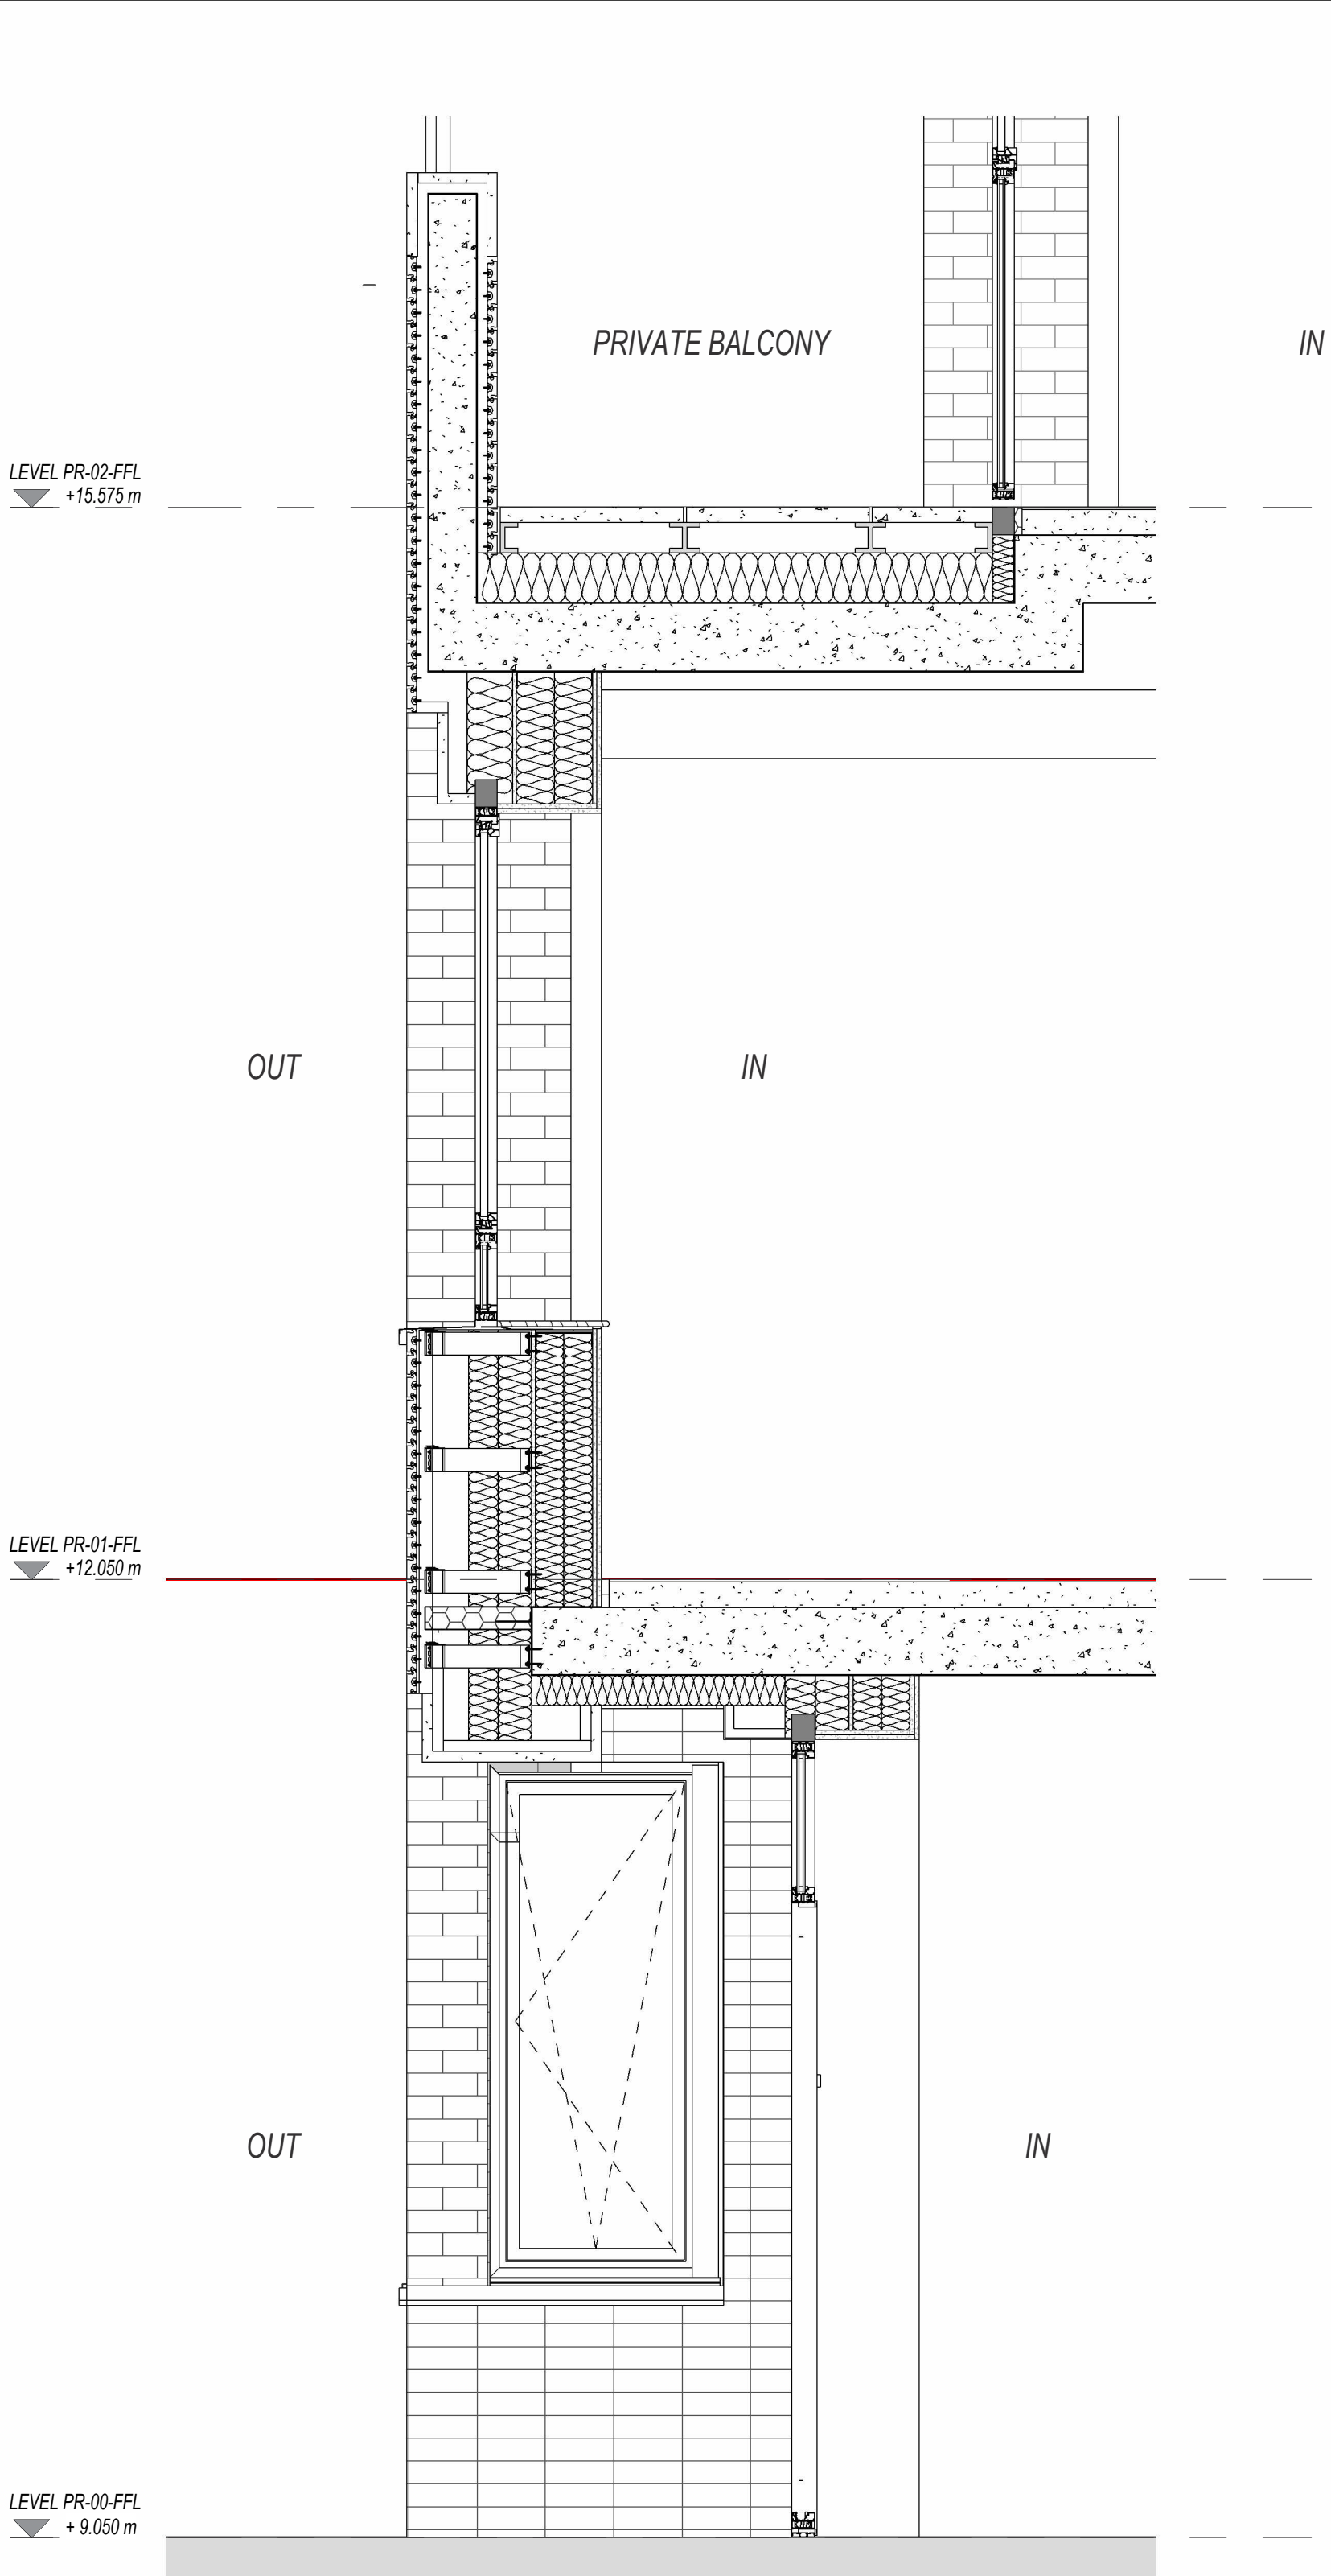


BAY STUDY 05 - SECTION
1 : 20

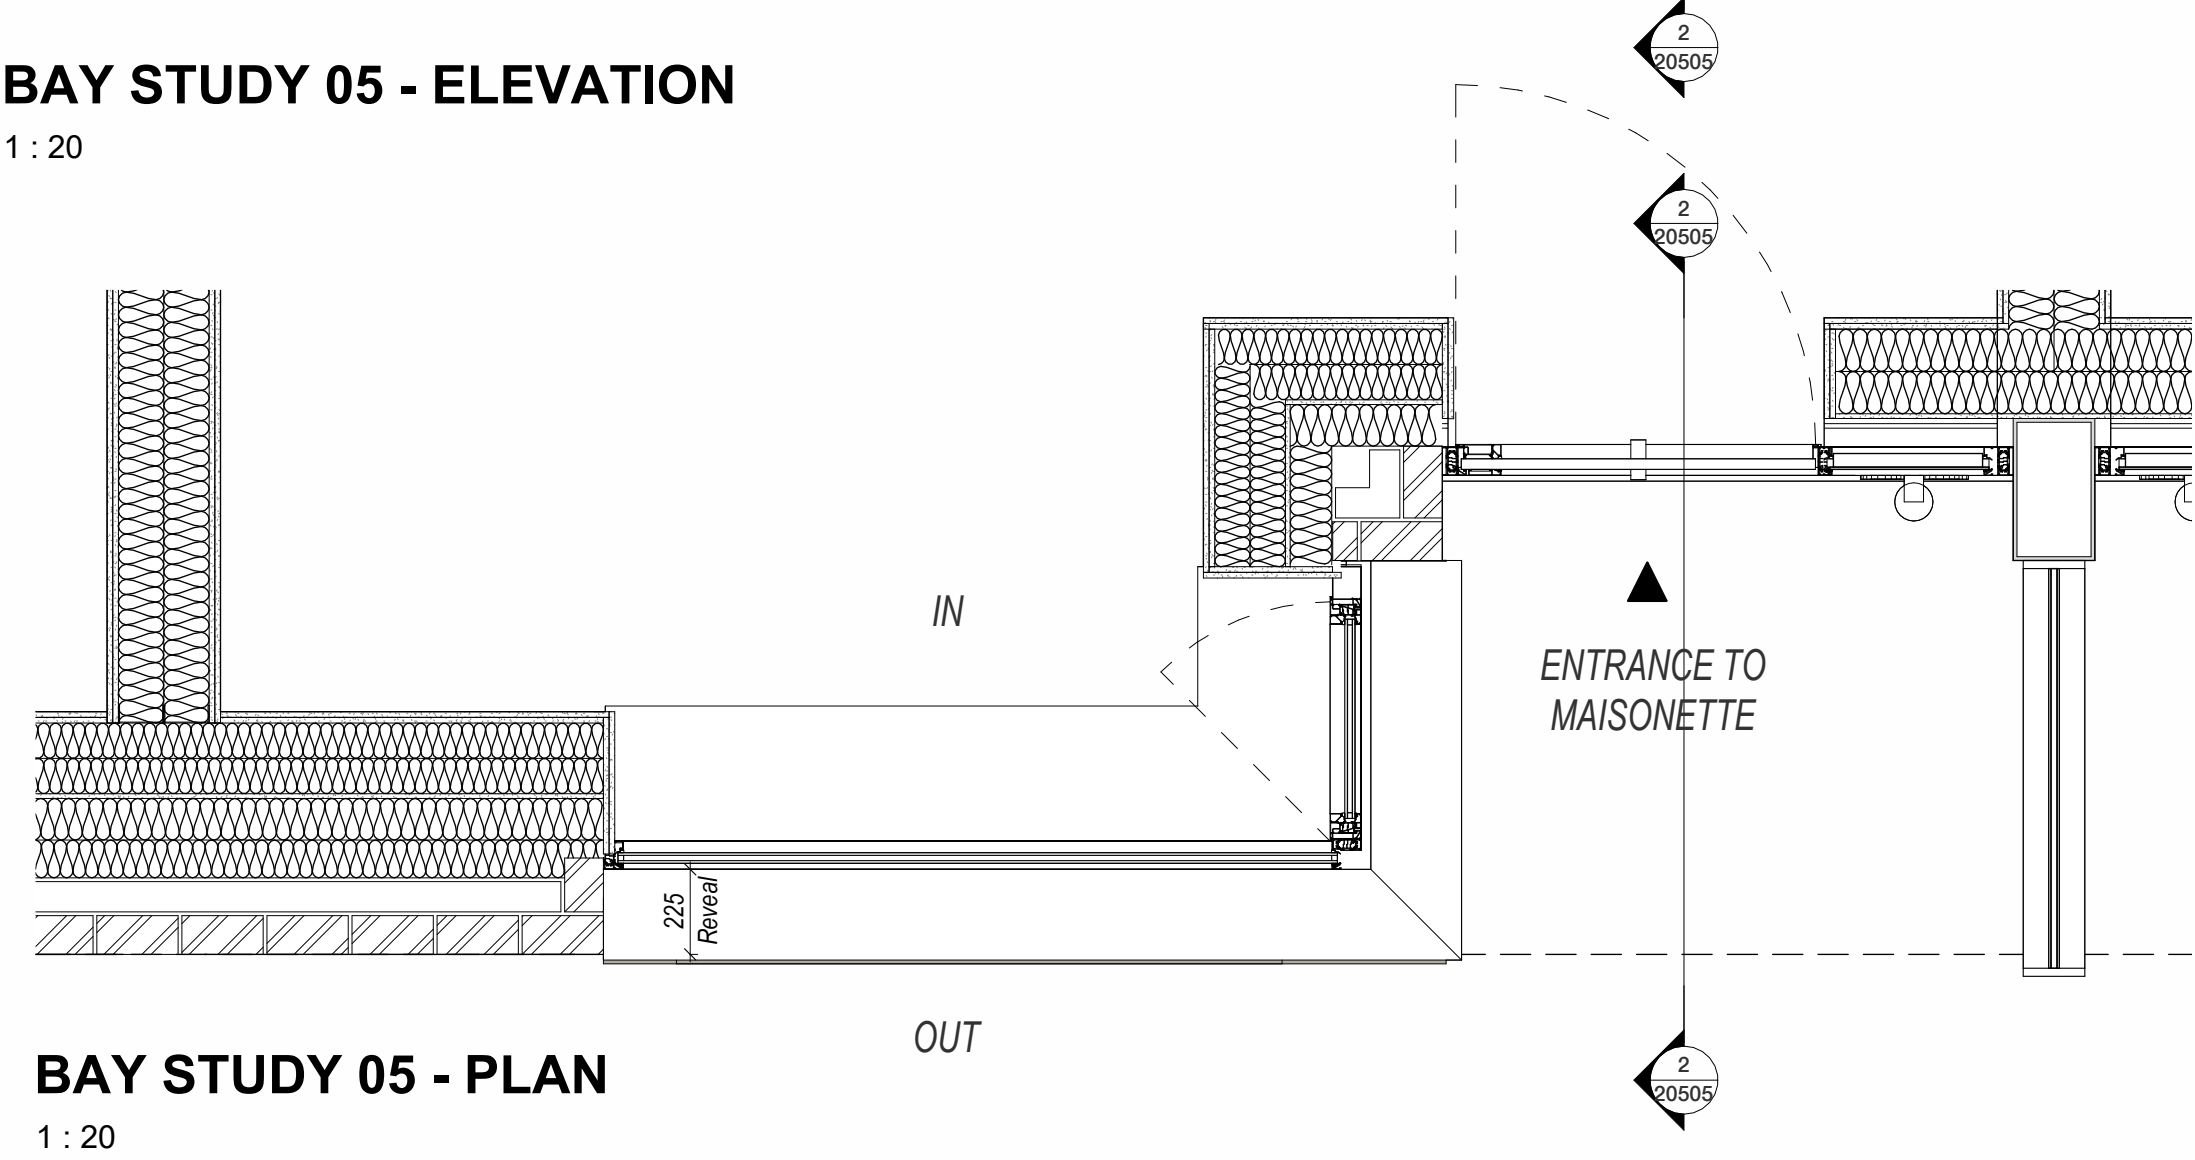

BAY STUDY 05 - PLAN
1 : 20

SOCIAL RENTED:	
B1	Brickwork - Dark Grey
B2	Brickwork - Light Grey
B3	Brickwork - Light Grey - Recessed Stacked (Vertical)
B4	PPC Aluminium - Light Grey
B5	PPC Aluminium - Green RAL 6019
B6	PPC Aluminium - Corrugated Profile- Perforated - Green RAL 6019
B7	PPC Aluminium - Off White
B8	Concrete-style Material - Light Grey Tone -Piers, Lintels, and Banding
B9	Concrete-style Material - Dark Grey tone -Piers, Lintels, and Banding

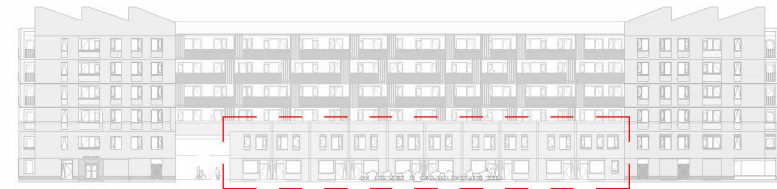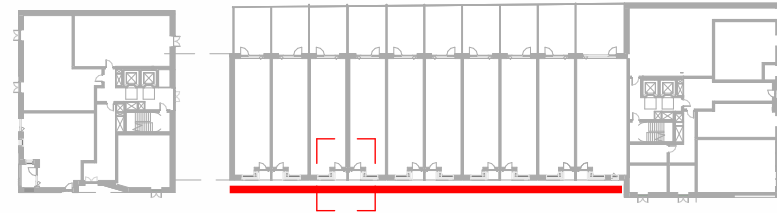

INFORMATION CONTAINED IN THIS DRAWING IS THE
SOLE COPYRIGHT OF DLA ARCHITECTURE LTD AND IS
NOT TO BE REPRODUCED WITHOUT PERMISSION
DO NOT SCALE, REFER TO FIGURED DIMENSIONS
ONLY

REVISIONS
P01 Planning Application Issue 28/08/2026

dla

6 East Parade Leeds LS1 2AD
0113 887 3100
www.dla-architecture.co.uk

PROJECT
Ashley House Tottenham Hale

TITLE
**BAY STUDY 05 - INDICATIVE
AFFORDABLE BUILDING**

SCALE DATE
As indicated @ A1 28/08/2026

DLA REF DRAWN REVIEWED
2025-032 TS CJ

DOCUMENT NUMBER
AHCF-DLA-Z2-ZZ-DR-A- 20505

DOCUMENT PURPOSE REVISION
PLANNING **P01**