

REVISIONS


P01 Planning Application Issue

28/08/2026




BAY STUDY 06 - ELEVATION

1 : 20

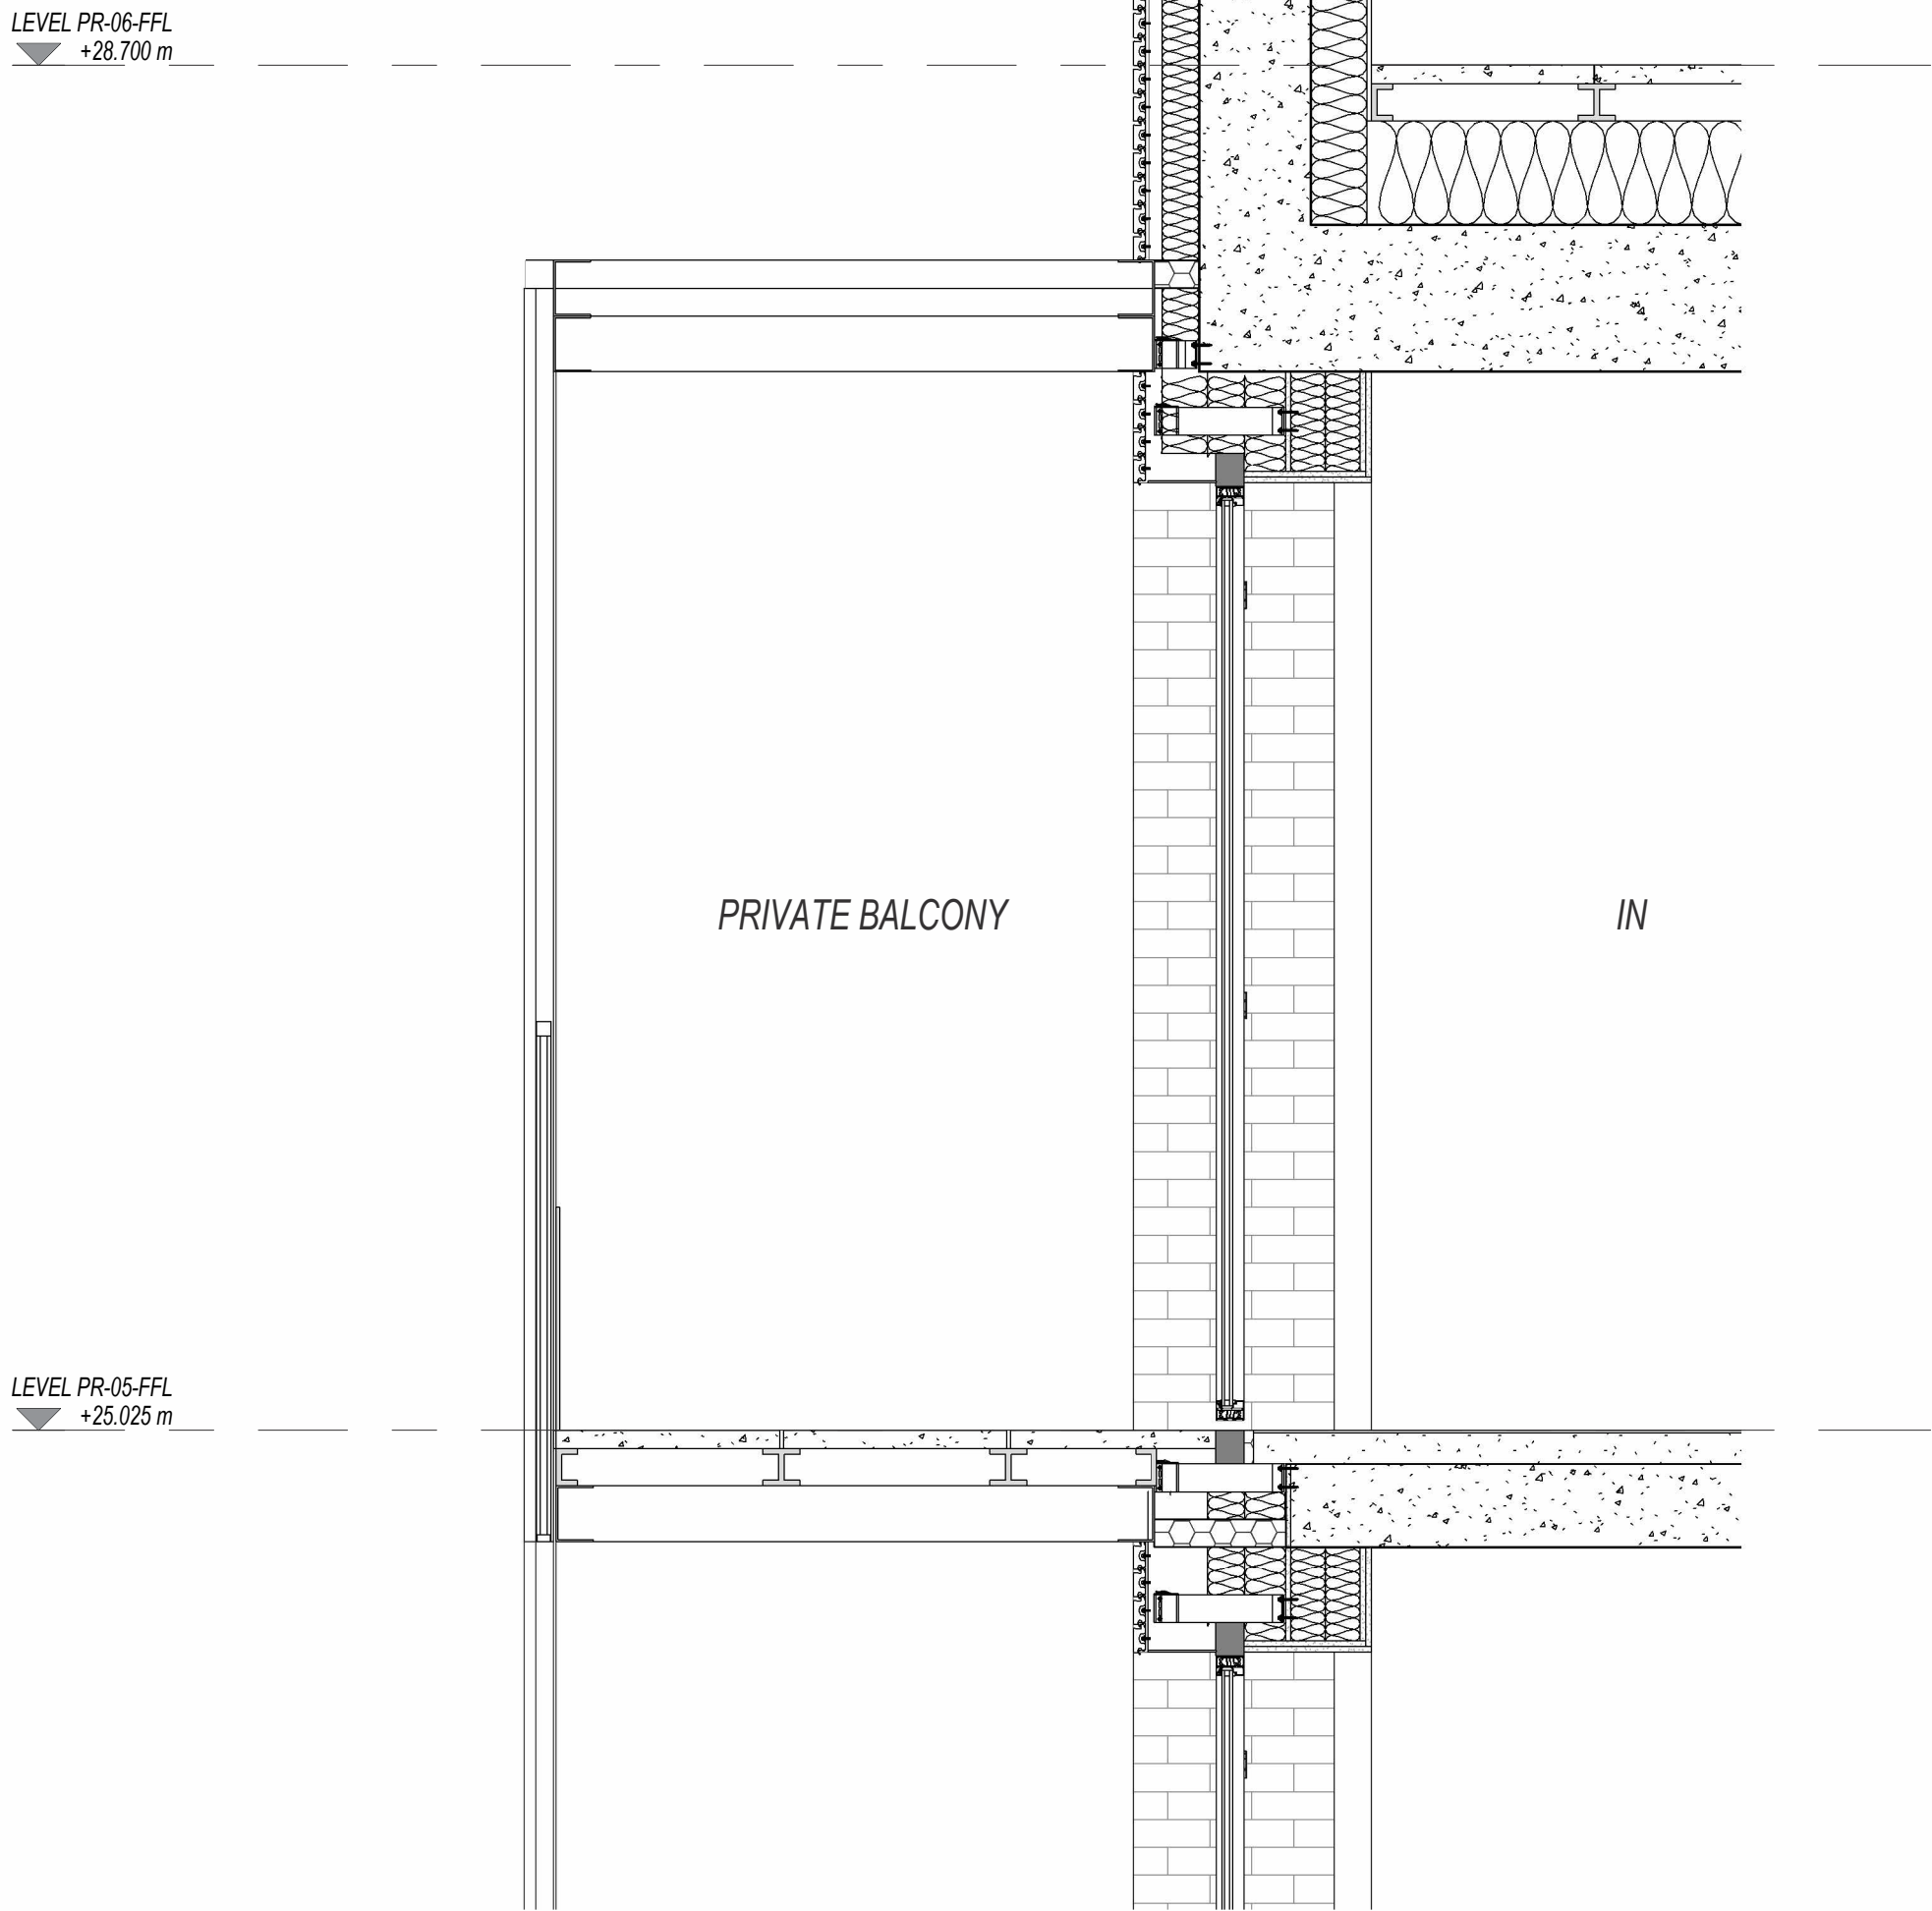

BAY STUDY 06 - SECTION

1 : 20

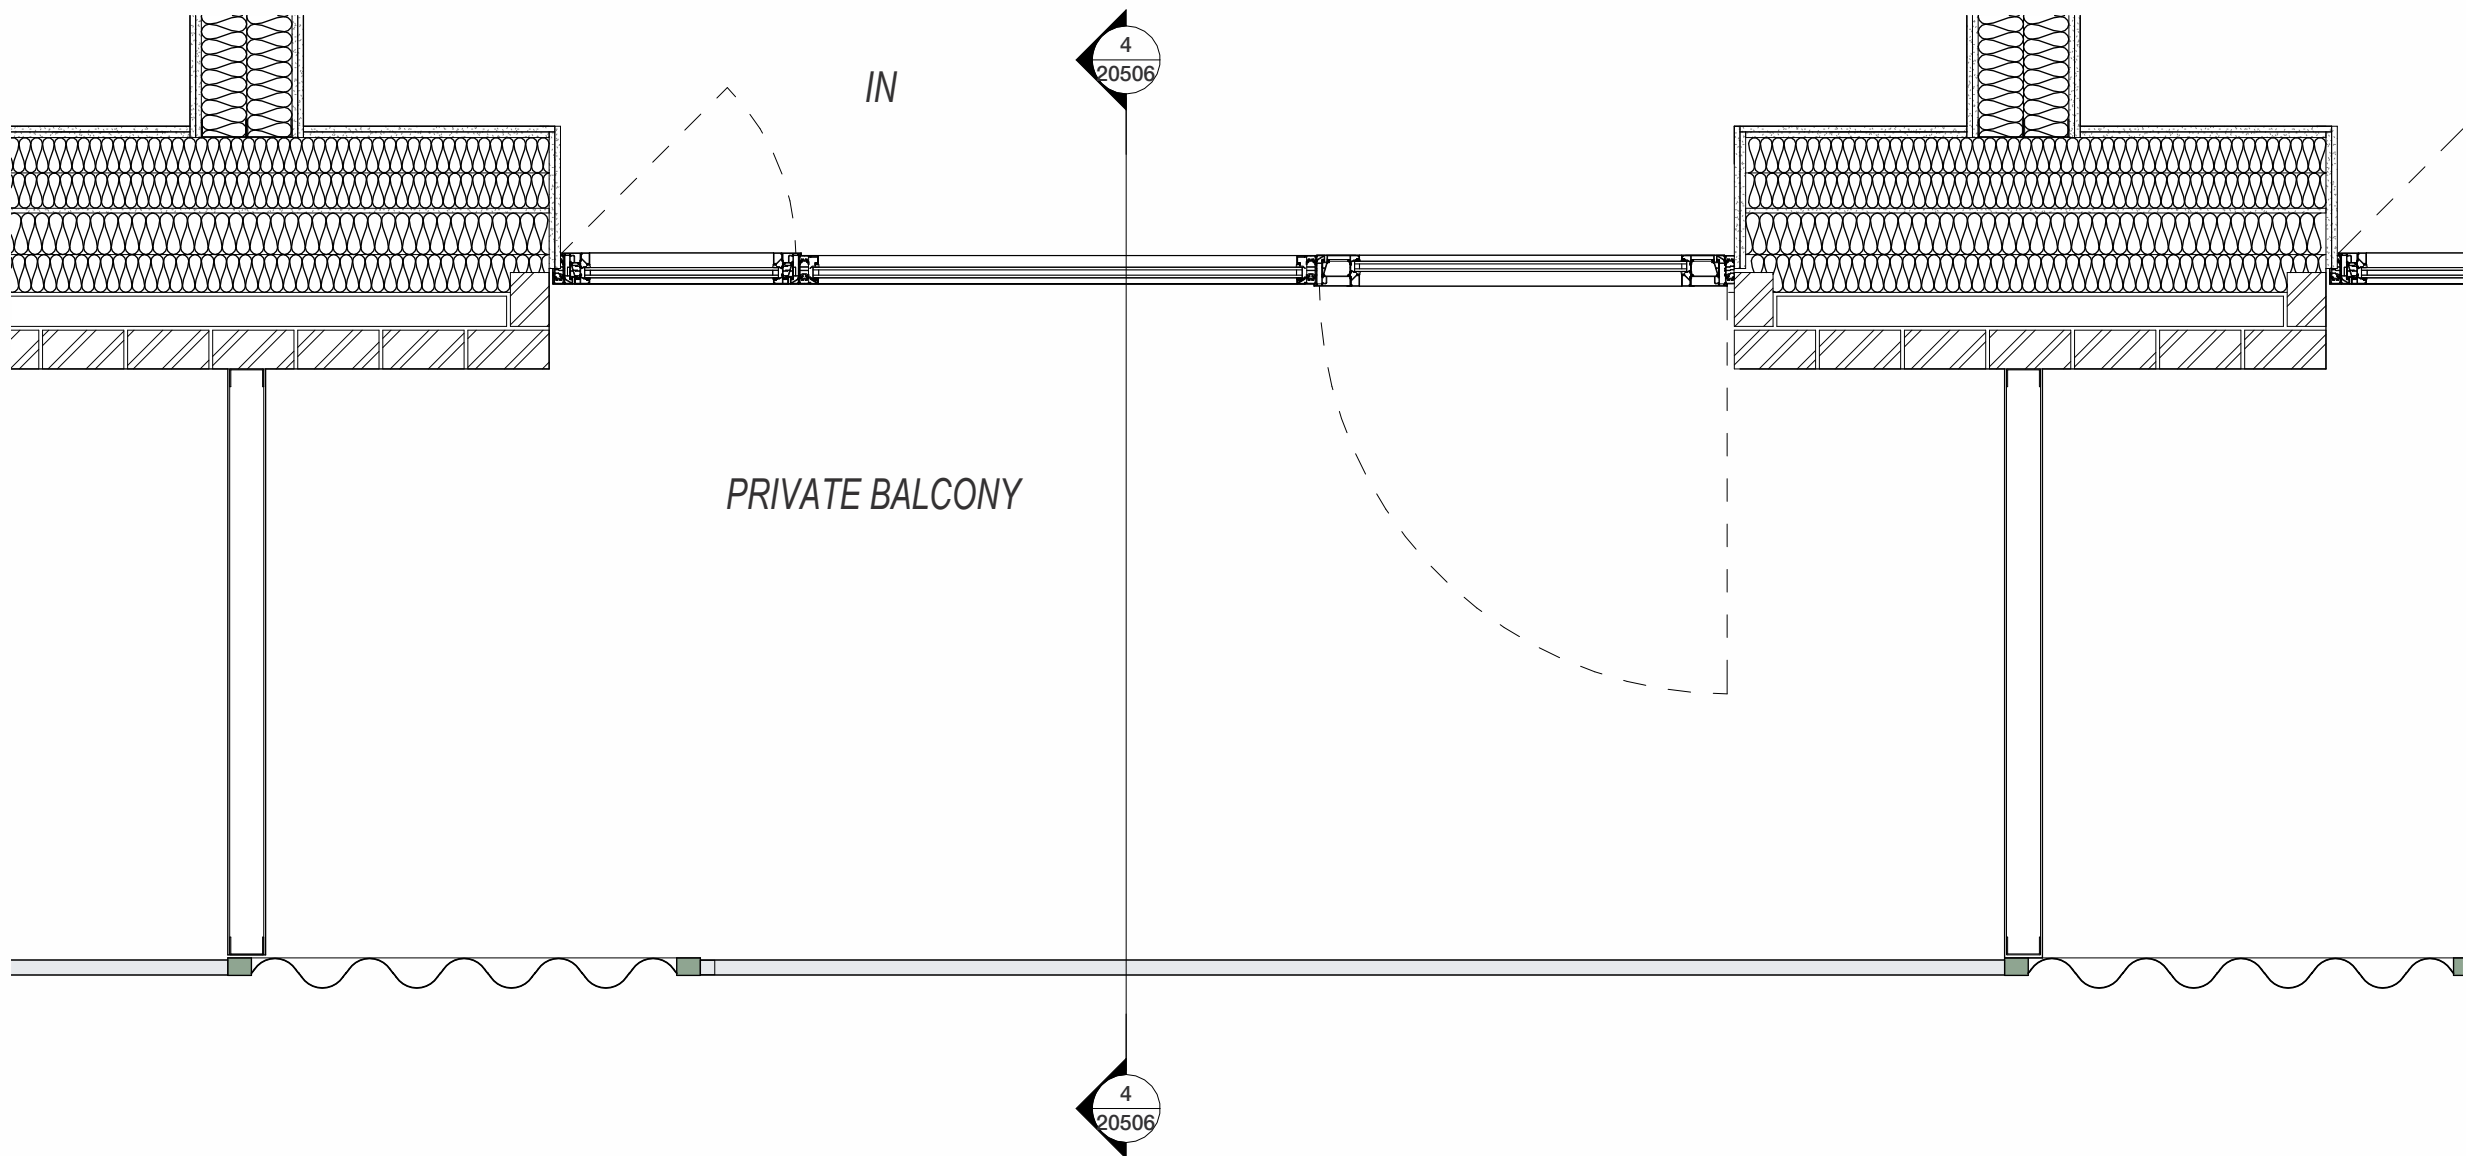


BAY STUDY 06 - PLAN

1 : 20

SCALE 1:20 0 0.2 0.4 1 2 m

SOCIAL RENTED:	
B1	Brickwork - Dark Grey
B2	Brickwork - Light Grey
B3	Brickwork - Light Grey - Recessed Stacked (Vertical)
B4	PPC Aluminium - Light Grey
B5	PPC Aluminium - Green RAL 6019
B6	PPC Aluminium - Corrugated Profile- Perforated - Green RAL 6019
B7	PPC Aluminium - Off White
B8	Concrete-style Material - Light Grey Tone -Piers, Lintels, and Banding
B9	Concrete-style Material - Dark Grey tone -Piers, Lintels, and Banding

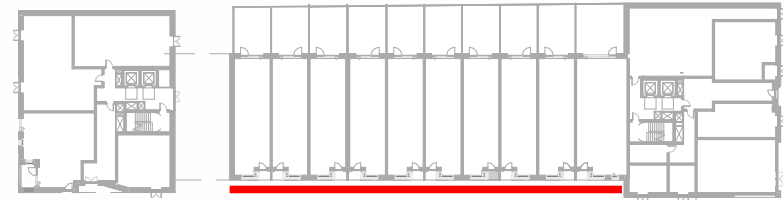

dla

6 East Parade Leeds LS1 2AD
0113 887 3100
www.dla-architecture.co.uk

PROJECT
Ashley House Tottenham Hale

TITLE
BAY STUDY 06 - INDICATIVE
AFFORDABLE BUILDING

SCALE DATE
As indicated @ A1 28/08/2026

DLA REF DRAWN REVIEWED
2025-032 TS CJ

DOCUMENT NUMBER
AHCF-DLA-Z2-ZZ-DR-A- 20506

DOCUMENT PURPOSE REVISION
PLANNING P01