



PROPOSED SITE SECTION AA




PROPOSED SITE SECTION BB



PROPOSED SITE ELEVATION CC

PLANNING

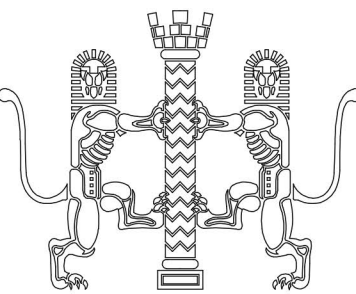


RIBA CHARTERED PRACTICE

No.	Date	By	Contents
Revisions			

Job Title
DEMOLITION OF EXISTING GARAGE
AND ERECTION OF TWO
DETACHED HOUSES

Site Address
LAND TO SIDE AND REAR OF
1 WHITTINGTON ROAD
LONDON
N22 8YS

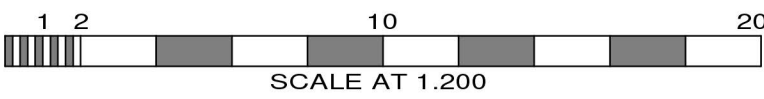

Drawing Title PROPOSED SITE SECTIONS		
Scale 1:200@A1	Date 09/25	Drawn by RCC

Alan Cox
Architects
Architectural & Planning Consultants
TEL: 020 - 8440 - 7777
Web: coxassociates.co.uk

Dwg.No. 571725 065	Rev. -
-----------------------	-----------