


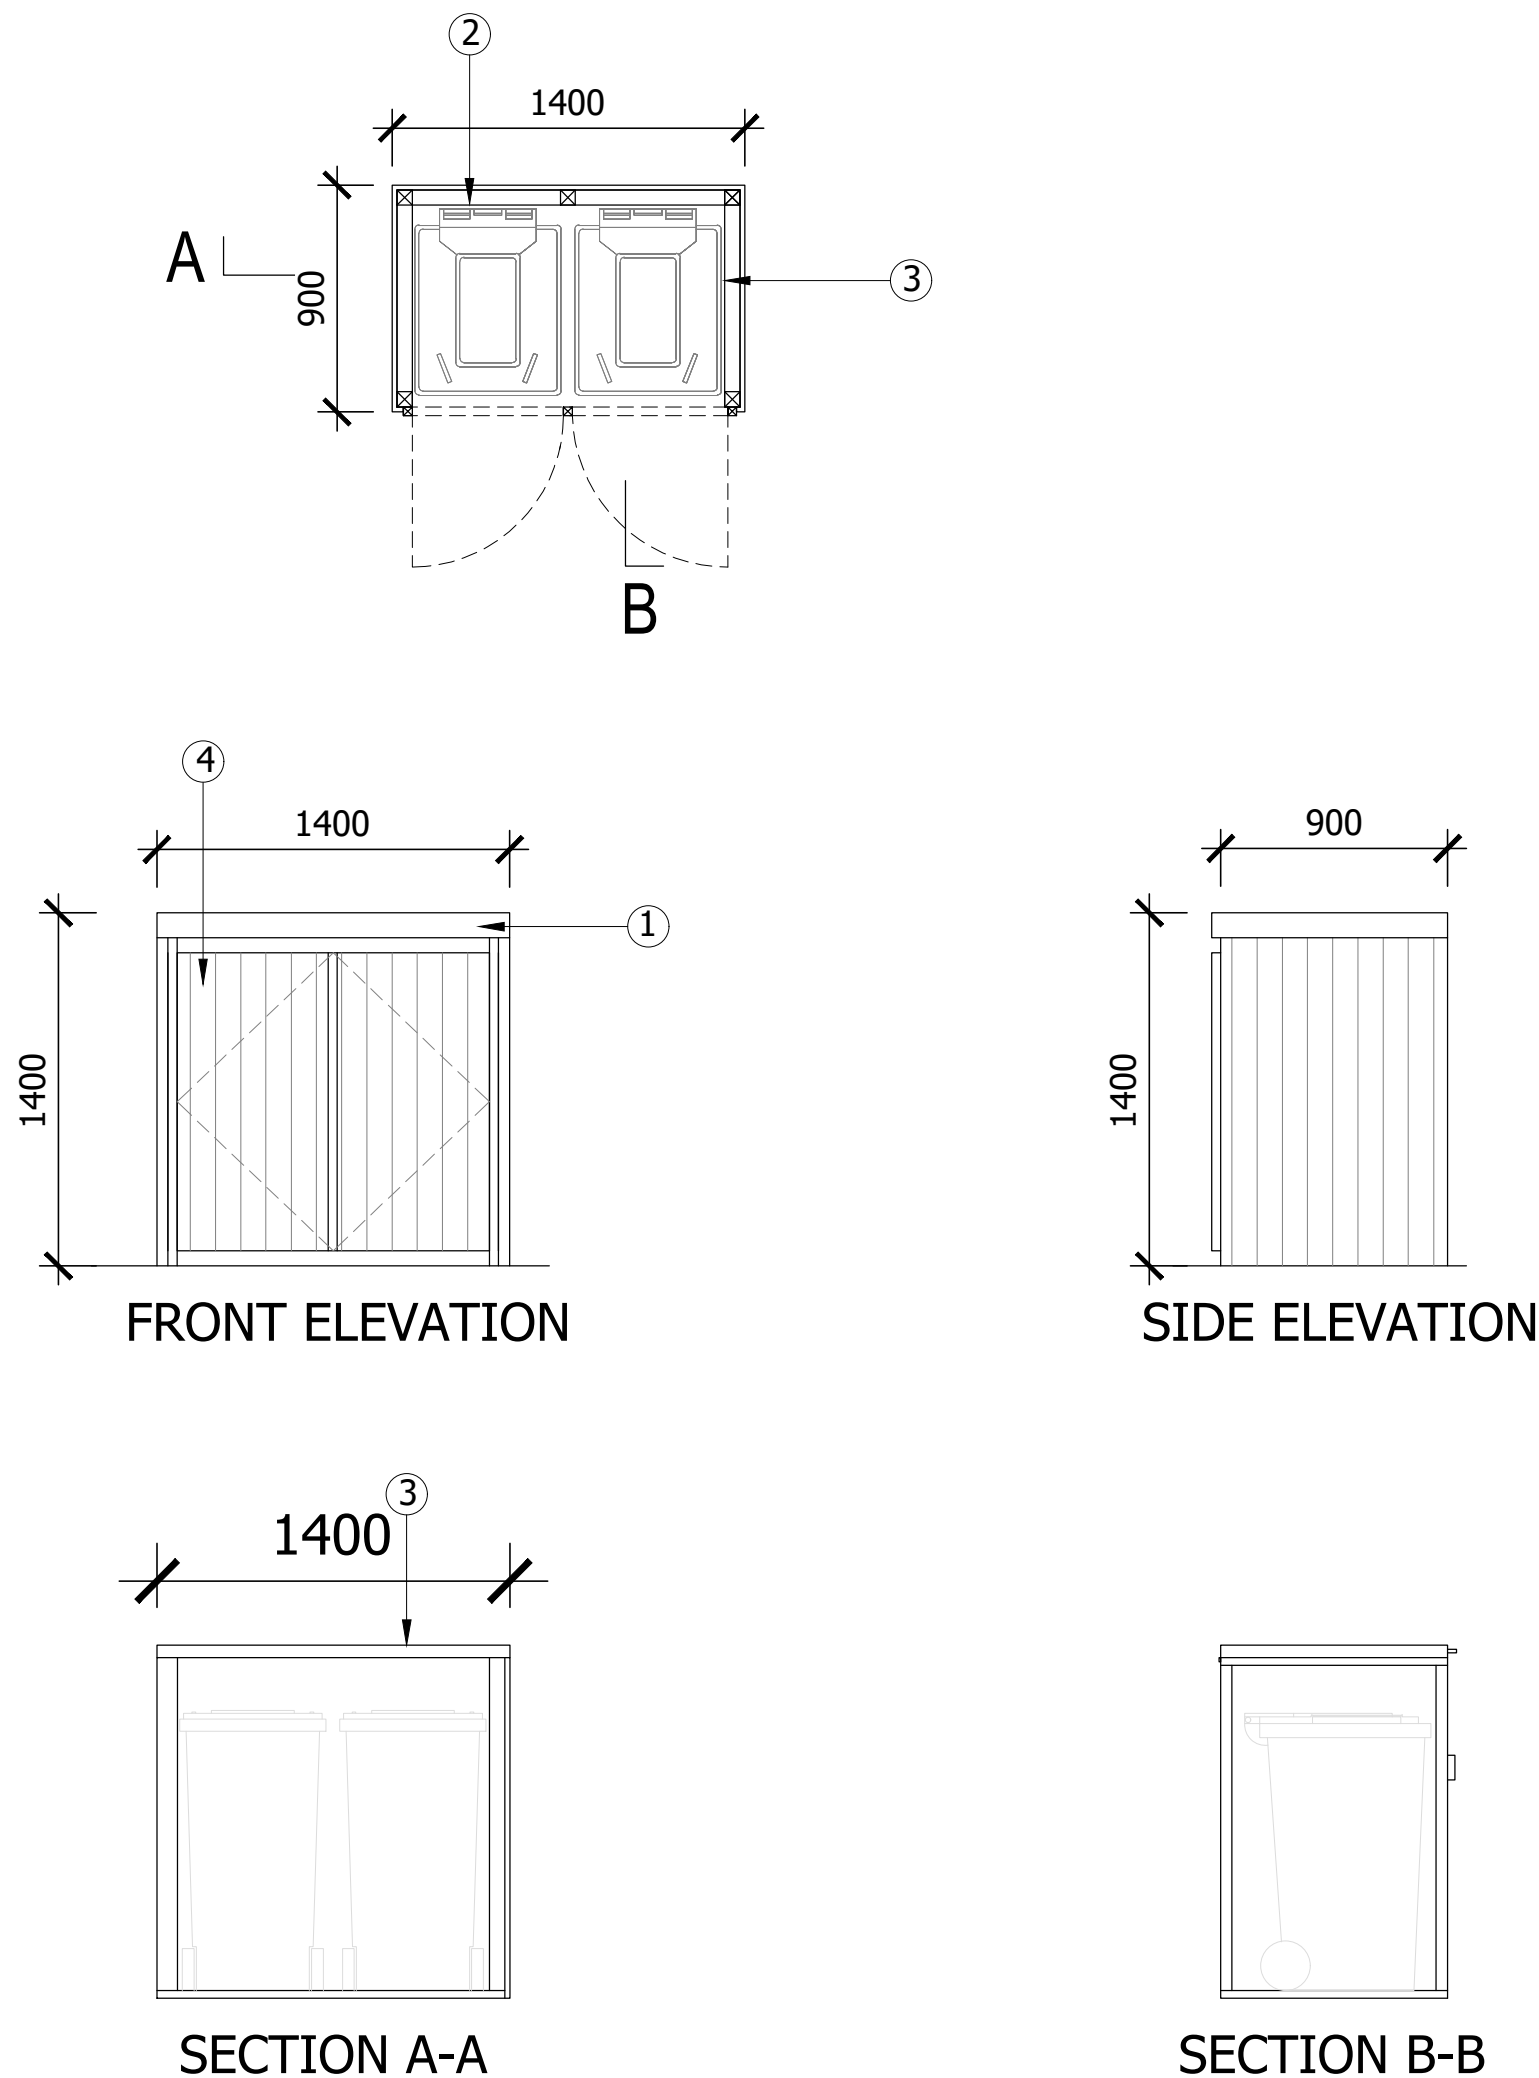

- Note**
- Mineral felt covering on timber roof deck, laid to falls.
 - 2 no. 240-litre refuse / recycling bins.
 - Bin enclosure formed of ledged and braced timber posts with vertical close-boarded timber cladding.
 - Bin store doors: timber ledged and braced doors with vertical close-boarded facing, hung on galvanised steel strap hinges and fitted with a galvanised gate latch.
 - Store sited within the front forecourt as shown on drawing 004.

General Notes

- FOR TOWN PLANNING PURPOSES ONLY — NOT FOR CONSTRUCTION.
- DO NOT SCALE. WORK TO FIGURED DIMENSIONS ONLY (MM U.N.O.). VERIFY ALL DIMENSIONS ON SITE AND REPORT DISCREPANCIES BEFORE PROCEEDING.
- EXISTING LAYOUT BASED ON MEASURED SURVEY / CLIENT-SUPPLIED INFORMATION.
- ALL STRUCTURAL ELEMENTS INDICATIVE ONLY — SUBJECT TO A STRUCTURAL ENGINEER'S DESIGN AND CALCULATIONS.
- BOUNDARIES INDICATIVE ONLY; NOT A LEGAL BOUNDARY DETERMINATION.
- BASHKAL CONSULTANCY LTD PROVIDES TOWN PLANNING AND ARCHITECTURAL DESIGN SERVICES. BUILDING CONTROL, STRUCTURAL, PARTY WALL AND CONSTRUCTION MATTERS NOT INCLUDED UNLESS SEPARATELY INSTRUCTED.
- PREPARED FOR THE NAMED CLIENT AND STATED PLANNING PURPOSE ONLY; NO RESPONSIBILITY ACCEPTED FOR USE BEYOND THAT PURPOSE OR BY OTHERS. FULL BASIS OF LIABILITY IS SET OUT IN OUR APPOINTMENT TERMS.

Copyright & License

© BASHKAL CONSULTANCY LTD. ALL RIGHTS RESERVED.
NO PART OF THESE DRAWINGS MAY BE REPRODUCED, SHARED, TRANSMITTED OR STORED IN ANY FORM WITHOUT THE WRITTEN CONSENT OF BASHKAL CONSULTANCY LTD. PRODUCED UNDER AN EXCLUSIVE LICENCE FOR THE NAMED CLIENT AND PROJECT ONLY. THE LICENCE ENDS WITH THE AGREEMENT OR ON THE CLIENT'S INSOLVENCY. NOT TO BE REUSED FOR ANY OTHER SITE OR PURPOSE.

Scale & Orientation

0 0.5 1.0 1.5 metres
SCALE 1:30 AT A3

bashkal

www.bashkal.com 20-22 Wenlock Road, London, N1 7GU 020 3740 7041 info@bashkal.com

Project. 63 PARK RIDINGS, N8 0LB

Drawing No. BIN02	Workstage.1
Note.	Revision. R1
Paper. A3 Drawn. MTN Checked. MB	Scale. 1:30
Client. MR FAWWAAZ HULKOREY	Date. 11.09.2026

BIN STORAGE DRAWINGS