



Proposed Block Plan - 63 Park Ridings, N8 0LB

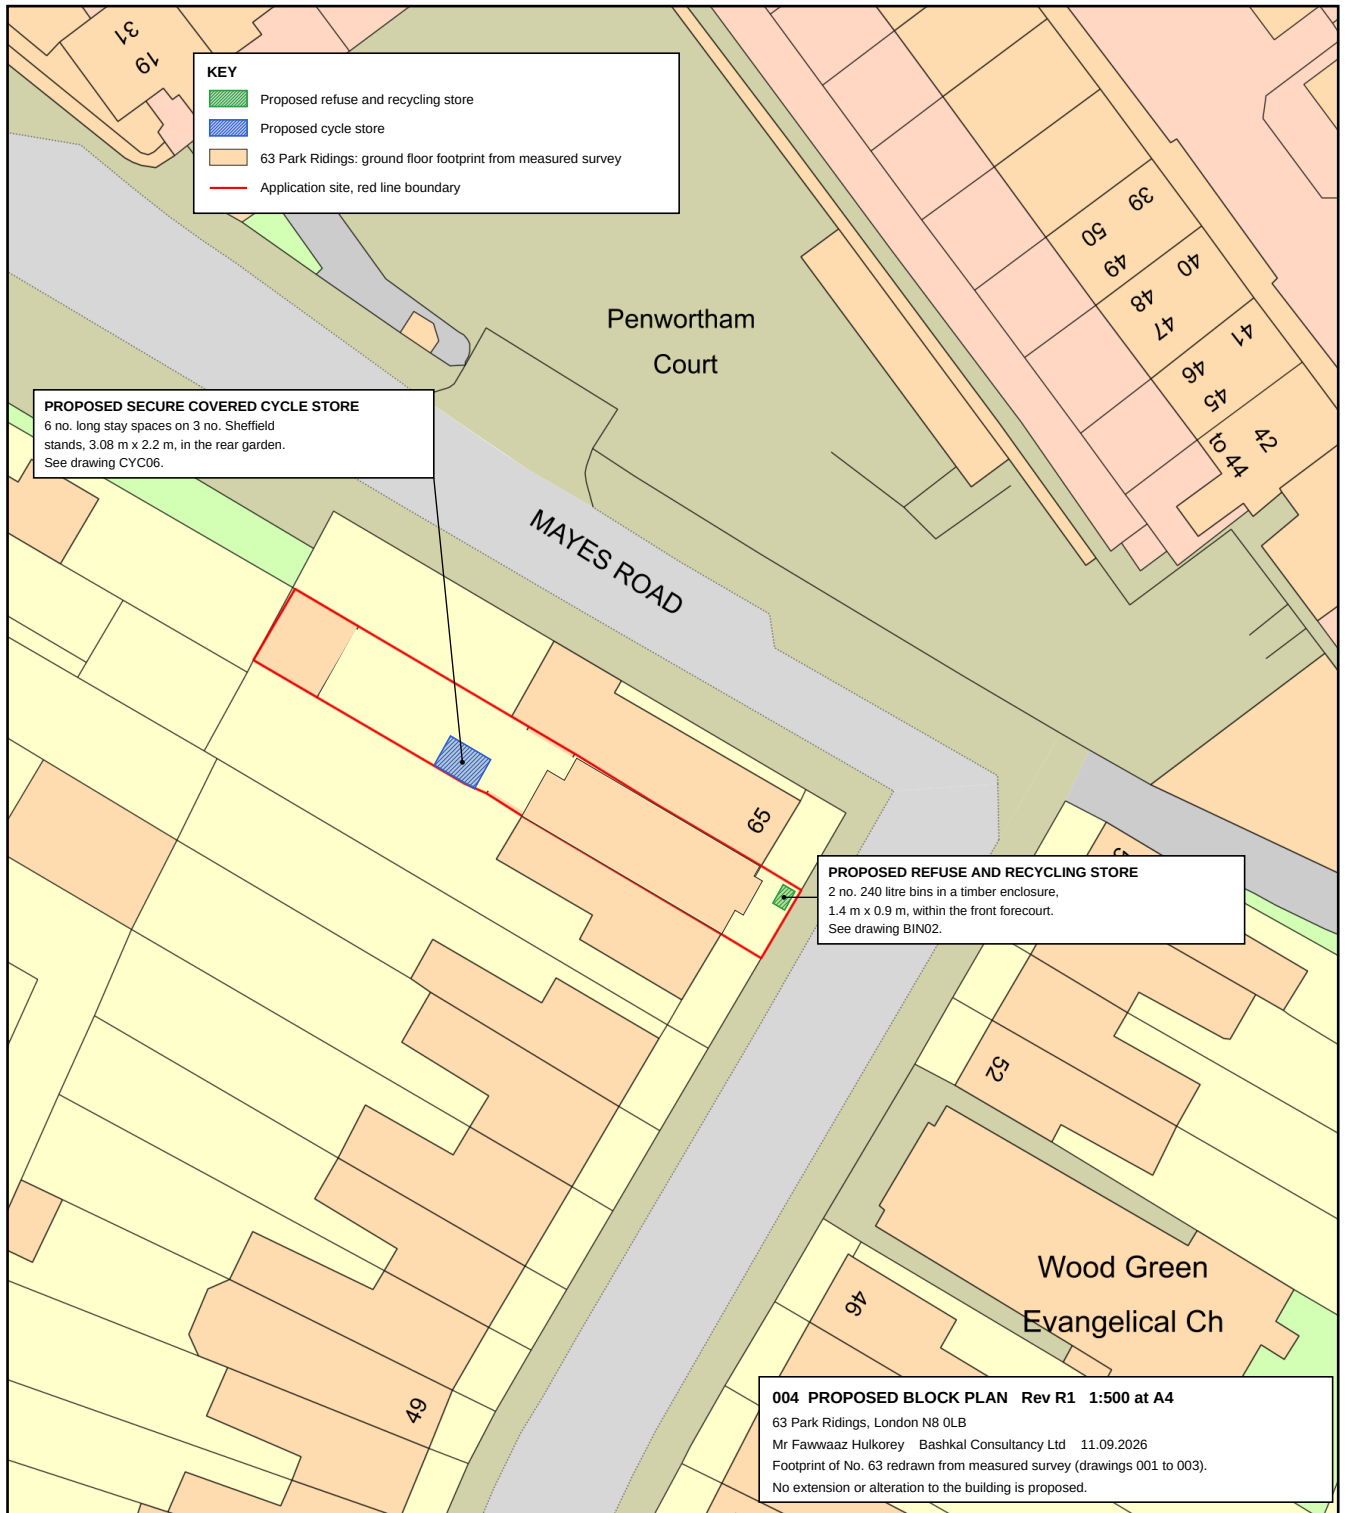

0 20
Metres

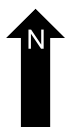

Plan Produced for: Planning

Date Produced: 11 Sep 2026

Plan Reference Number: TQRQM26254110755848

Scale: 1:500 @ A4