


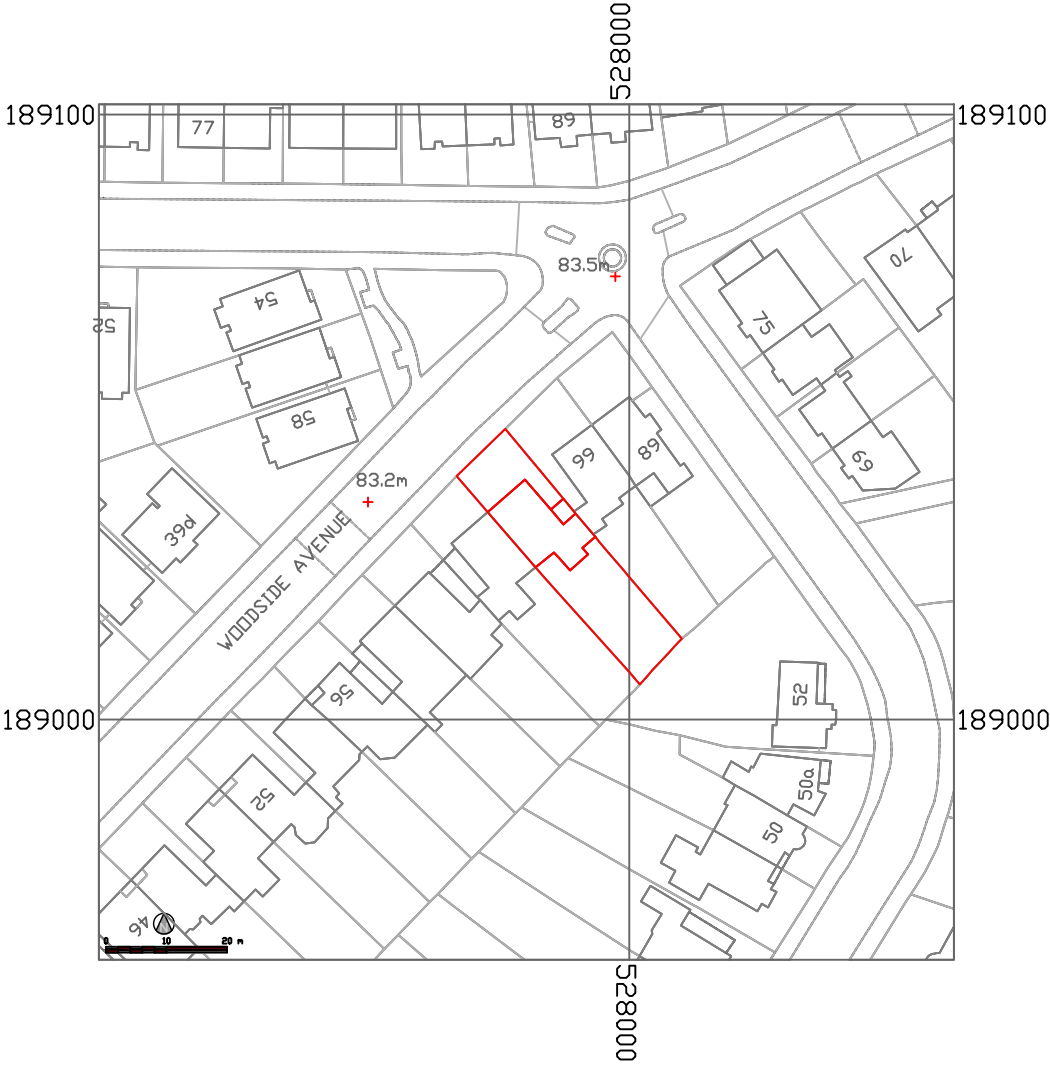

General Notes

No.	Revision/Issue	Date

Firm Name and Address



GOAStudio
London residential
architecture limited
86-90 Paul Street, EC2A
4NE, London


Project Name and Address

Addition of a single storey front / side extension
(covered passageway) to a single family dwelling.

64 Woodside Avenue, N6 4ST, London

London Borough of Haringey

Project 2611 East Finchley	Sheet EXISTING
Date June 2026	LOCATION PLAN
Scale 1:1250 @ A3	2611 100

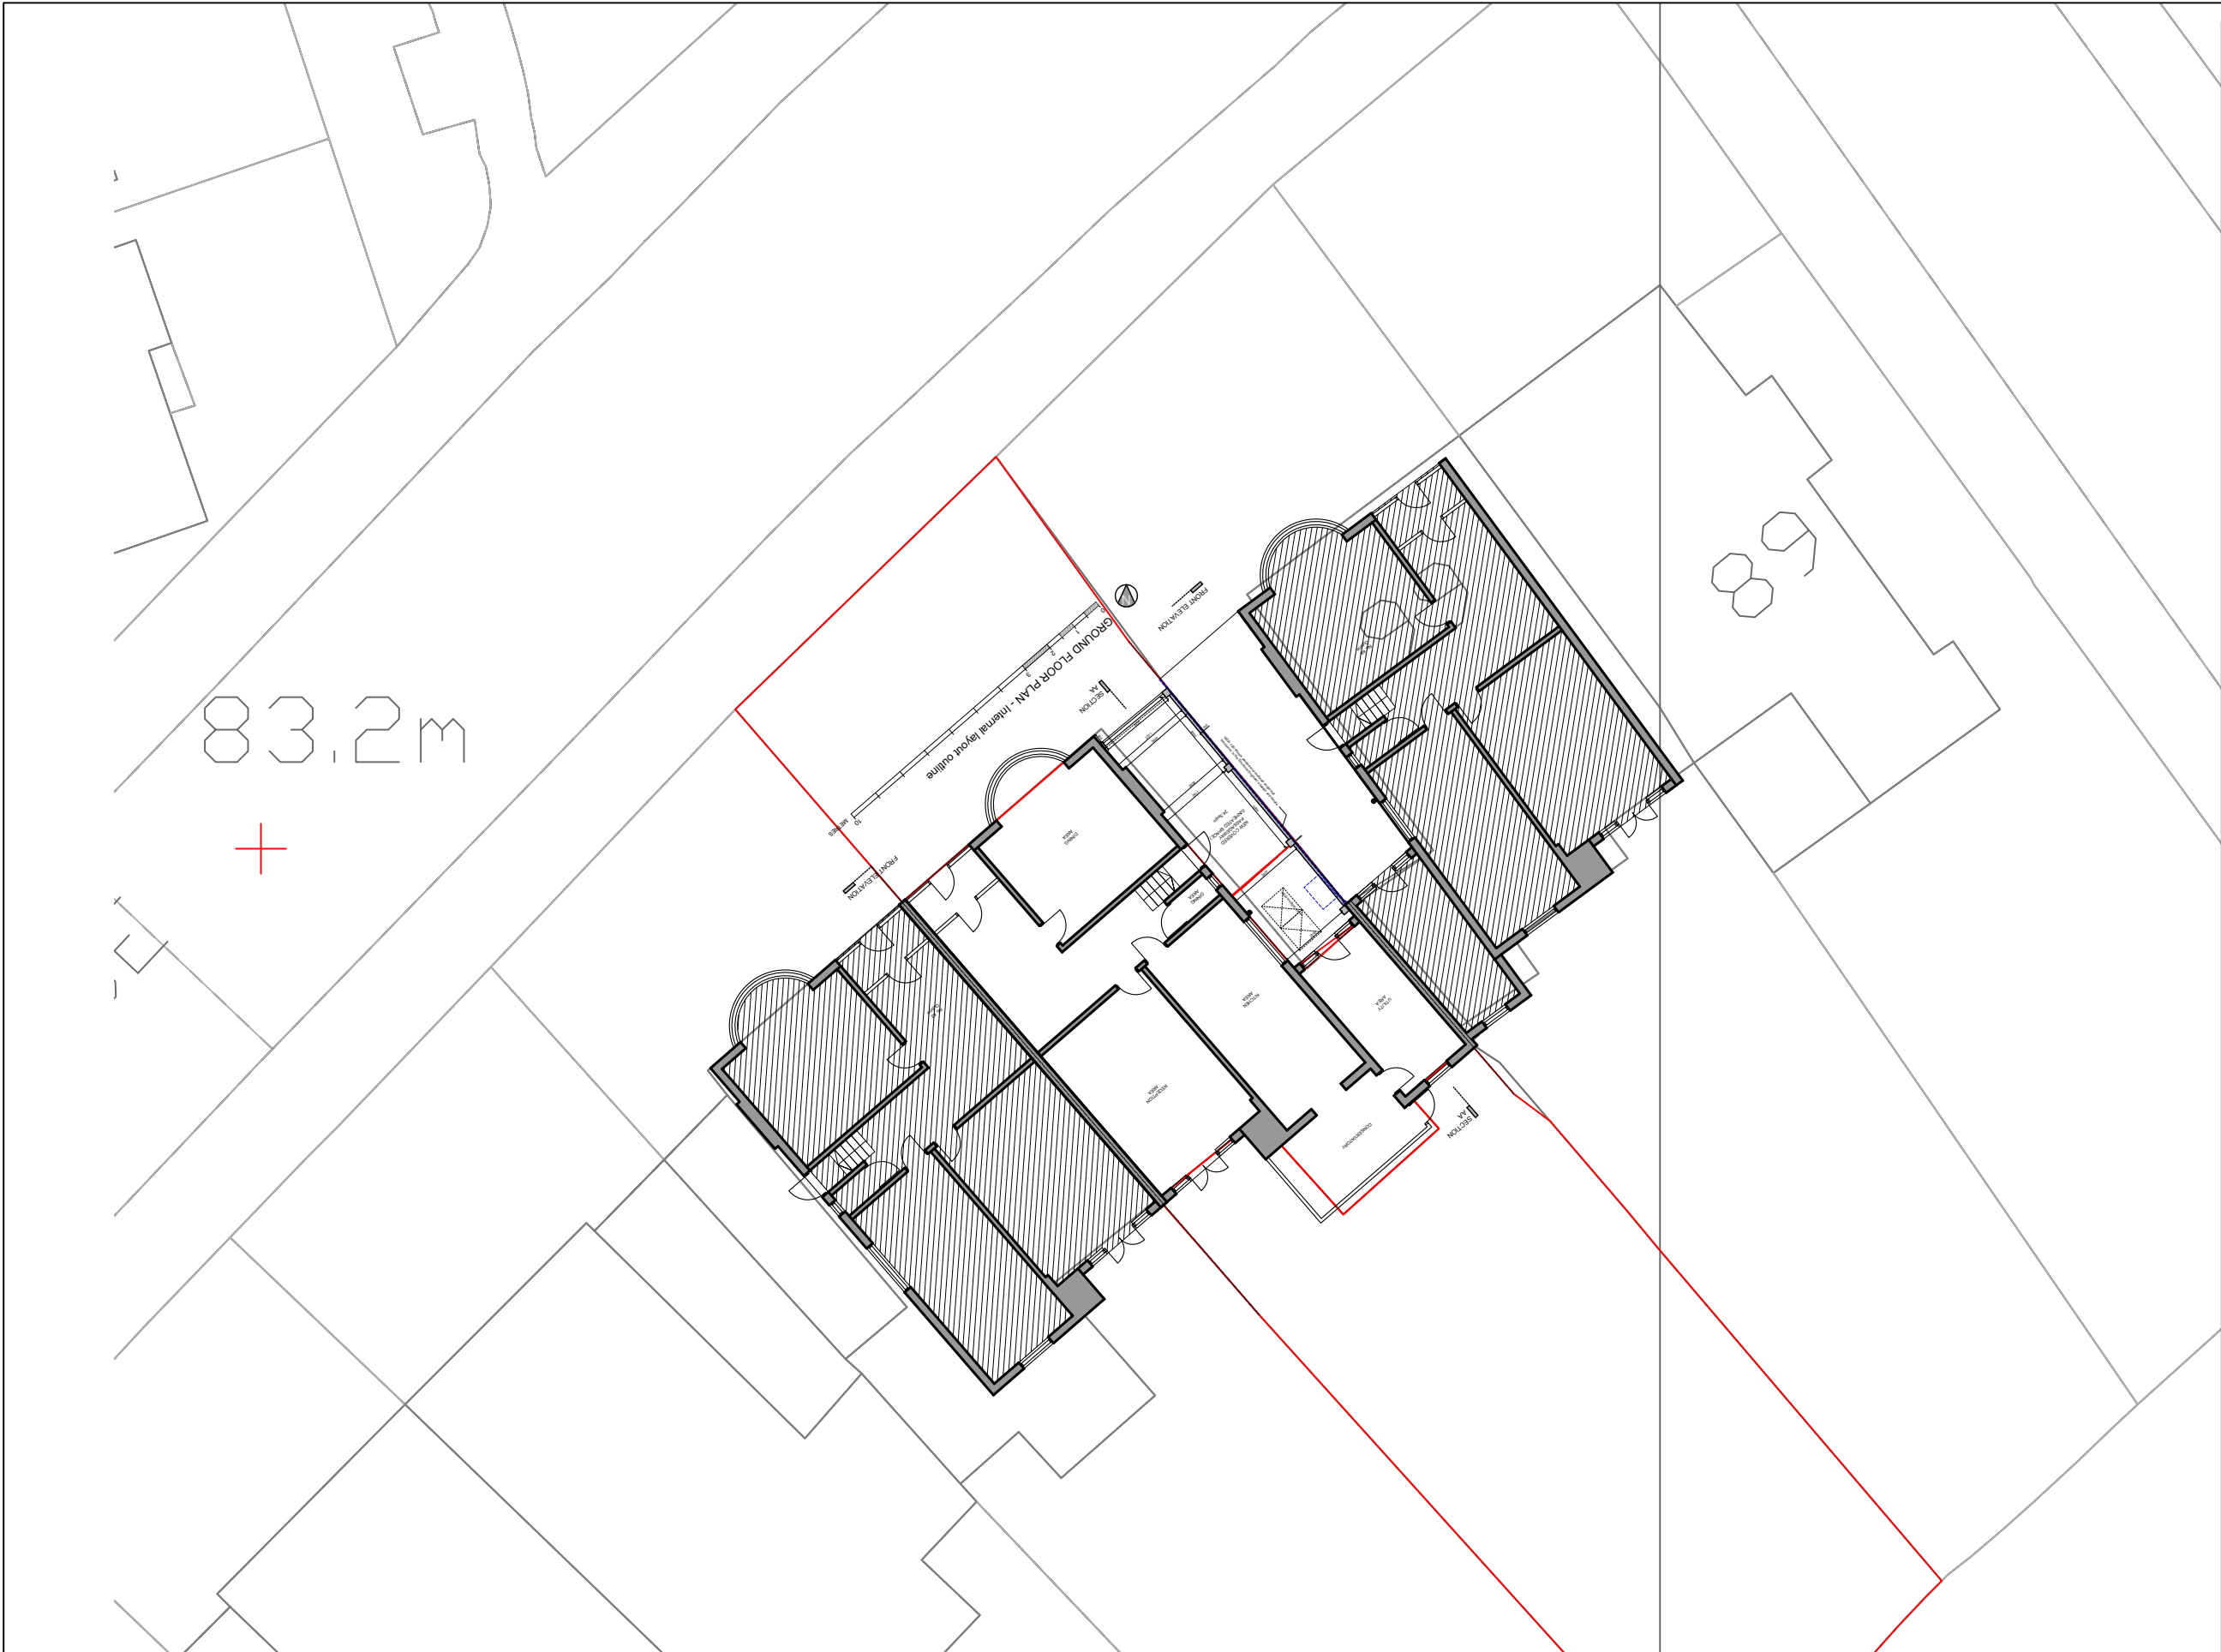

83.2m



General Notes	
	WALLS / FLOORS / KEY FABRIC ELEMENTS AS EXISTING
	WALLS / FLOORS / KEY FABRIC ELEMENTS AS PROPOSED
	WALLS / FLOORS / KEY FABRIC ELEMENTS TO BE REMOVED
	PROVISIONAL FIRE SAFETY / BUILDING REGULATIONS RELATED ARRANGEMENTS

No.	Revision/Issue	Date



Firm Name and Address

GOAStudio
London residential
architecture limited

86-90 Paul Street, EC2A
4NE, London


Project Name and Address

Addition of a single storey front / side extension
(covered passageway) to a single family dwelling.

64 Woodside Avenue, N6 4ST, London

London Borough of Haringey

Project 2611 East Finchley	Sheet PROPOSED
Date June 2026	SITE PLAN
Scale 1:100 @ A3	2611 500

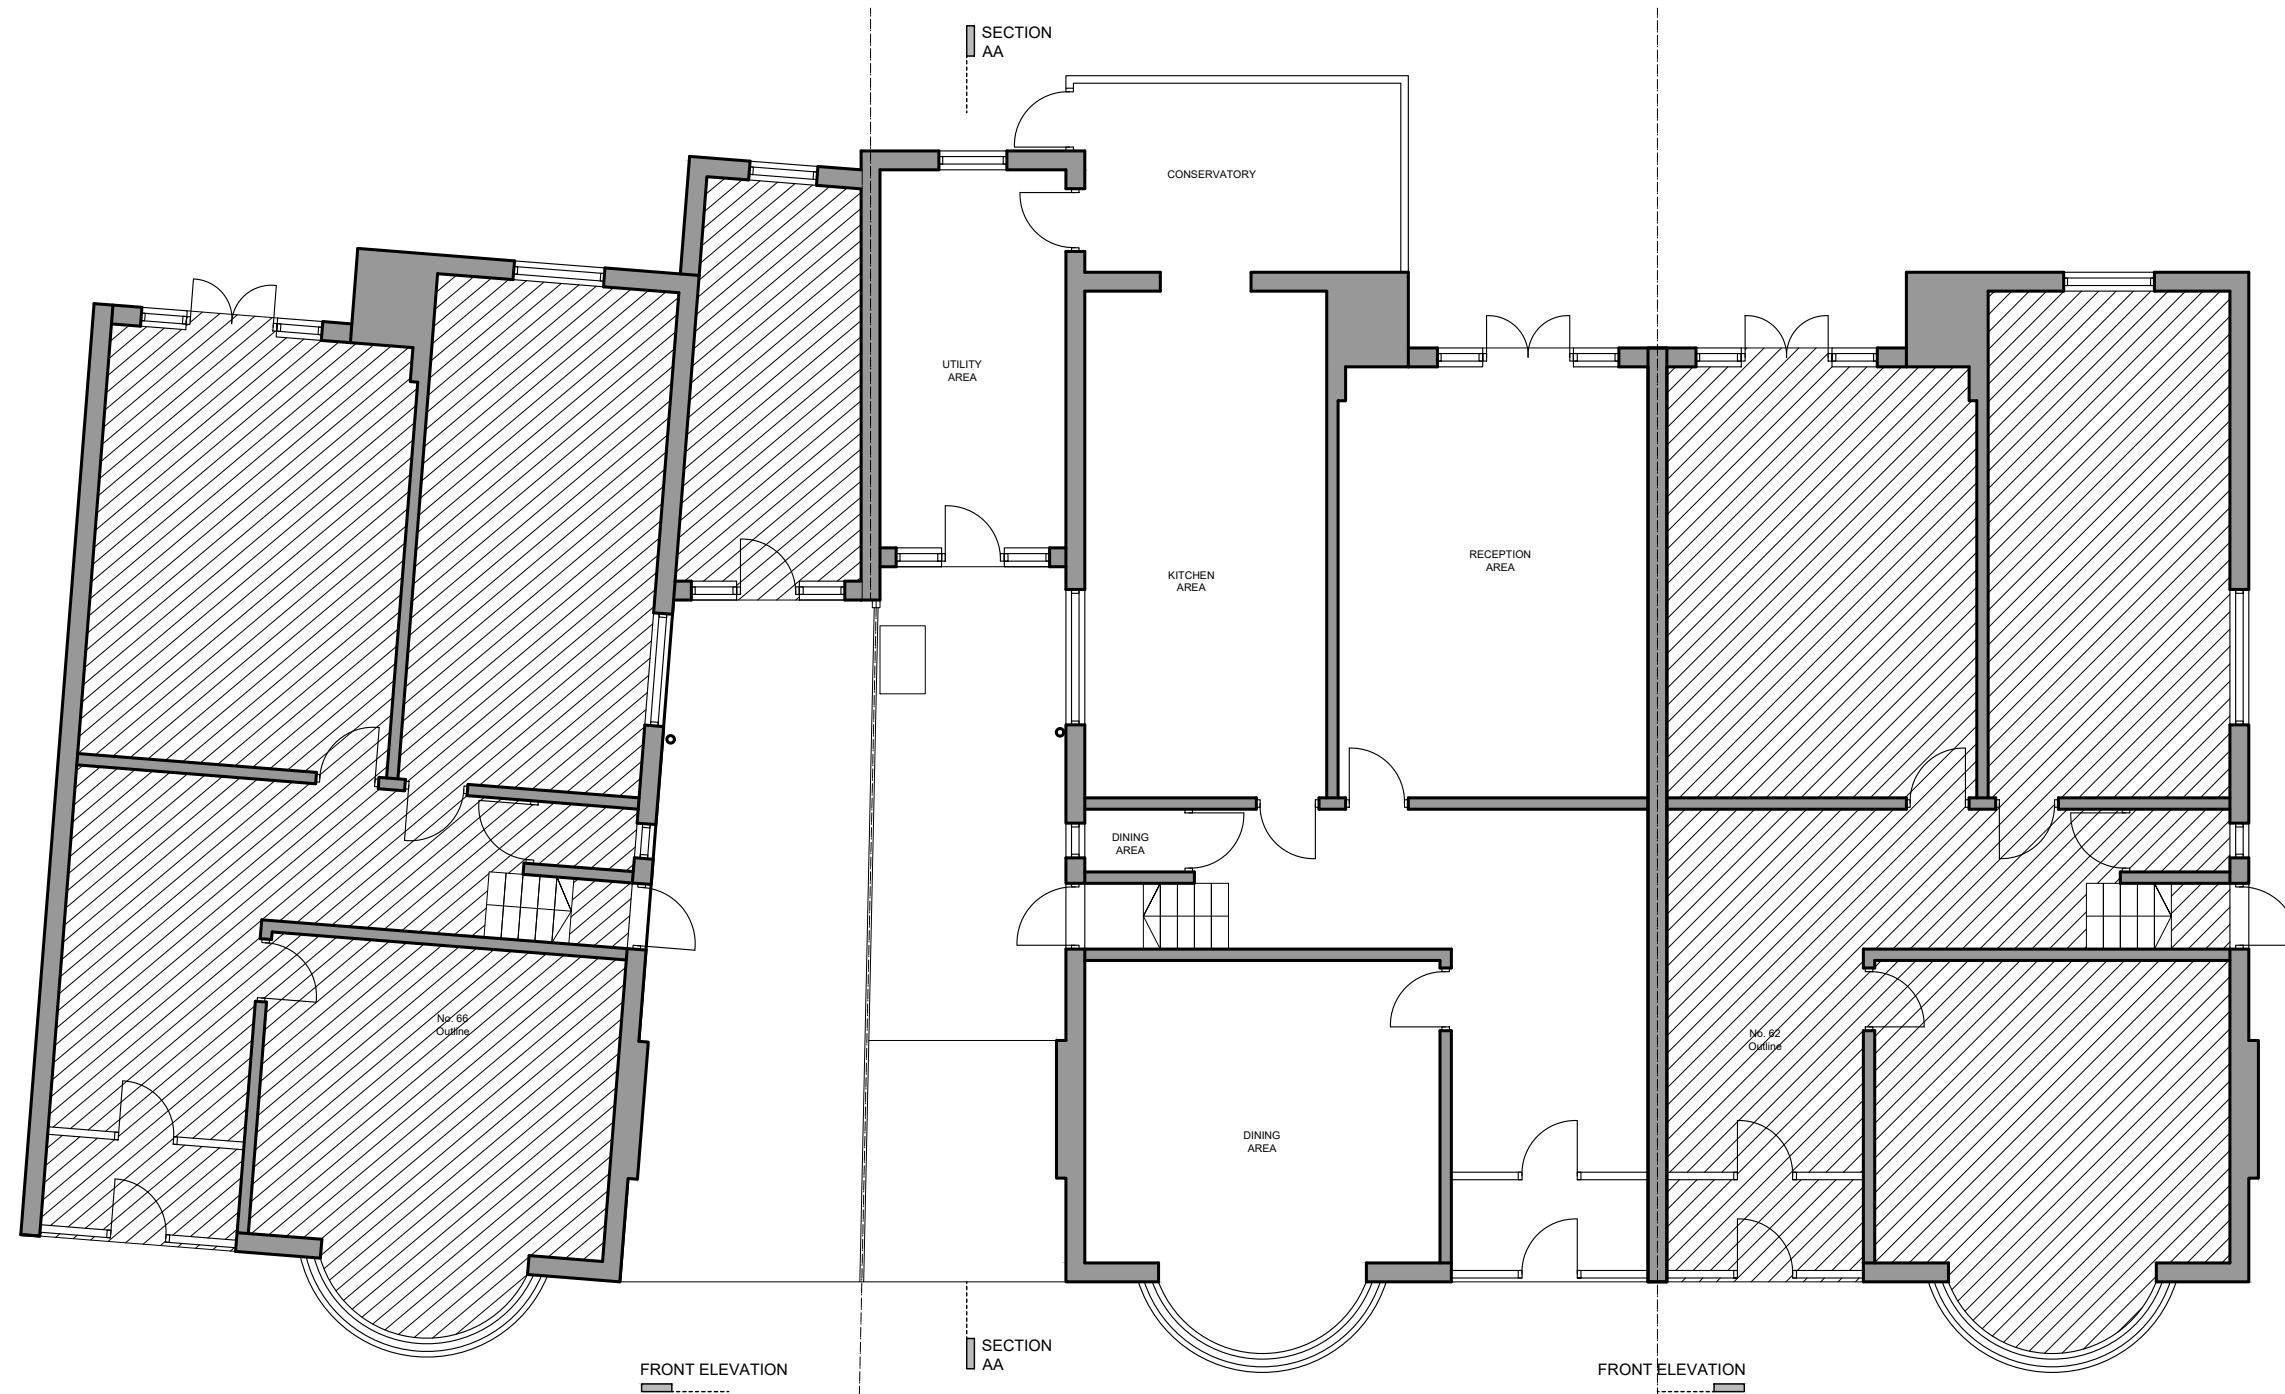

GROUND FLOOR PLAN - Internal layout outline



General Notes


-  WALLS / FLOORS / KEY FABRIC ELEMENTS AS EXISTING
-  WALLS / FLOORS / KEY FABRIC ELEMENTS AS PROPOSED
-  WALLS / FLOORS / KEY FABRIC ELEMENTS TO BE REMOVED
-  PROVISIONAL FIRE SAFETY / BUILDING REGULATIONS RELATED ARRANGEMENTS

No.	Revision/Issue	Date

Firm Name and Address	
	GOAStudio London residential architecture limited 86-90 Paul Street, EC2A 4NE, London

Project Name and Address	
Addition of a single storey front / side extension (covered passageway) to a single family dwelling.	
64 Woodside Avenue, N6 4ST, London	
London Borough of Haringey	

Project 2611 East Finchley	Sheet EXISTING
Date June 2026	GROUND FLOOR PLAN
Scale 1:100 @ A3	2611 01

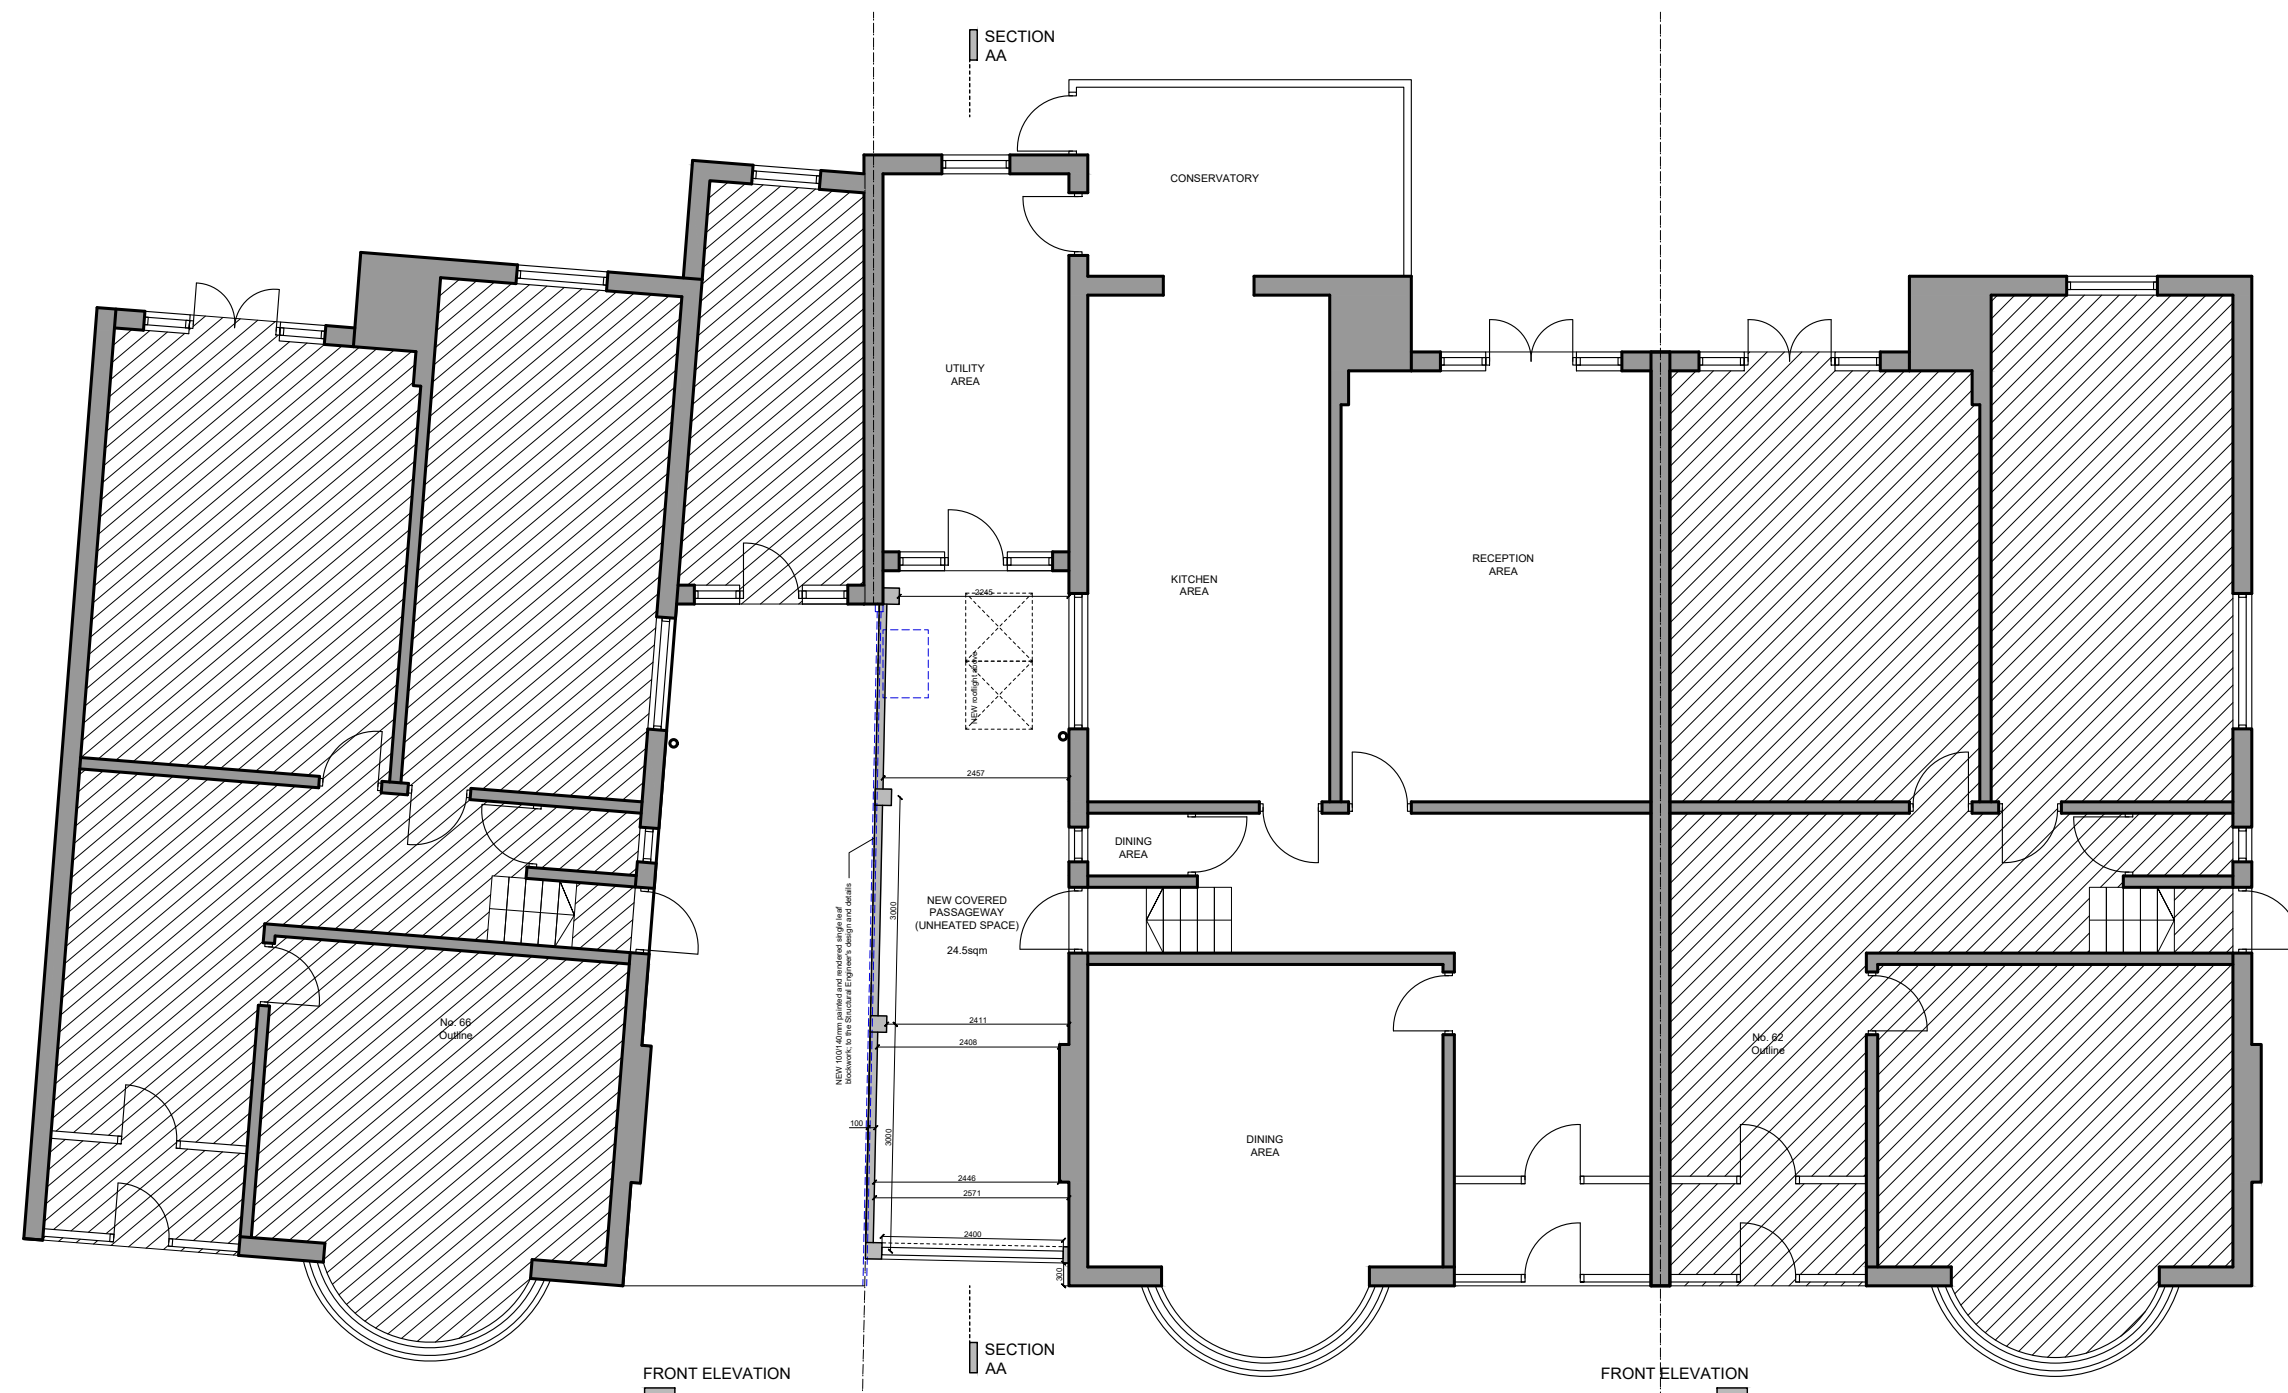

GROUND FLOOR PLAN - Internal layout outline




General Notes

- WALLS / FLOORS / KEY FABRIC ELEMENTS AS EXISTING
- WALLS / FLOORS / KEY FABRIC ELEMENTS AS PROPOSED
- WALLS / FLOORS / KEY FABRIC ELEMENTS TO BE REMOVED
- PROVISIONAL FIRE SAFETY / BUILDING REGULATIONS RELATED ARRANGEMENTS

No.	Revision/Issue	Date

Firm Name and Address

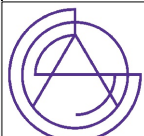


GOAStudio
London residential
architecture limited
86-90 Paul Street, EC2A
4NE, London

Project Name and Address

Addition of a single storey front / side extension
(covered passageway) to a single family dwelling.

64 Woodside Avenue, N6 4ST, London
London Borough of Haringey

Project 2611 East Finchley	Sheet PROPOSED
Date June 2026	GROUND FLOOR PLAN
Scale 1:100 @ A3	2611 51

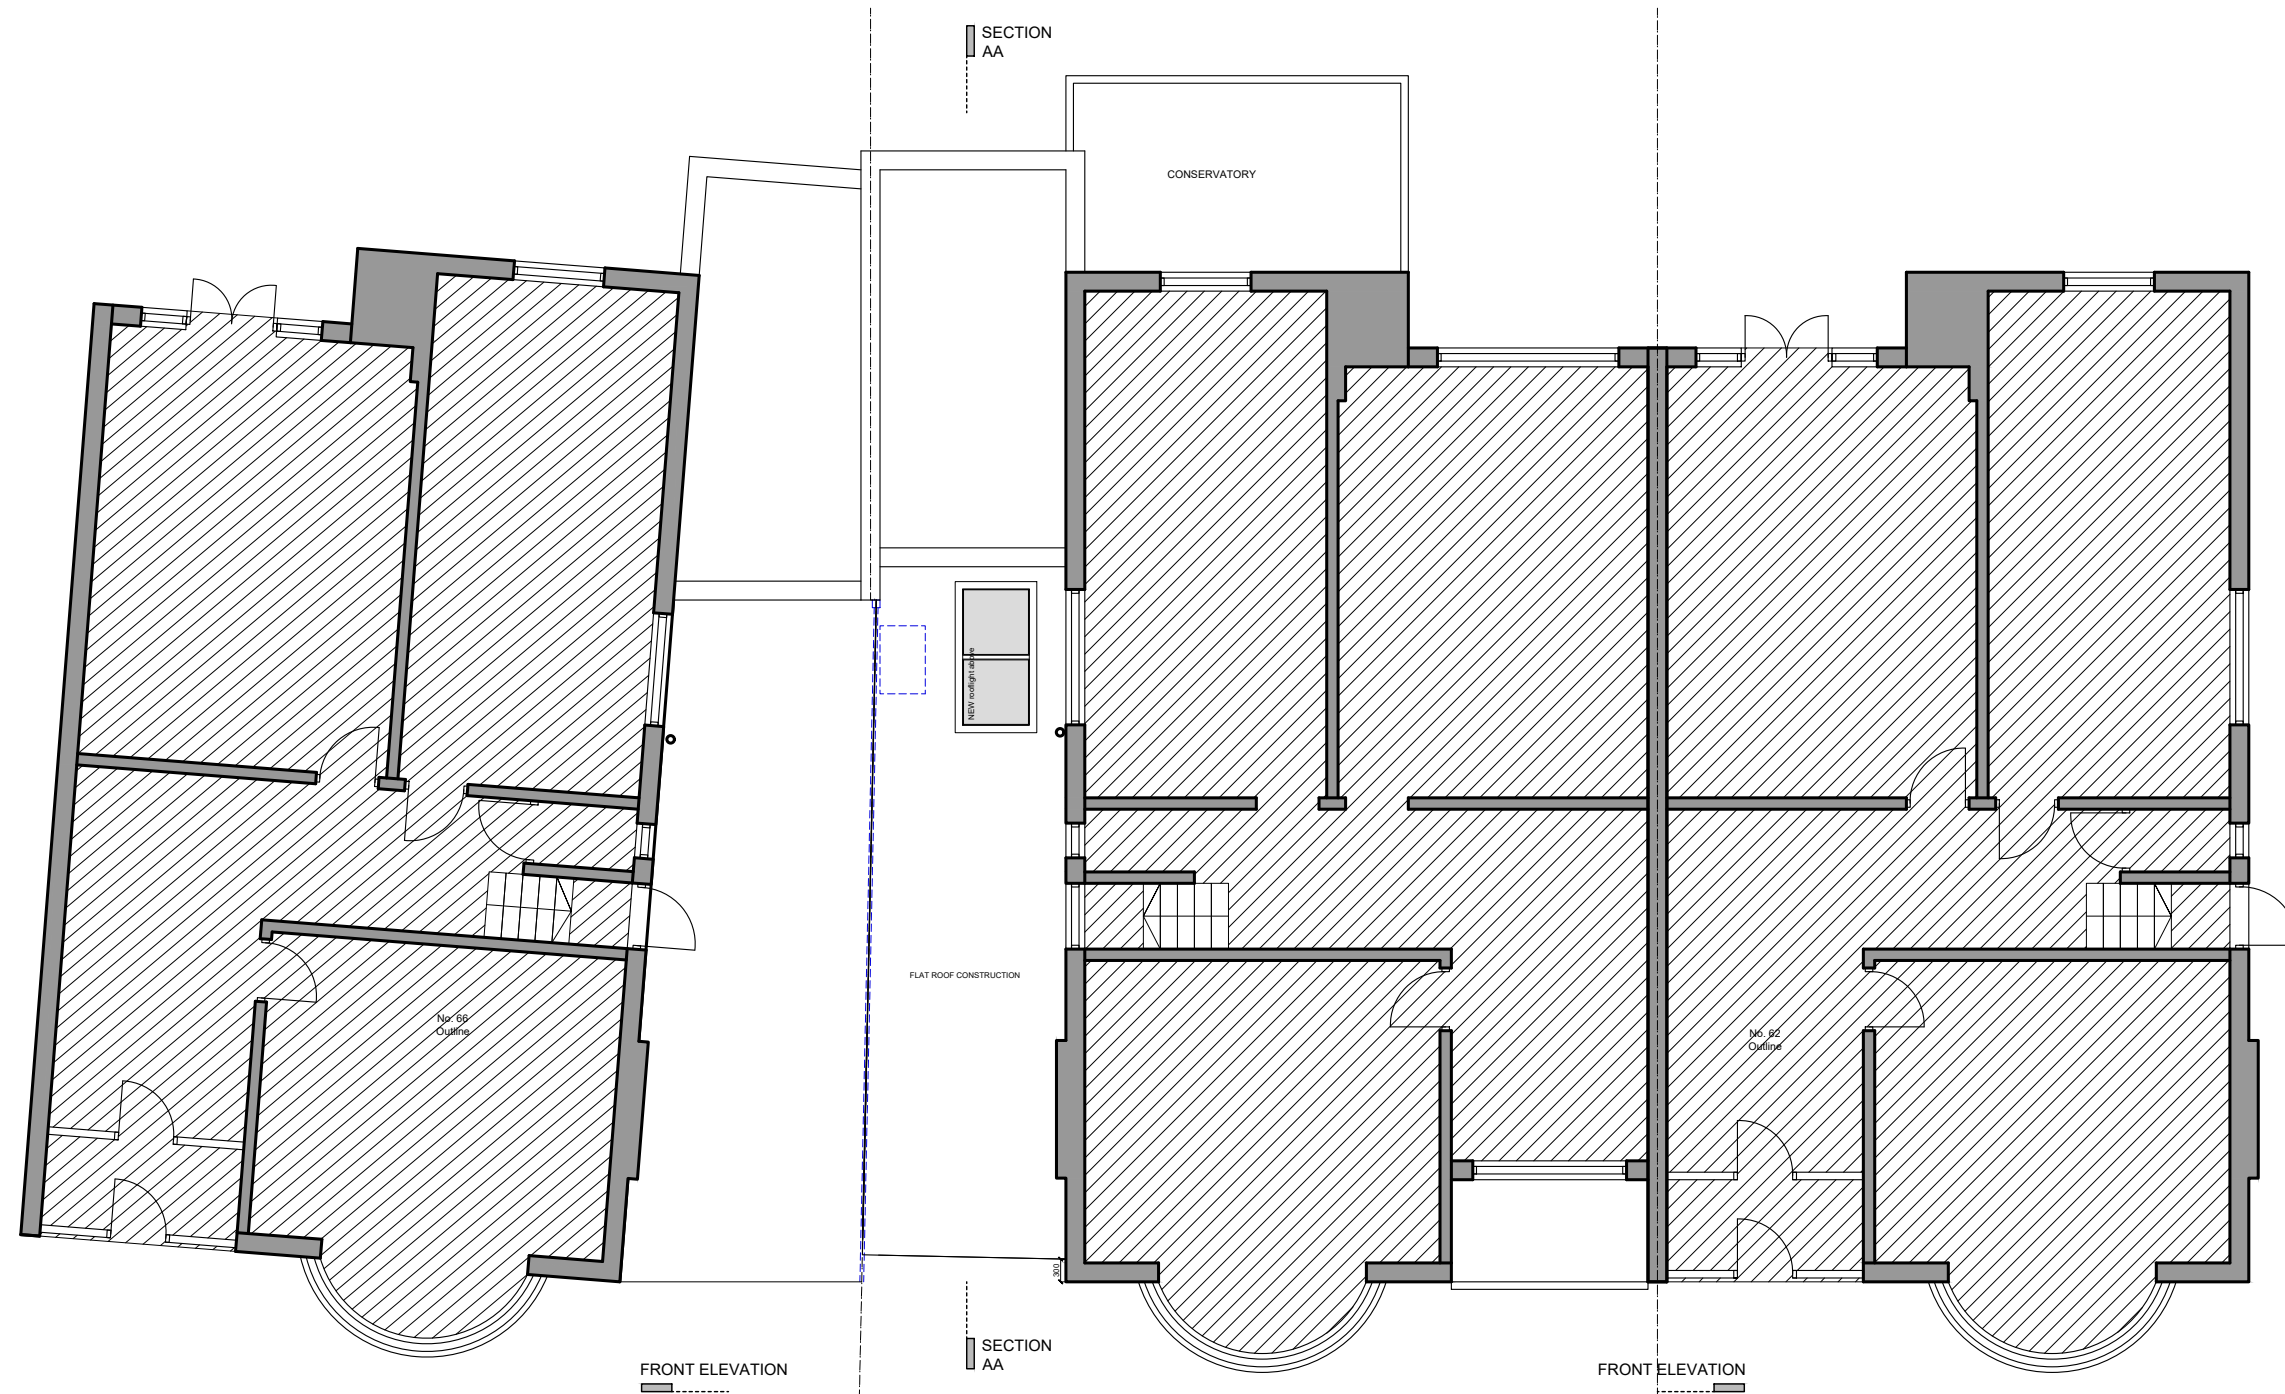

ROOF PLAN - Internal layout outline



General Notes

-  WALLS / FLOORS / KEY FABRIC ELEMENTS AS EXISTING
-  WALLS / FLOORS / KEY FABRIC ELEMENTS AS PROPOSED
-  WALLS / FLOORS / KEY FABRIC ELEMENTS TO BE REMOVED
-  PROVISIONAL FIRE SAFETY / BUILDING REGULATIONS RELATED ARRANGEMENTS

No.	Revision/Issue	Date

Firm Name and Address



GOAStudio
London residential
architecture limited
86-90 Paul Street, EC2A
4NE, London

Project Name and Address


Addition of a single storey front / side extension
(covered passageway) to a single family dwelling.

64 Woodside Avenue, N6 4ST, London
London Borough of Haringey

Project 2611 East Finchley	Sheet PROPOSED
Date June 2026	ROOF PLAN
Scale 1:100 @ A3	2611 52



FRONT ELEVATION

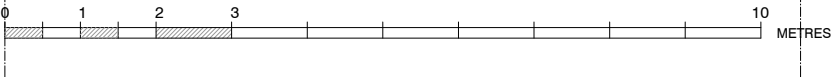

General Notes

WALLS / FLOORS / KEY
FABRIC ELEMENTS AS
EXISTING

WALLS / FLOORS / KEY
FABRIC ELEMENTS AS
PROPOSED

WALLS / FLOORS / KEY
FABRIC ELEMENTS TO BE
REMOVED

PROVISIONAL FIRE SAFETY
/ BUILDING REGULATIONS
RELATED ARRANGEMENTS

No.	Revision/Issue	Date

Firm Name and Address



GOAStudio
London residential
architecture limited

86-90 Paul Street, EC2A
4NE, London

Project Name and Address

Addition of a single storey front / side extension
(covered passageway) to a single family dwelling.


64 Woodside Avenue, N6 4ST, London

London Borough of Haringey

Project	2611 East Finchley	Sheet	EXISTING
Date	June 2026	FRONT ELEVATION	
Scale	1:100 @ A3	2611 03	



FRONT ELEVATION

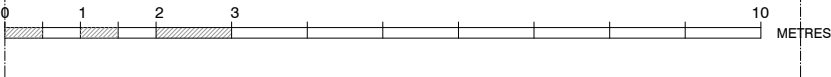

General Notes

WALLS / FLOORS / KEY
FABRIC ELEMENTS AS
EXISTING

WALLS / FLOORS / KEY
FABRIC ELEMENTS AS
PROPOSED

WALLS / FLOORS / KEY
FABRIC ELEMENTS TO BE
REMOVED

PROVISIONAL FIRE SAFETY
/ BUILDING REGULATIONS
RELATED ARRANGEMENTS

No.	Revision/Issue	Date

Firm Name and Address



GOAStudio
London residential
architecture limited

86-90 Paul Street, EC2A
4NE, London

Project Name and Address

Addition of a single storey front / side extension
(covered passageway) to a single family dwelling.


64 Woodside Avenue, N6 4ST, London

London Borough of Haringey

Project 2611 East Finchley	Sheet PROPOSED
Date June 2026	FRONT ELEVATION
Scale 1:100 @ A3	2611 53



SECTION AA

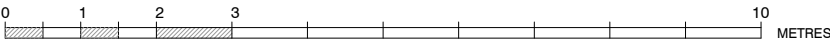

General Notes

WALLS / FLOORS / KEY
FABRIC ELEMENTS AS
EXISTING

WALLS / FLOORS / KEY
FABRIC ELEMENTS AS
PROPOSED

WALLS / FLOORS / KEY
FABRIC ELEMENTS TO BE
REMOVED

PROVISIONAL FIRE SAFETY
/ BUILDING REGULATIONS
RELATED ARRANGEMENTS

No.	Revision/Issue	Date

Firm Name and Address



GOAStudio
London residential
architecture limited

86-90 Paul Street, EC2A
4NE, London

Project Name and Address

Addition of a single storey front / side extension
(covered passageway) to a single family dwelling.


64 Woodside Avenue, N6 4ST, London

London Borough of Haringey

Project	2611 East Finchley	Sheet	EXISTING
Date	June 2026	SECTION AA	
Scale	1:100 @ A3	2611 04	



SECTION AA

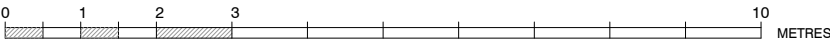

General Notes

WALLS / FLOORS / KEY
FABRIC ELEMENTS AS
EXISTING

WALLS / FLOORS / KEY
FABRIC ELEMENTS AS
PROPOSED

WALLS / FLOORS / KEY
FABRIC ELEMENTS TO BE
REMOVED

PROVISIONAL FIRE SAFETY
/ BUILDING REGULATIONS
RELATED ARRANGEMENTS

No.	Revision/Issue	Date

Firm Name and Address



GOAStudio

London residential
architecture limited

86-90 Paul Street, EC2A
4NE, London

Project Name and Address

Addition of a single storey front / side extension
(covered passageway) to a single family dwelling.


64 Woodside Avenue, N6 4ST, London

London Borough of Haringey

Project 2611 East Finchley	Sheet PROPOSED
Date June 2026	SECTION AA
Scale 1:100 @ A3	2611 54



SIDE ELEVATION

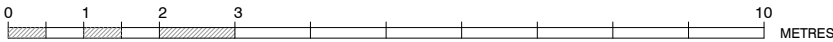

General Notes

WALLS / FLOORS / KEY
FABRIC ELEMENTS AS
EXISTING

WALLS / FLOORS / KEY
FABRIC ELEMENTS AS
PROPOSED

WALLS / FLOORS / KEY
FABRIC ELEMENTS TO BE
REMOVED

PROVISIONAL FIRE SAFETY
/ BUILDING REGULATIONS
RELATED ARRANGEMENTS

No.	Revision/Issue	Date

Firm Name and Address



GOAStudio
London residential
architecture limited

86-90 Paul Street, EC2A
4NE, London

Project Name and Address

Addition of a single storey front / side extension
(covered passageway) to a single family dwelling.

64 Woodside Avenue, N6 4ST, London

London Borough of Haringey

Project 2611 East Finchley	Sheet PROPOSED
Date June 2026	SIDE ELEVATION
Scale 1:100 @ A3	2611 55