




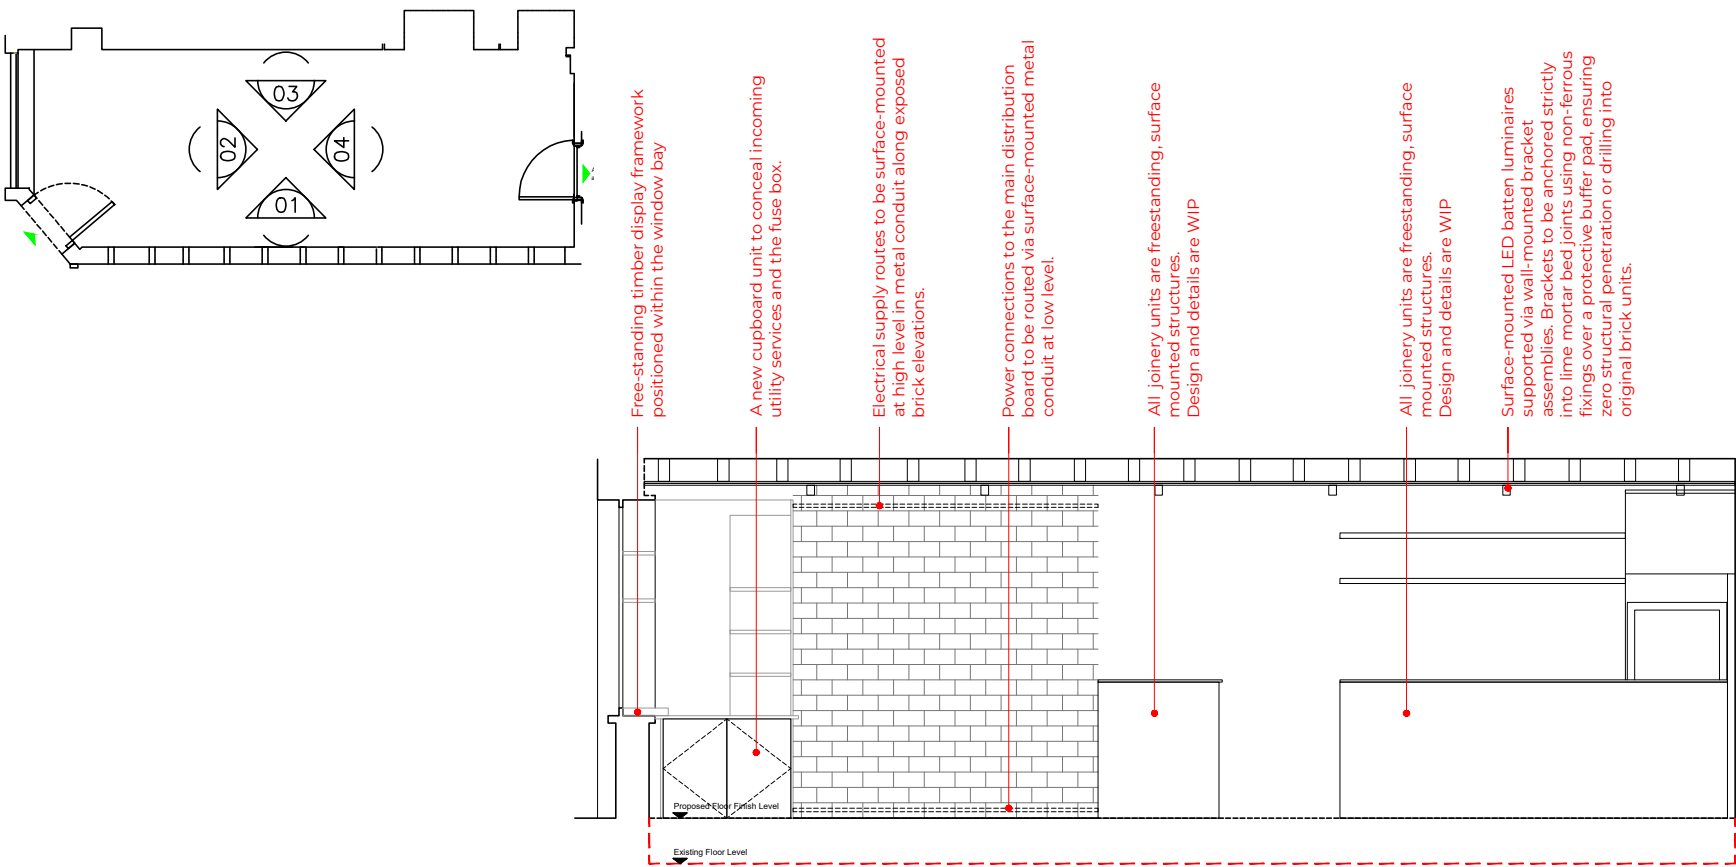


1 EXISTING ELEVATION 01
1:50@A3

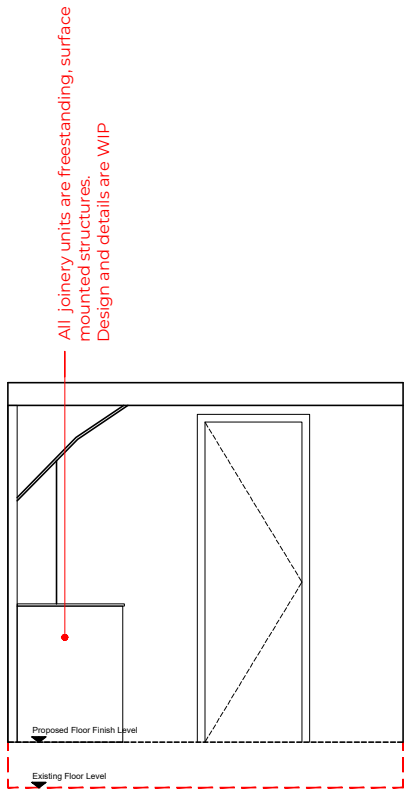


2 EXISTING ELEVATION 02
1:50@A3

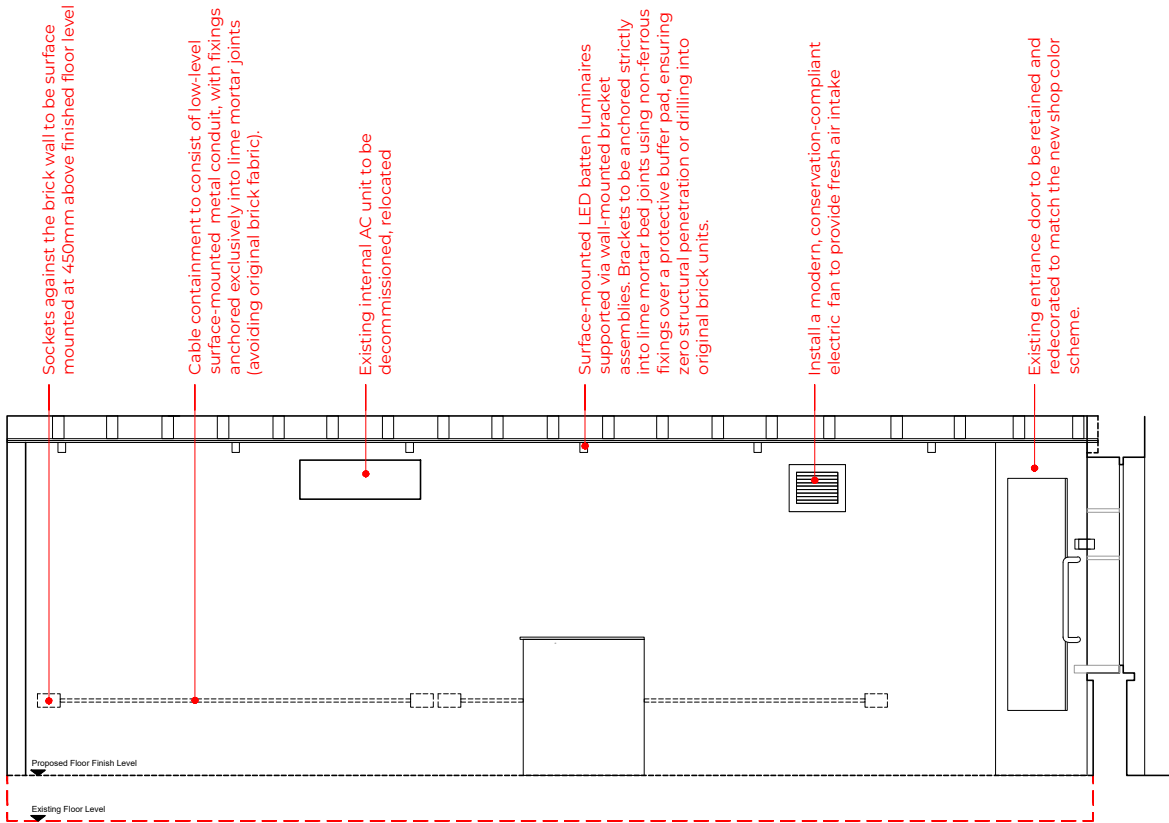

3 EXISTING ELEVATION 03
1:50@A3

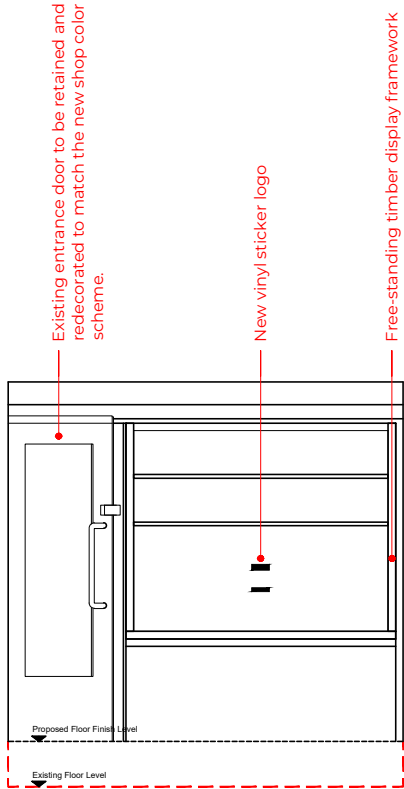

4 EXISTING ELEVATION 04
1:50@A3

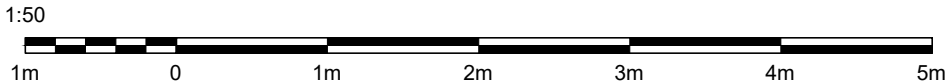

GENERAL NOTES

IT IS THE CONTRACTORS RESPONSIBILITY TO ENSURE THAT THE FINAL CONSTRUCTION CONFORMS WITH THE DESIGN PRINCIPLES, CALCULATIONS AND DRAWINGS, AND WITH THE CURRENT BUILDING REGULATIONS AND ALL RELEVANT BRITISH/EUROPEAN CODES OF PRACTICE, AS APPROPRIATE.

THE CONTRACTOR SHALL COMPLY WITH THEIR DUTIES UNDER THE CDM REGULATIONS AND, IF COLLABORATION IS REQUIRED FROM TMTO ARCHITECTURE LTD, THIS SHALL BE REQUESTED IN A TIMELY MANNER.

THE CONTRACTOR MUST VERIFY ALL SITE DIMENSIONS AND CHECK ALL DRAWINGS, DETAILS AND SPECIFICATIONS, AND REPORT ANY DISCREPANCIES TO TMTO ARCHITECTURE LTD, BEFORE PROCEEDING WITH ANY WORK.

PROPRIETARY ITEMS, PRODUCTS, COMPONENTS AND MATERIALS ARE TO BE USED OR INSTALLED IN ACCORDANCE WITH THE MANUFACTURER'S WRITTEN RECOMMENDATIONS.

DIMENSIONS ARE ONLY TO BE TAKEN FROM THE SETTING OUT INFORMATION ON RELEVANT DRAWINGS AND ARE NOT TO BE SCALED FROM DRAWINGS.

THIS DRAWING IS TO BE READ IN CONJUNCTION WITH RELEVANT ASSOCIATED DRAWINGS FROM OTHER CONSULTANTS AND THE TMTO ARCHITECTURE LTD DRAWING LIST.

COPYRIGHT OF TMTO ARCHITECTURE LTD. NOT TO BE REPRODUCED WITHOUT PERMISSION.

NOT FOR CONSTRUCTION

X	YYMMDD	REVISION DESCRIPTION	XX
REV	DATE	ITEM	BY

PLANNING APPLICATION

PROJECT TITLE
BOULANGERIE PIERRE ALIX

PROJECT ADDRESS
38 HIGHGATE HIGH STREET
LONDON N6 5JG

DRAWING TITLE
PROPOSED INTERNAL ELEVATIONS

PROJECT NUMBER
T2603

DRAWING NUMBER
T-5000-PIE-GF

SCALE
1:50 @ A3

DATE
01/09/26

CLIENT
BOULANGERIE PIERRE ALIX

TMTO / ARCHITECTURE
93, BELL STREET, LONDON - NW1 6TL
www.tomato.co.uk