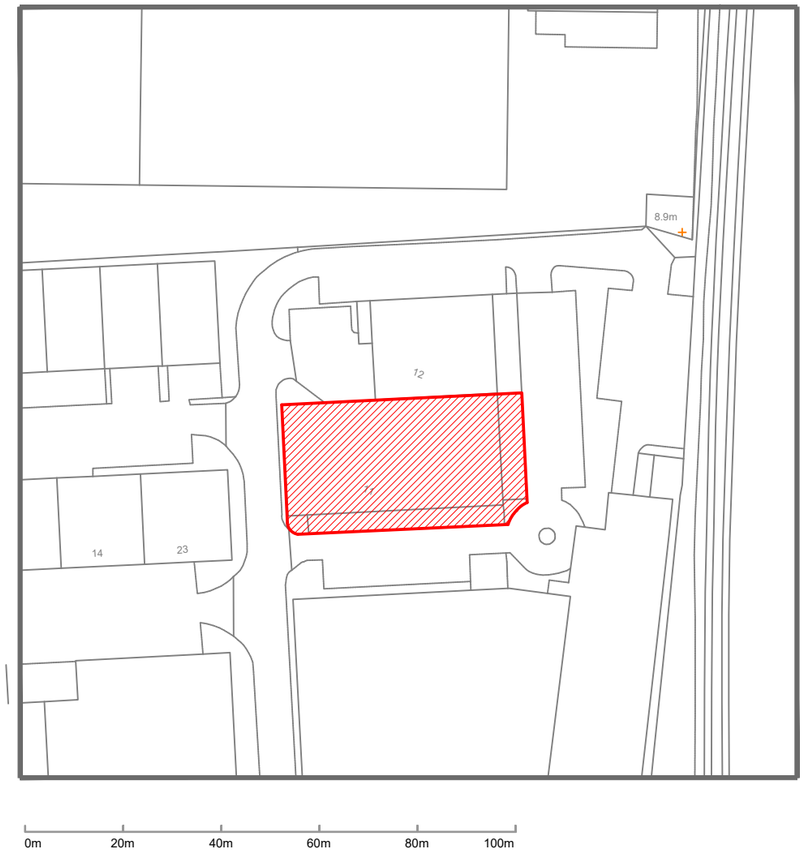

LOCATION PLAN
1:1250 @ A3

N

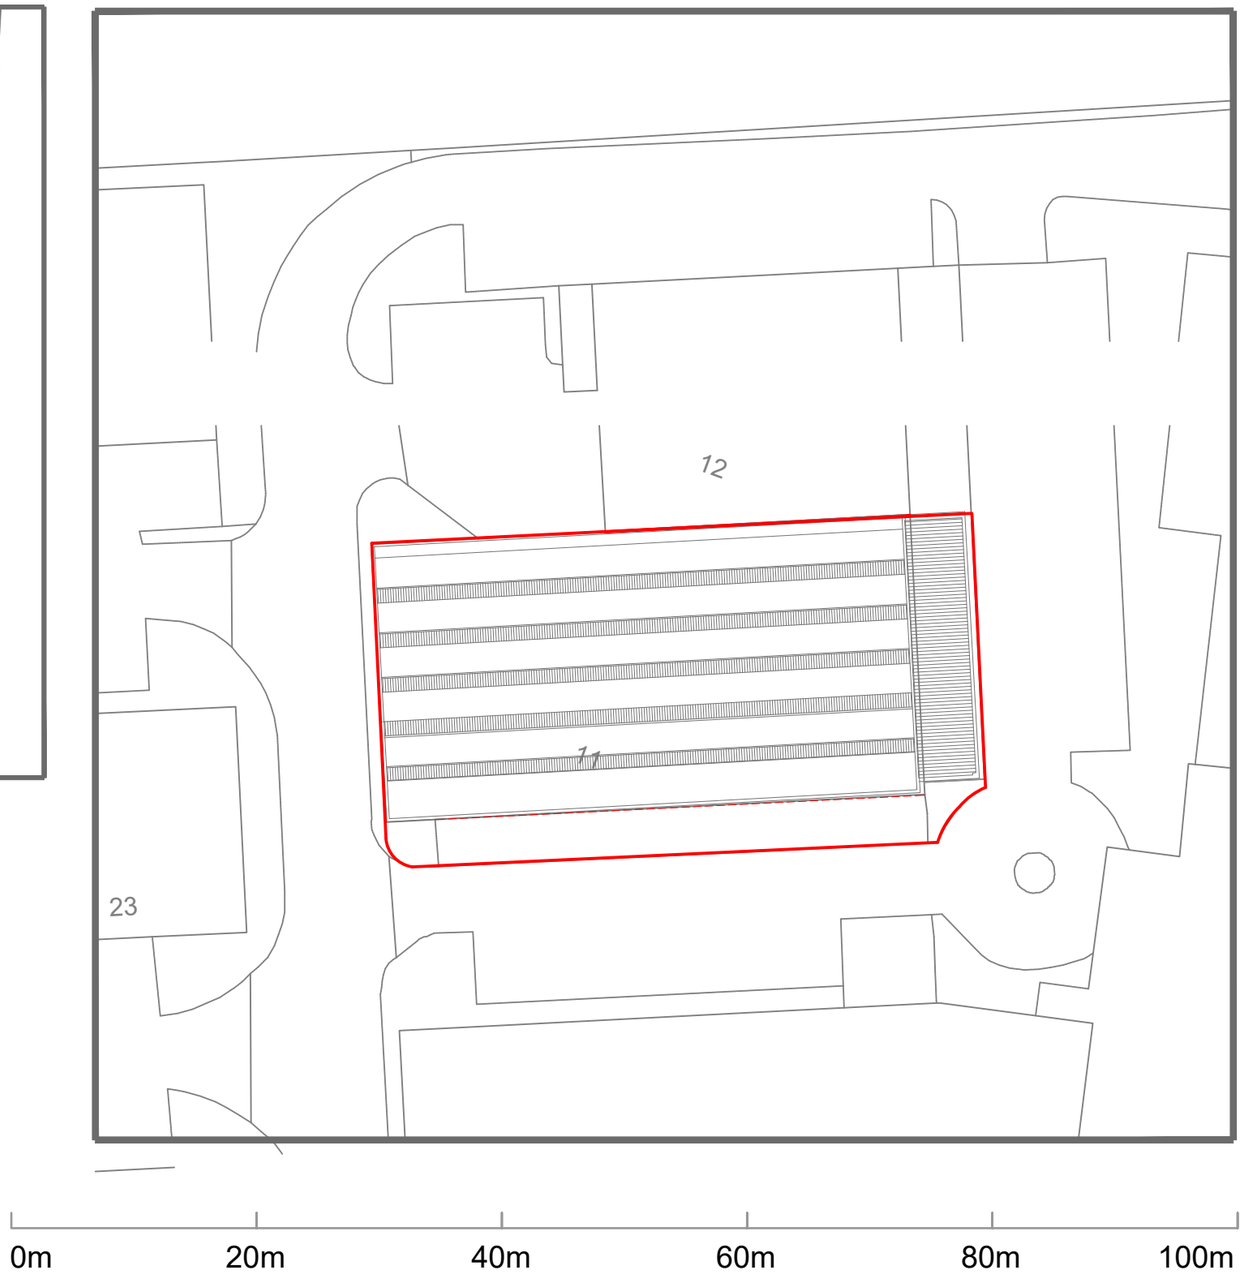

BLOCK SITE PLAN
1:500 @ A3

N

PRESTIGE
PLANNING & BUILDING SERVICES

Prestige Planning Ltd.
Unit 6 Grosvenor Way
London
E5 9ND

T: 020 3935 3434
E: Planning@thepgroups.co.uk

PROJECT DETAILS
SITE BOUNDARY

PROPERTY ADDRESS
UNIT 11 THE HIGH CROSS
CENTRE, FOUNTAYNE ROAD
N15 4QL

DRAWING TITLE
LOCATION AND BLOCK PLAN

REVISION	DRAWING NO.
R01	EXOS

SCALE

0 1 2

scale
1:100 @A3

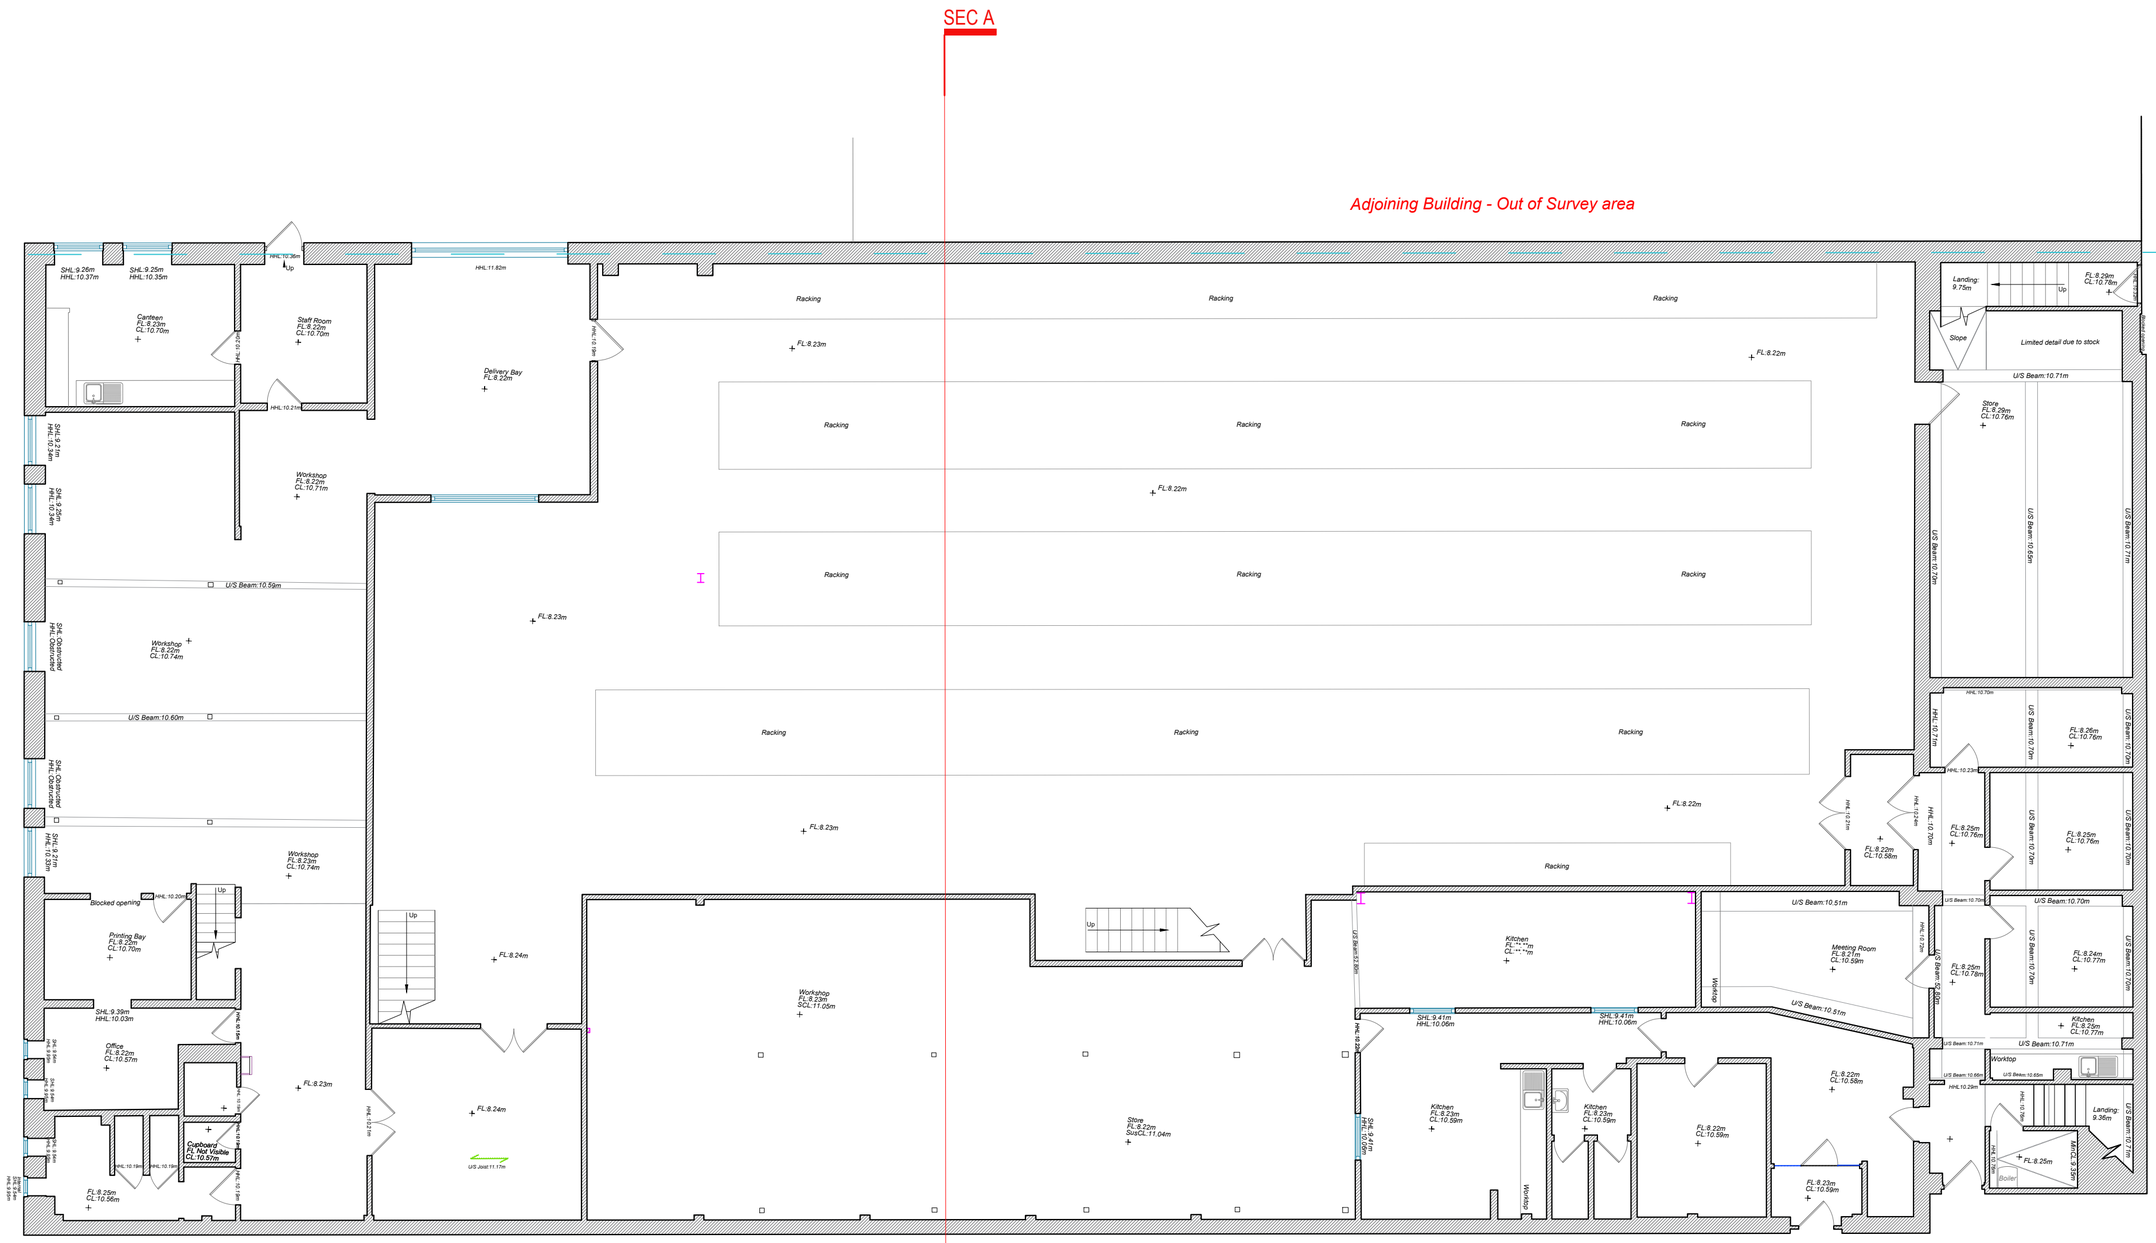

EXISTING GROUND FLOOR PLAN

GIA : 1056.54m²

PRESTIGE
PLANNING & BUILDING SERVICES

Prestige Planning Ltd.
Unit 6 Grosvenor Way
London
E5 9ND

T: 020 3935 3434
E: Planning@thepgroups.co.uk

PROJECT DETAILS

TO EXTEND FIRST FLOOR HEIGHT AND ADDITIONAL SECOND FLOOR

PROPERTY ADDRESS

UNIT 11 THE HIGH CROSS CENTRE, FOUNTAYNE ROAD N15 4QL

DRAWING TITLE

EXISTING GROUND FLOOR PLAN

REVISION	DRAWING NO.
R01	EX01

SCALE

N

0 1 2

scale 1:100 @A2

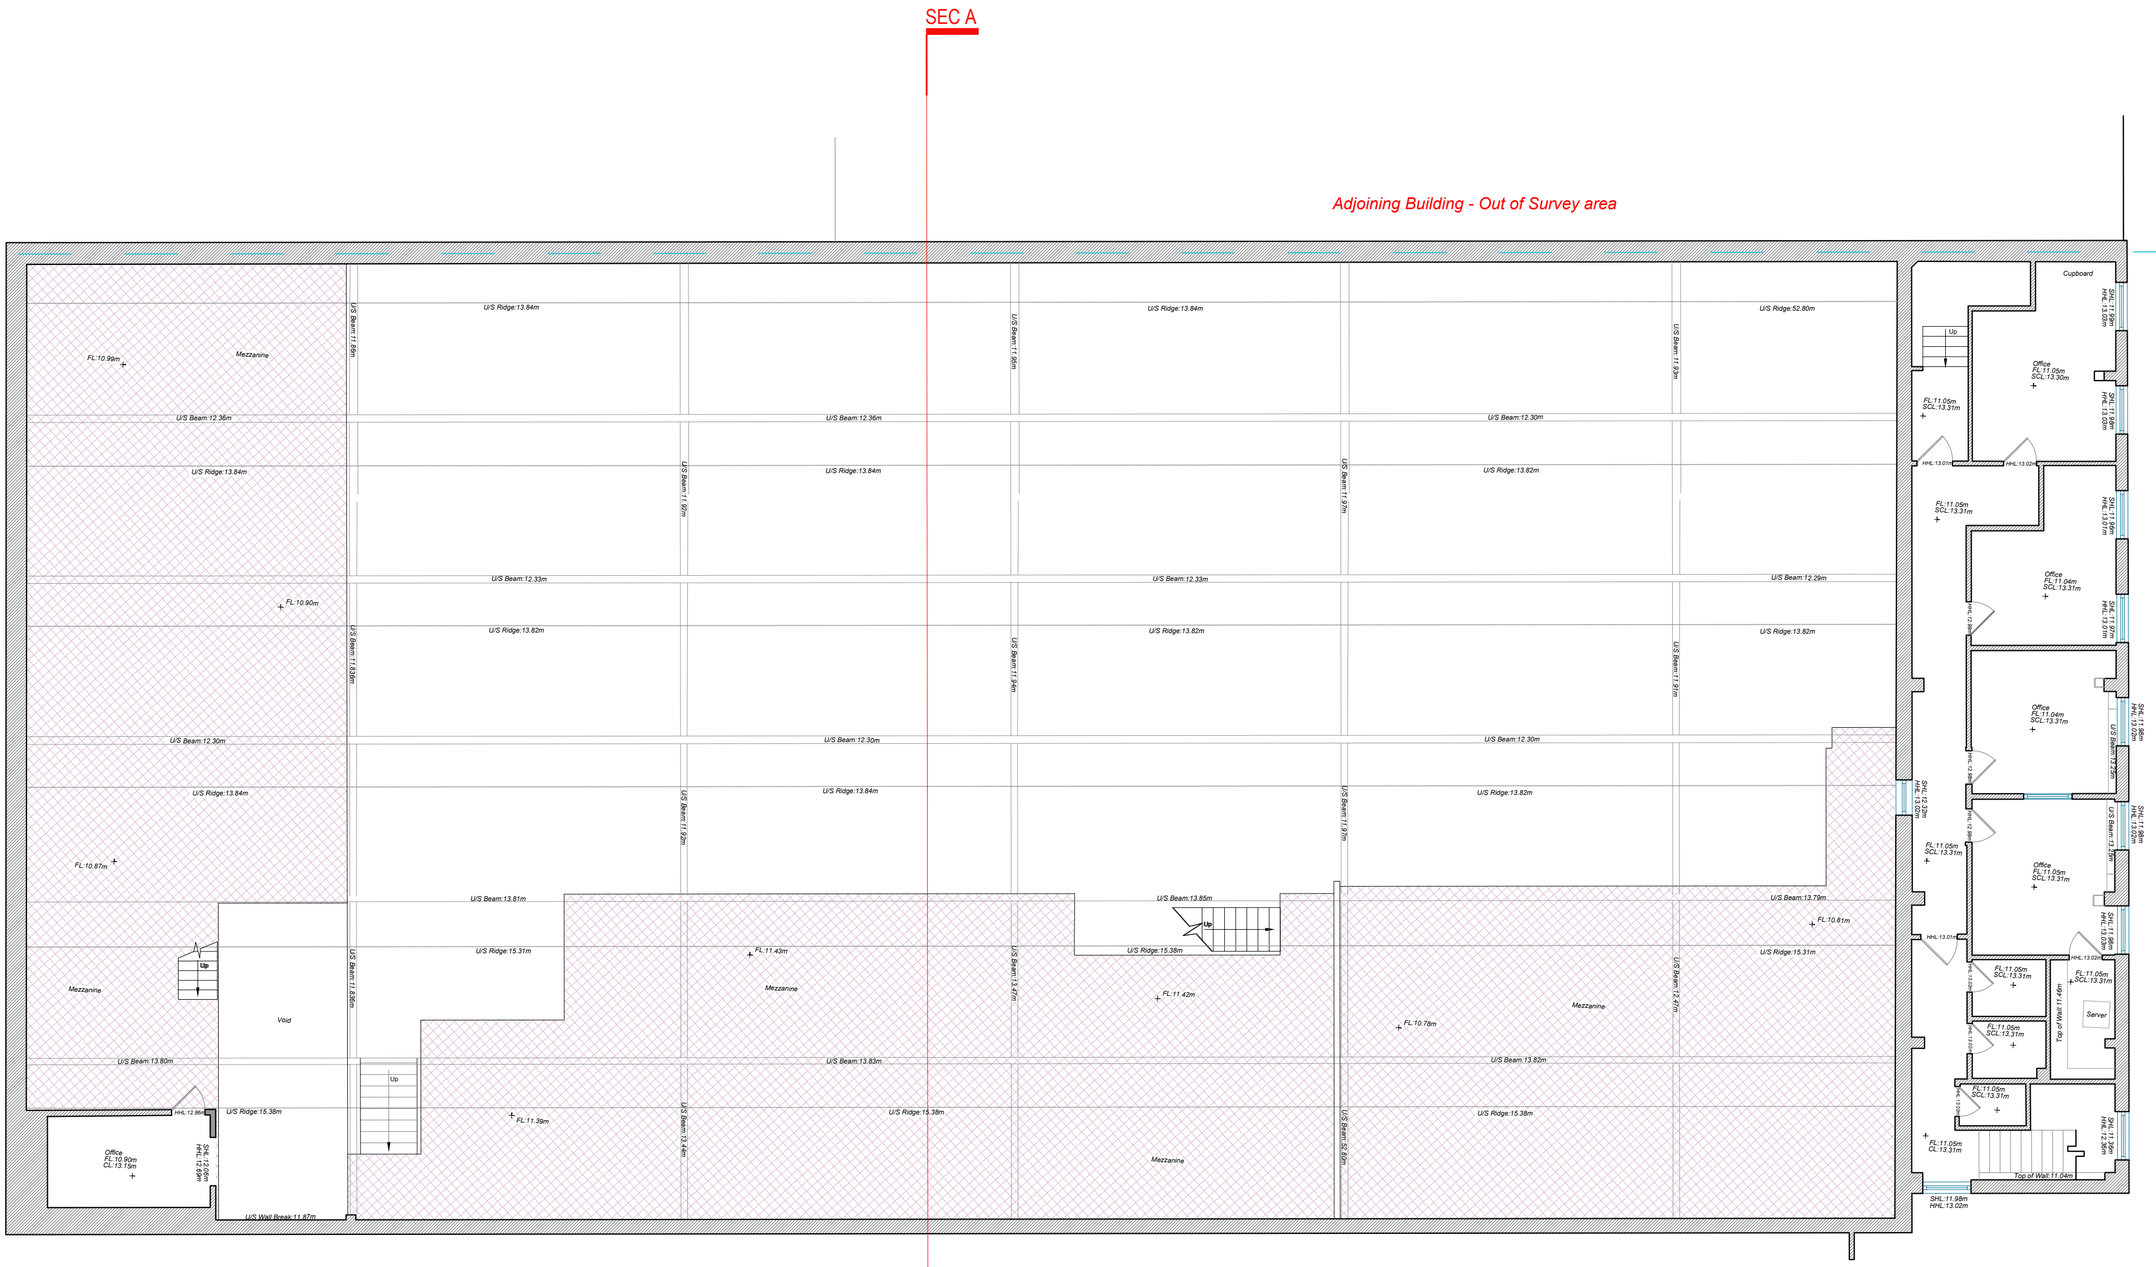

EXISTING
FIRST FLOOR PLAN

(MEZZANINE AND EAST FLOOR PLAN ONLY)

GIA : 479.22m²

PRESTIGE
PLANNING & BUILDING SERVICES

Prestige Planning Ltd.
Unit 6 Grosvenor Way
London
E5 9ND

T: 020 3935 3434
E: Planning@thepgroups.co.uk

PROJECT DETAILS

TO EXTEND FIRST FLOOR HEIGHT AND ADDITIONAL SECOND FLOOR

PROPERTY ADDRESS

UNIT 11 THE HIGH CROSS CENTRE, FOUNTAYNE ROAD N15 4QL

DRAWING TITLE

EXISTING FIRST FLOOR PLAN

REVISION	DRAWING NO.
R01	EX02

SCALE

N

0 1 2

scale **1:100 @A2**

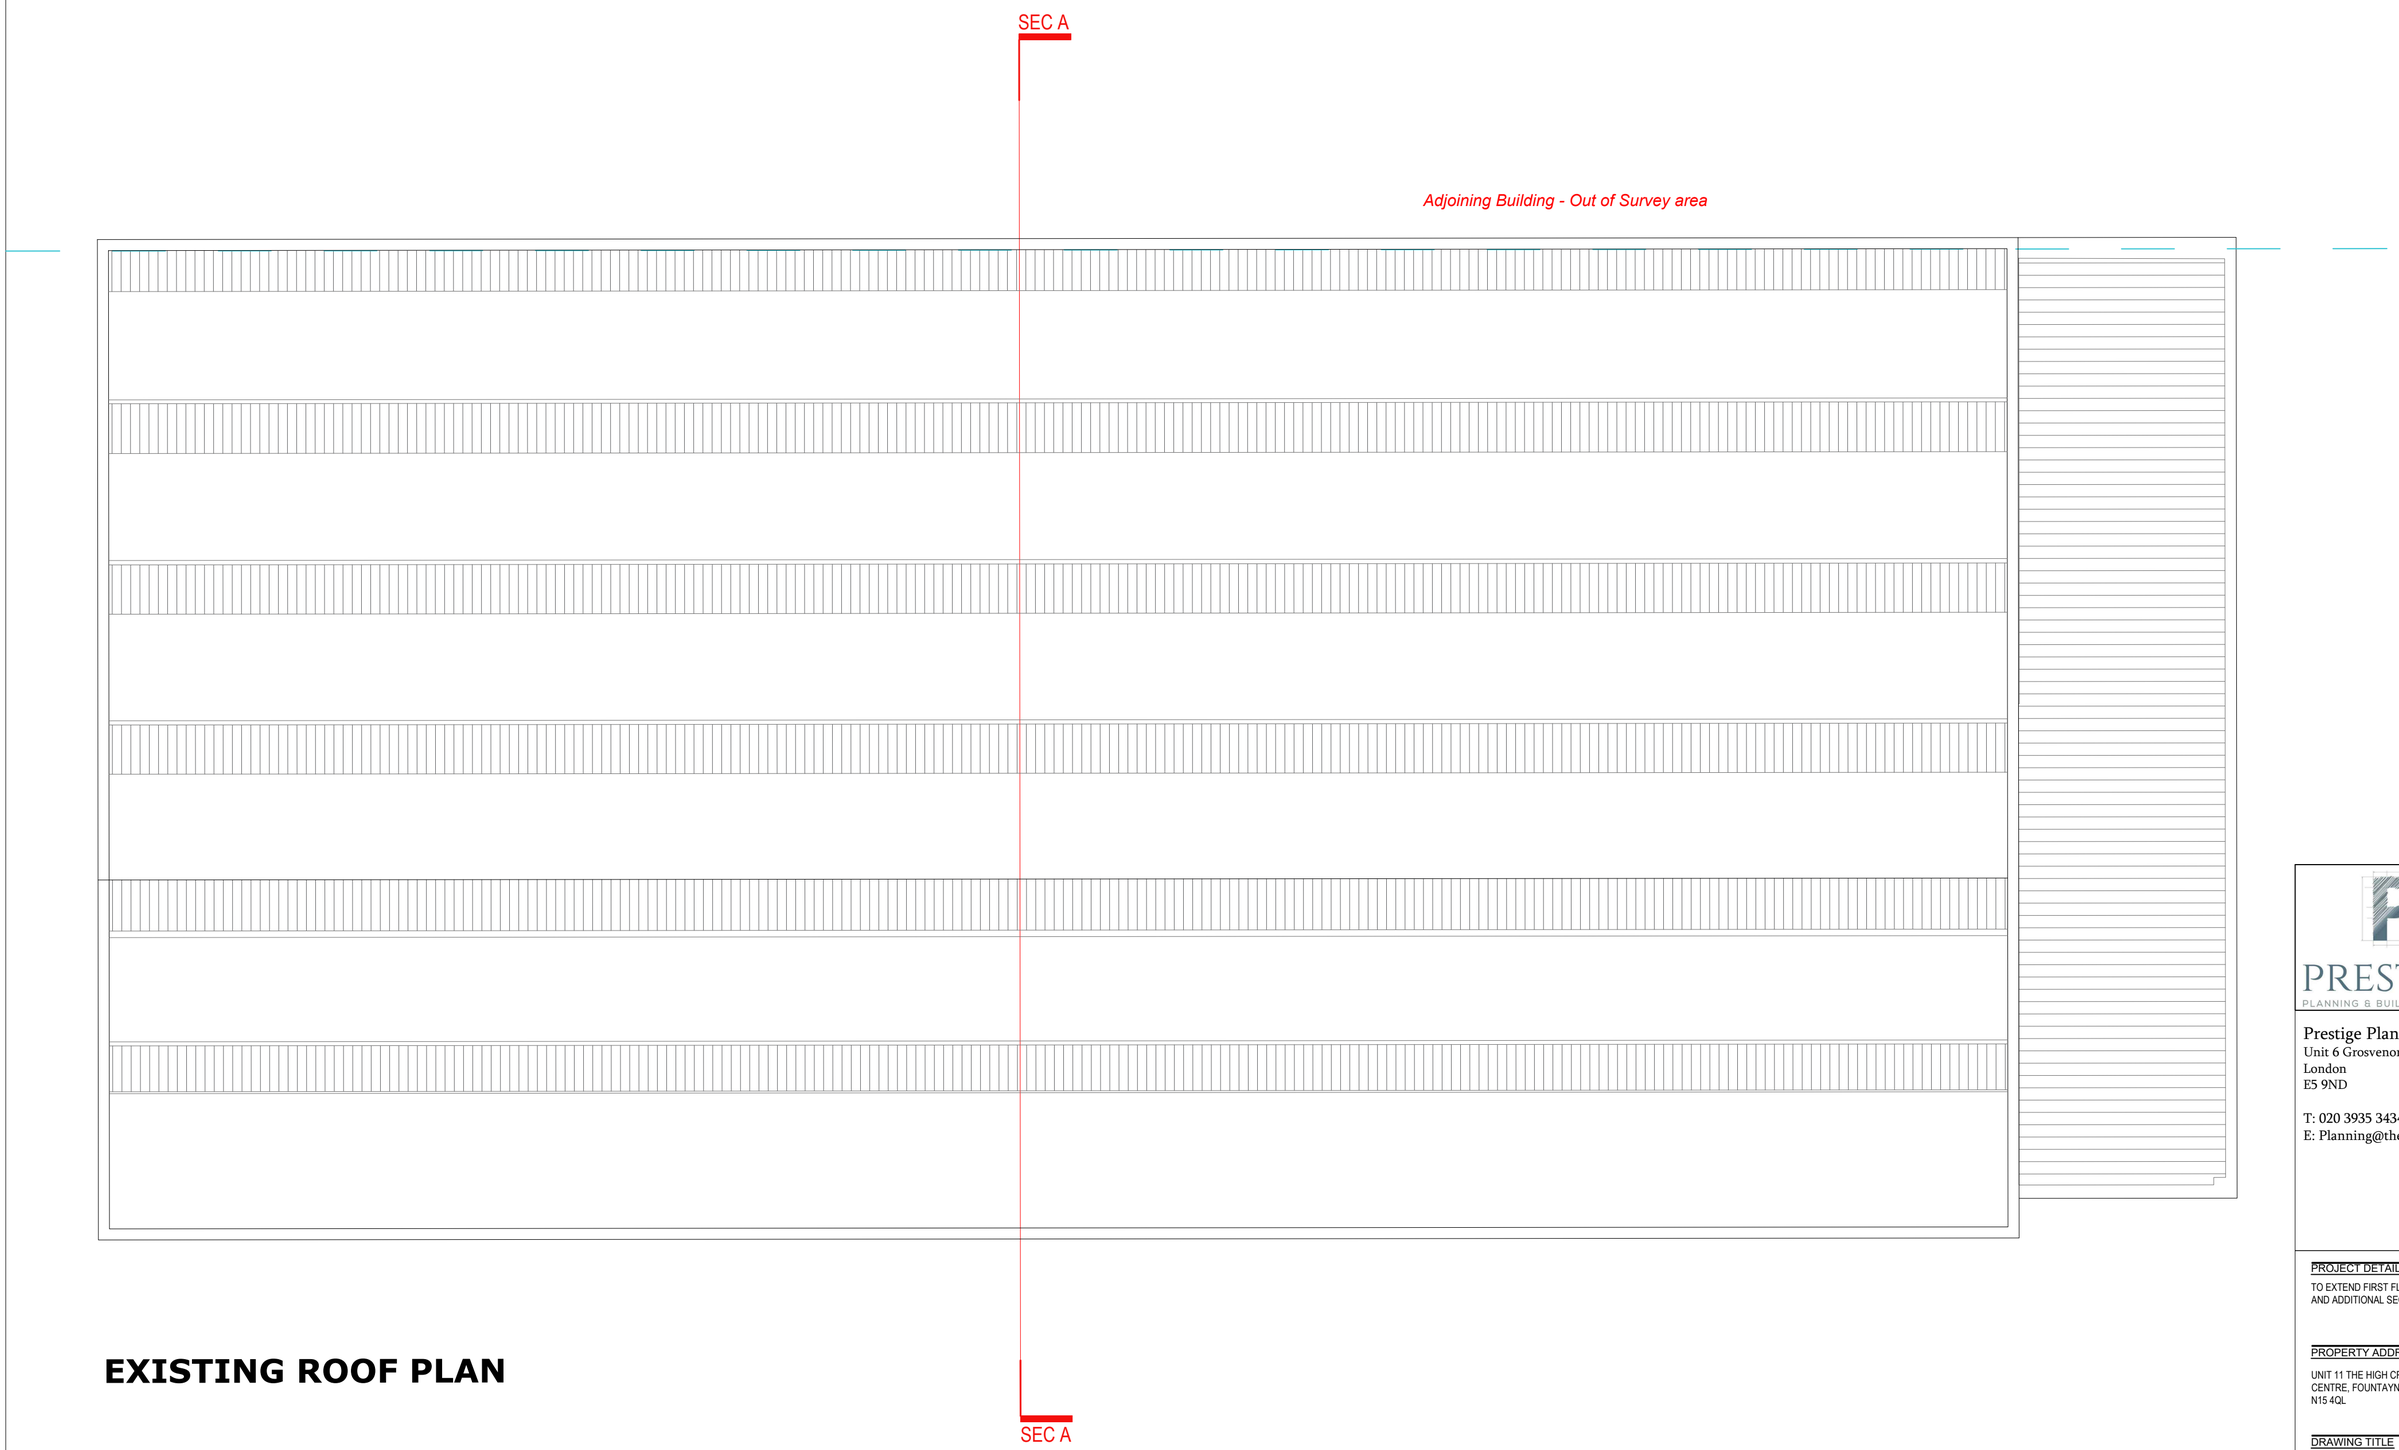

EXISTING ROOF PLAN

PRESTIGE
PLANNING & BUILDING SERVICES

Prestige Planning Ltd.
Unit 6 Grosvenor Way
London
E5 9ND

T: 020 3935 3434
E: Planning@thepgroups.co.uk

PROJECT DETAILS

TO EXTEND FIRST FLOOR HEIGHT
AND ADDITIONAL SECOND FLOOR

PROPERTY ADDRESS

UNIT 11 THE HIGH CROSS
CENTRE, FOUNTAYNE ROAD
N15 4QL

DRAWING TITLE

EXISTING ROOF PLAN

REVISION	DRAWING NO.
R01	EX03

SCALE

N

0 1 2

scale
1:100 @A2

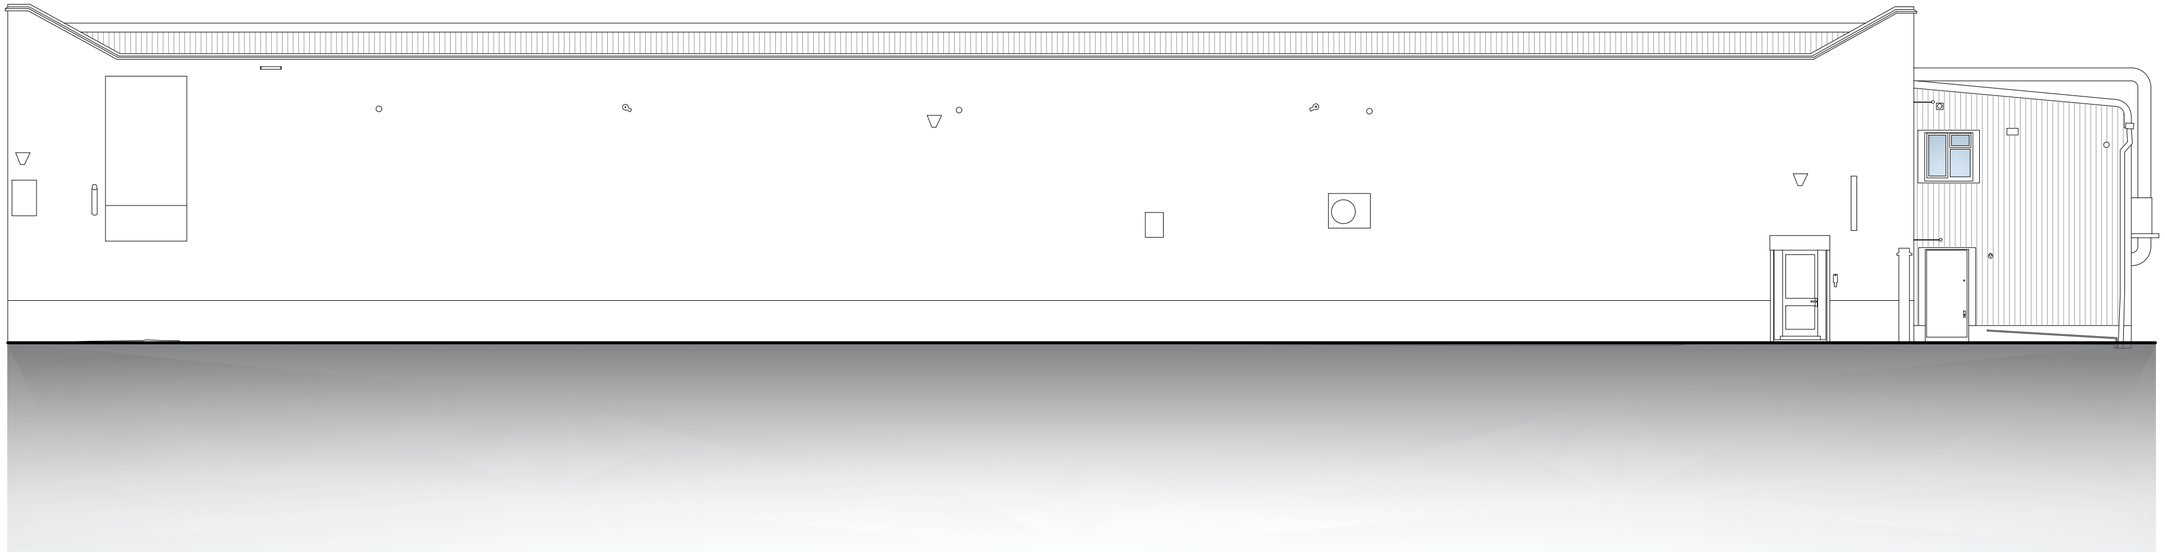

EXISTING SOUTH SIDE ELEVATION

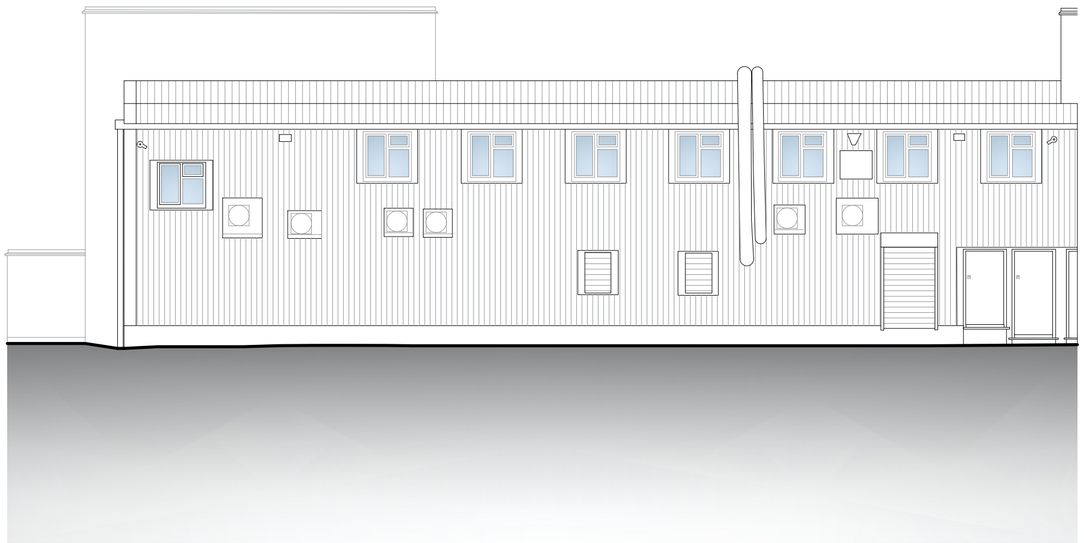

EXISTING
EAST SIDE ELEVATION

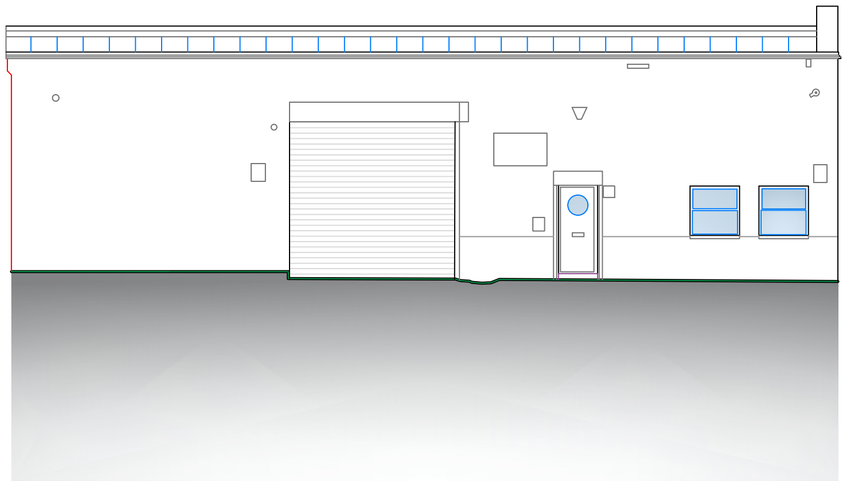

EXISTING
NORTH SIDE ELEVATION

PRESTIGE
PLANNING & BUILDING SERVICES

Prestige Planning Ltd.
Unit 6 Grosvenor Way
London
E5 9ND

T: 020 3935 3434
E: Planning@thepgroups.co.uk

PROJECT DETAILS

TO EXTEND FIRST FLOOR HEIGHT
AND ADDITIONAL SECOND FLOOR

PROPERTY ADDRESS

UNIT 11 THE HIGH CROSS
CENTRE, FOUNTAYNE ROAD
N15 4QL

DRAWING TITLE

EXISTING ELEVATIONS

REVISION	DRAWING NO.
R01	EX04

SCALE

0 1 2

scale
1:100 @A2

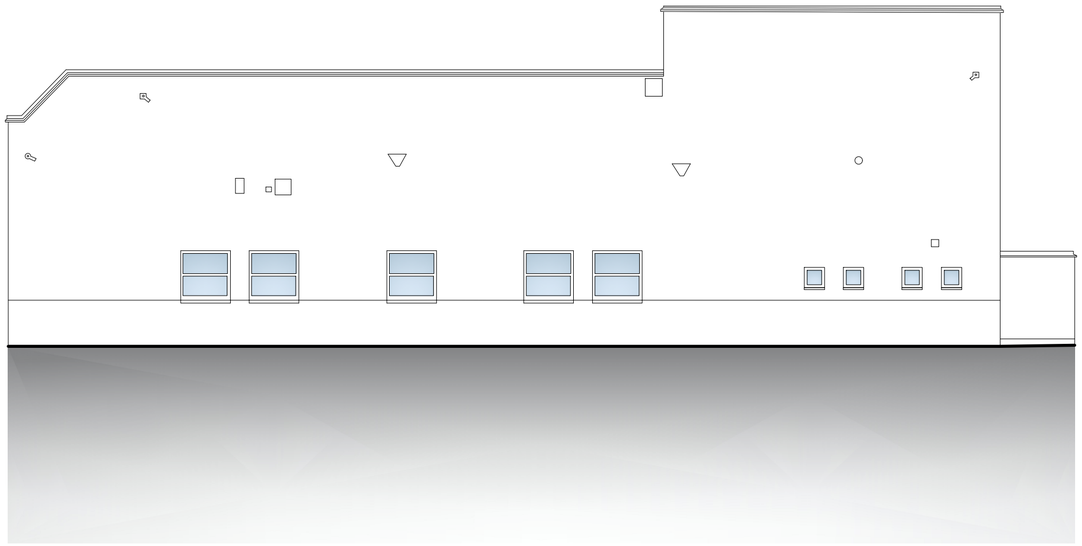

EXISTING
WEST SIDE ELEVATION

EXISTING SECTION AA

PRESTIGE
PLANNING & BUILDING SERVICES

Prestige Planning Ltd.
Unit 6 Grosvenor Way
London
E5 9ND

T: 020 3935 3434
E: Planning@thepgroups.co.uk

PROJECT DETAILS

TO EXTEND FIRST FLOOR HEIGHT AND ADDITIONAL SECOND FLOOR

PROPERTY ADDRESS

UNIT 11 THE HIGH CROSS CENTRE, FOUNTAYNE ROAD N15 4QL

DRAWING TITLE

EXISTING ELEVATION AND SECTION

REVISION	DRAWING NO.
R01	EX06

SCALE

0 1 2 scale 1:100 @A2