


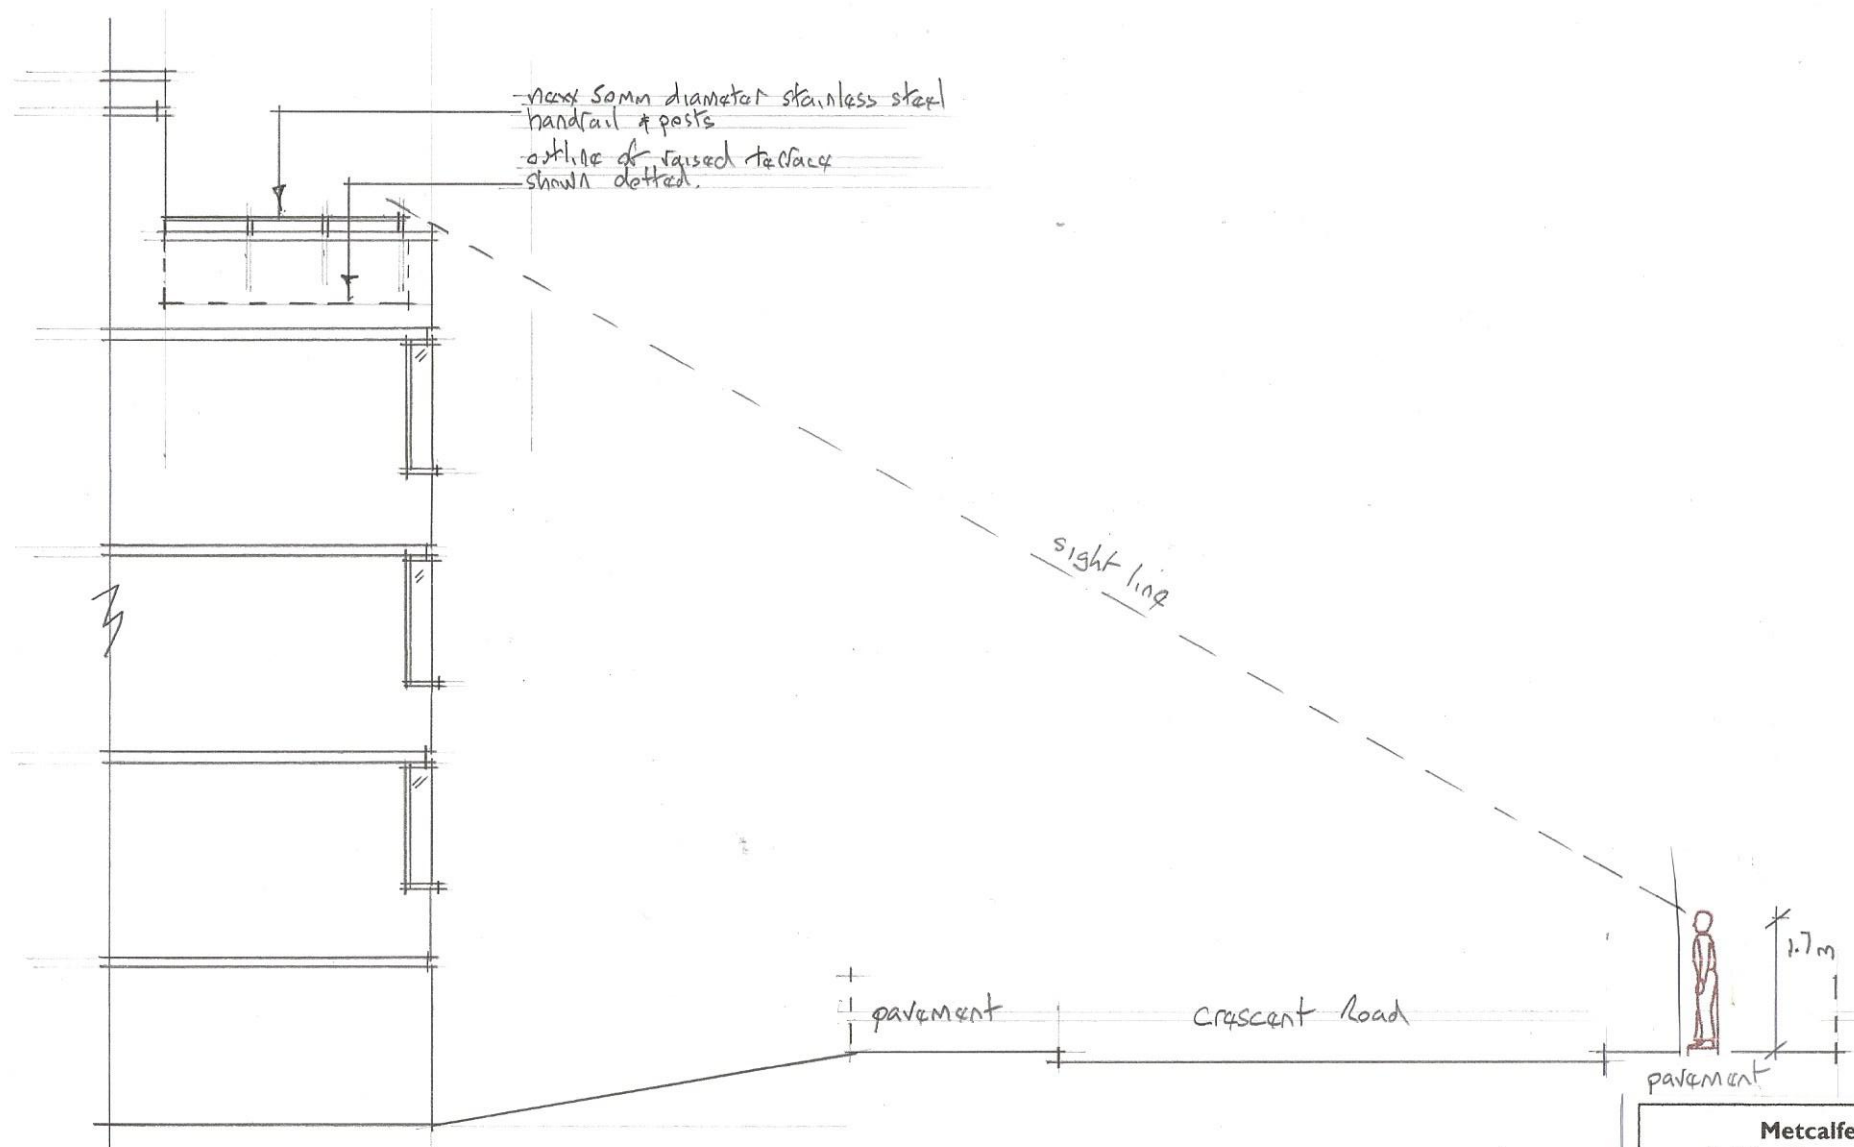

max 50mm diameter stainless steel
handrail & posts
outline of raised terrace
should dotted.

sight line


pavement

Crescent Road

pavement

1.7m

SIDE ELEVATION

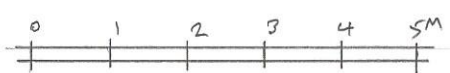

SCALE BAR 1:100

Metcalf Briggs Surveyors
Building Surveyors – CDM Co-ordinators
Project Managers – Party Wall Surveyors
Gwynfa House, 677 Princes Road, Dartford, Kent
DA2 6EF
Tel: 01732 852258

Project: 4 Crescent Road, London N8 8AT

Title: Proposed Side Elevation

Drawing No. 11585/06

Scale: 1:100 @ A4 **Date:** 24 August 2026