


Location Plan

Site Address: Easting: 529747 Northing: 191034

Date Produced: 15-Sep-2026

Scale: 1:1250 @A3

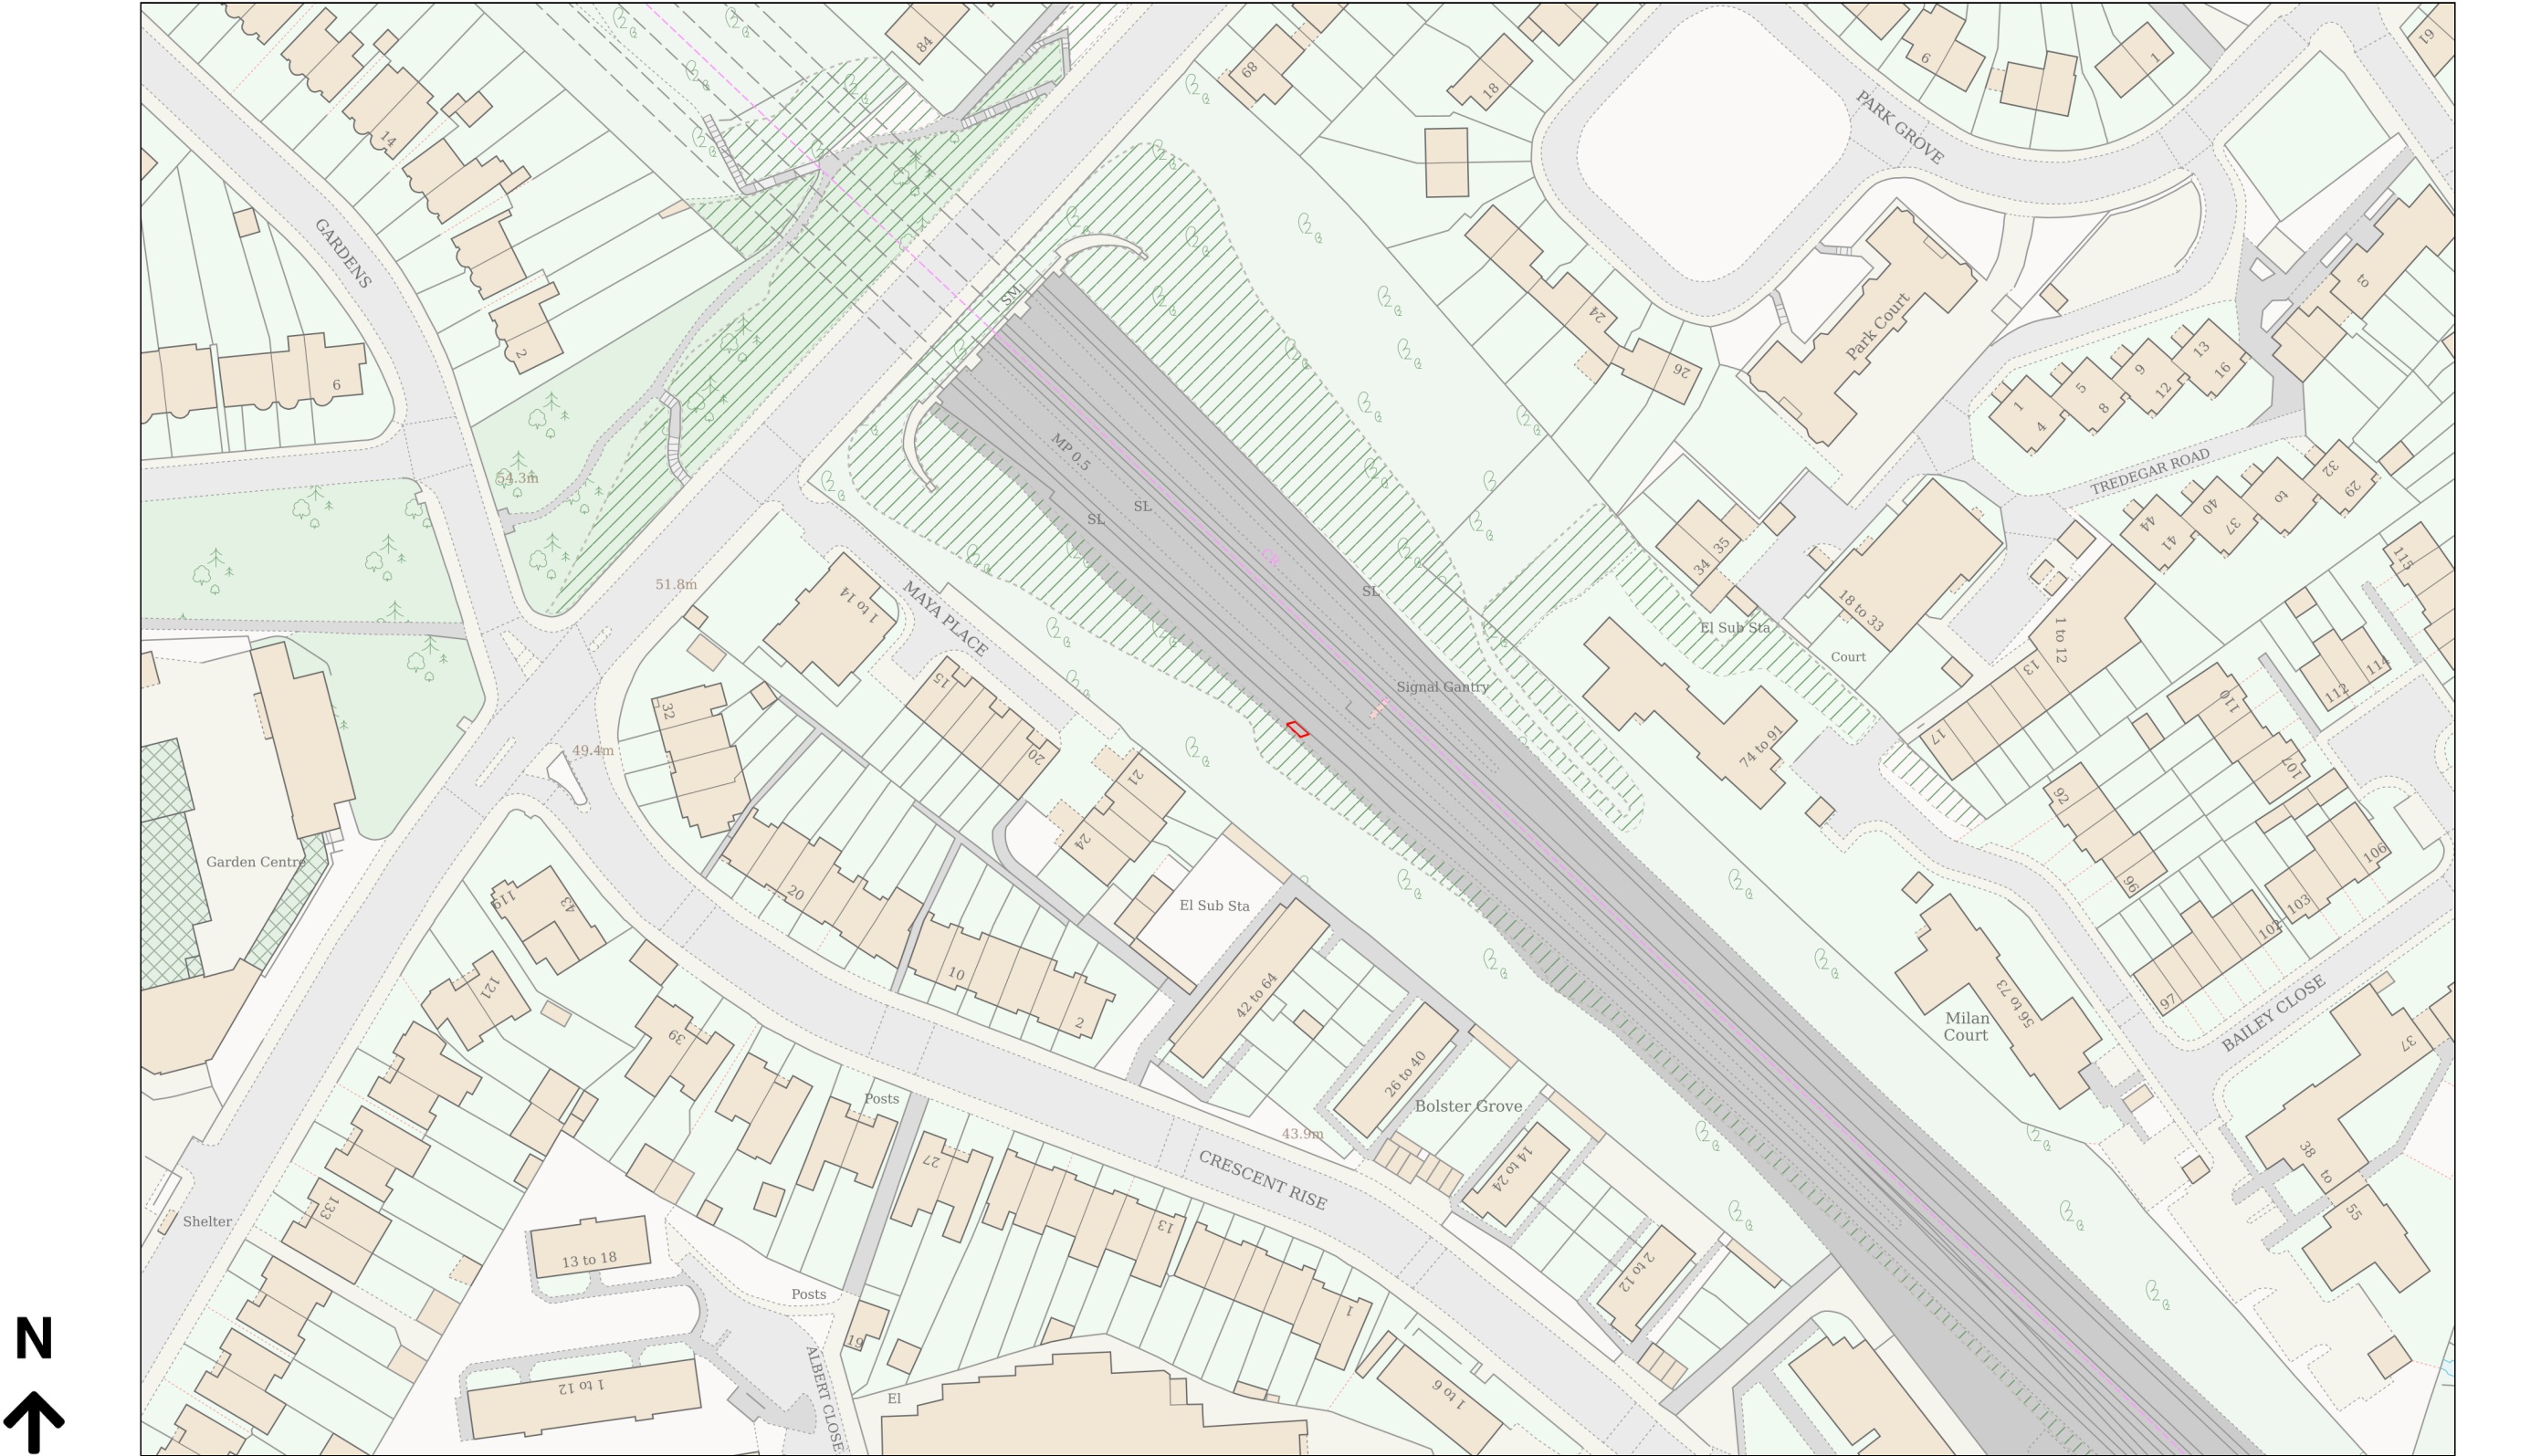

Planning Portal Reference: PP-15201349v2