PROPOSED SITE PLAN.

17, GLADWELL ROAD, LONDON, HARINGEY, N8 9AA

UPRN: 100023207165 HMLR Title No: AGL403430 AGL403745 MX161069

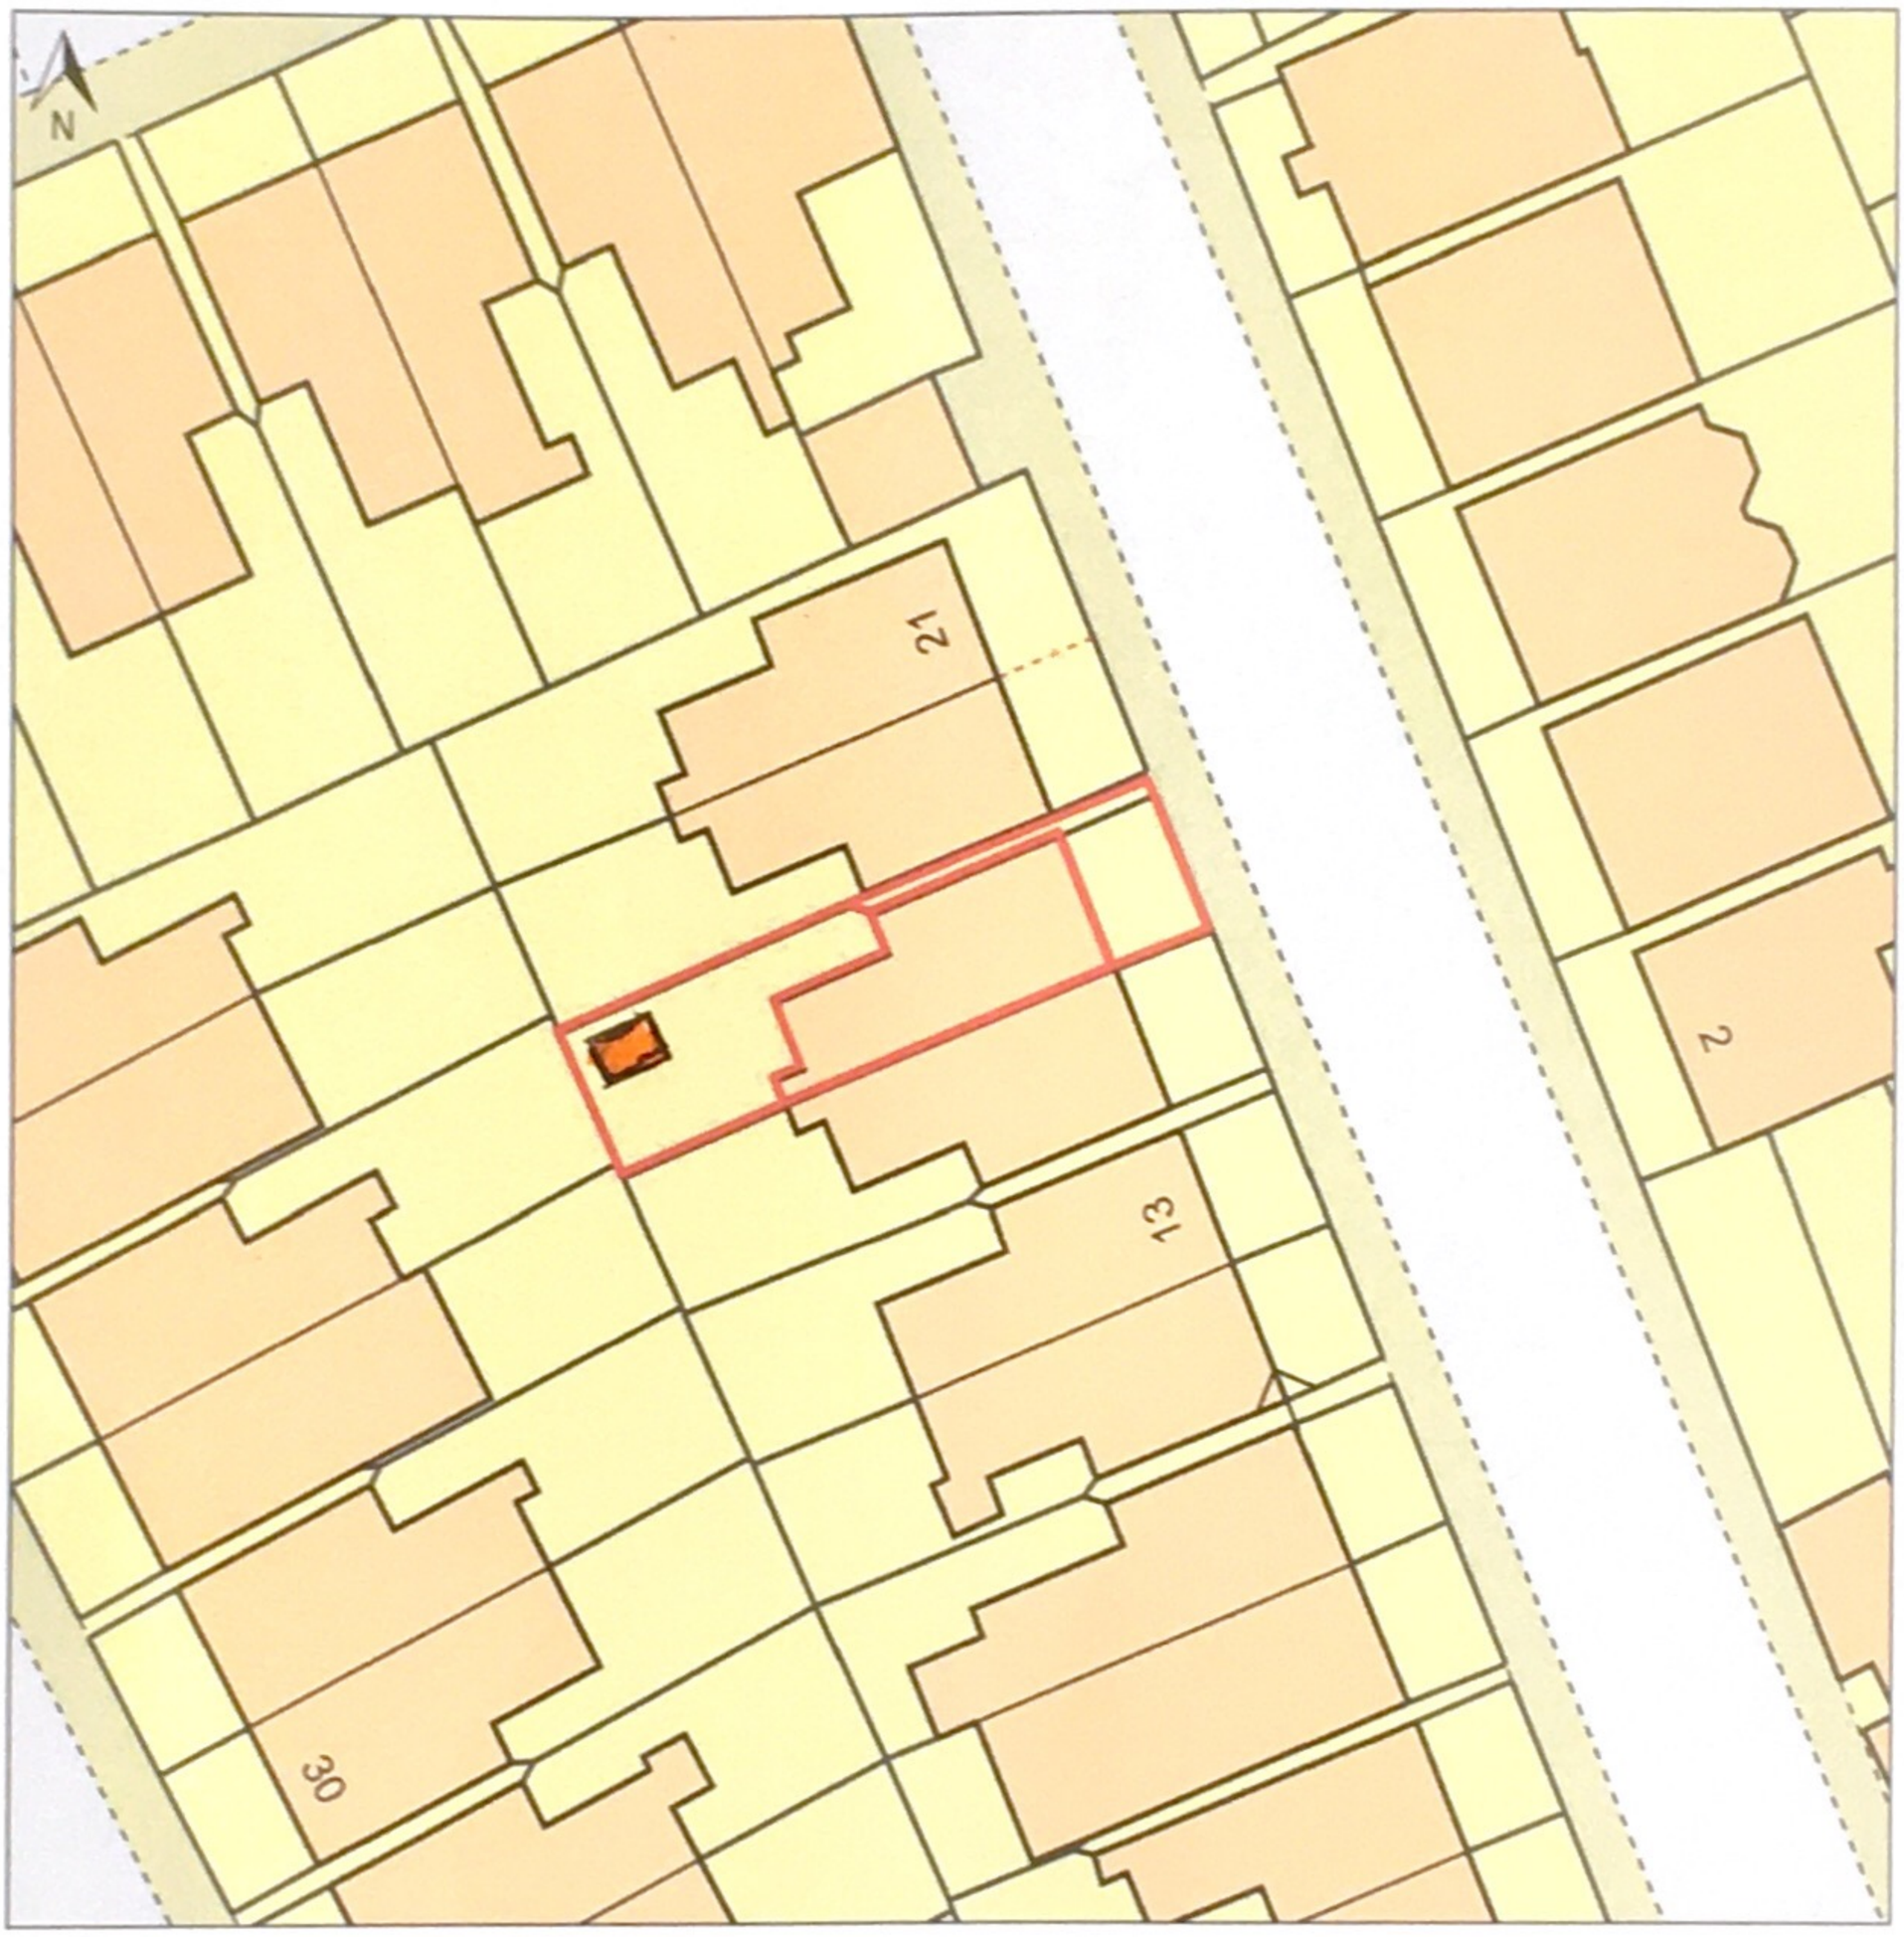

© Crown copyright and database rights, 2025. Ordnance Survey
AC0000808122 Created using Plans by Emapsite

0m 5m 10m 15m 20m 25m 30m 35m 40m

Scale: 1:500 Paper Size: A4

Notes:

LEGEND

Studio 2m x 2m Proposed.

Partner

EMAPSITE™ PLANS