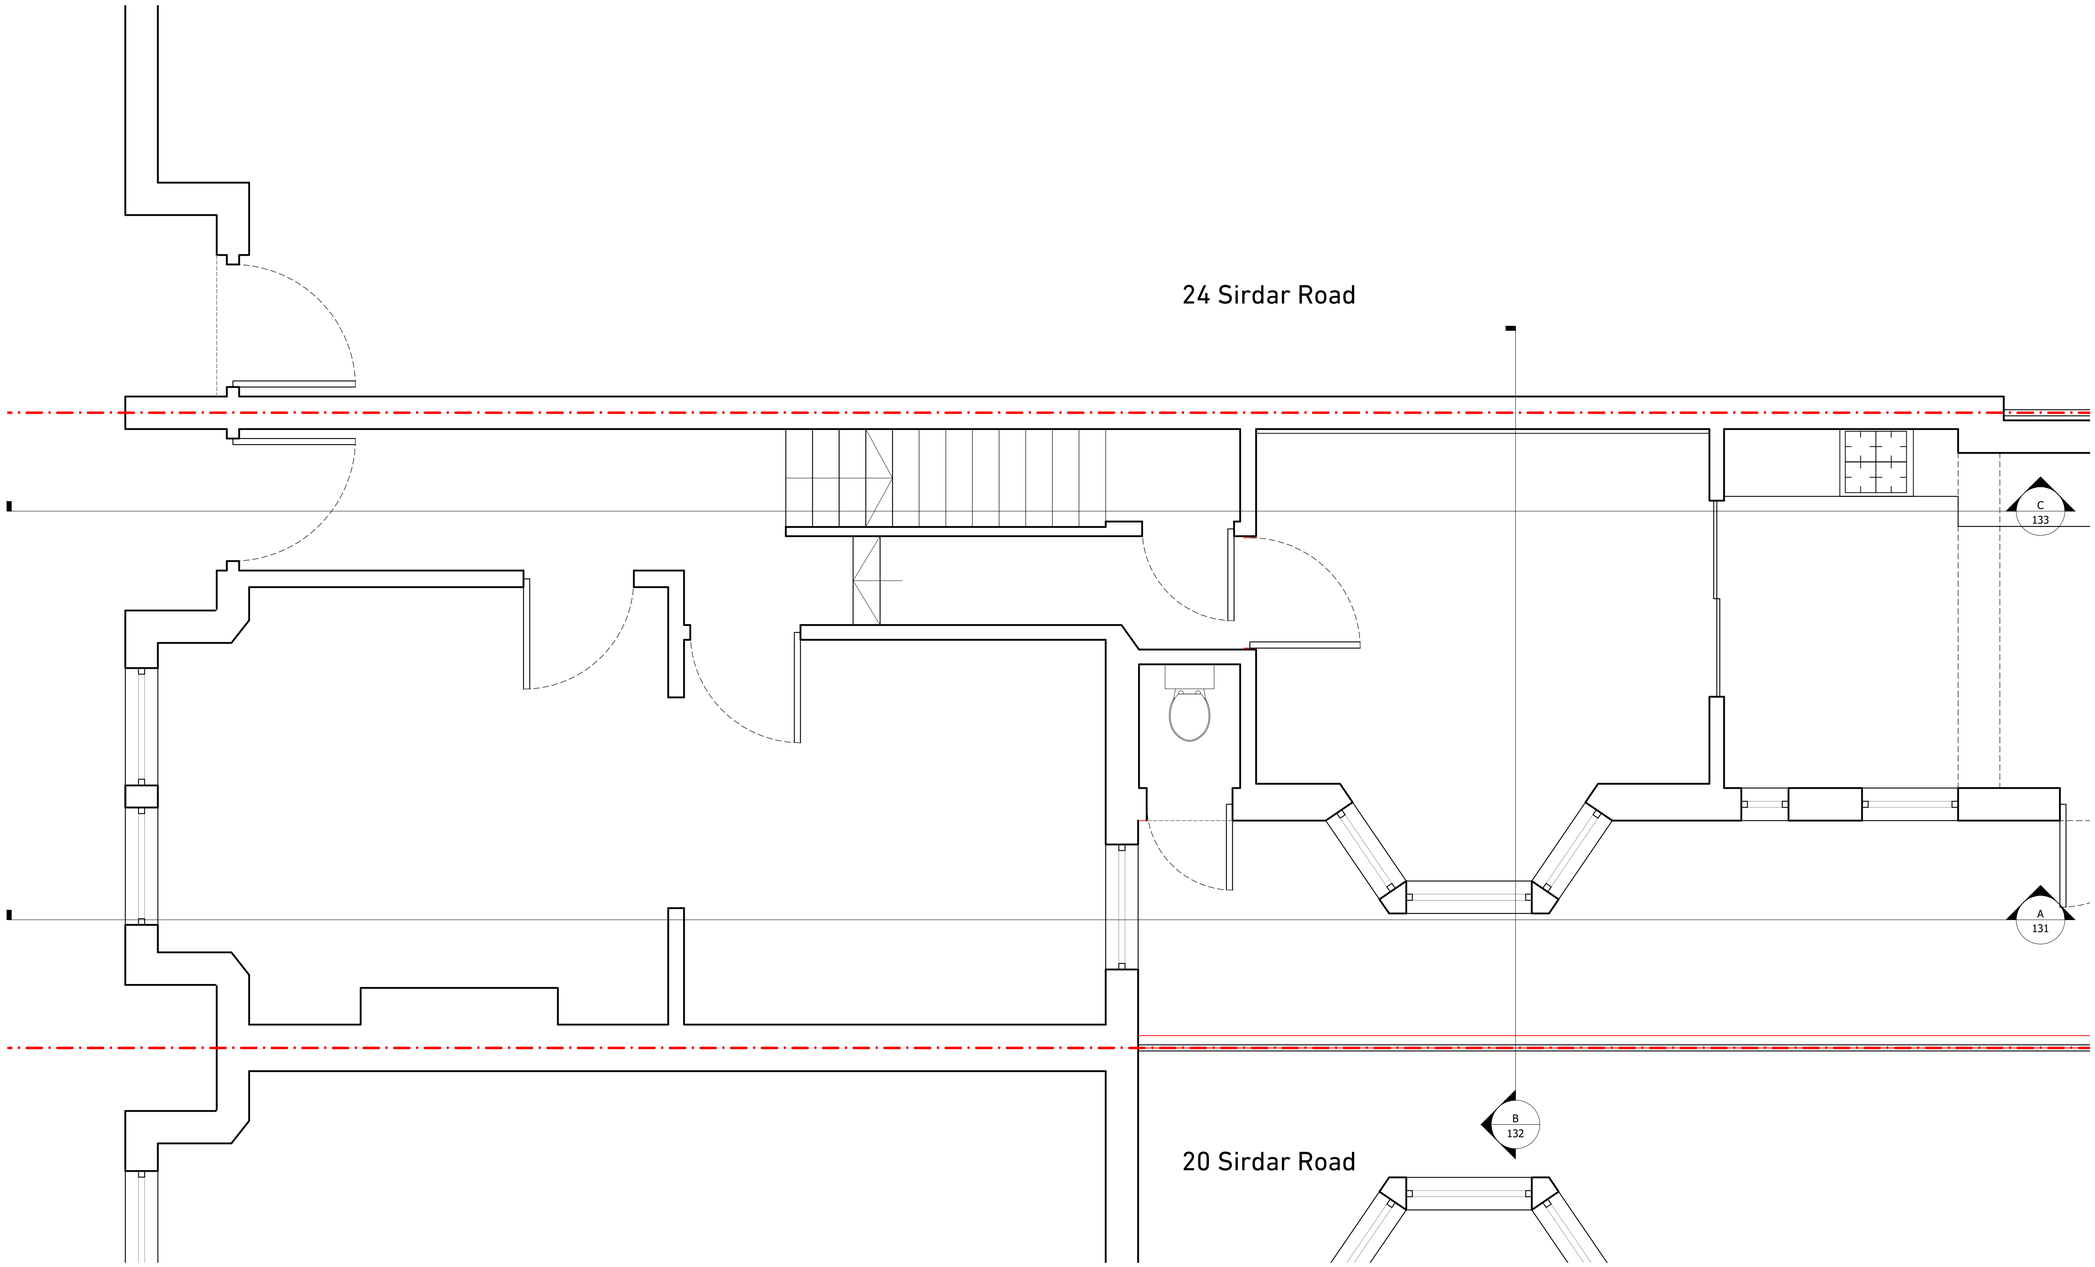


Notes:
1. Do not scale from this drawing
2. Report any discrepancies to Richard Brown

North

1 to 25 @A1 / 1:50@A3

0mm 1m 2m

Client: Pema & Paul
Site Address: 22 Sirdar Road, London, N22 6RG

GENERAL ARRANGEMENT PROPOSED GROUND FLOOR PLAN

1:25 / 1:50 A1/A3/
DATE 01/09/26

Richard Brown
info@brownurbanism.com

Drawing NO: SIR_P111
Revision:

BROWN URBANISM