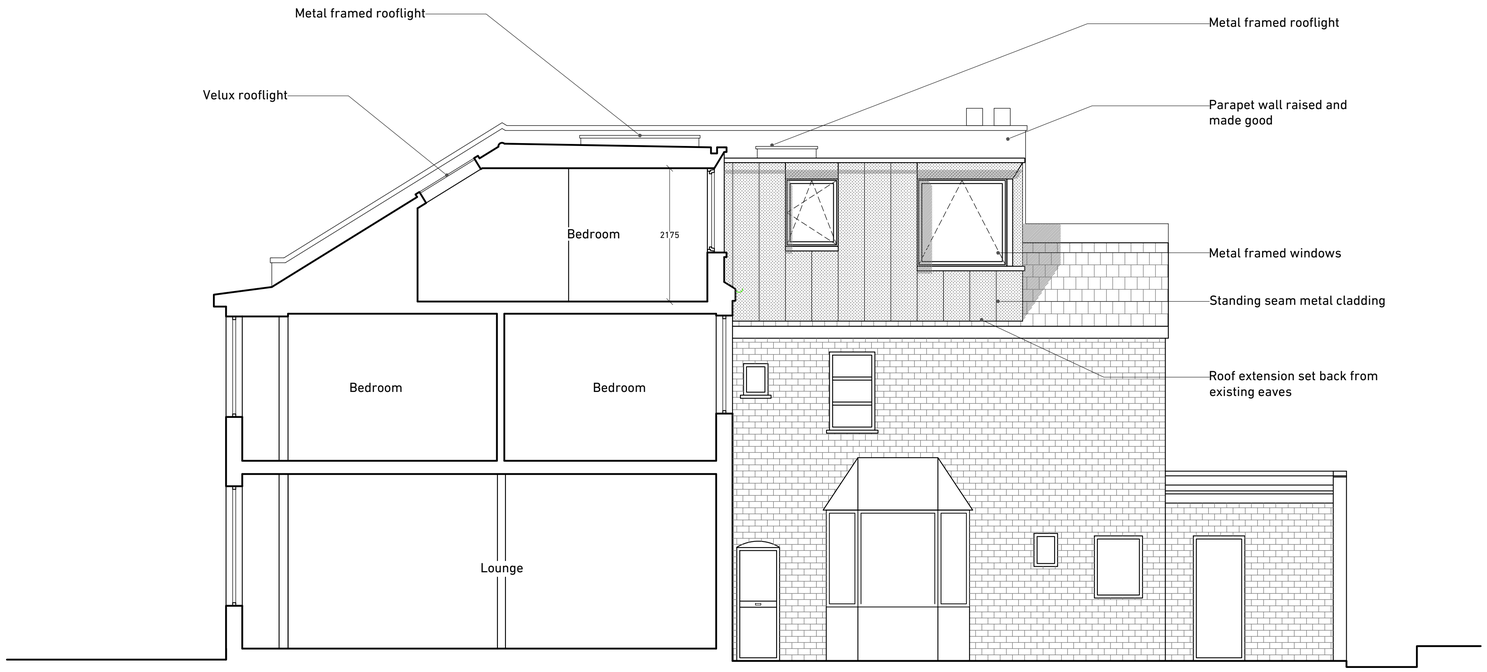


Notes:
1. Do not scale from this drawing
2. Report any discrepancies to Richard Brown

1 to 50 @A1, 1 to 100 @A3

0mm 2m 4m

Client: Pema & Paul
Site Address: 22 Sirdar Road, London, N22 6RG

GENERAL ARRANGEMENT PROPOSED SECTION AA

1:25/1:50 A1/A3/
DATE 01/09/26

Richard Brown
info@brownurbanism.com

Drawing NO: SIR_P131
Revision:

BROWN URBANISM