




BLOCK PLAN
Scale 1:500



LOCATION PLAN
Scale 1:1250

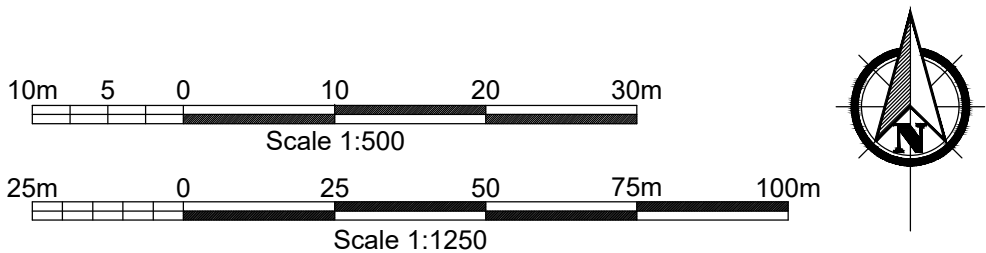

Faithorn Farrell Timms
Central Court
1 Knoll Rise
ORPINGTON
Kent BR6 0JA
T 01689 885080

Client
**METROPOLITAN THAMES
VALLEY HOUSING**

Project
**1-7 BRADFORD CLOSE
LONDON
N17 8EN**

Drawing Title
**SITE LOCATION
AND BLOCK PLAN**

Date
01/09/2026

Scale
AS STATED @ A3

Drawn By
LB

Checked By
HS

Project No.
PR-11385

Drawing No.
1

Rev.

**PLANNING
ISSUE**