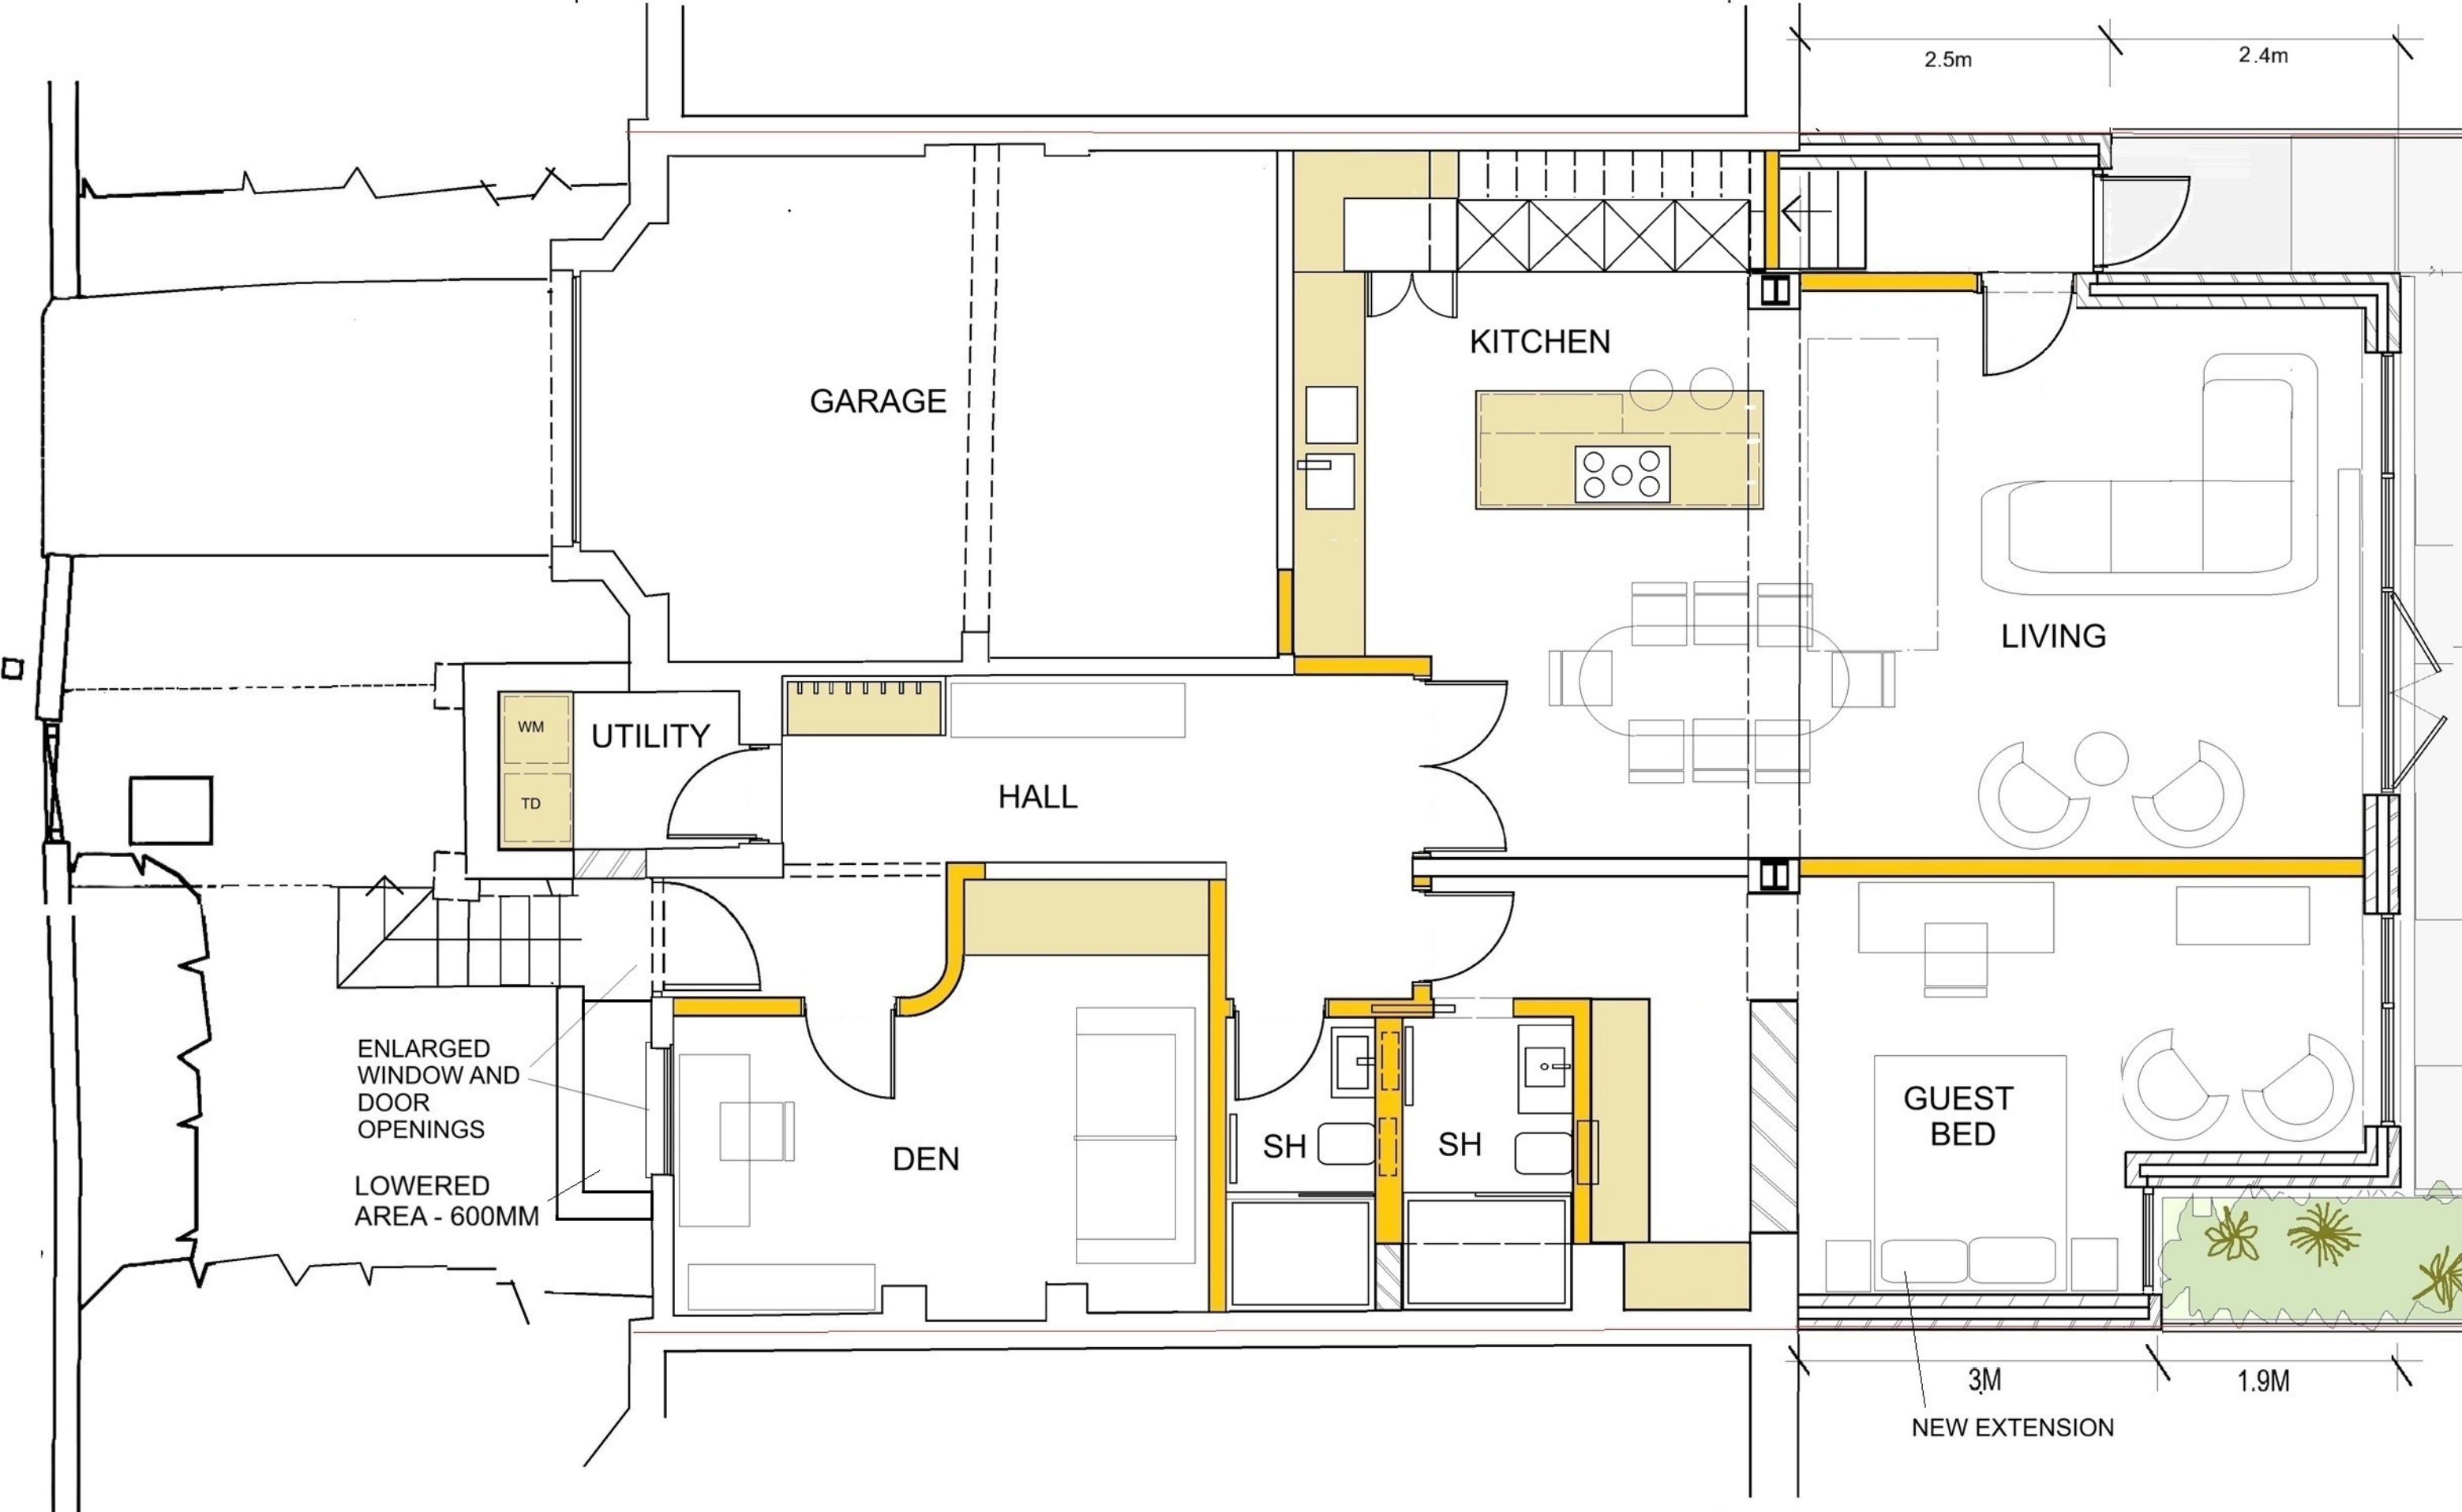


archplan

architects and property management

1 Millfield Place, Highgate, London N6 6JP
Tel: 020 8341 5628 e-mail: archplan@hotmail.com

Date

Drawn by

Checked by

Scale

1:50
At A3

Project

**18 MUSWELL AVE
LONDON N10 2EG
BASEMENT PLAN
AS PROPOSED**

Title

Drawing no

MA/10
B

Copyright
Archplan 2020