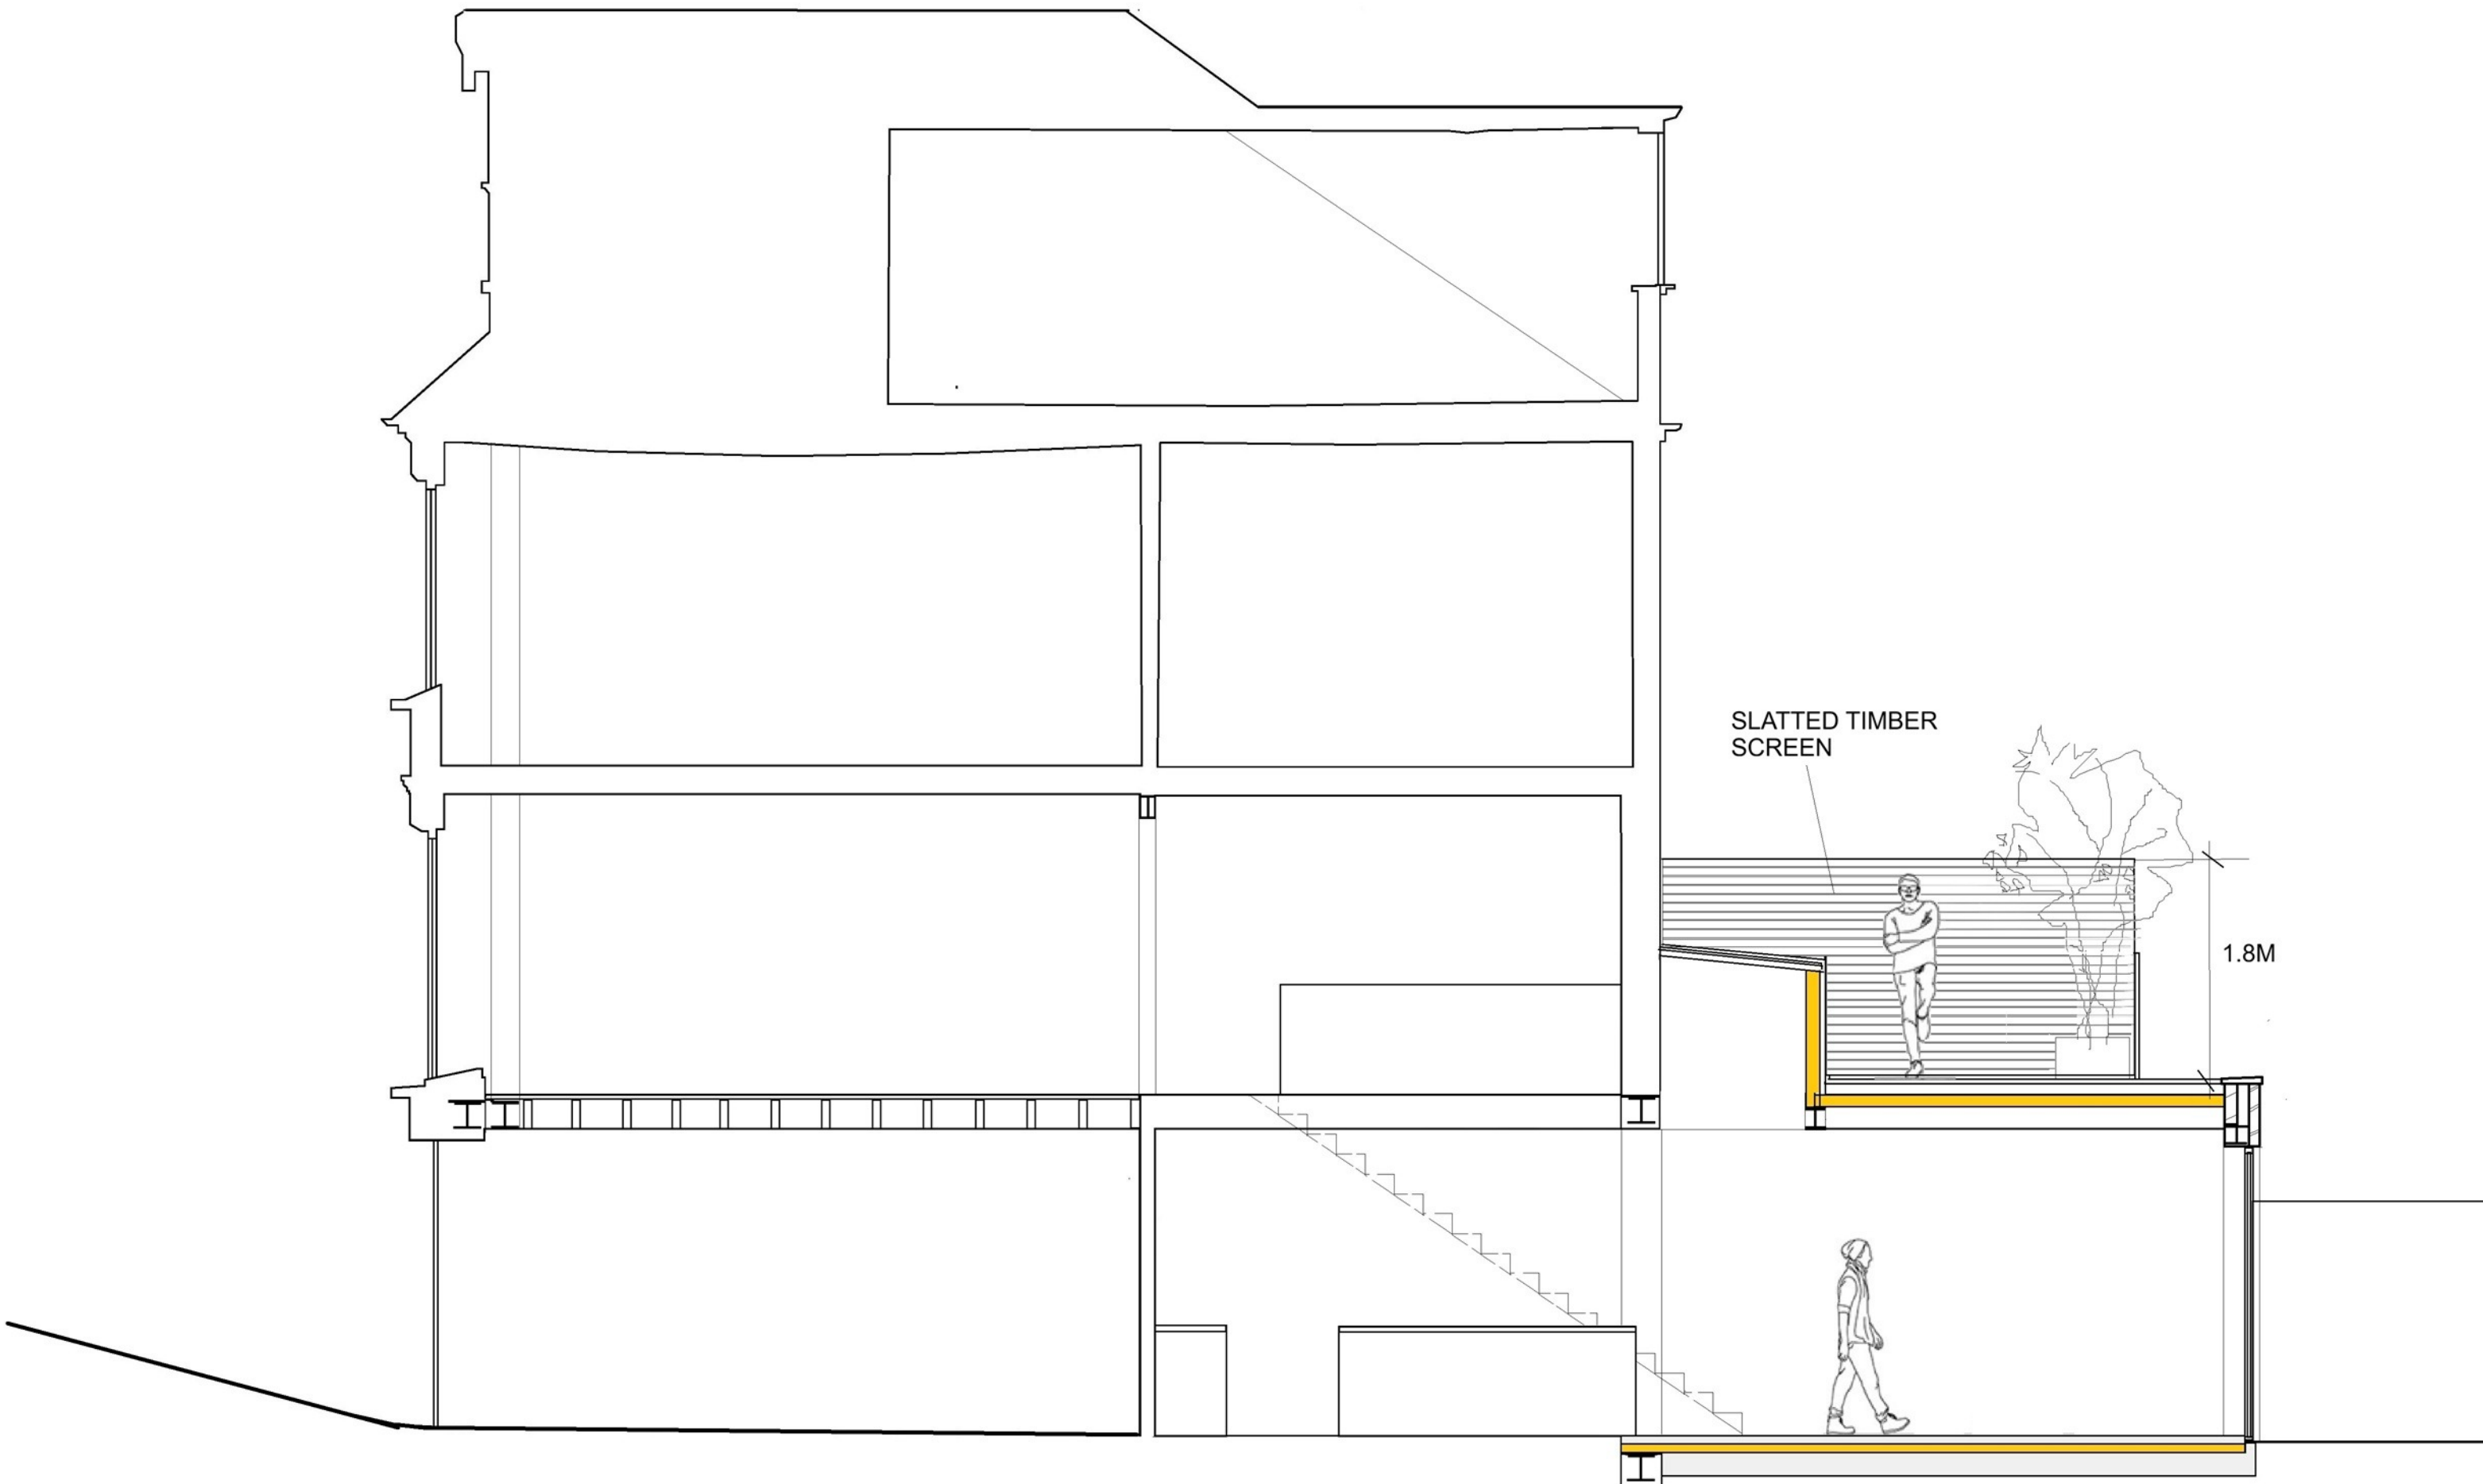


archplan

architects and property management

1 Millfield Place, Highgate, London N6 6JP
Tel: 020 8341 5628 e-mail: archplan@hotmail.com

Date

Drawn by

Checked by

Scale

1:50
At A3

Project

18 MUSWELL AVE
LONDON N10 2EG

Title

SECTION A-A
AS PROPOSED

Drawing no

MA/15

Copyright
Archplan 2020