





Proposed Padel Courts- South East View



Proposed Padel Courts- South West View

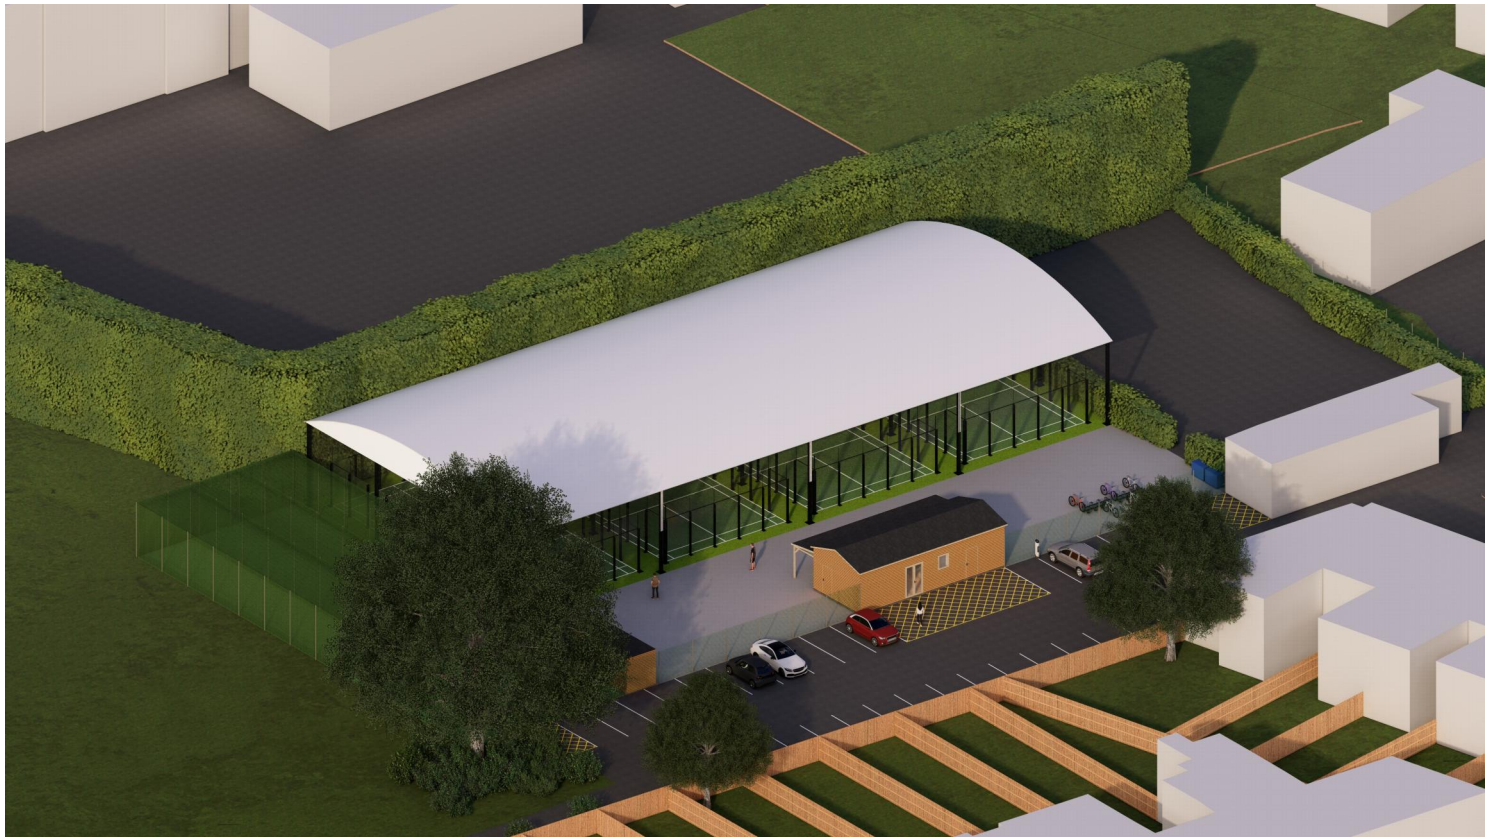

Proposed Site Development - South West Aerial View

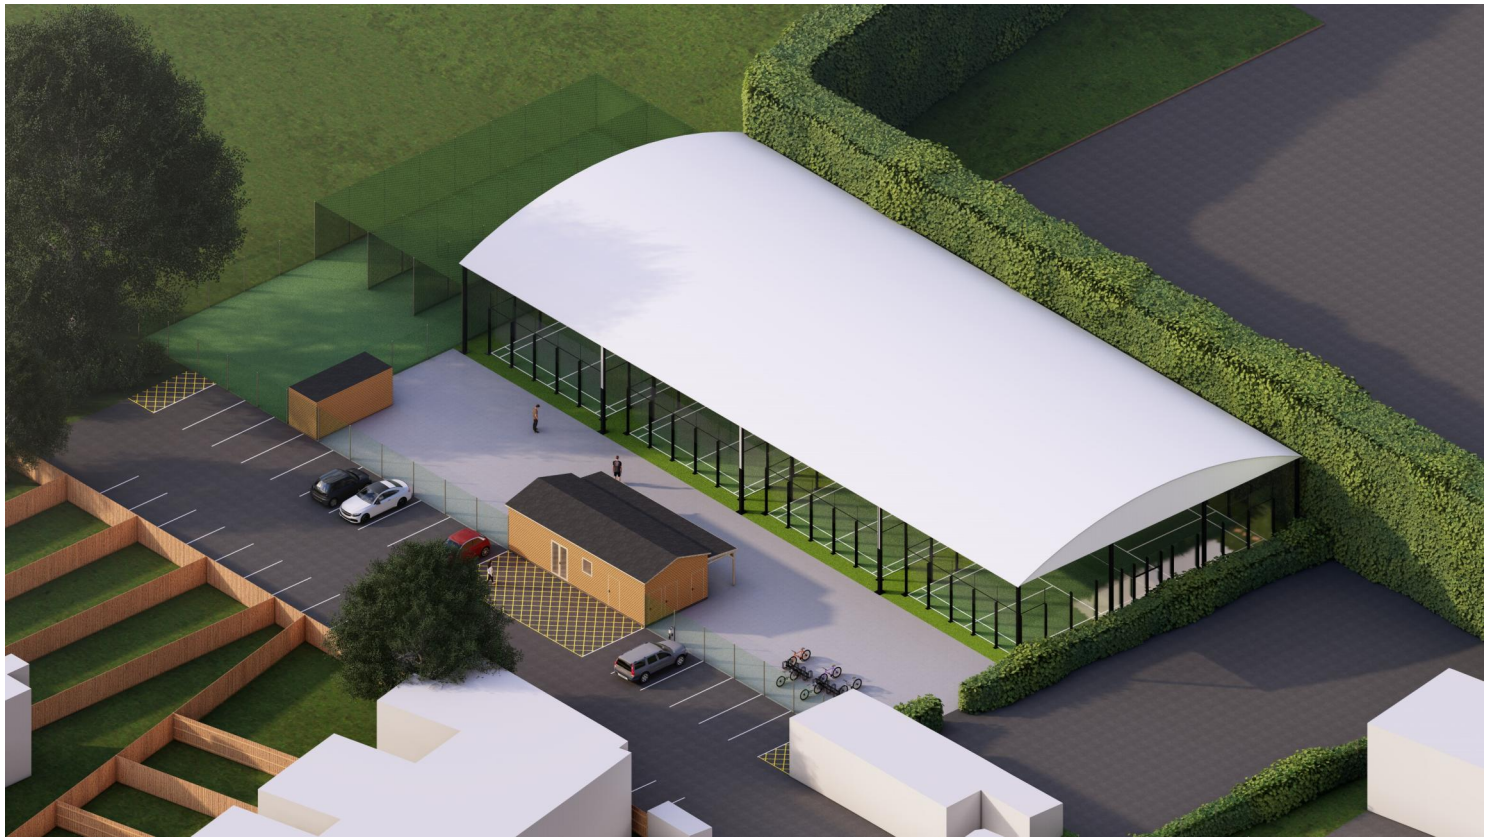

Proposed Site Development - South East Aerial View

BASE

CA4926
Padel at Hornsey Cricket Club
PL-007

Shrewsbury	Conwy	Chester
T: 01743 236400	T: 01244 569008	
W: basearchitecture.co.uk		

 @base.architecture
 /BaseArchitects
 base Architects

