

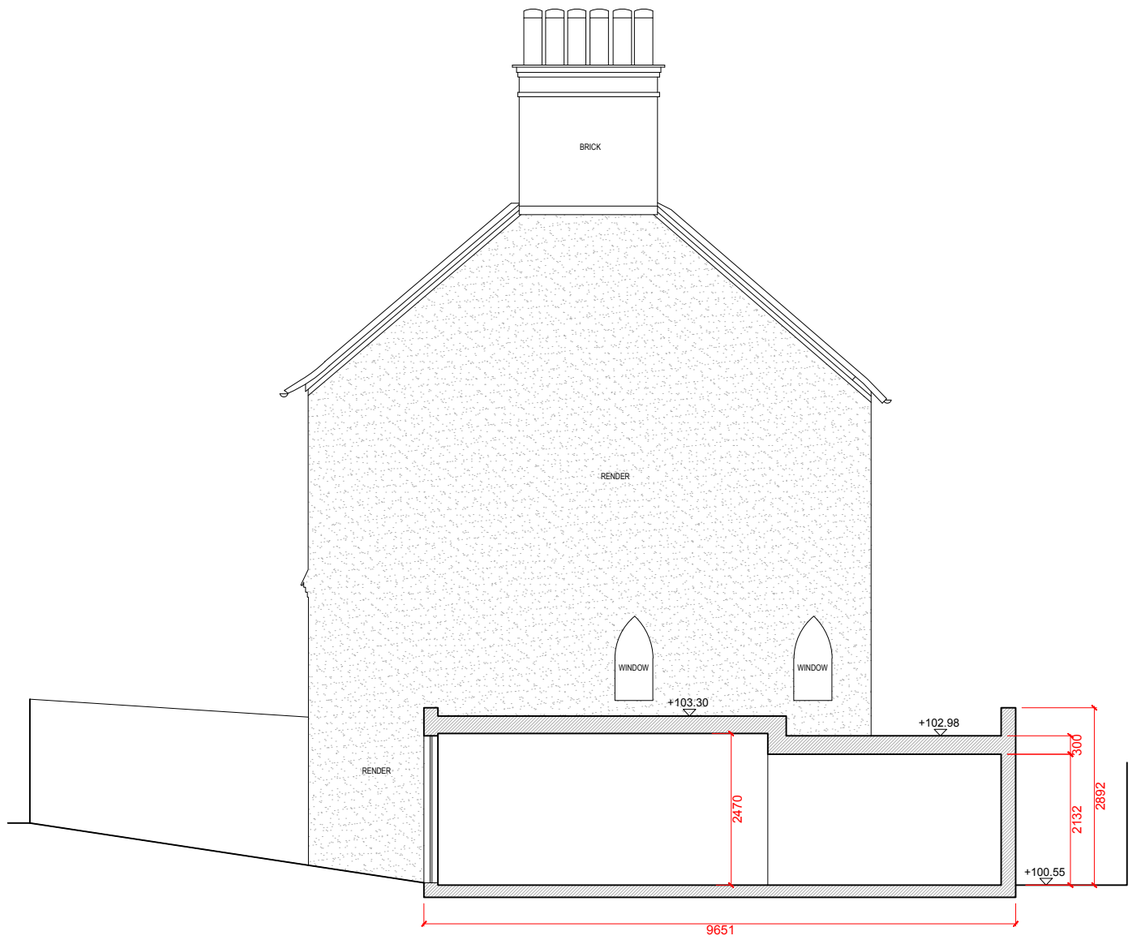

01 SECTION A-A - EXISTING
scale 1:100 @A3

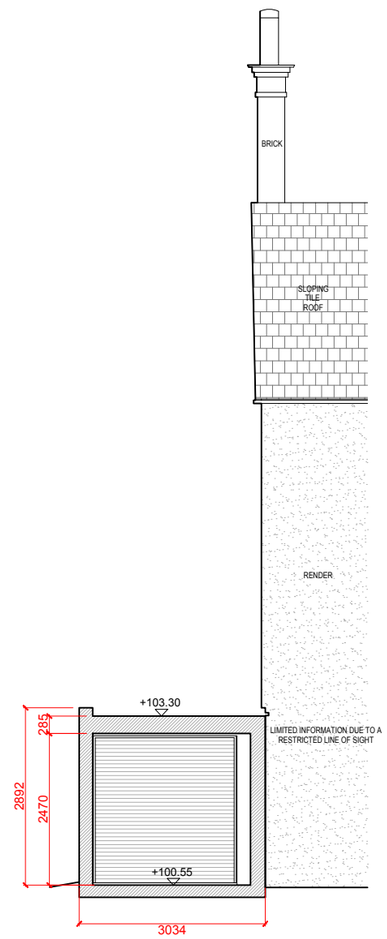

02 SECTION B-B - EXISTING
scale 1:100 @A3

SCALE 1:100
0 1 2 3 4 5

Notes:

1. All scaled dimensions are to be confirmed with the Architect / Project Manager.

2. All notated dimensions are to be taken in preference to the scaled dimensions.

3. All dimensions must be checked on Site prior to commencement of work.

4. Any errors or omissions must be reported to the Architect / Project Manager.

5. All copyrights retained.

6. This drawing is not to be produced in part or whole without prior express permission of Studio HAVN.

7. Materials & workmanship shall be to the best of their respective kind and in accordance with all current British Standards & Codes of Practice Statutory Authority & Manufacturers Recommendations/ Specifications.

Rev	By	Ch'd	Date
–	–	–	–

Notes

–

Rev	By	Ch'd	Date
–	–	–	–

Notes

–

Rev	By	Ch'd	Date

Notes

Rev	By	Ch'd	Date

Notes

Issued for

FOR PLANNING

Date

11 SEPTEMBER 2026

Office

STUDIO HAVN
E: tanis@studiohavn.com
M: +44 (0) 7401 299 652

Client

PRIVATE CLIENT

Job title

HVN24.056

24 SOUTHWOOD LAWN ROAD
LONDON N6 5SF
UNITED KINGDOM

Drawing title

GARDEN STUDIO
ELEVATIONS - EXISTING

Scale	Date drawn
1:100@A3	11.09.2026

Designed by	Drawn by	Checked by	Approved by
TDP	HR	TDP	TDP

Drawing number	Revision
A-113	000