


BLOCK PLAN - 1:500 @ A3



LOCATION PLAN - 1:1250 @ A3

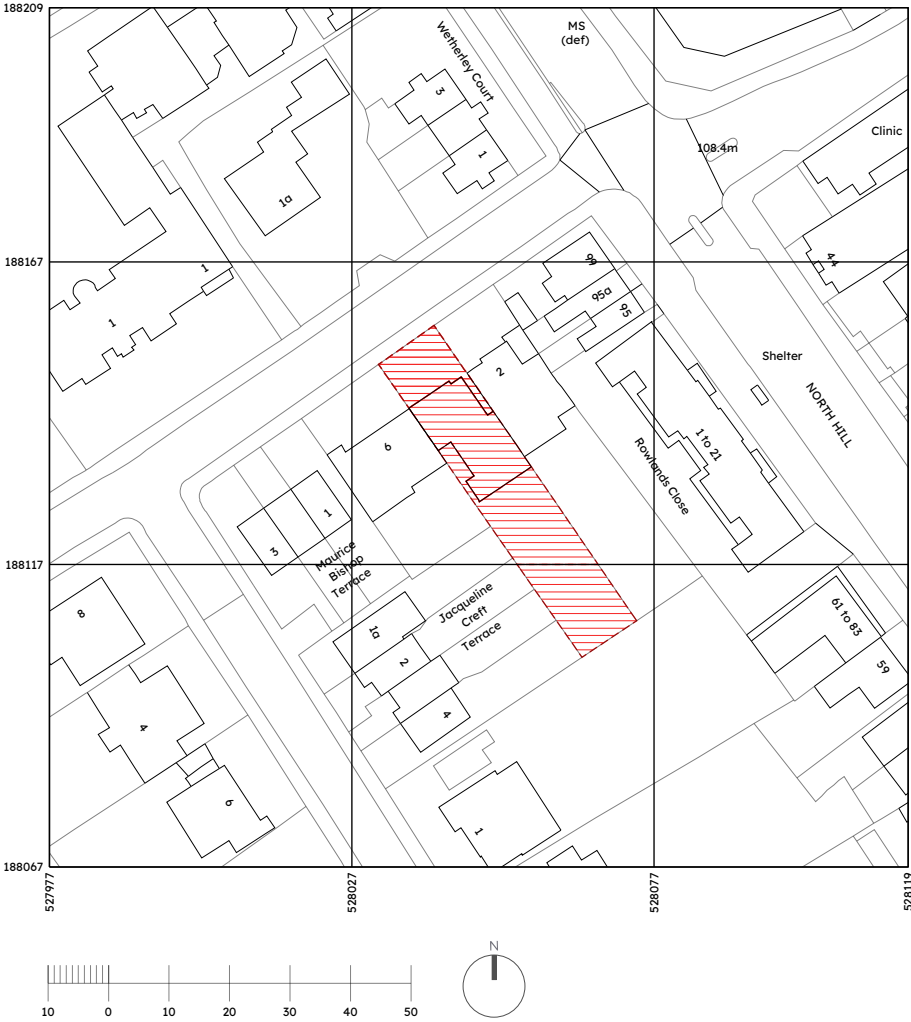


DRAWING NOTES:
MALIN+LYNN DO NOT TAKE RESPONSIBILITY FOR INCORRECT
DIMENSIONS TAKEN FROM DRAWINGS UNLESS CONFIRMED
WITH ARCHITECT ON SITE.

PROJECT: 4 VIEW ROAD, LONDON N6 4DA
DRAWING TITLE: EXISTING BLOCK & LOCATION PLANS
DATE: APRIL 2026 STATUS: PLANNING SCALE: 1:500 & 1:1250 @ A3 DWG NO:

BLOCK PLAN - 1:500 @ A3



LOCATION PLAN - 1:1250 @ A3

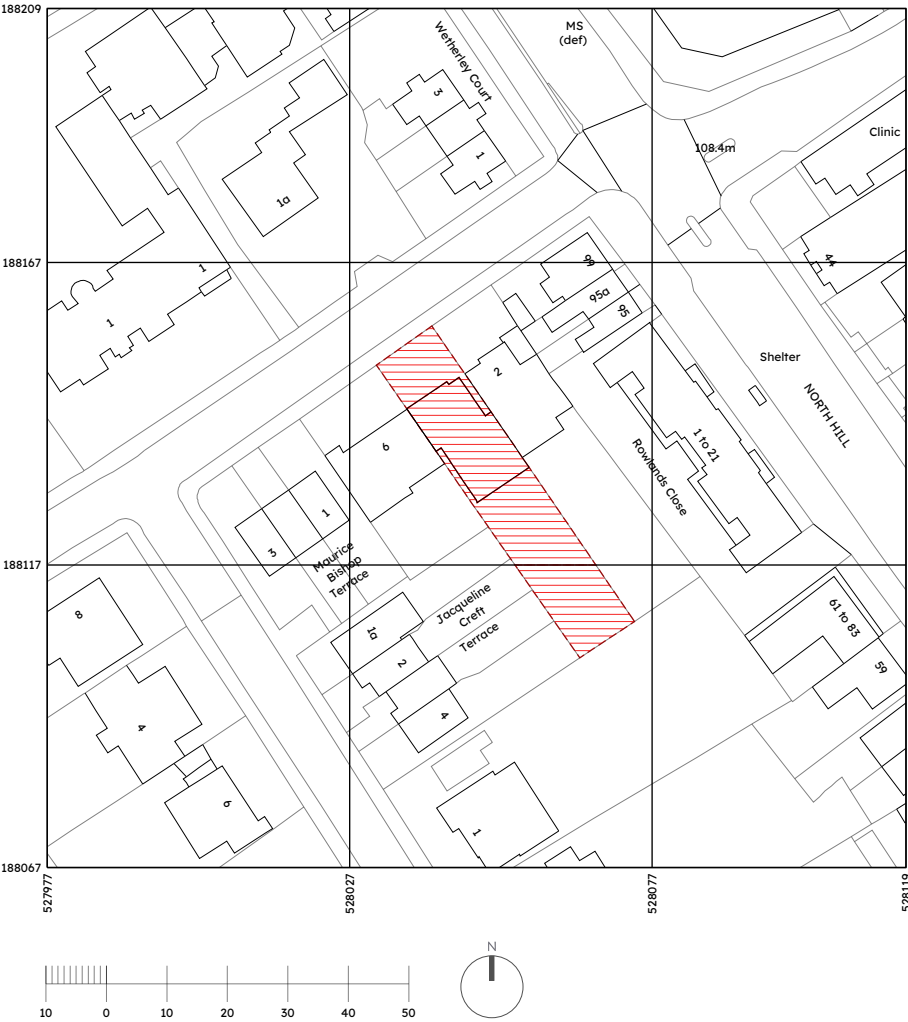

DRAWING NOTES:
MALIN+LYNN DO NOT TAKE RESPONSIBILITY FOR INCORRECT
DIMENSIONS TAKEN FROM DRAWINGS UNLESS CONFIRMED
WITH ARCHITECT ON SITE.

PROJECT: 4 VIEW ROAD, LONDON N6 4DA
DRAWING TITLE: PROPOSED BLOCK & LOCATION PLANS
DATE: APRIL 2026 STATUS: PLANNING SCALE: 1:500 & 1:1250 @ A3 DWG NO: