

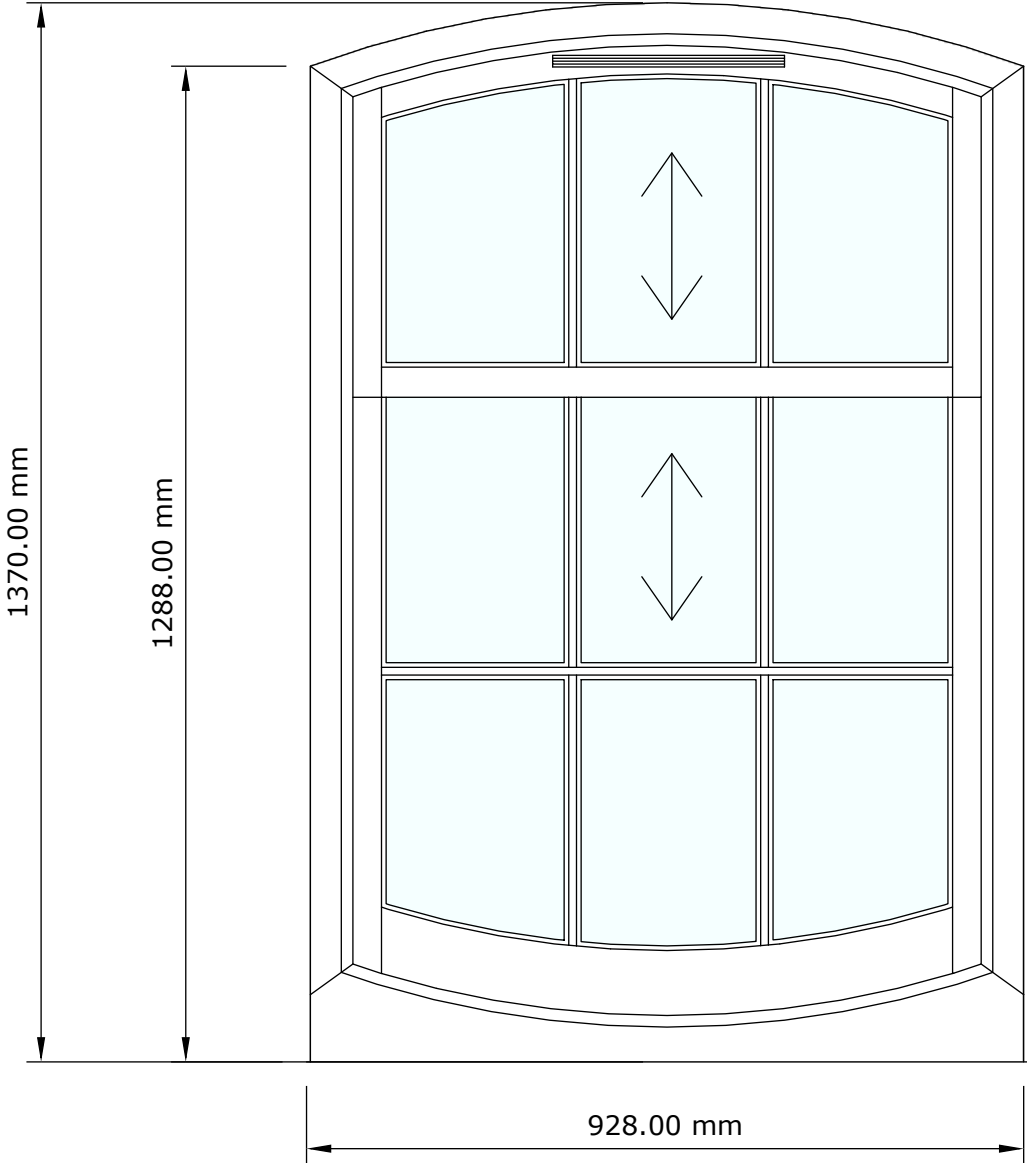


We.00.02 /03/ 04
2 Sash 1 Fix

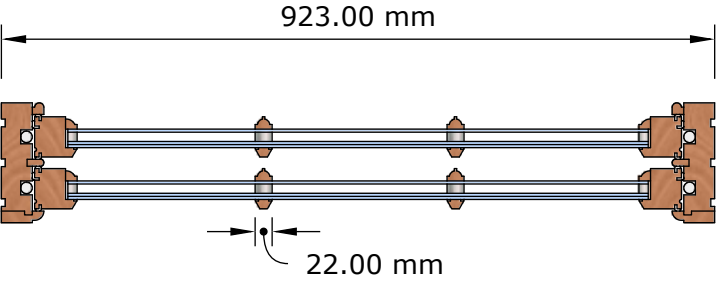


Detail 1

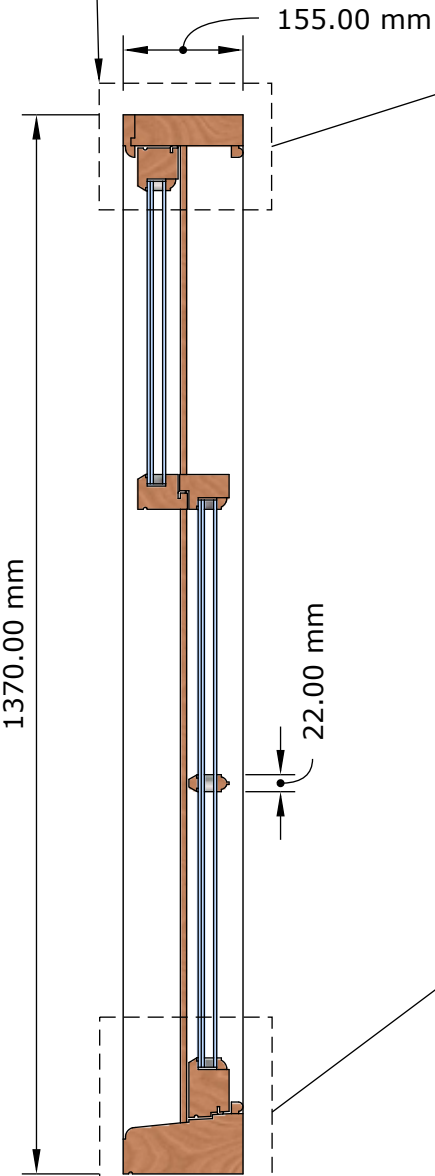


Detail 2

Detail 1
Scale 1:3


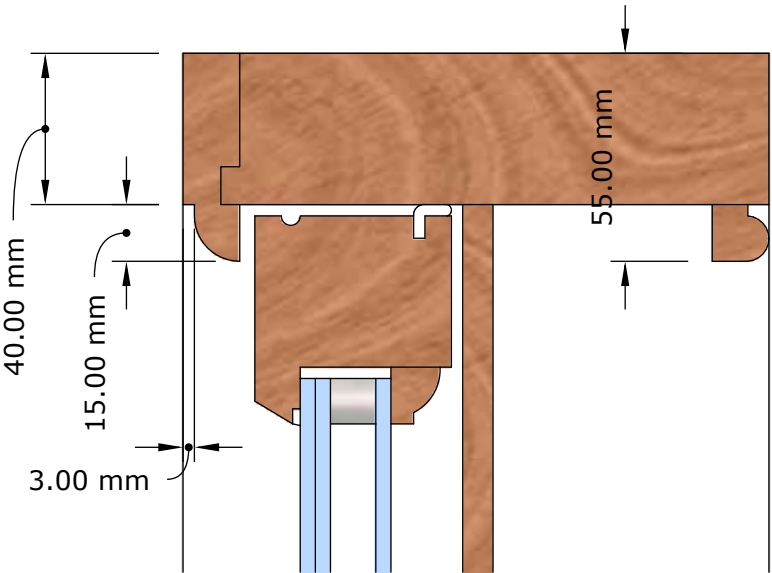


Detail 1
Scale 1:3

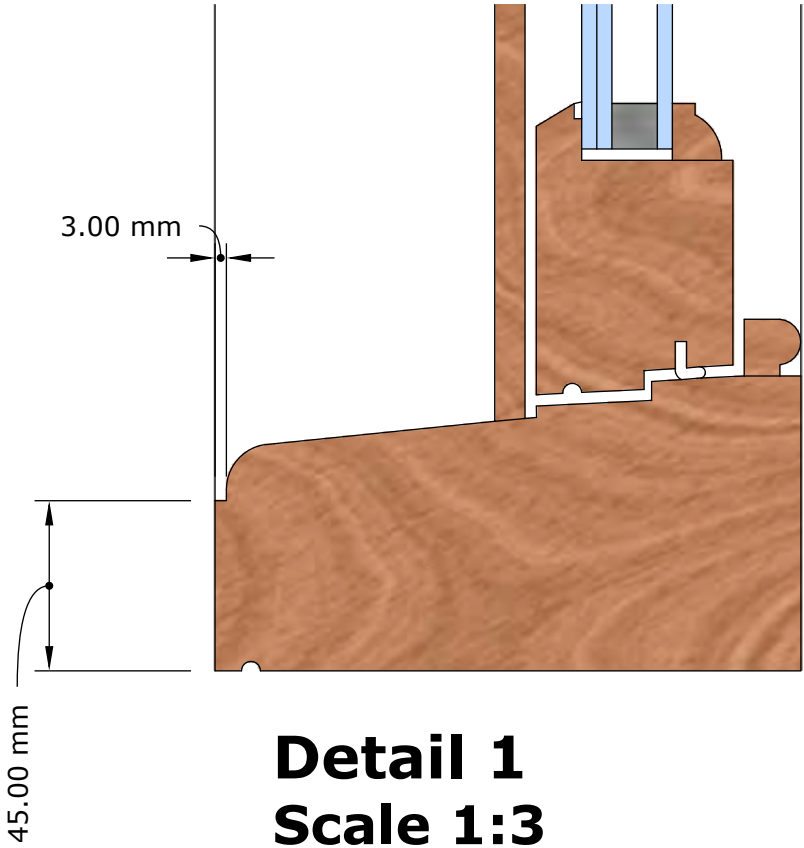


JOINERY DESIGNS PK Joinery Designs Ltd Unit 17, 17 Argall Ave, London E10 7QE Mobile Peter 07595288250		Date: August 8, 2026	Location	53 Sheldon Avenue, London, N6 4NH			
		Scale: 1:15	Description	Sash Windows			
		Paper Size: A3					
Drawing status: FOR APPROVAL	FINISH	Spray finish color white 9016		Draw by: PK		Drawing no.	Rev.
	The subject matter of this drawing is COPYRIGHT. DO NOT SCALE - Use figured dimensions ONLY.			Revised by: -		A01	


De.00.12

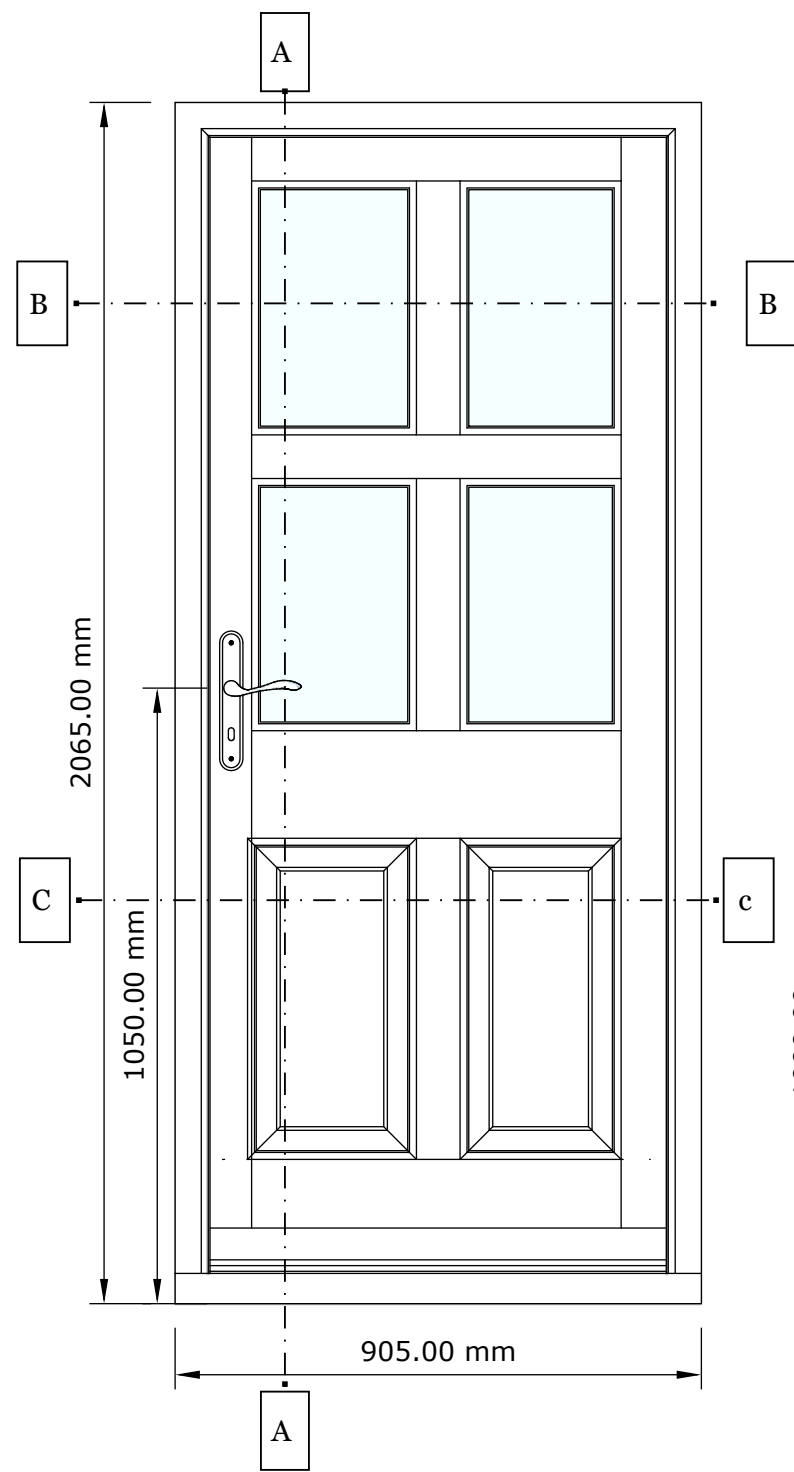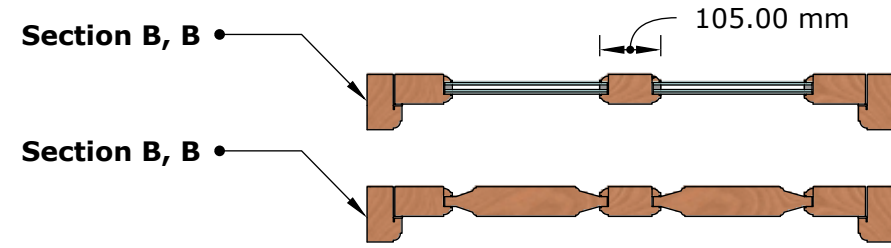


Detail 3

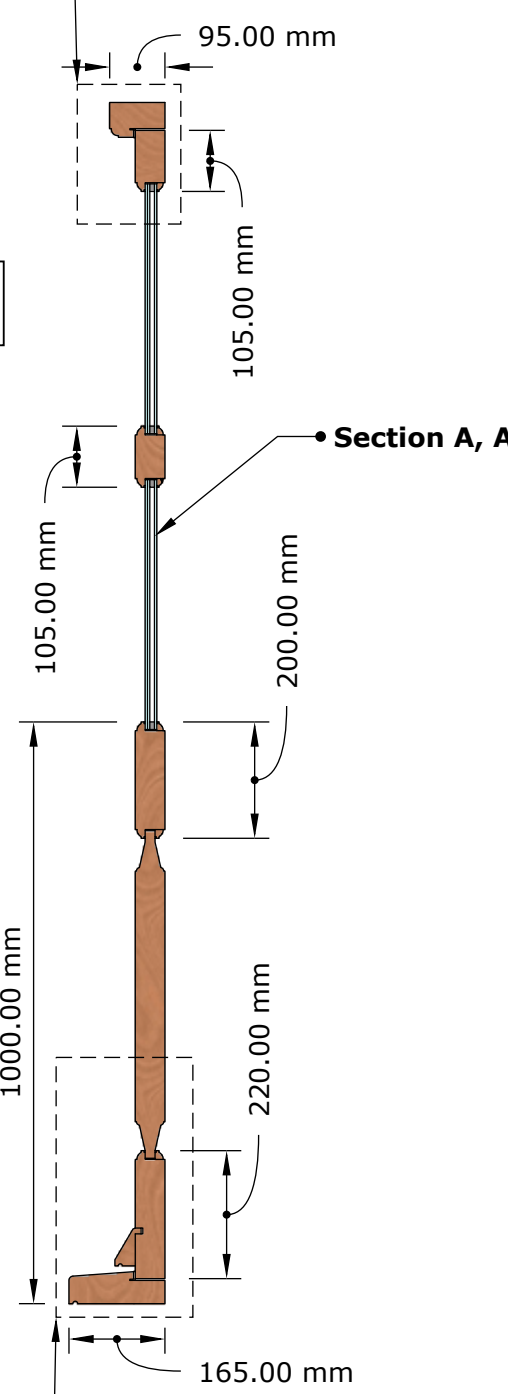

Detail 4

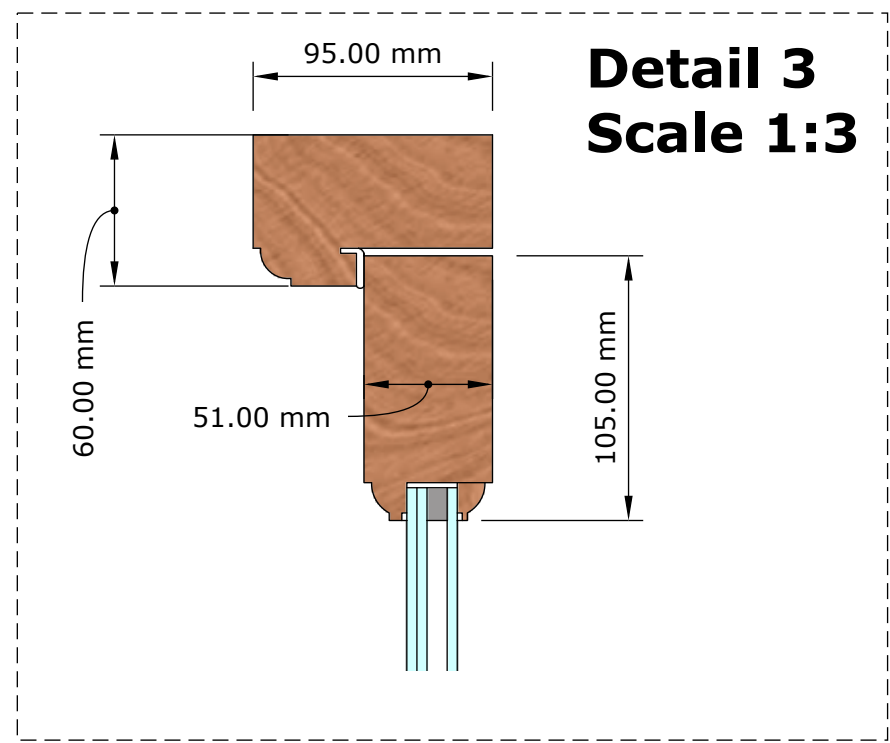

Detail 3
Scale 1:3

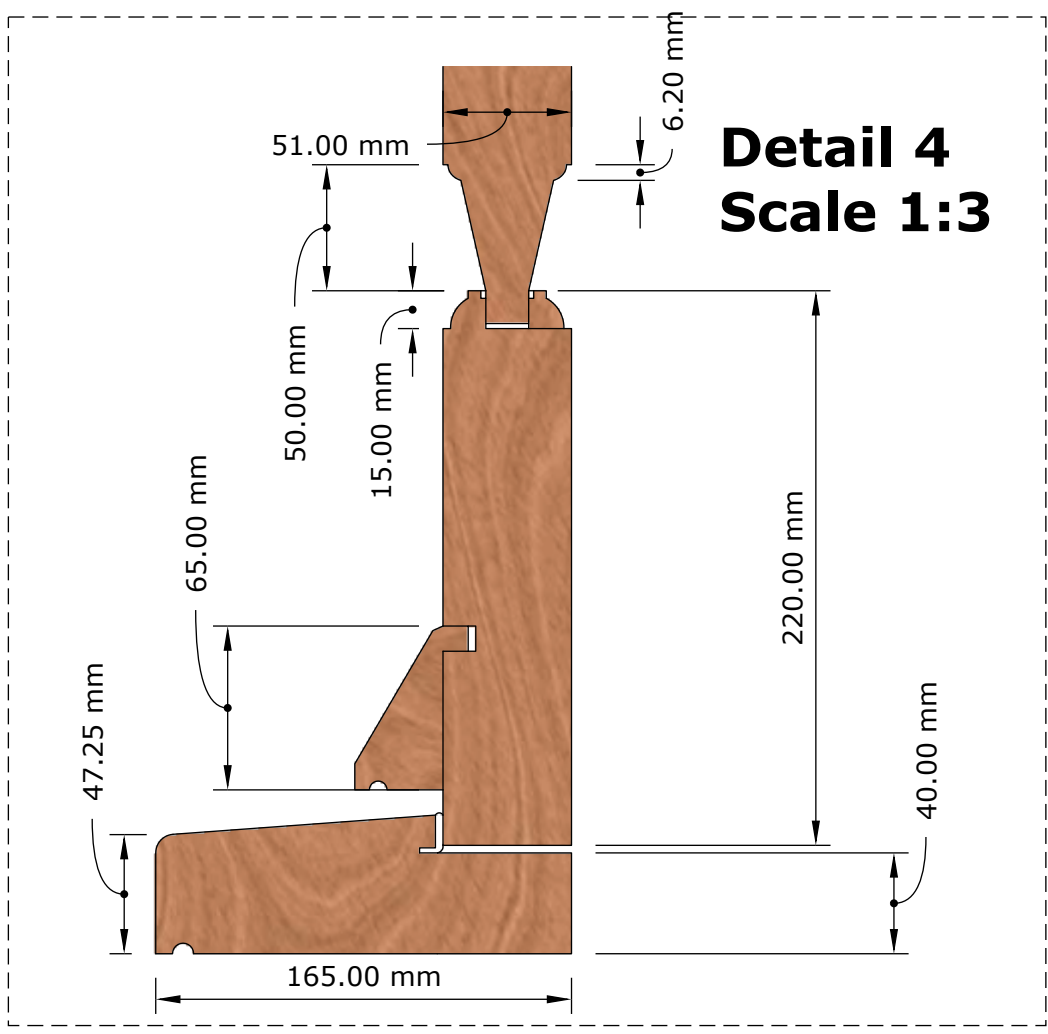

Detail 4
Scale 1:3



PK Joinery Designs Ltd
Unit 17, 17 Argall Ave,
London E10 7QE
Mobile Peter 07595288250

Date: August 8, 2026

Location

53 Sheldon Avenue, London, N6 4NH

Scale: 1:13

Description

French door

Paper Size: A3

Drawing status:
FOR APPROVAL

FINISH

Spray finish color white 9016

Draw by: PK

Revised by: -

Drawing no.


A02

Rev.

The subject matter of this drawing is COPYRIGHT. DO NOT SCALE - Use figured dimensions ONLY.

Drawing Qty: Page 2


De.00.01 Option 2

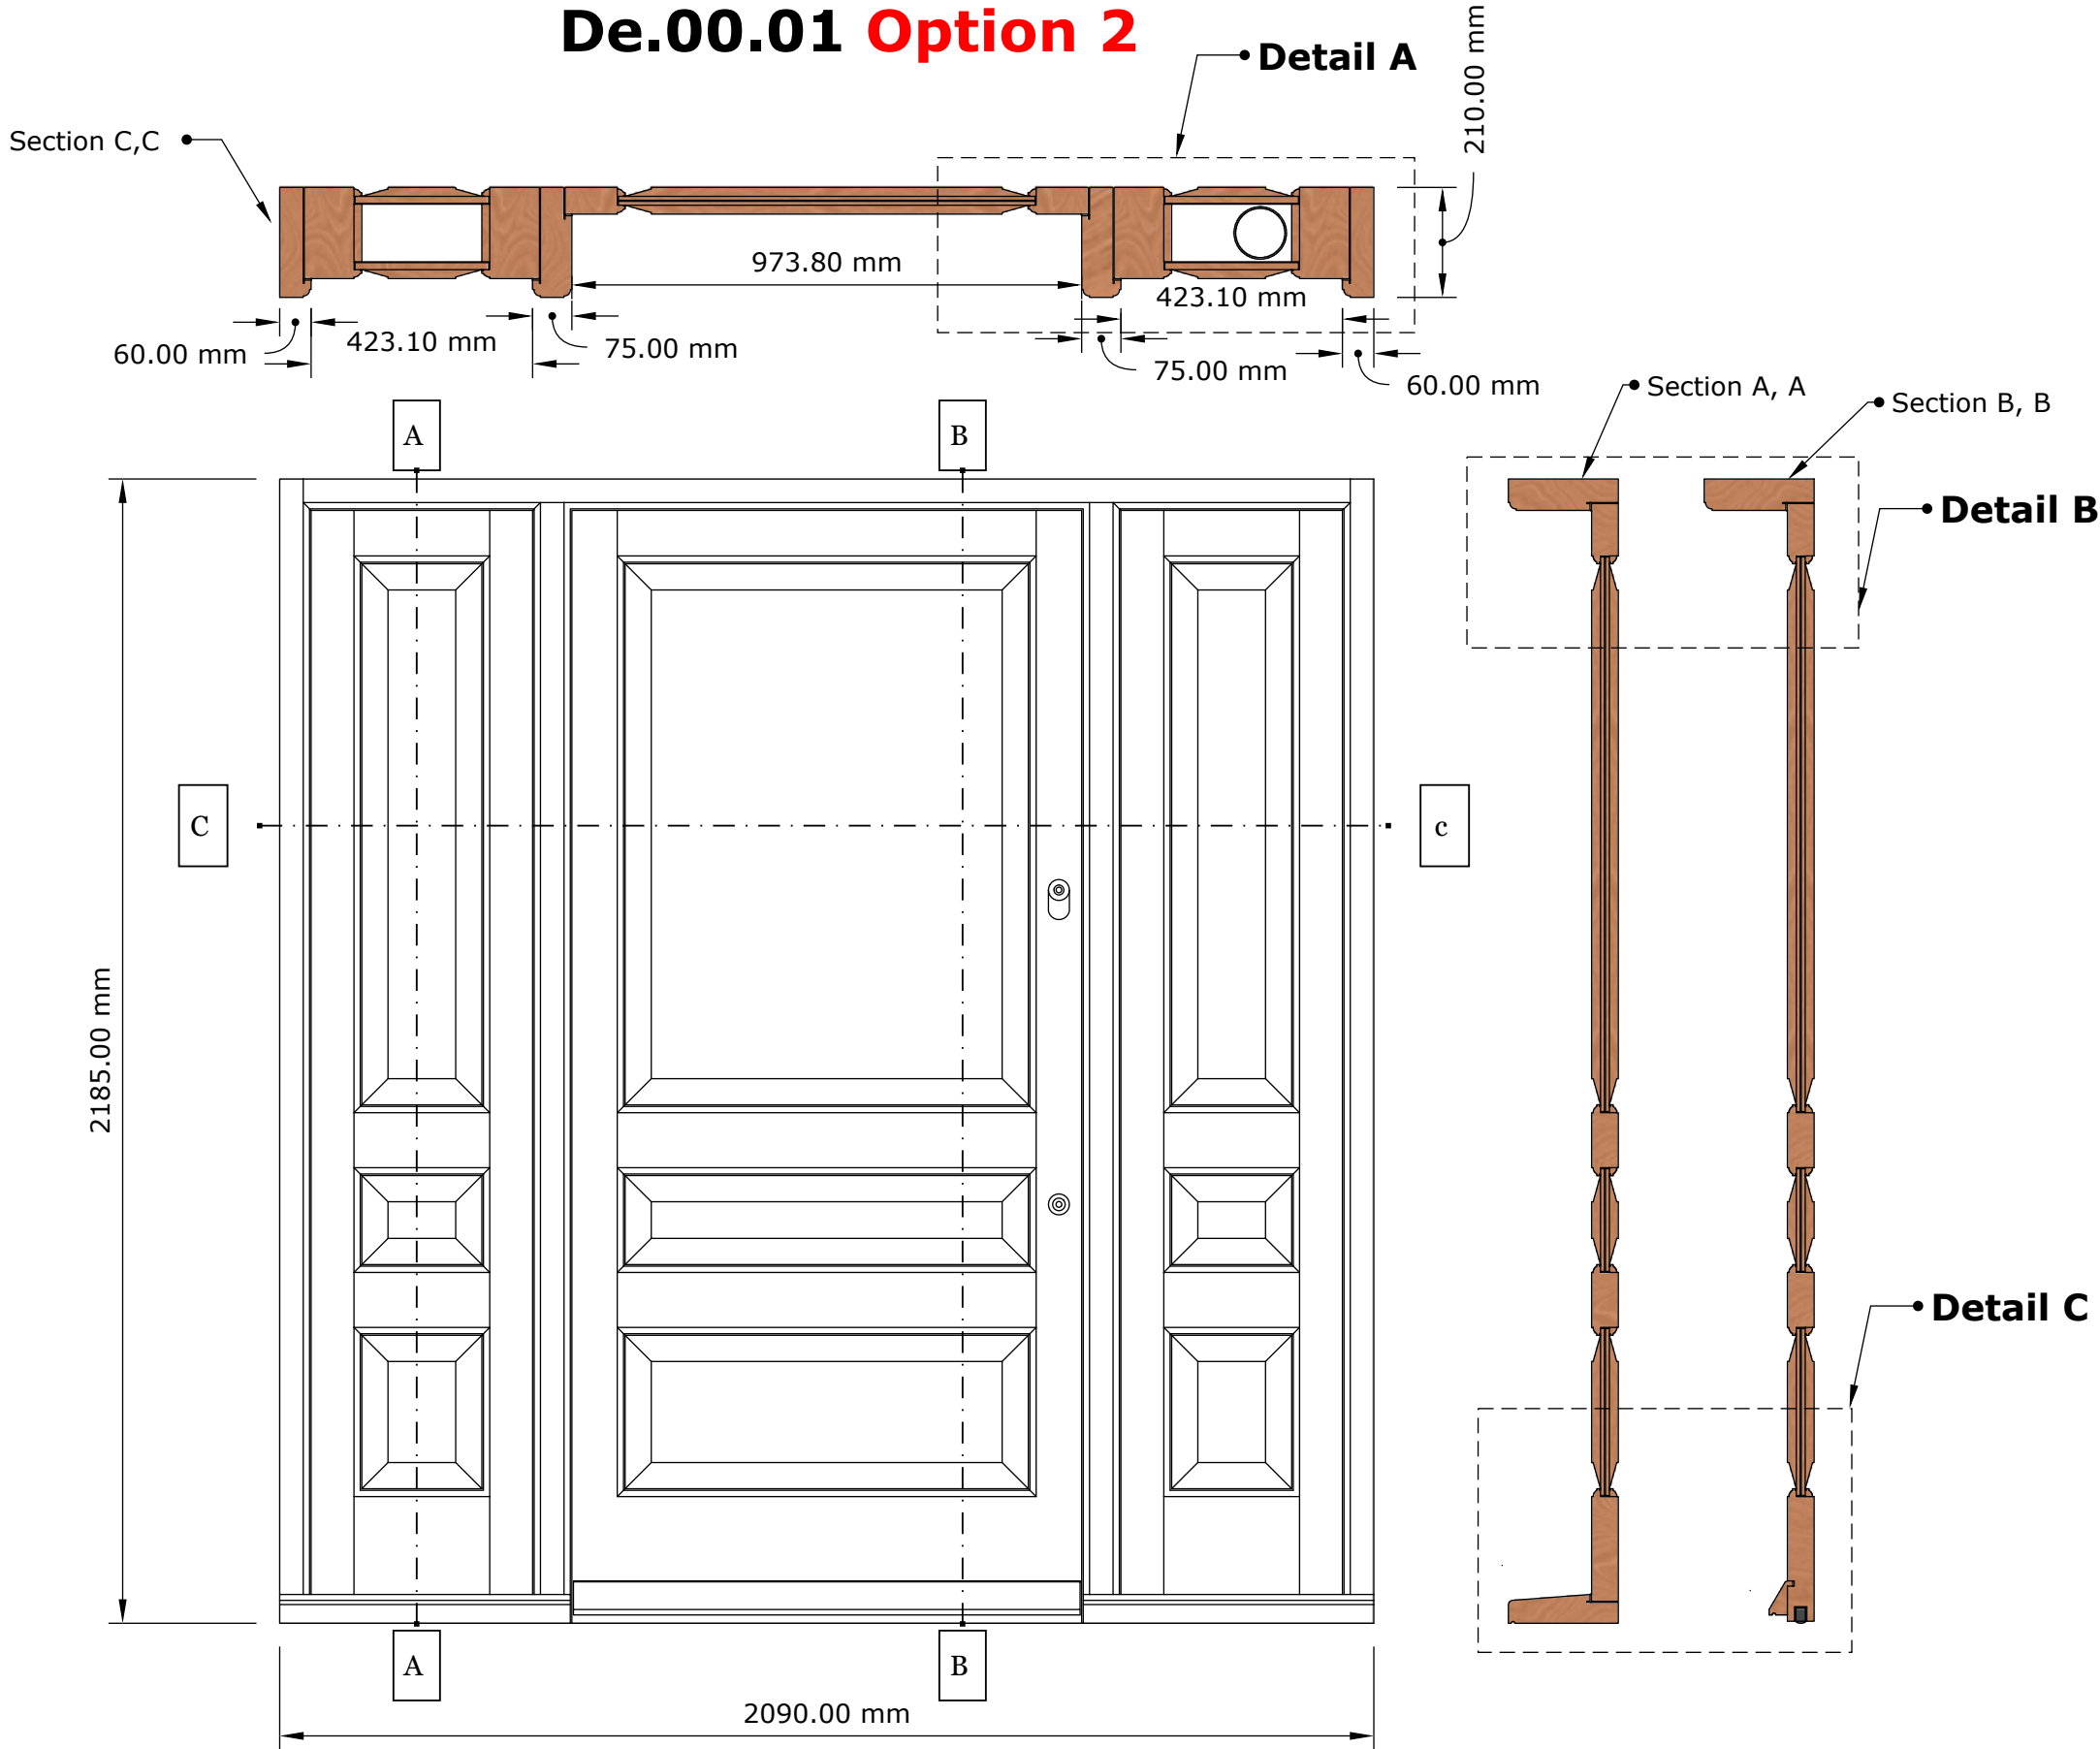

JOINERY DESIGNS PK Joinery Designs Ltd Unit 17, 17 Argall Ave, London E10 7QE Mobile Peter 07595288250		Date: August 8, 2026	Location	53 Sheldon Avenue, London, N6 4NH		
		Scale: 1:14	Description	Front door		
		Paper Size: A3				
Drawing status: FOR APPROVAL	FINISH	Spray finish color white 9016	Draw by: PK		Drawing no.	Rev.
	The subject matter of this drawing is COPYRIGHT. DO NOT SCALE - Use figured dimensions ONLY.		Revised by: -		A04	
			Drawing Qty: Page 3			

Detail A

Scale 1:3

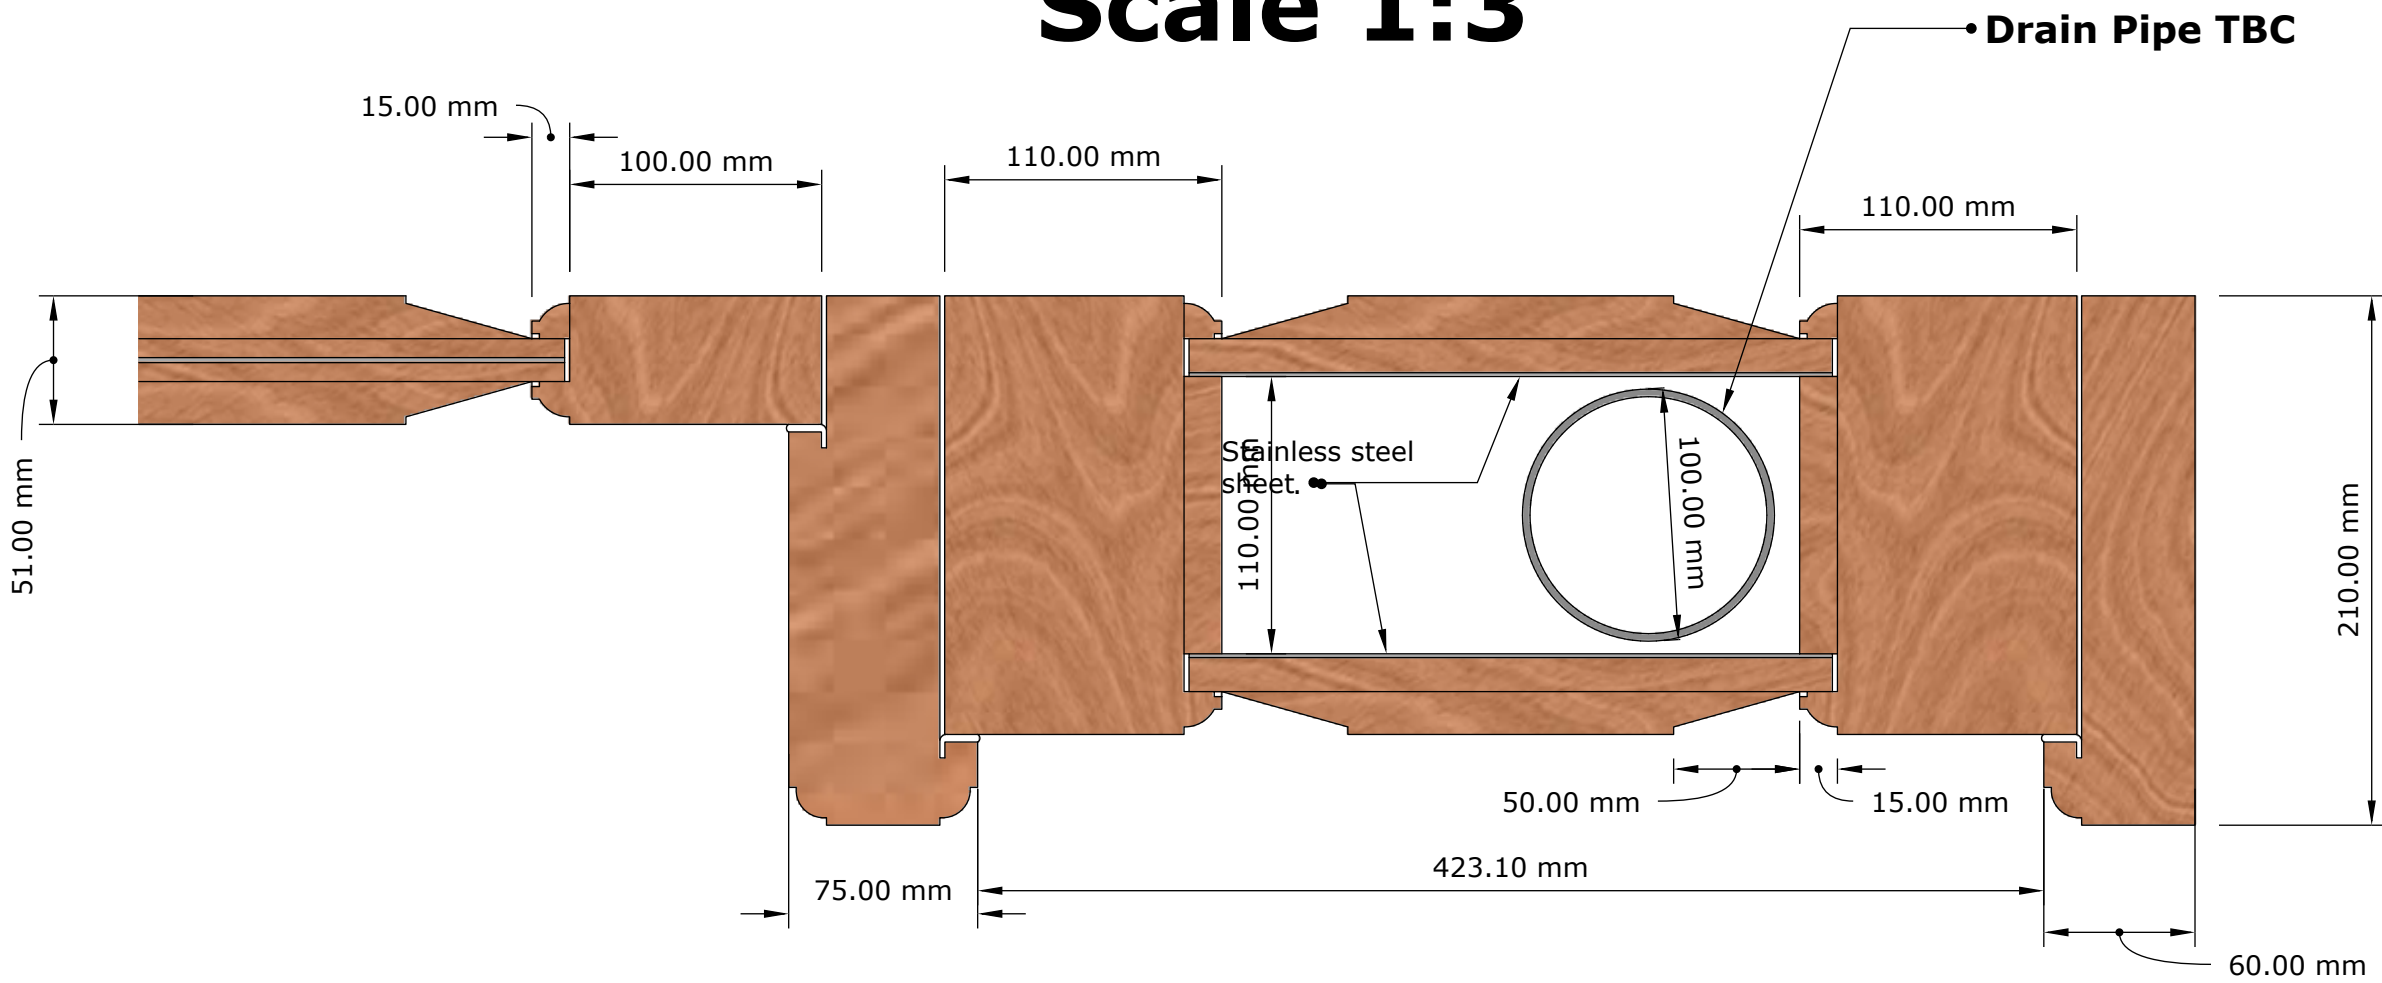

PK Joinery Designs Ltd
Unit 17, 17 Argall Ave,
London E10 7QE
Mobile Peter 07595288250

Date: August 8, 2026

Location

53 Sheldon Avenue, London, N6 4NH

Scale: 1:3

Description

Front door

Paper Size: A3

Drawing status:
FOR APPROVAL

FINISH

Spray finish color white 9016

Draw by: PK

Revised by: -



Drawing no.

A03/04

Rev.

The subject matter of this drawing is COPYRIGHT. DO NOT SCALE - Use figured dimensions ONLY.

Drawing Qty: Page 4

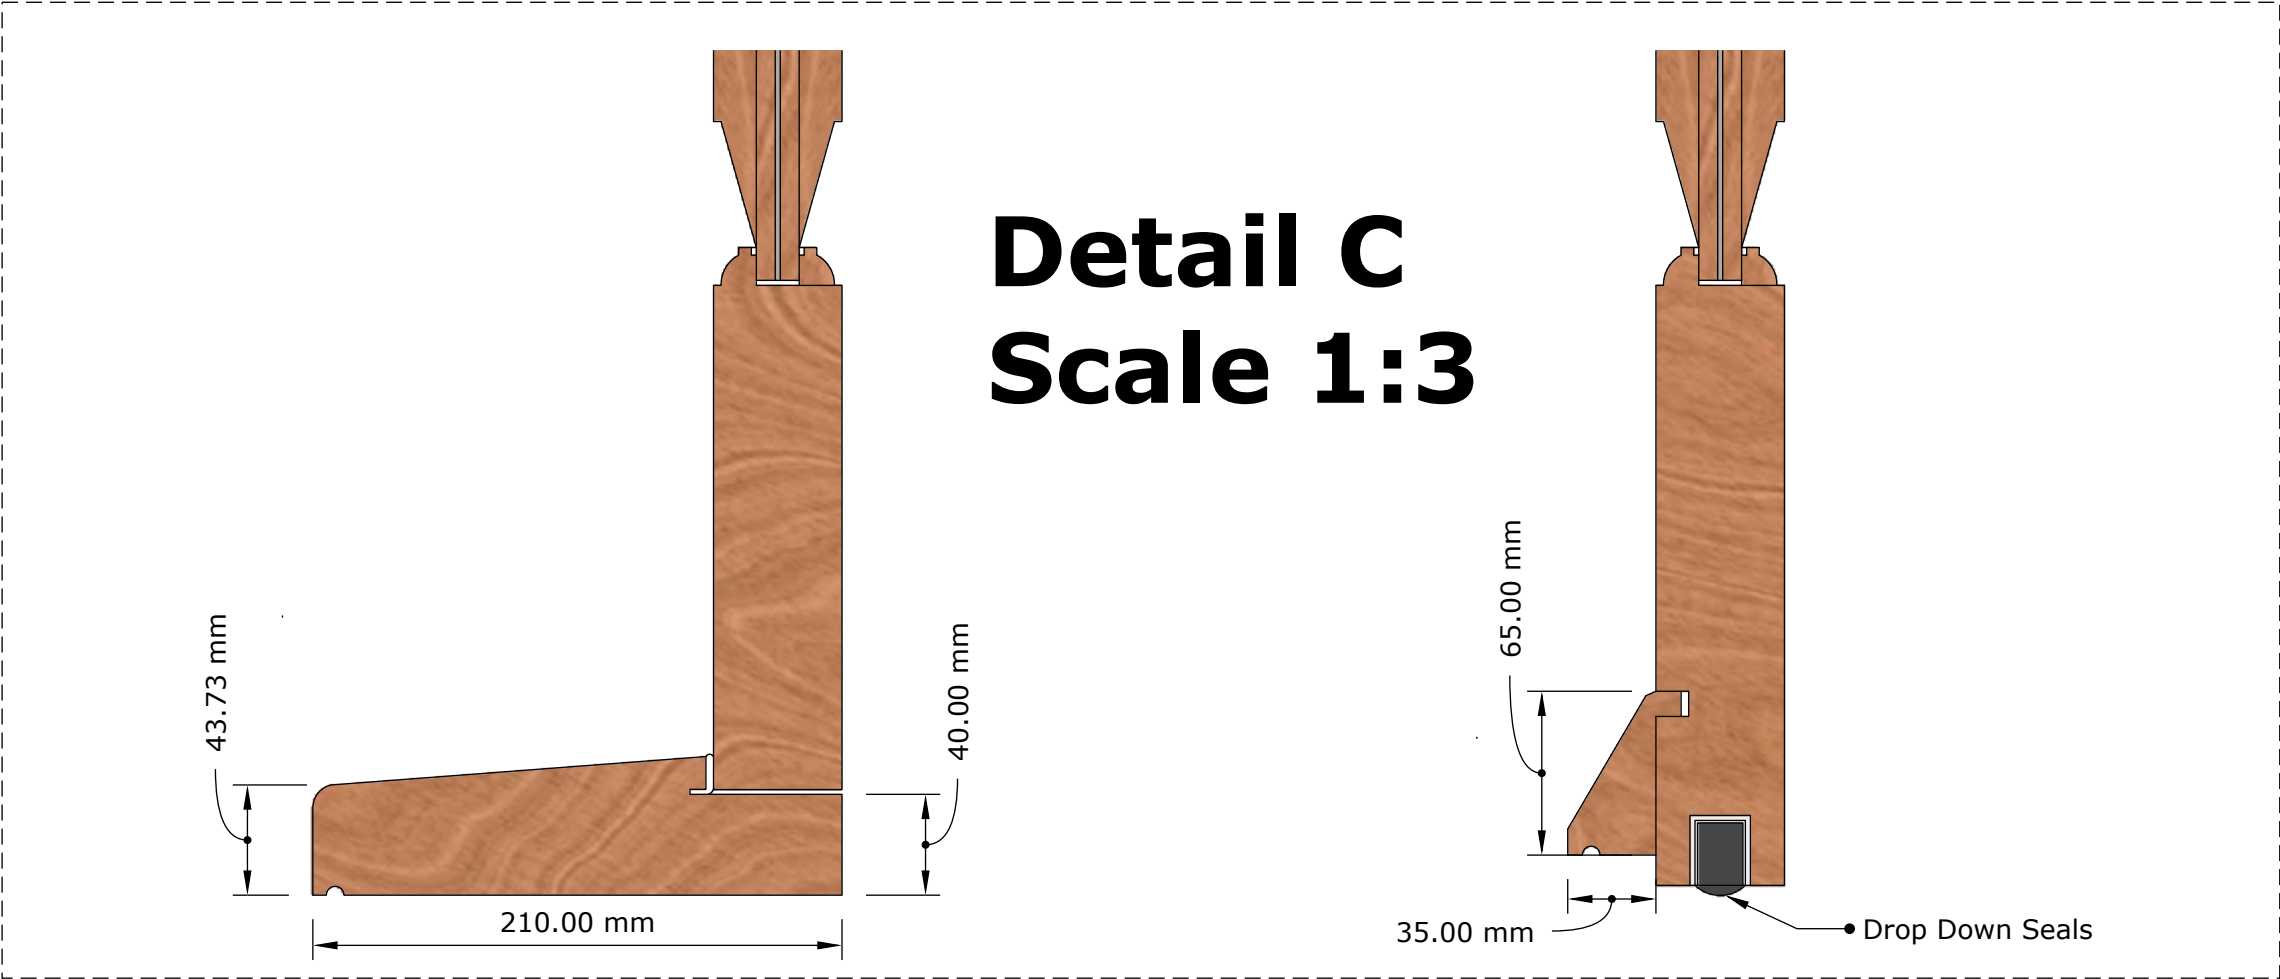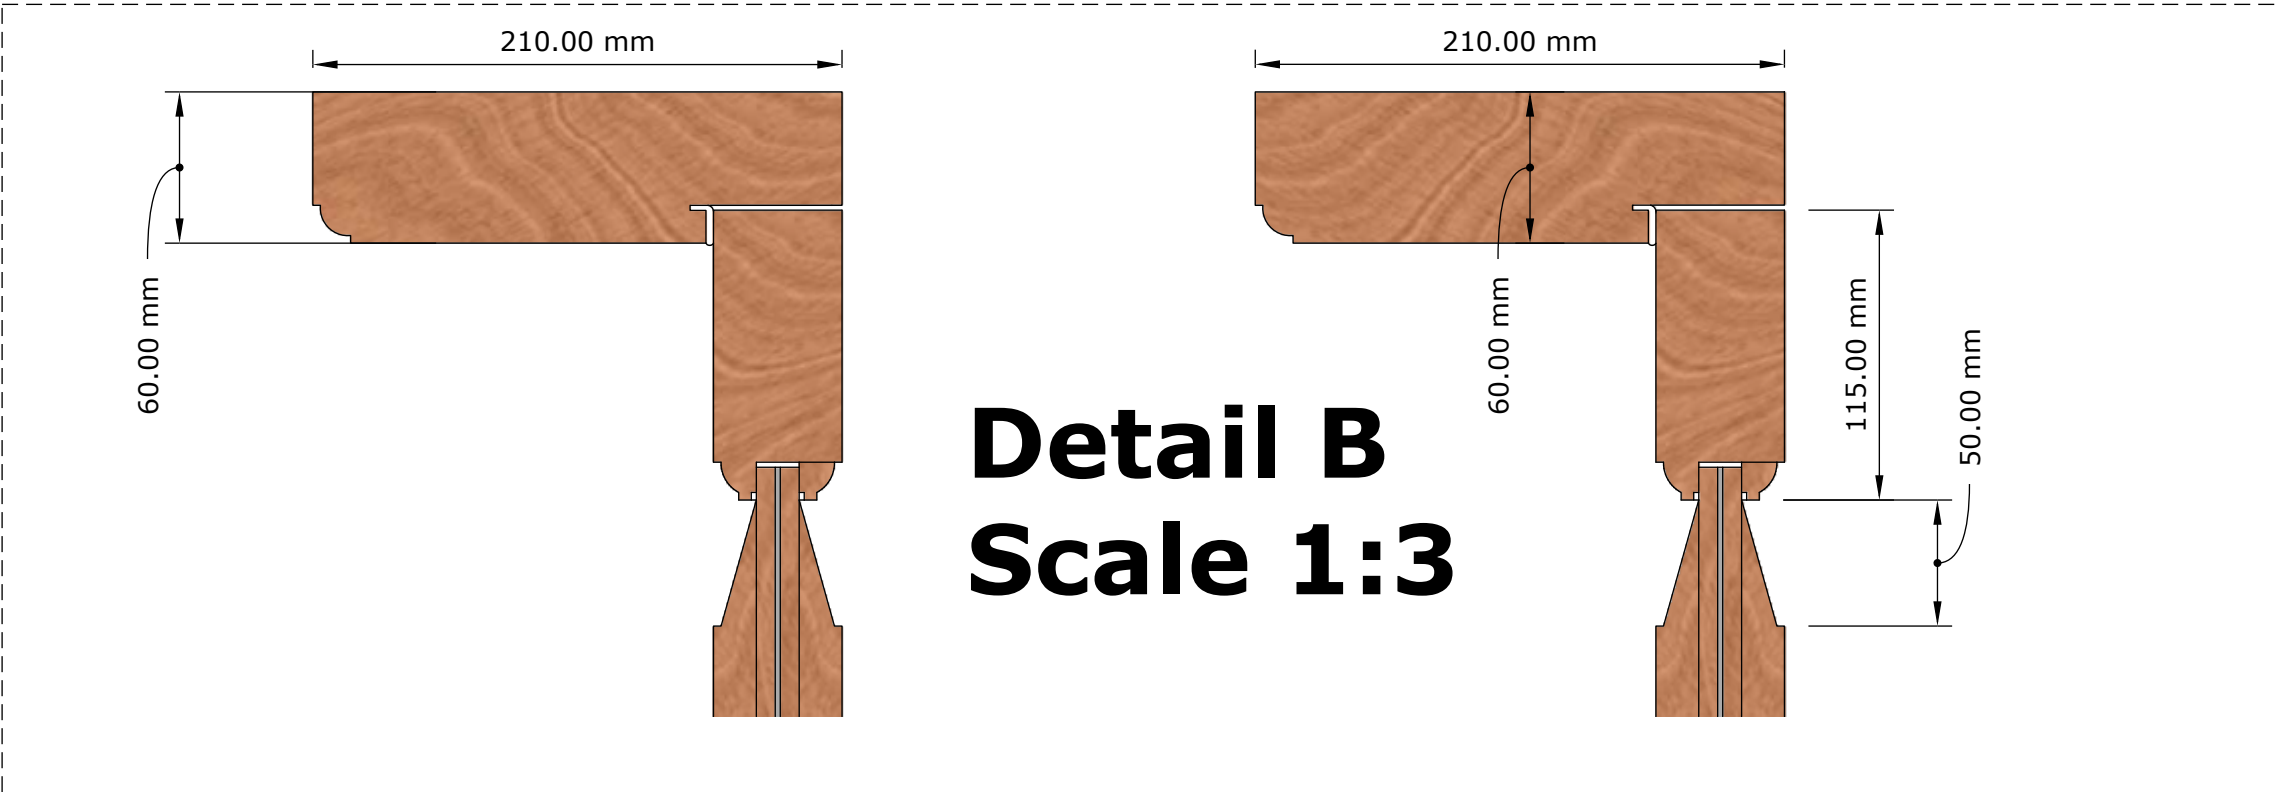

PK Joinery Designs Ltd
Unit 17, 17 Argall Ave,
London E10 7QE
Mobile Peter 07595288250

Date: August 8, 2026

Location

53 Sheldon Avenue, London, N6 4NH

Scale: 1:3

Description

Front door

Paper Size: A3

Drawing status:
FOR APPROVAL

FINISH

Spray finish color white 9016

Draw by: PK

Drawing no.

Rev.

Revised by: -

A03/04

The subject matter of this drawing is COPYRIGHT. DO NOT SCALE - Use figured dimensions ONLY.

Drawing Qty: Page 5