

NOTES

D	14-09-2026	Planning
C	10-09-2026	Preliminary Issue
B	31-08-2026	Preliminary Issue
A	24-07-2026	Preliminary Issue

REV	DATE	DESCRIPTION
-----	------	-------------

STATUS

Planning

CLIENT

Tess Gilmore & Rory Brennan

PROJECT

171 Stapleton Hall Road, London N4 4QS

DRAWING DESCRIPTION

Exsting Block Plan

LOCAL AUTHORITY

Haringey


DRAWN BY	CHECKED BY
CZ	NS

SCALE	SHEET SIZE
1:200	A3


DATE	REVISION
14-09-2026	D



DRAWING NO.
1330 - EX - 100

SCALE BAR

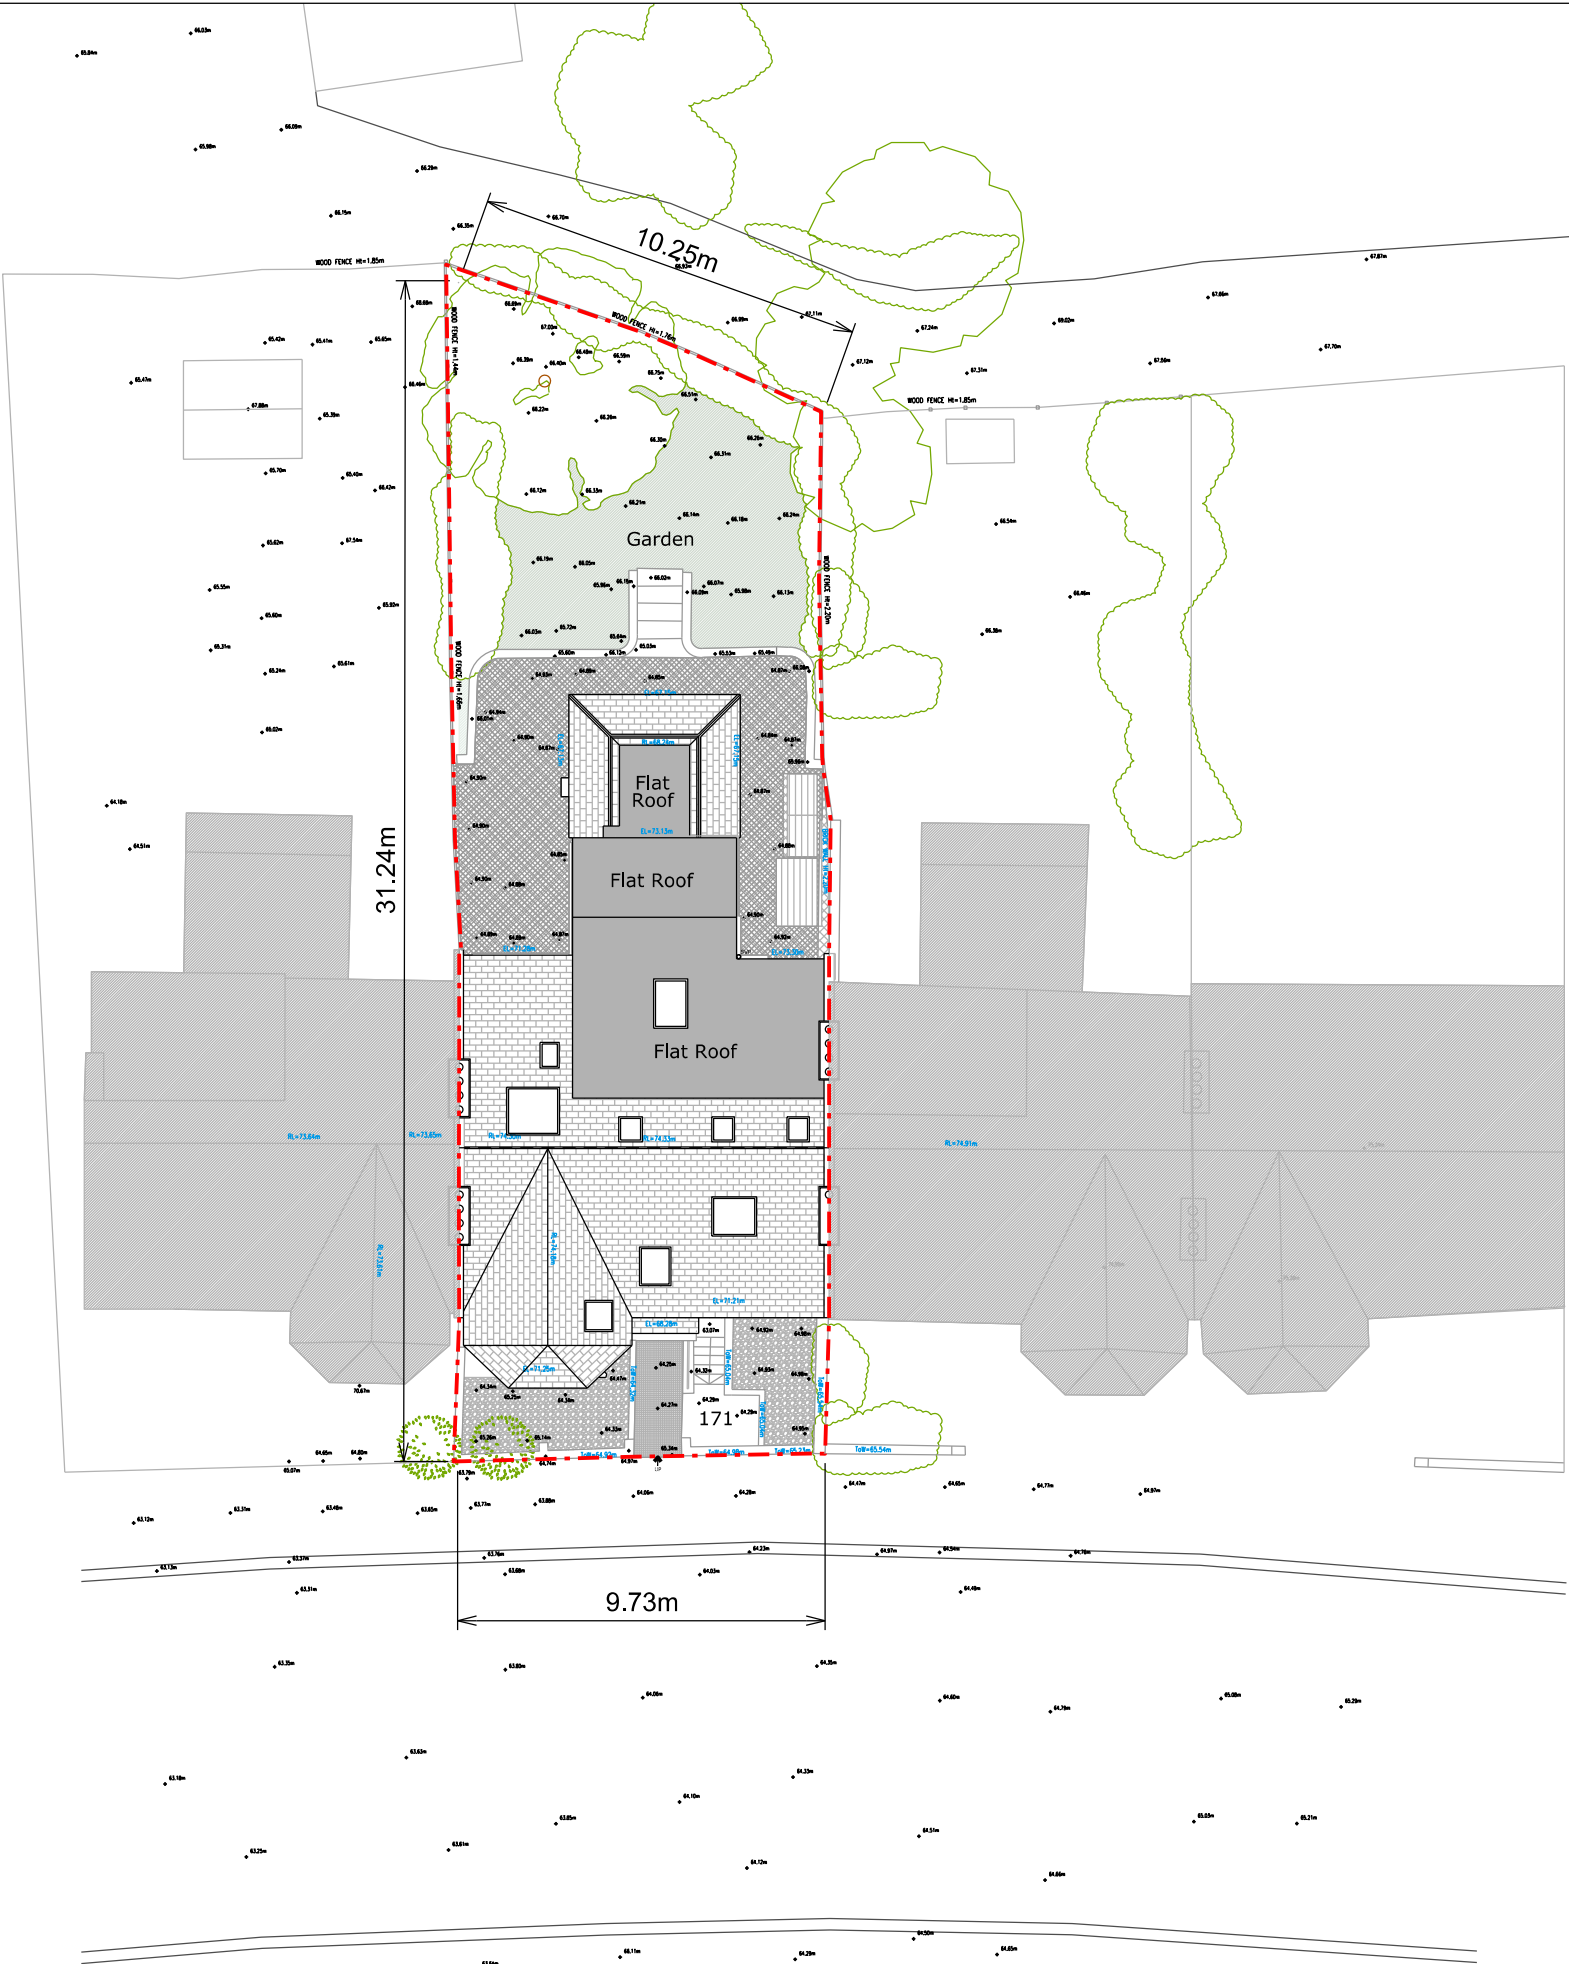

Existing Block Plan

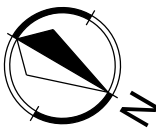

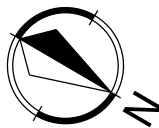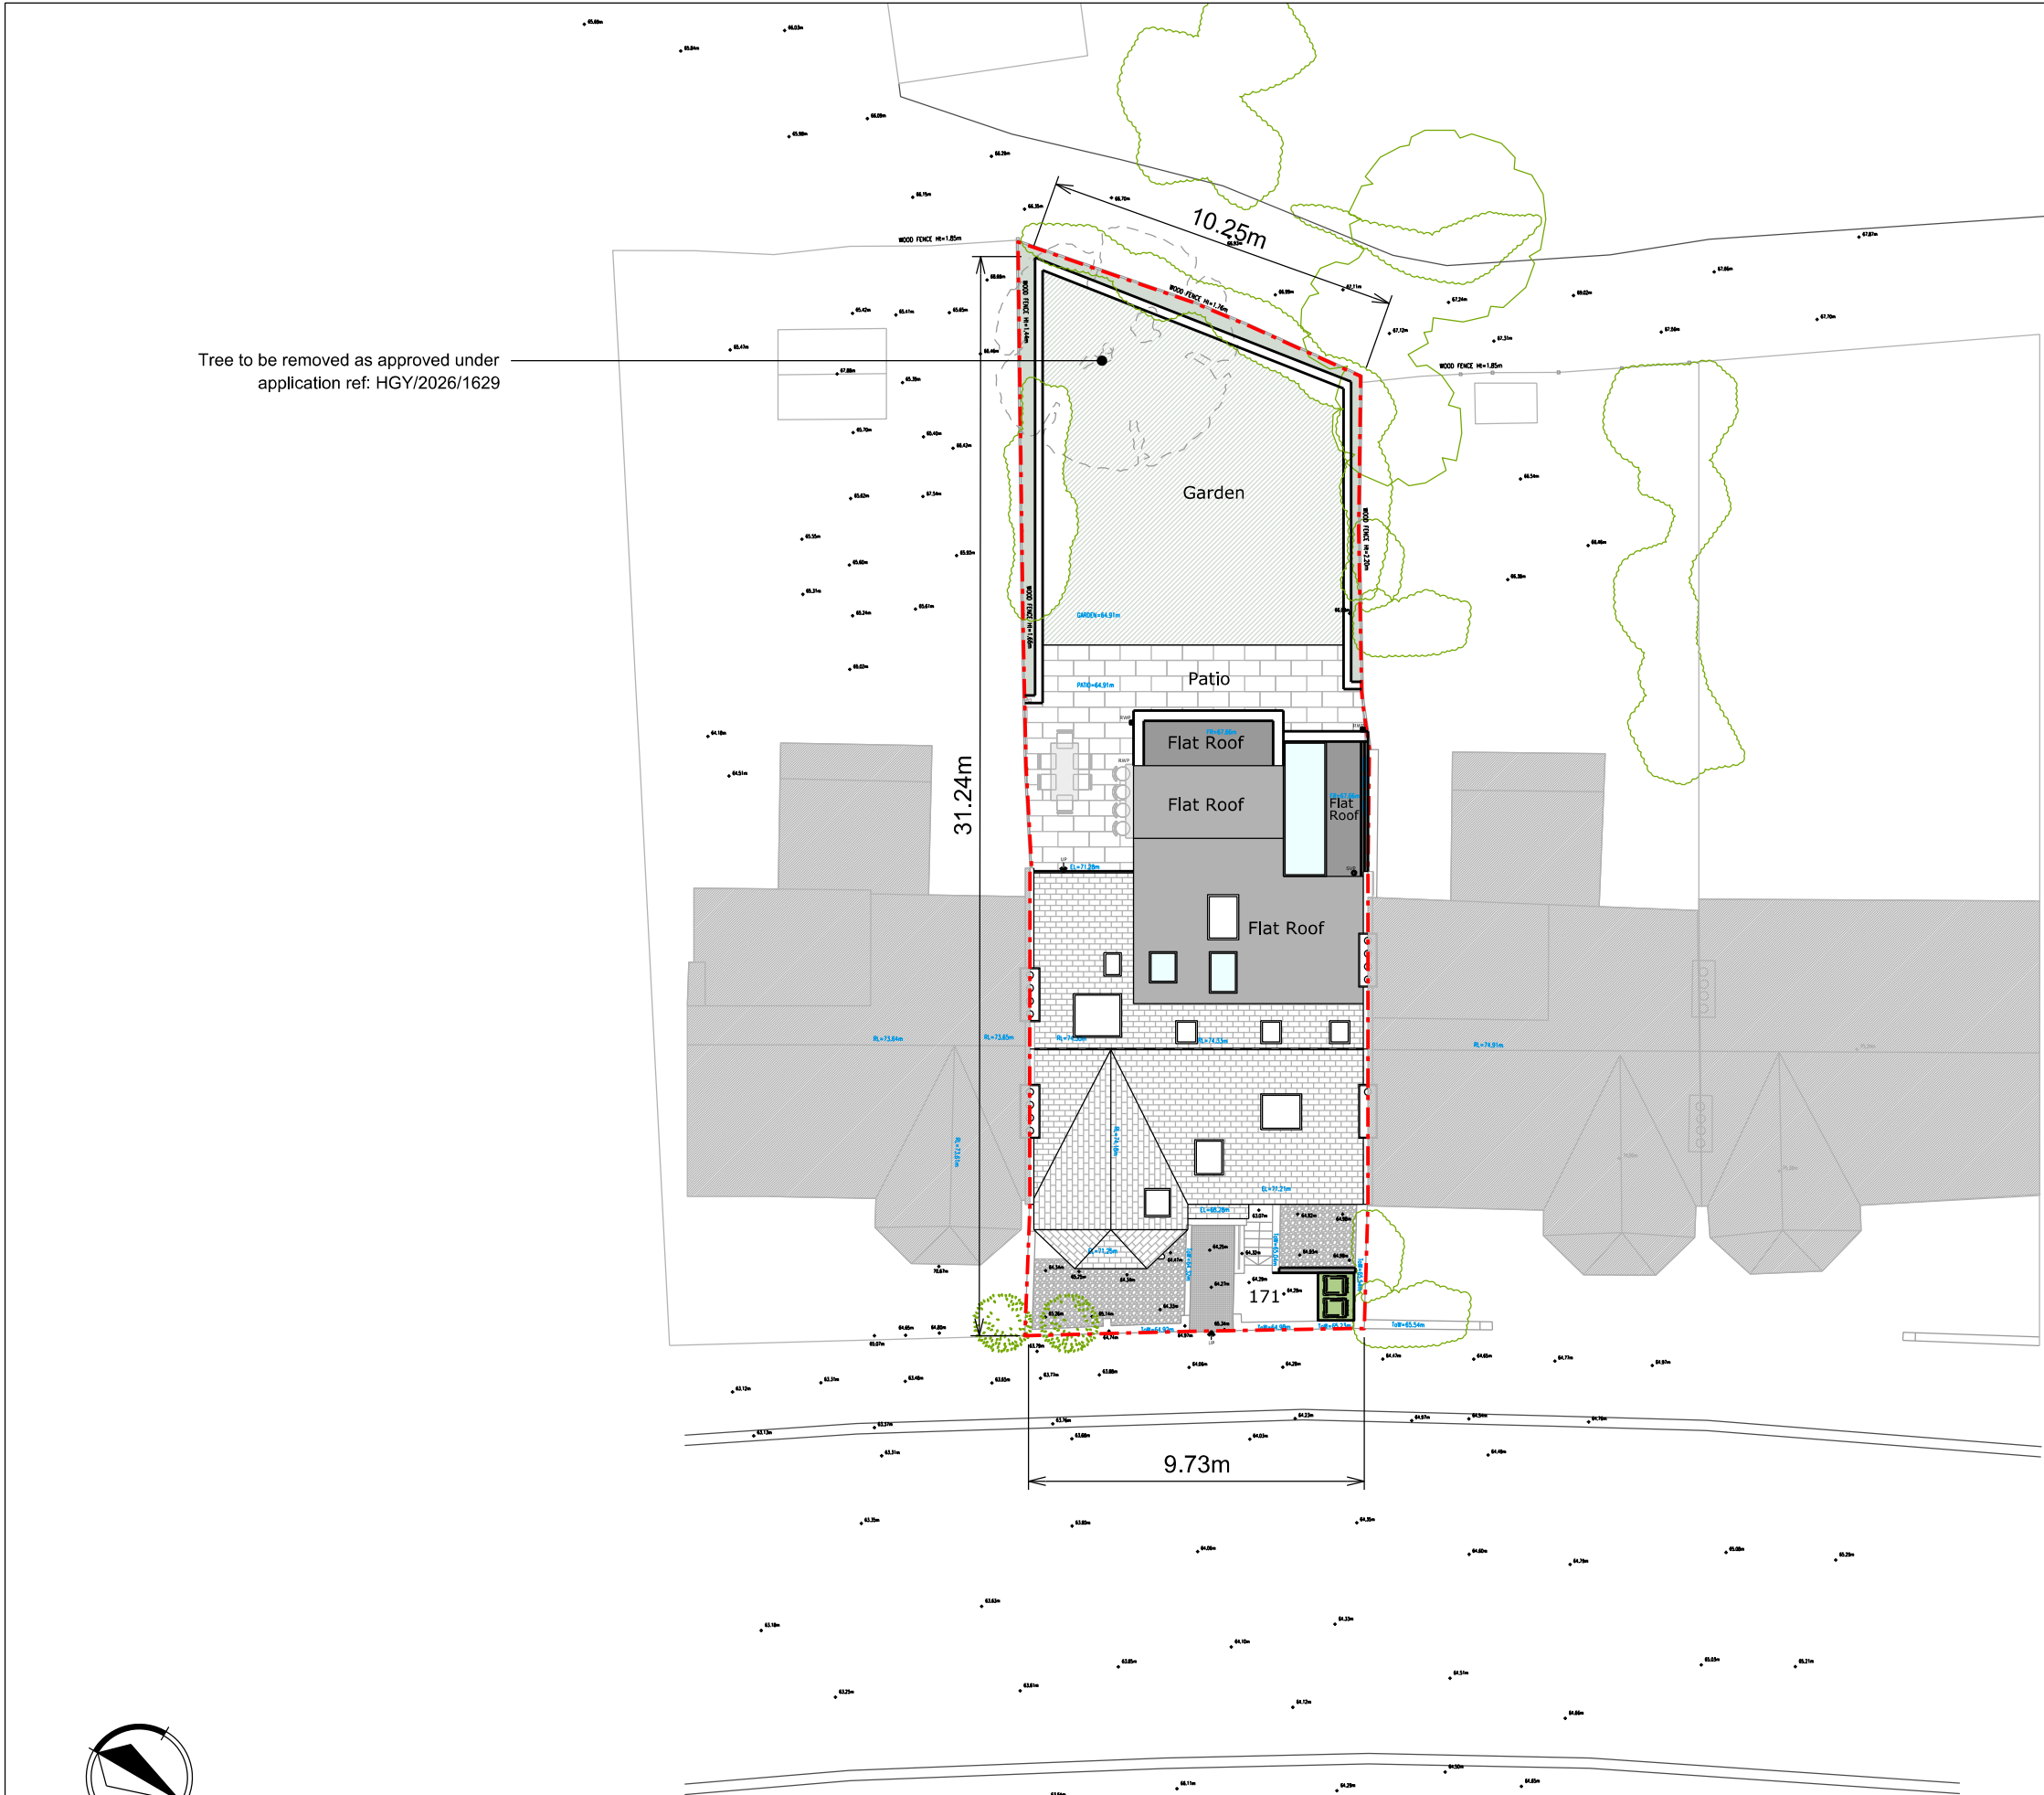

Proposed Block Plan

NOTES

-	-	-
D	14-09-2026	Planning
C	10-09-2026	Preliminary Issue
B	31-08-2026	Preliminary Issue
A	24-07-2026	Preliminary Issue

REV	DATE	DESCRIPTION
-----	------	-------------

STATUS

Planning

CLIENT

Tess Gilmore & Rory Brennan

PROJECT

171 Stapleton Hall Road, London N4 4QS

DRAWING DESCRIPTION

Proposed Block Plan

LOCAL AUTHORITY

Haringey

DRAWN BY	CHECKED BY
CZ	NS

SCALE	SHEET SIZE
1:200	A3

DATE	REVISION
14-09-2026	D

DRAWING NO.
1330 - PR - 100

SCALE BAR

