



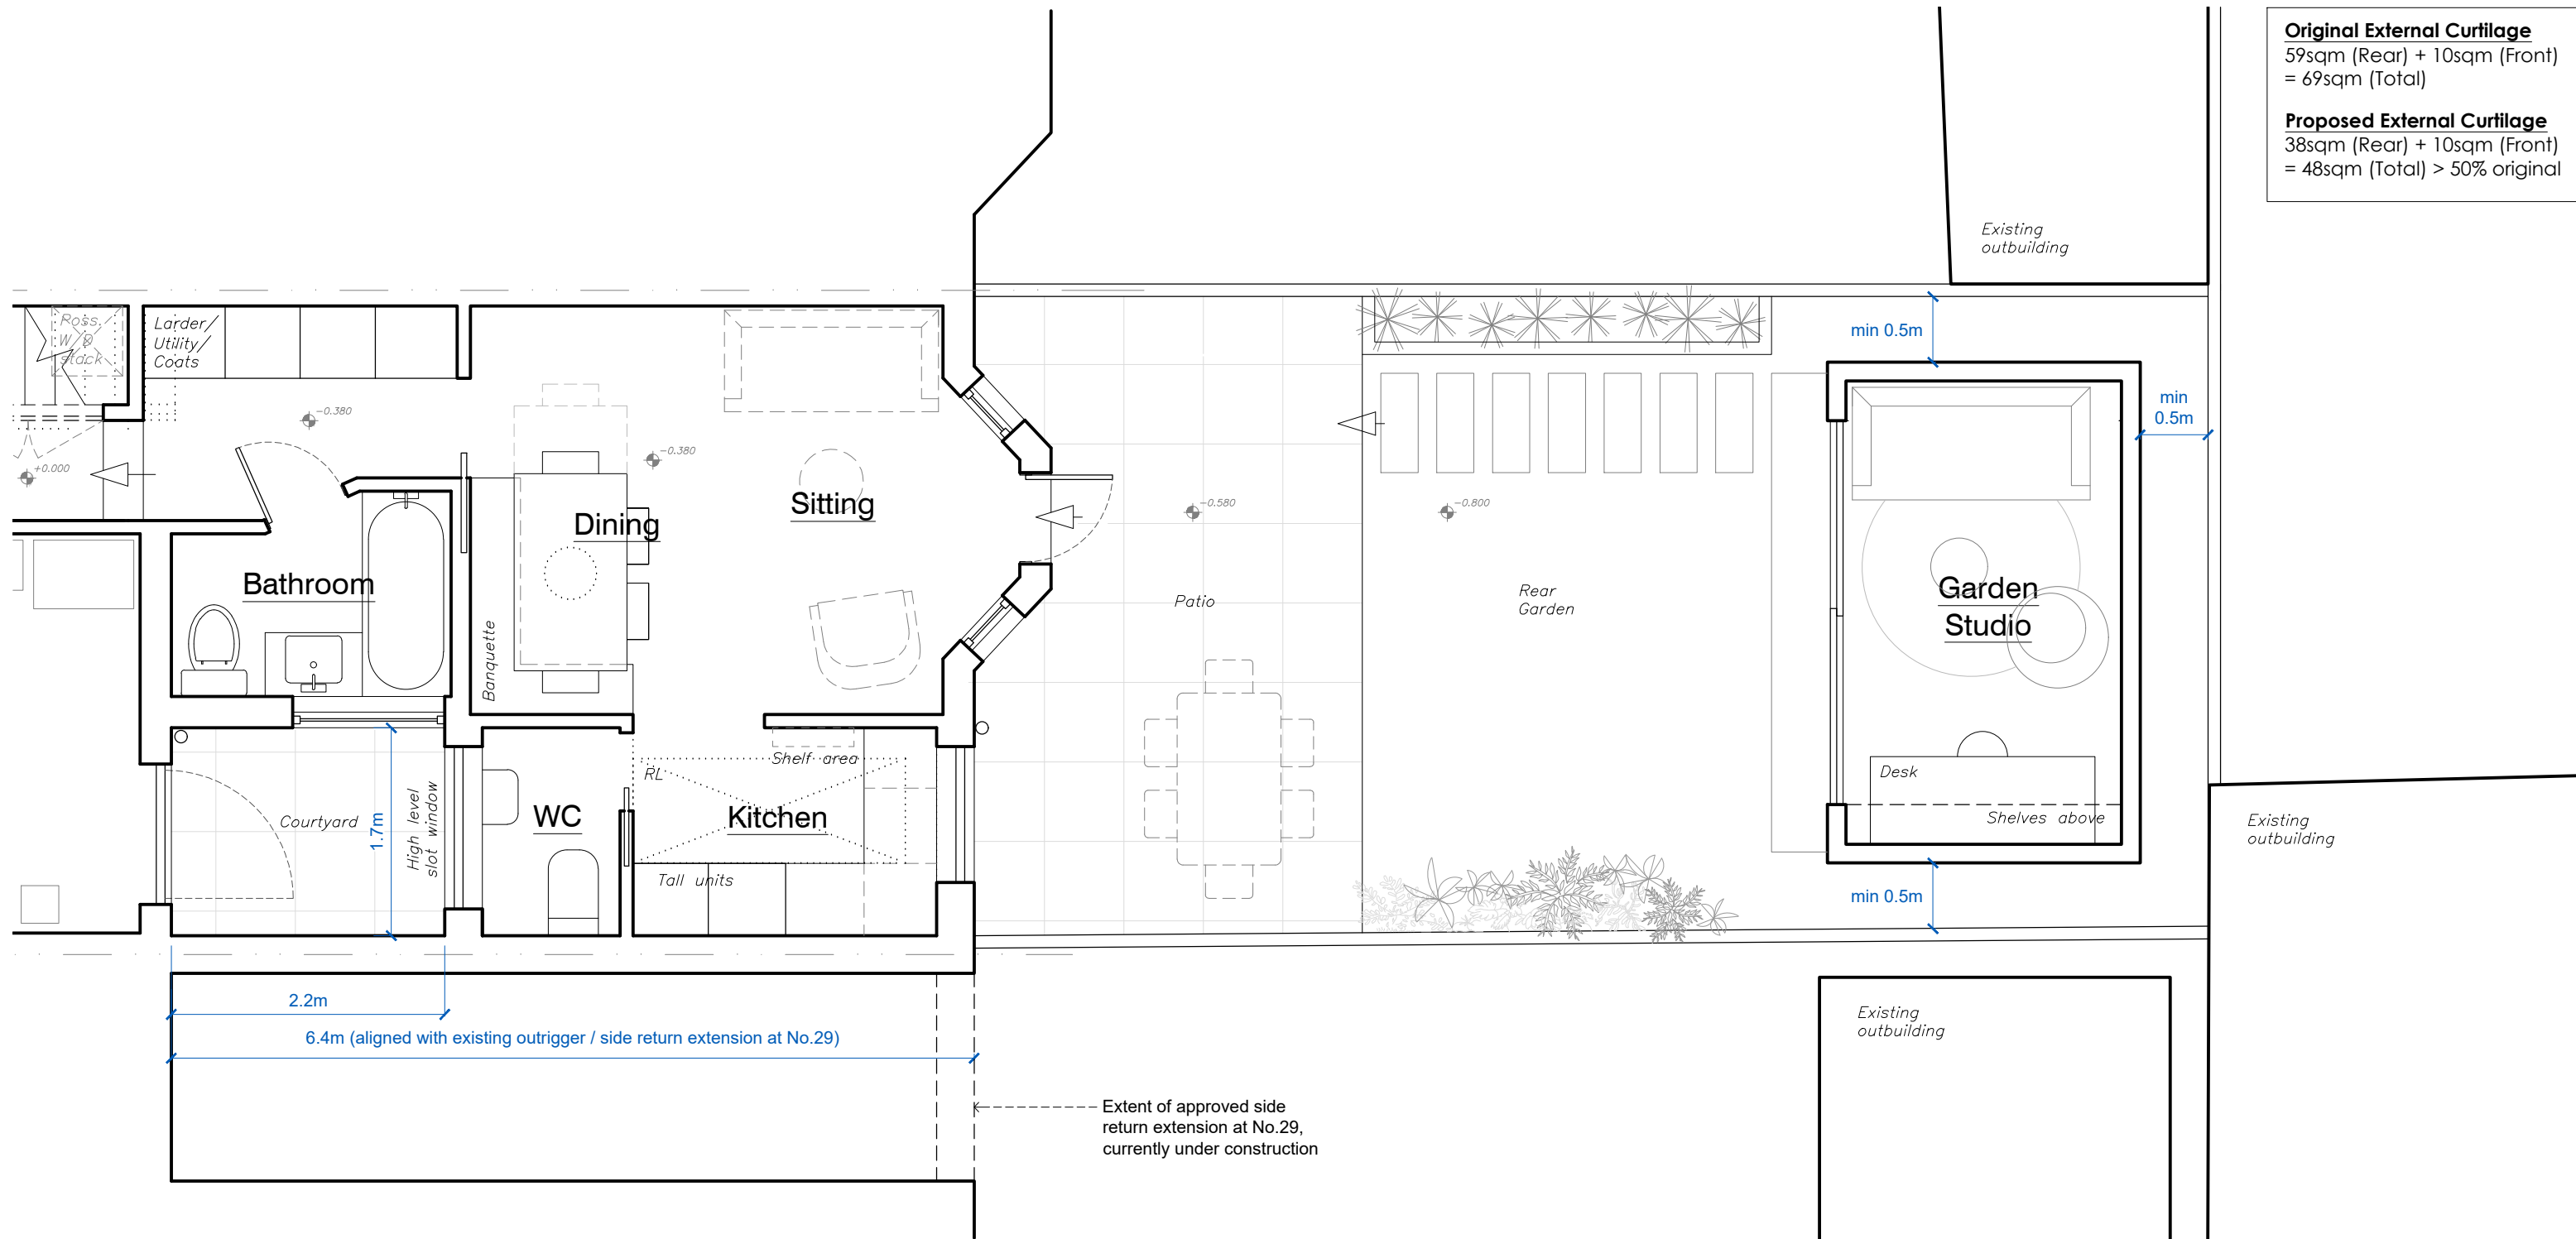

Original External Curtilage
59sqm (Rear) + 10sqm (Front)
= 69sqm (Total)

Proposed External Curtilage
38sqm (Rear) + 10sqm (Front)
= 48sqm (Total) > 50% original

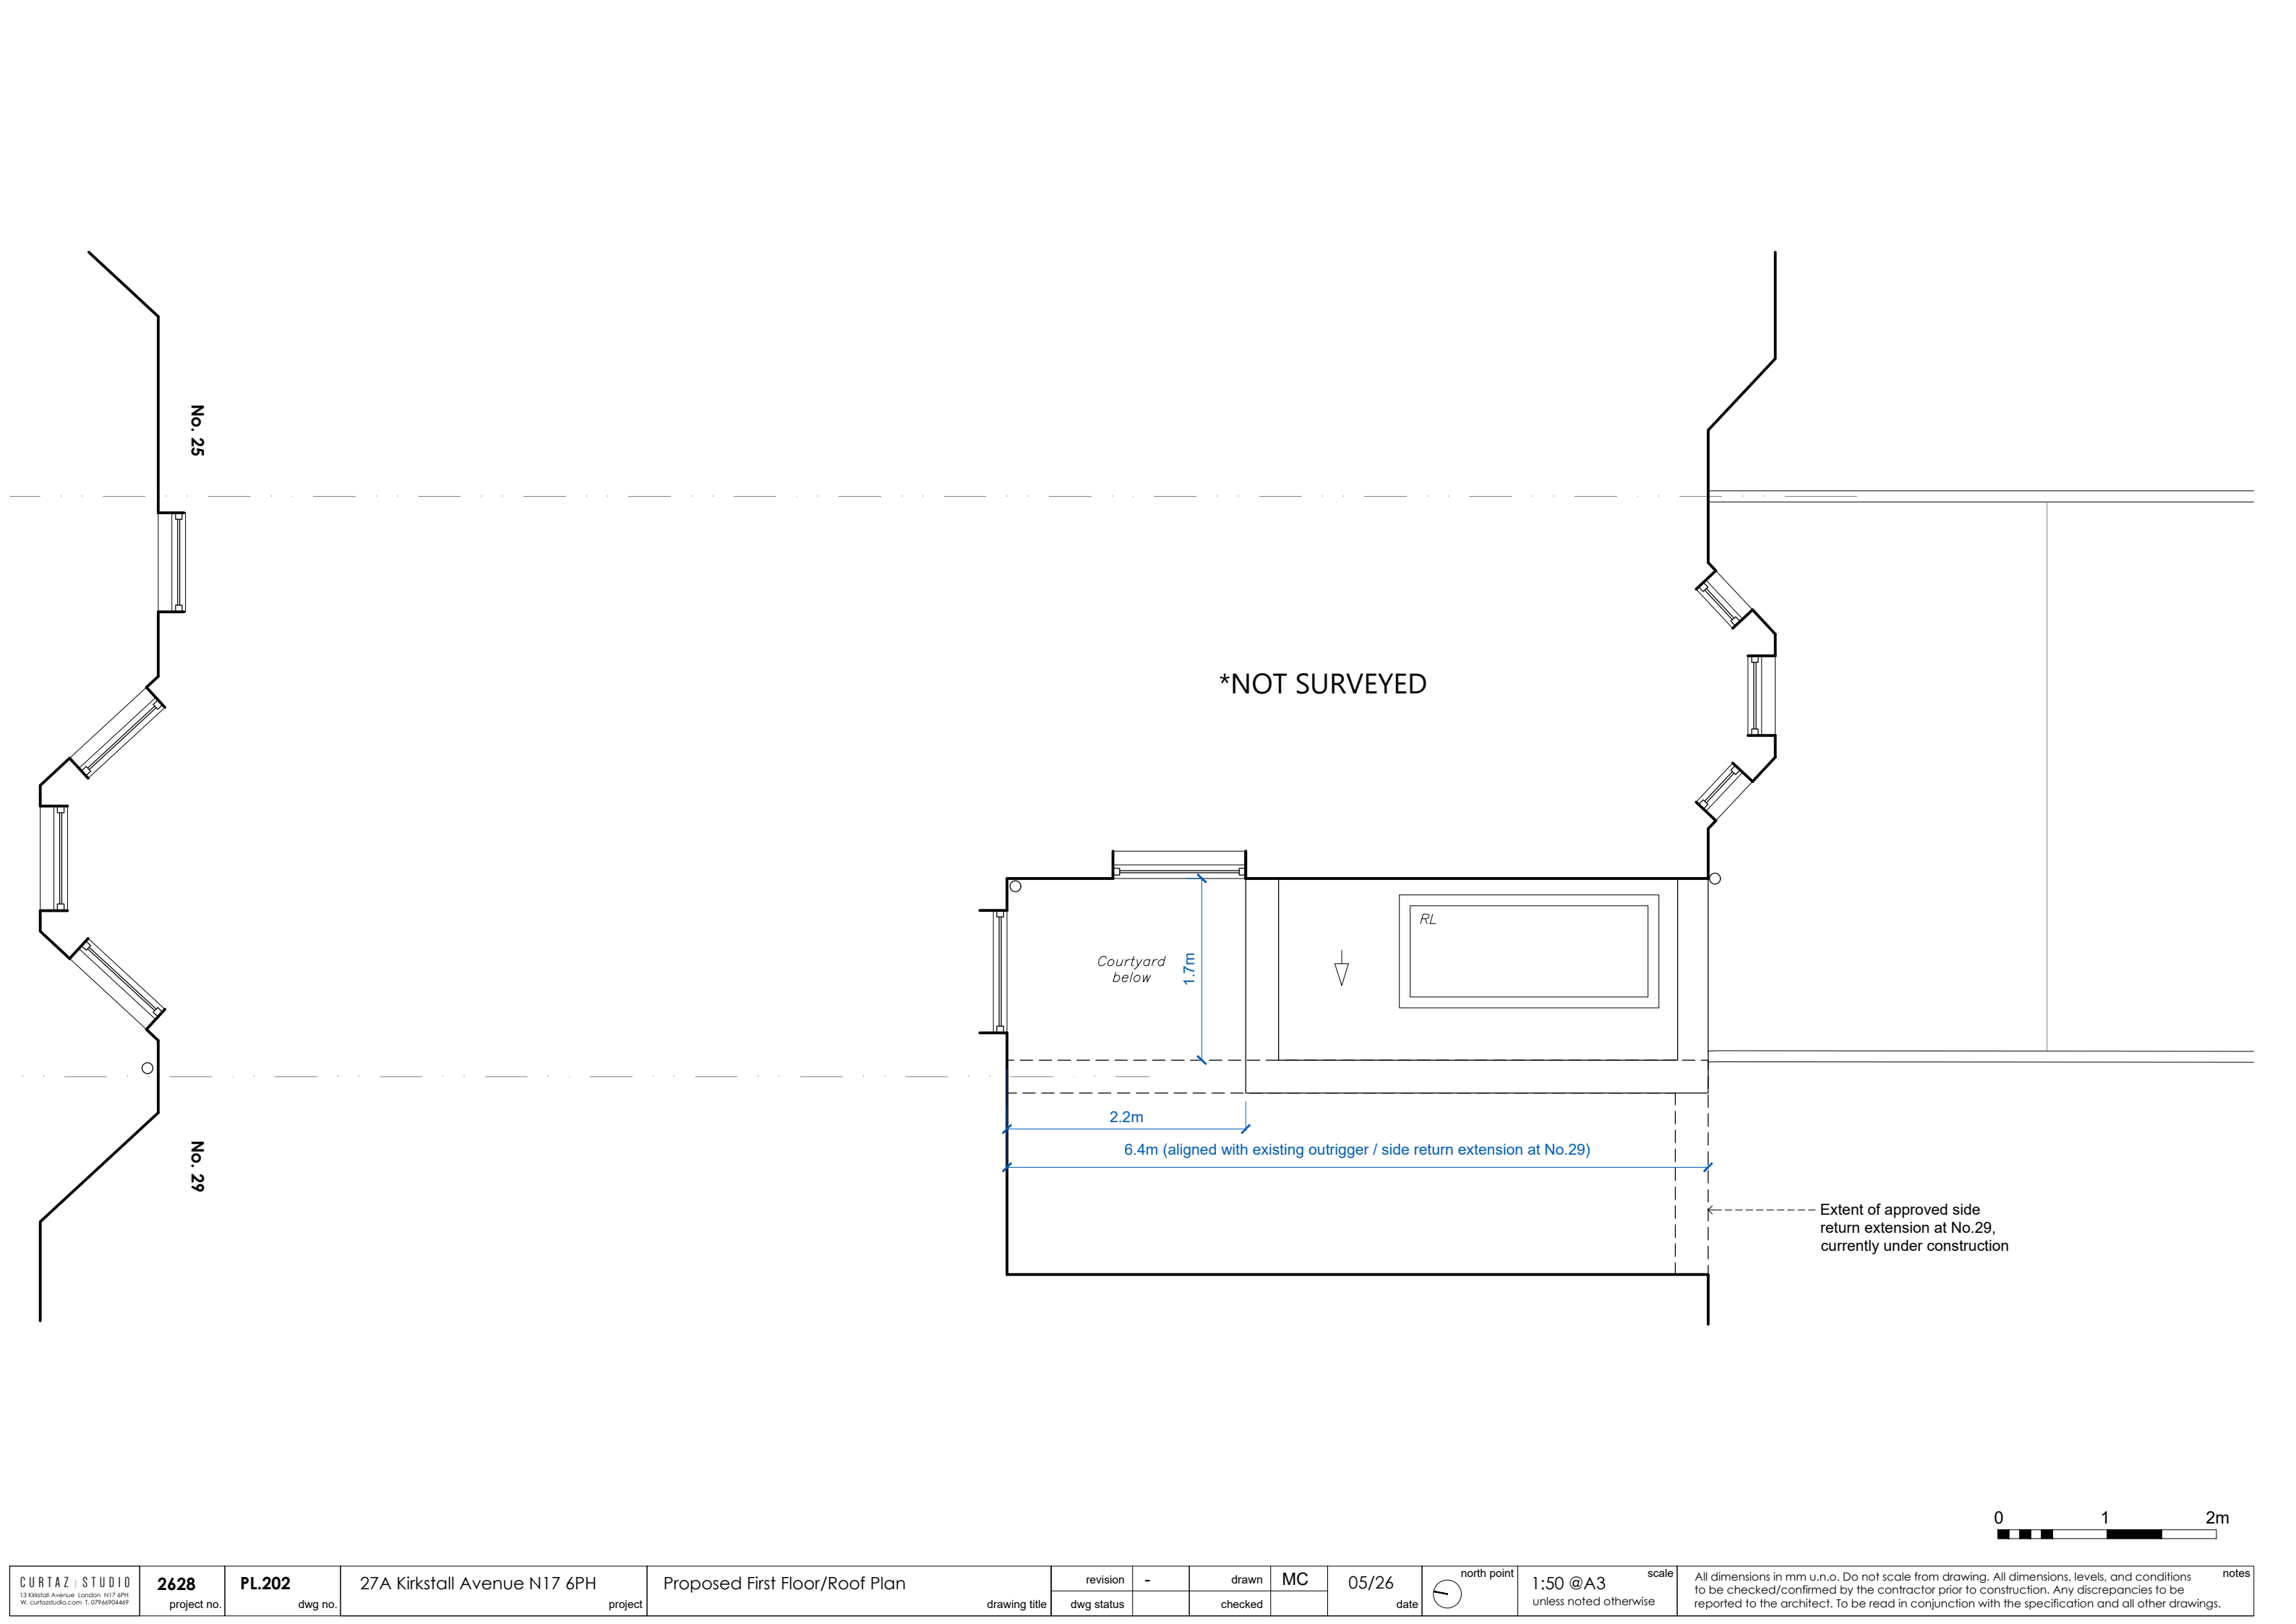

*NOT SURVEYED

*Courtyard
below*

1.7m


2.2m

6.4m (aligned with existing outrigger / side return extension at No.29)


RL

Extent of approved side
return extension at No.29,
currently under construction

0 1 2m

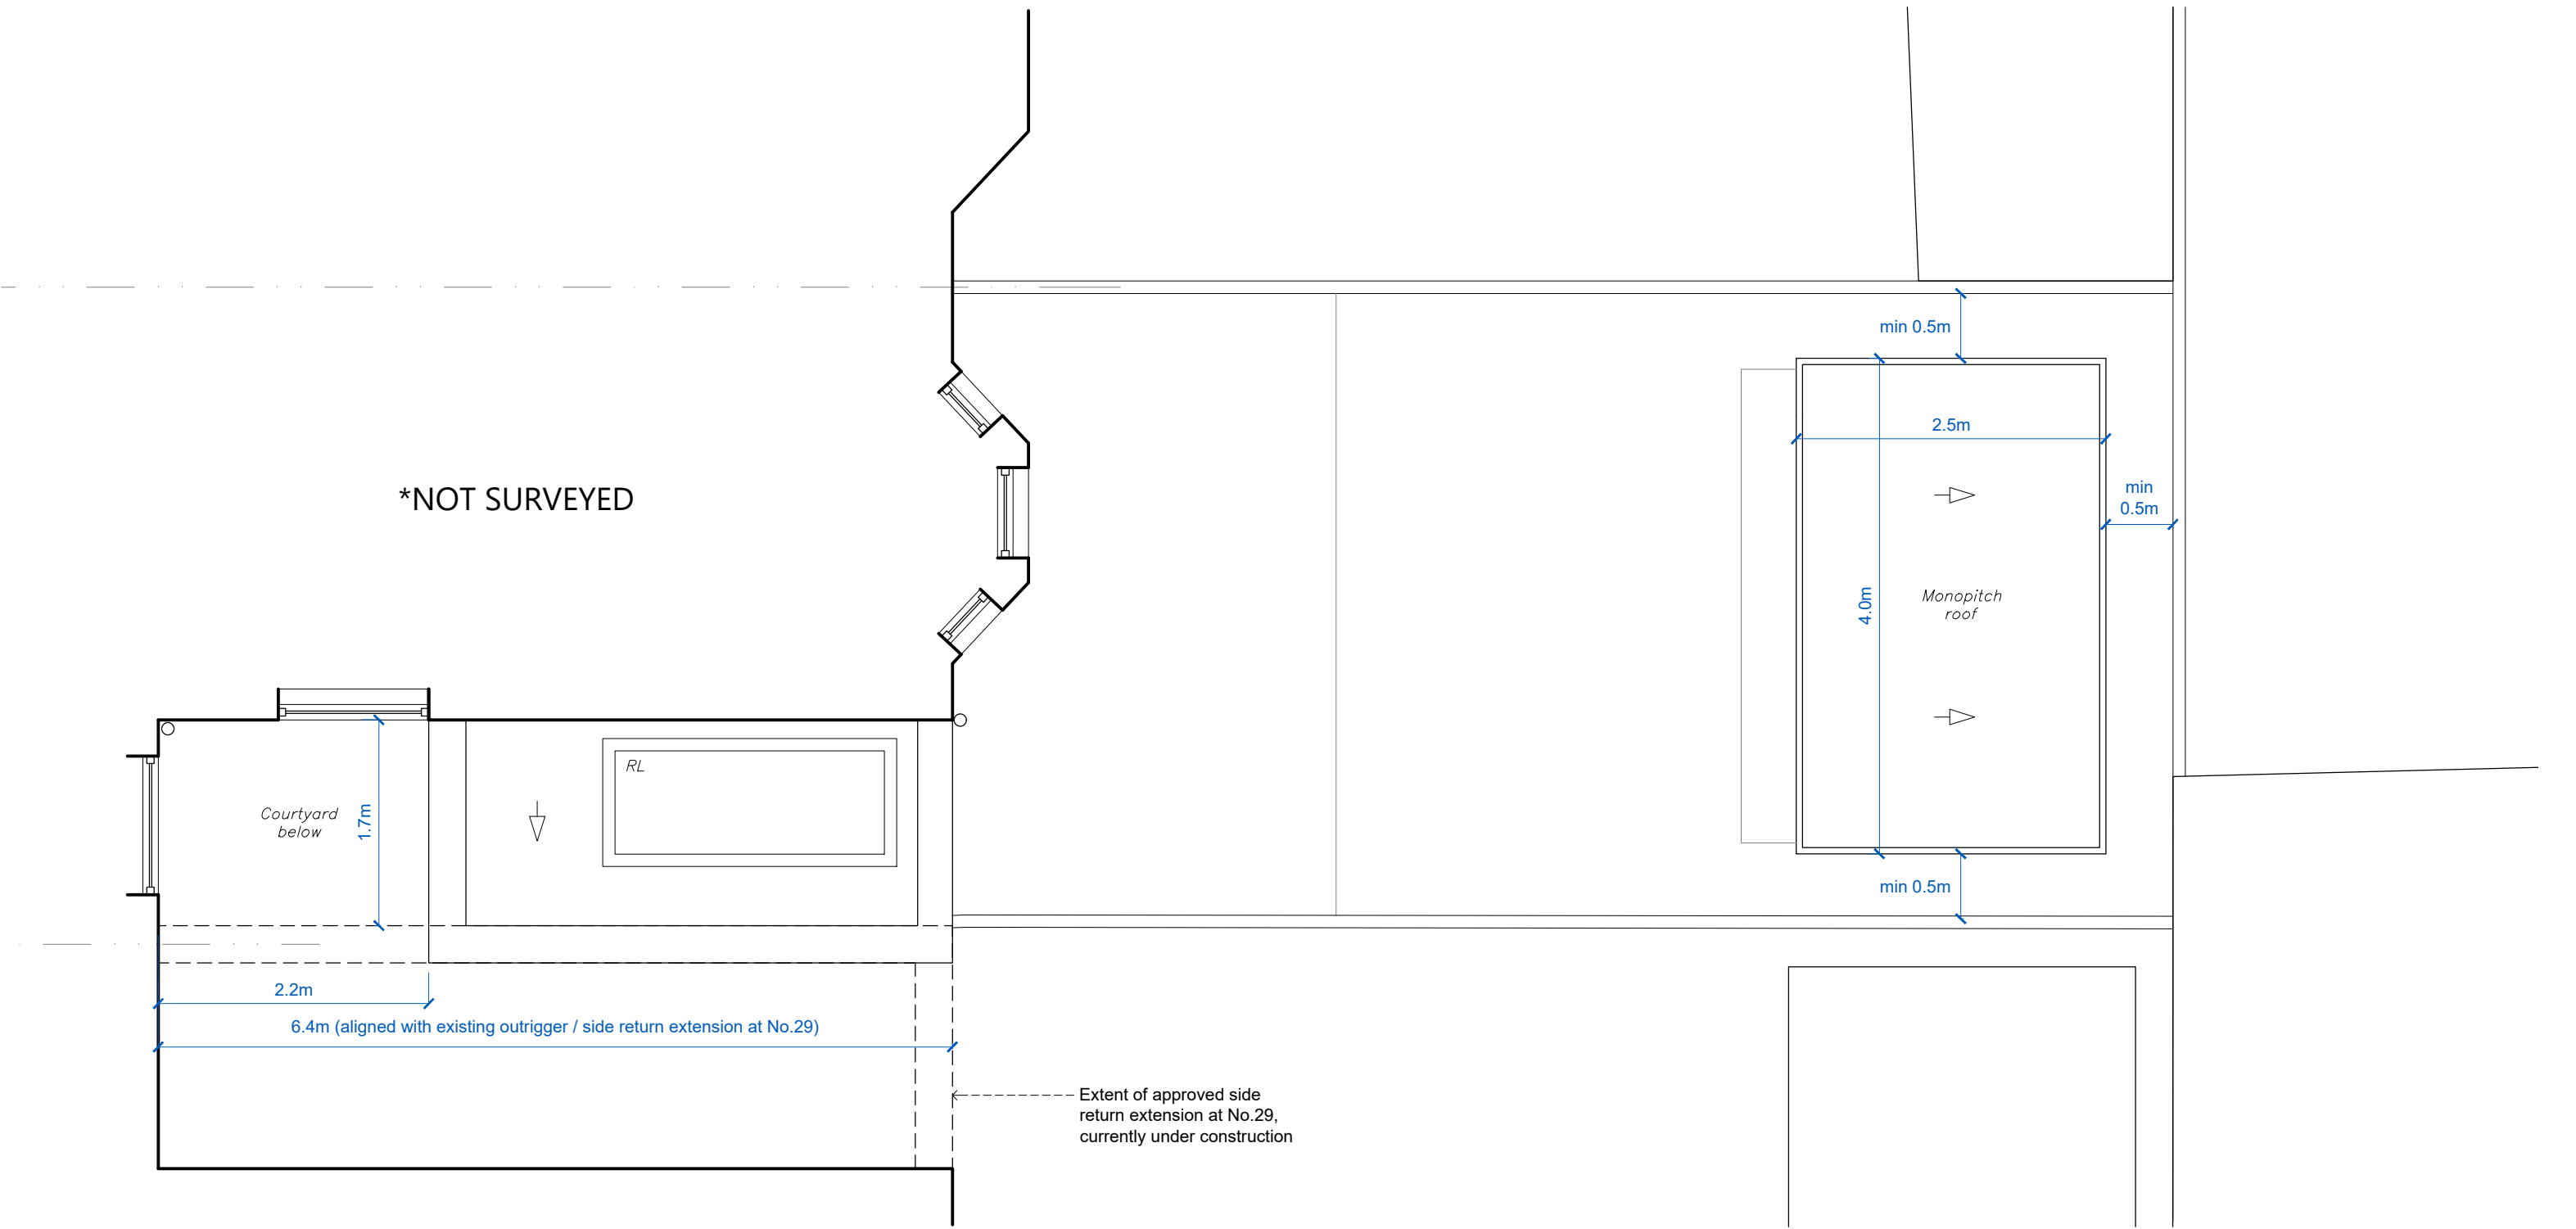



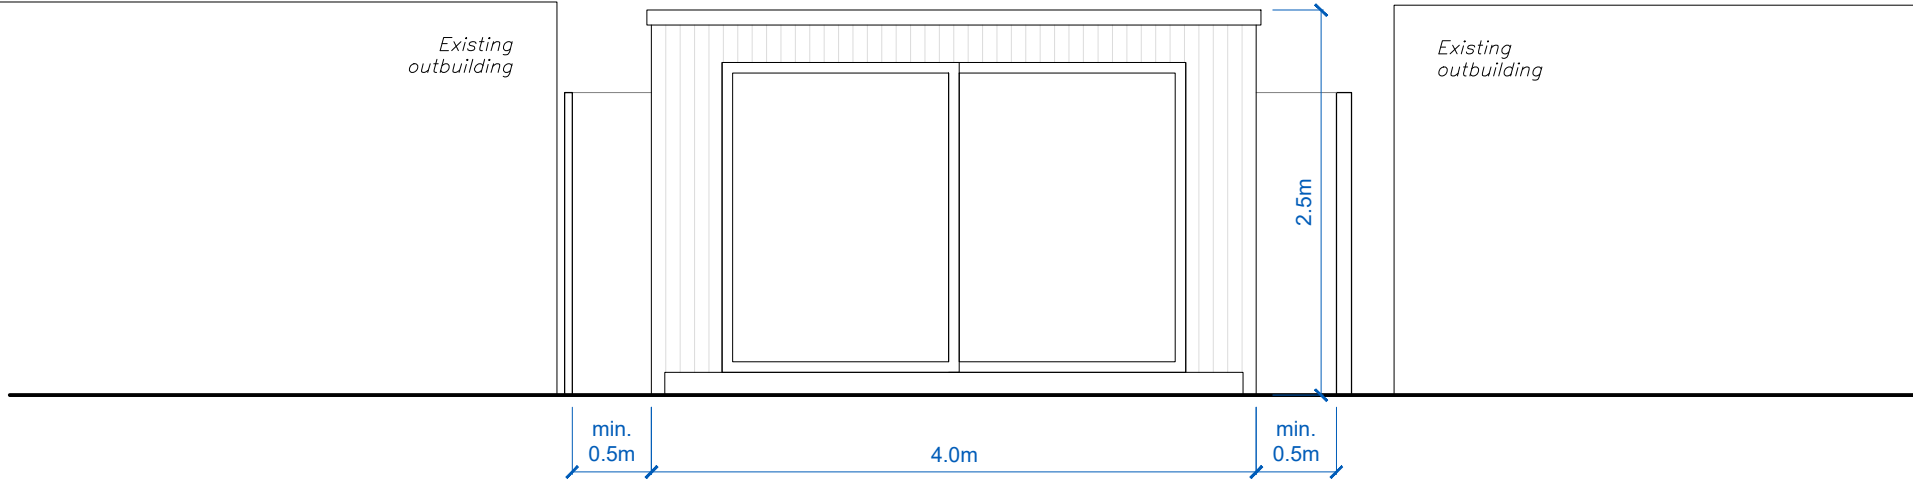




Extent of approved side
return extension at No.29,
currently under construction

No. 29

Stock bricks to match existing,
reused from site where possible

No. 25

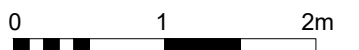



0 1 2m