




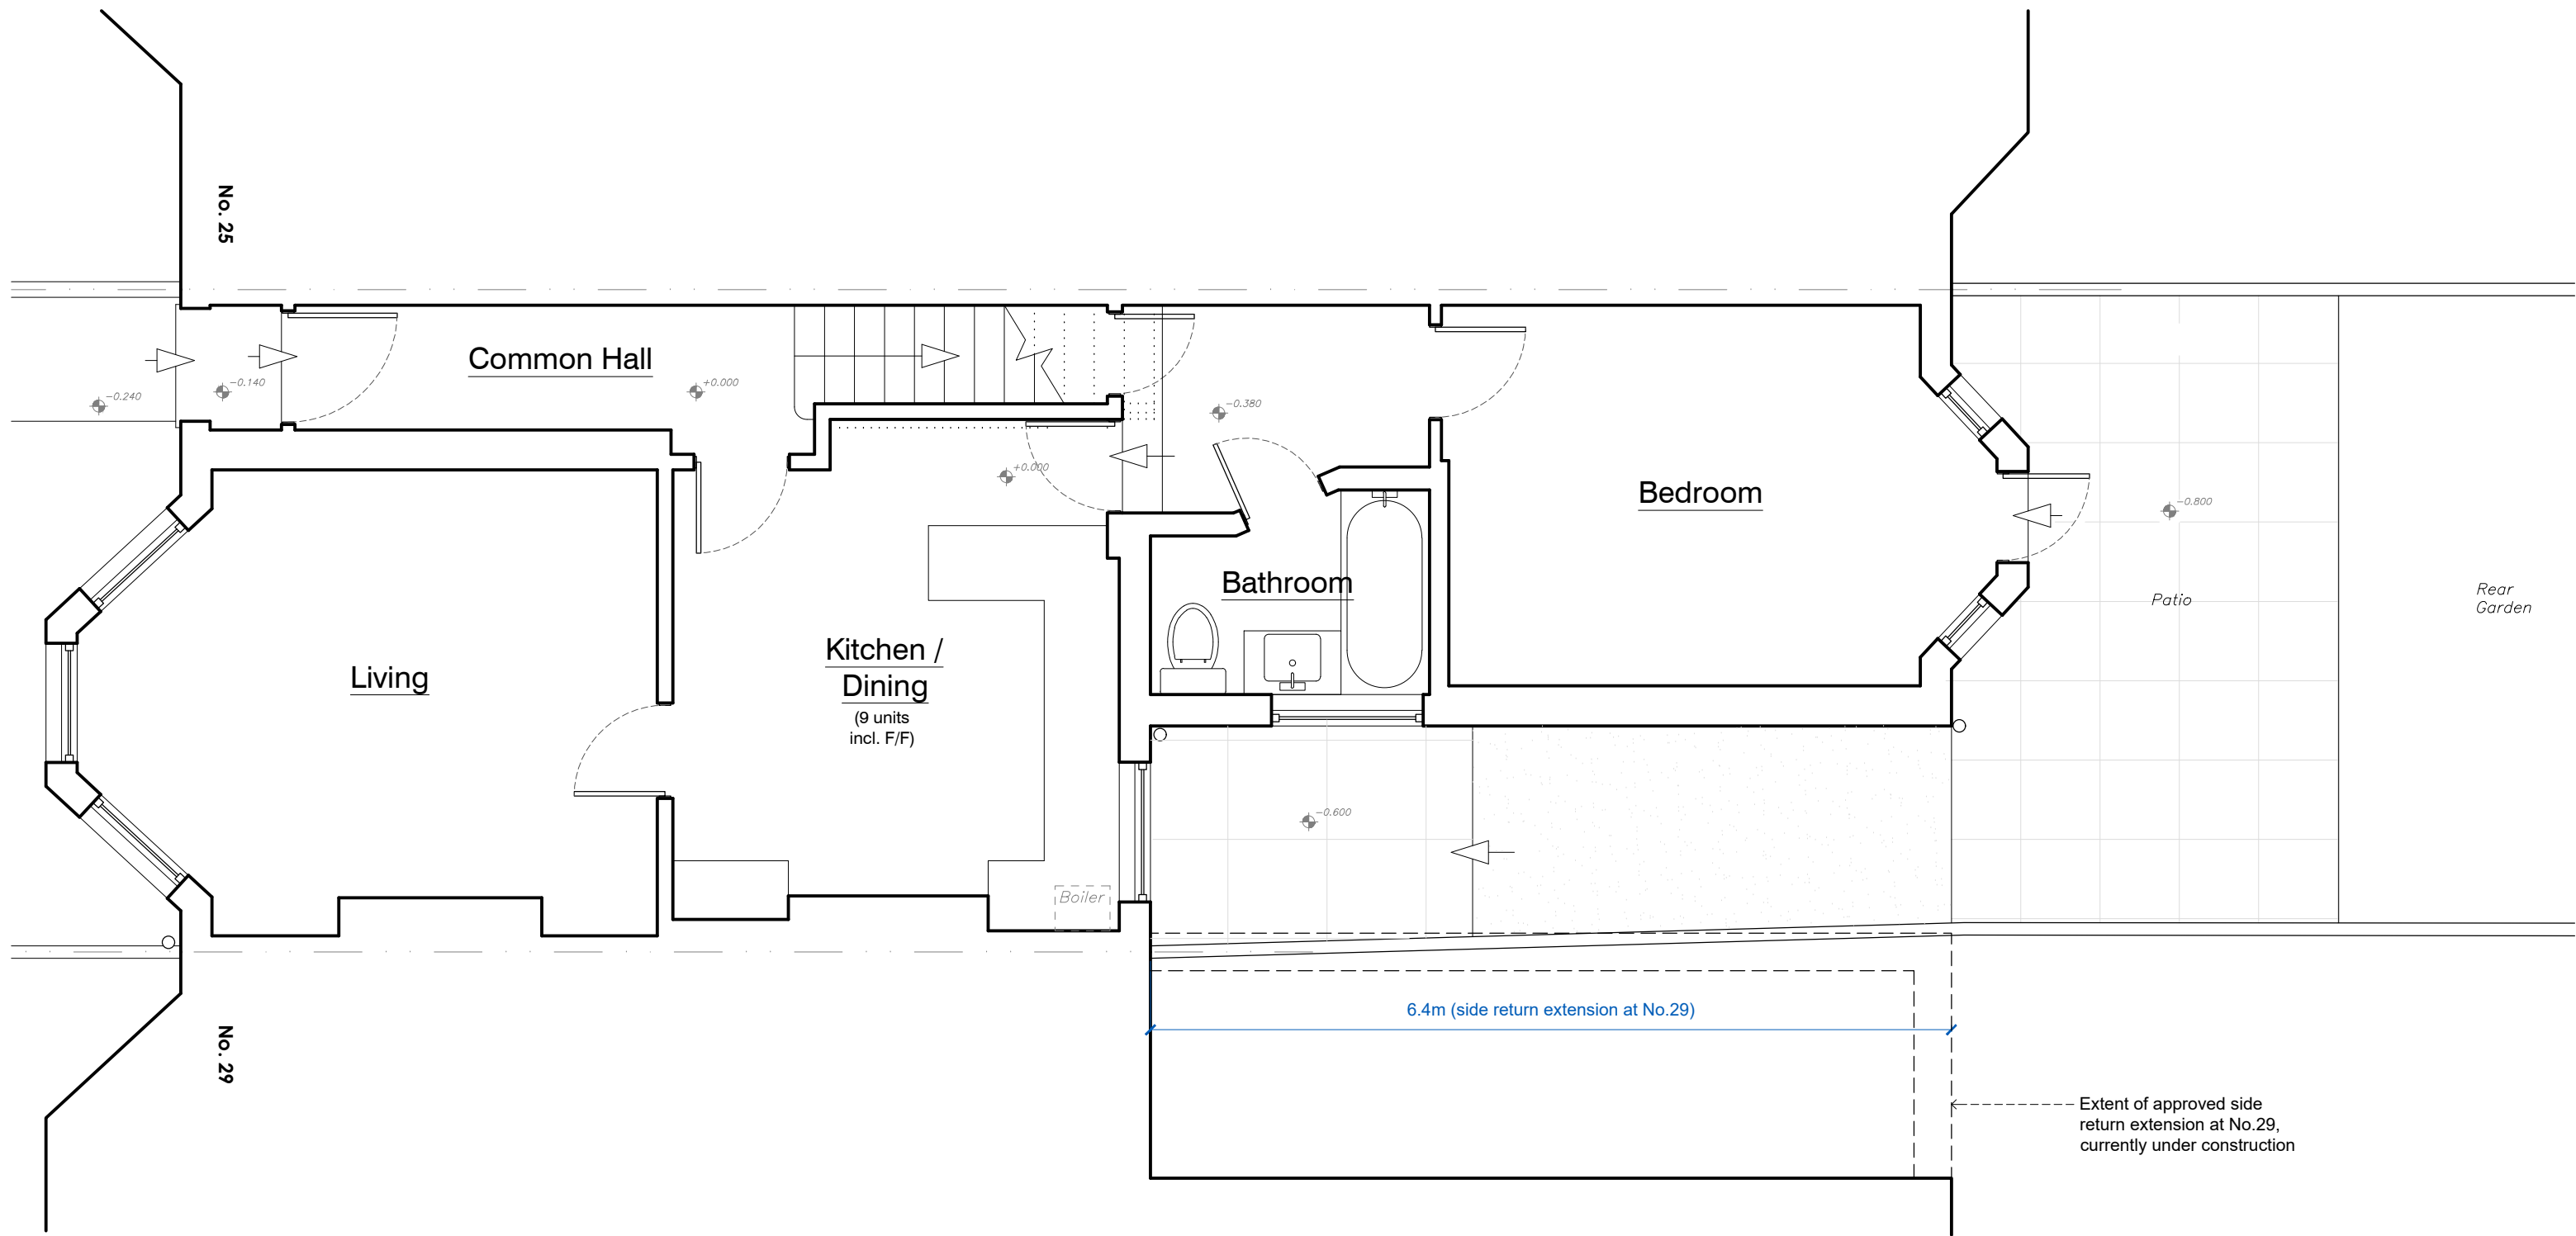

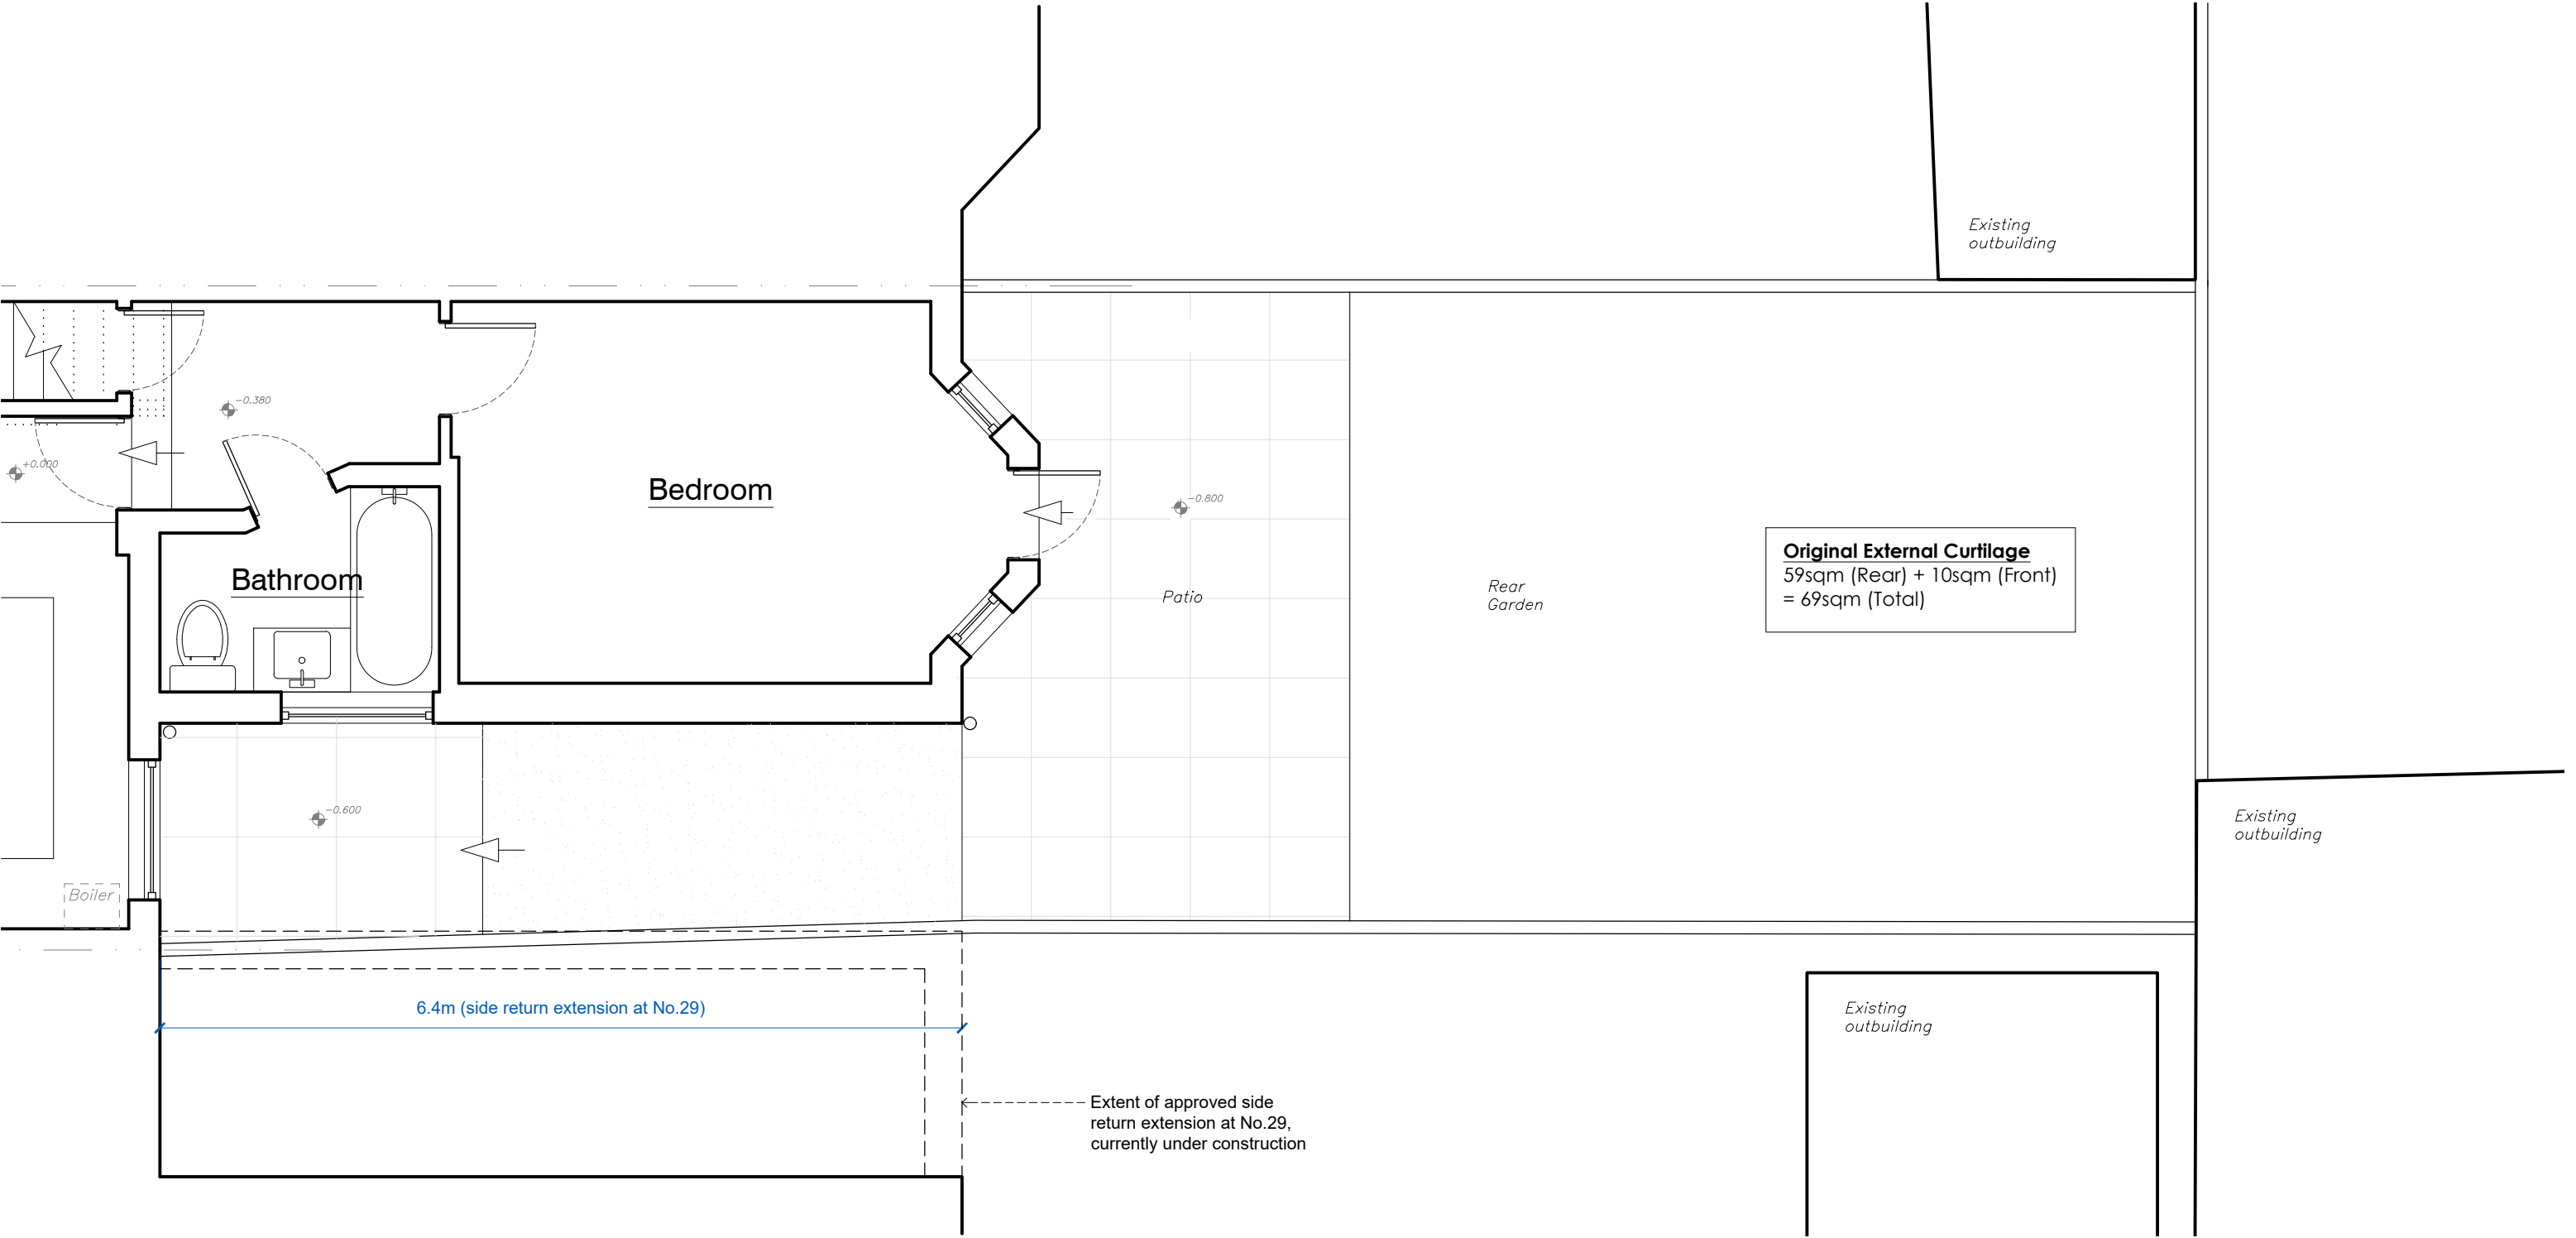

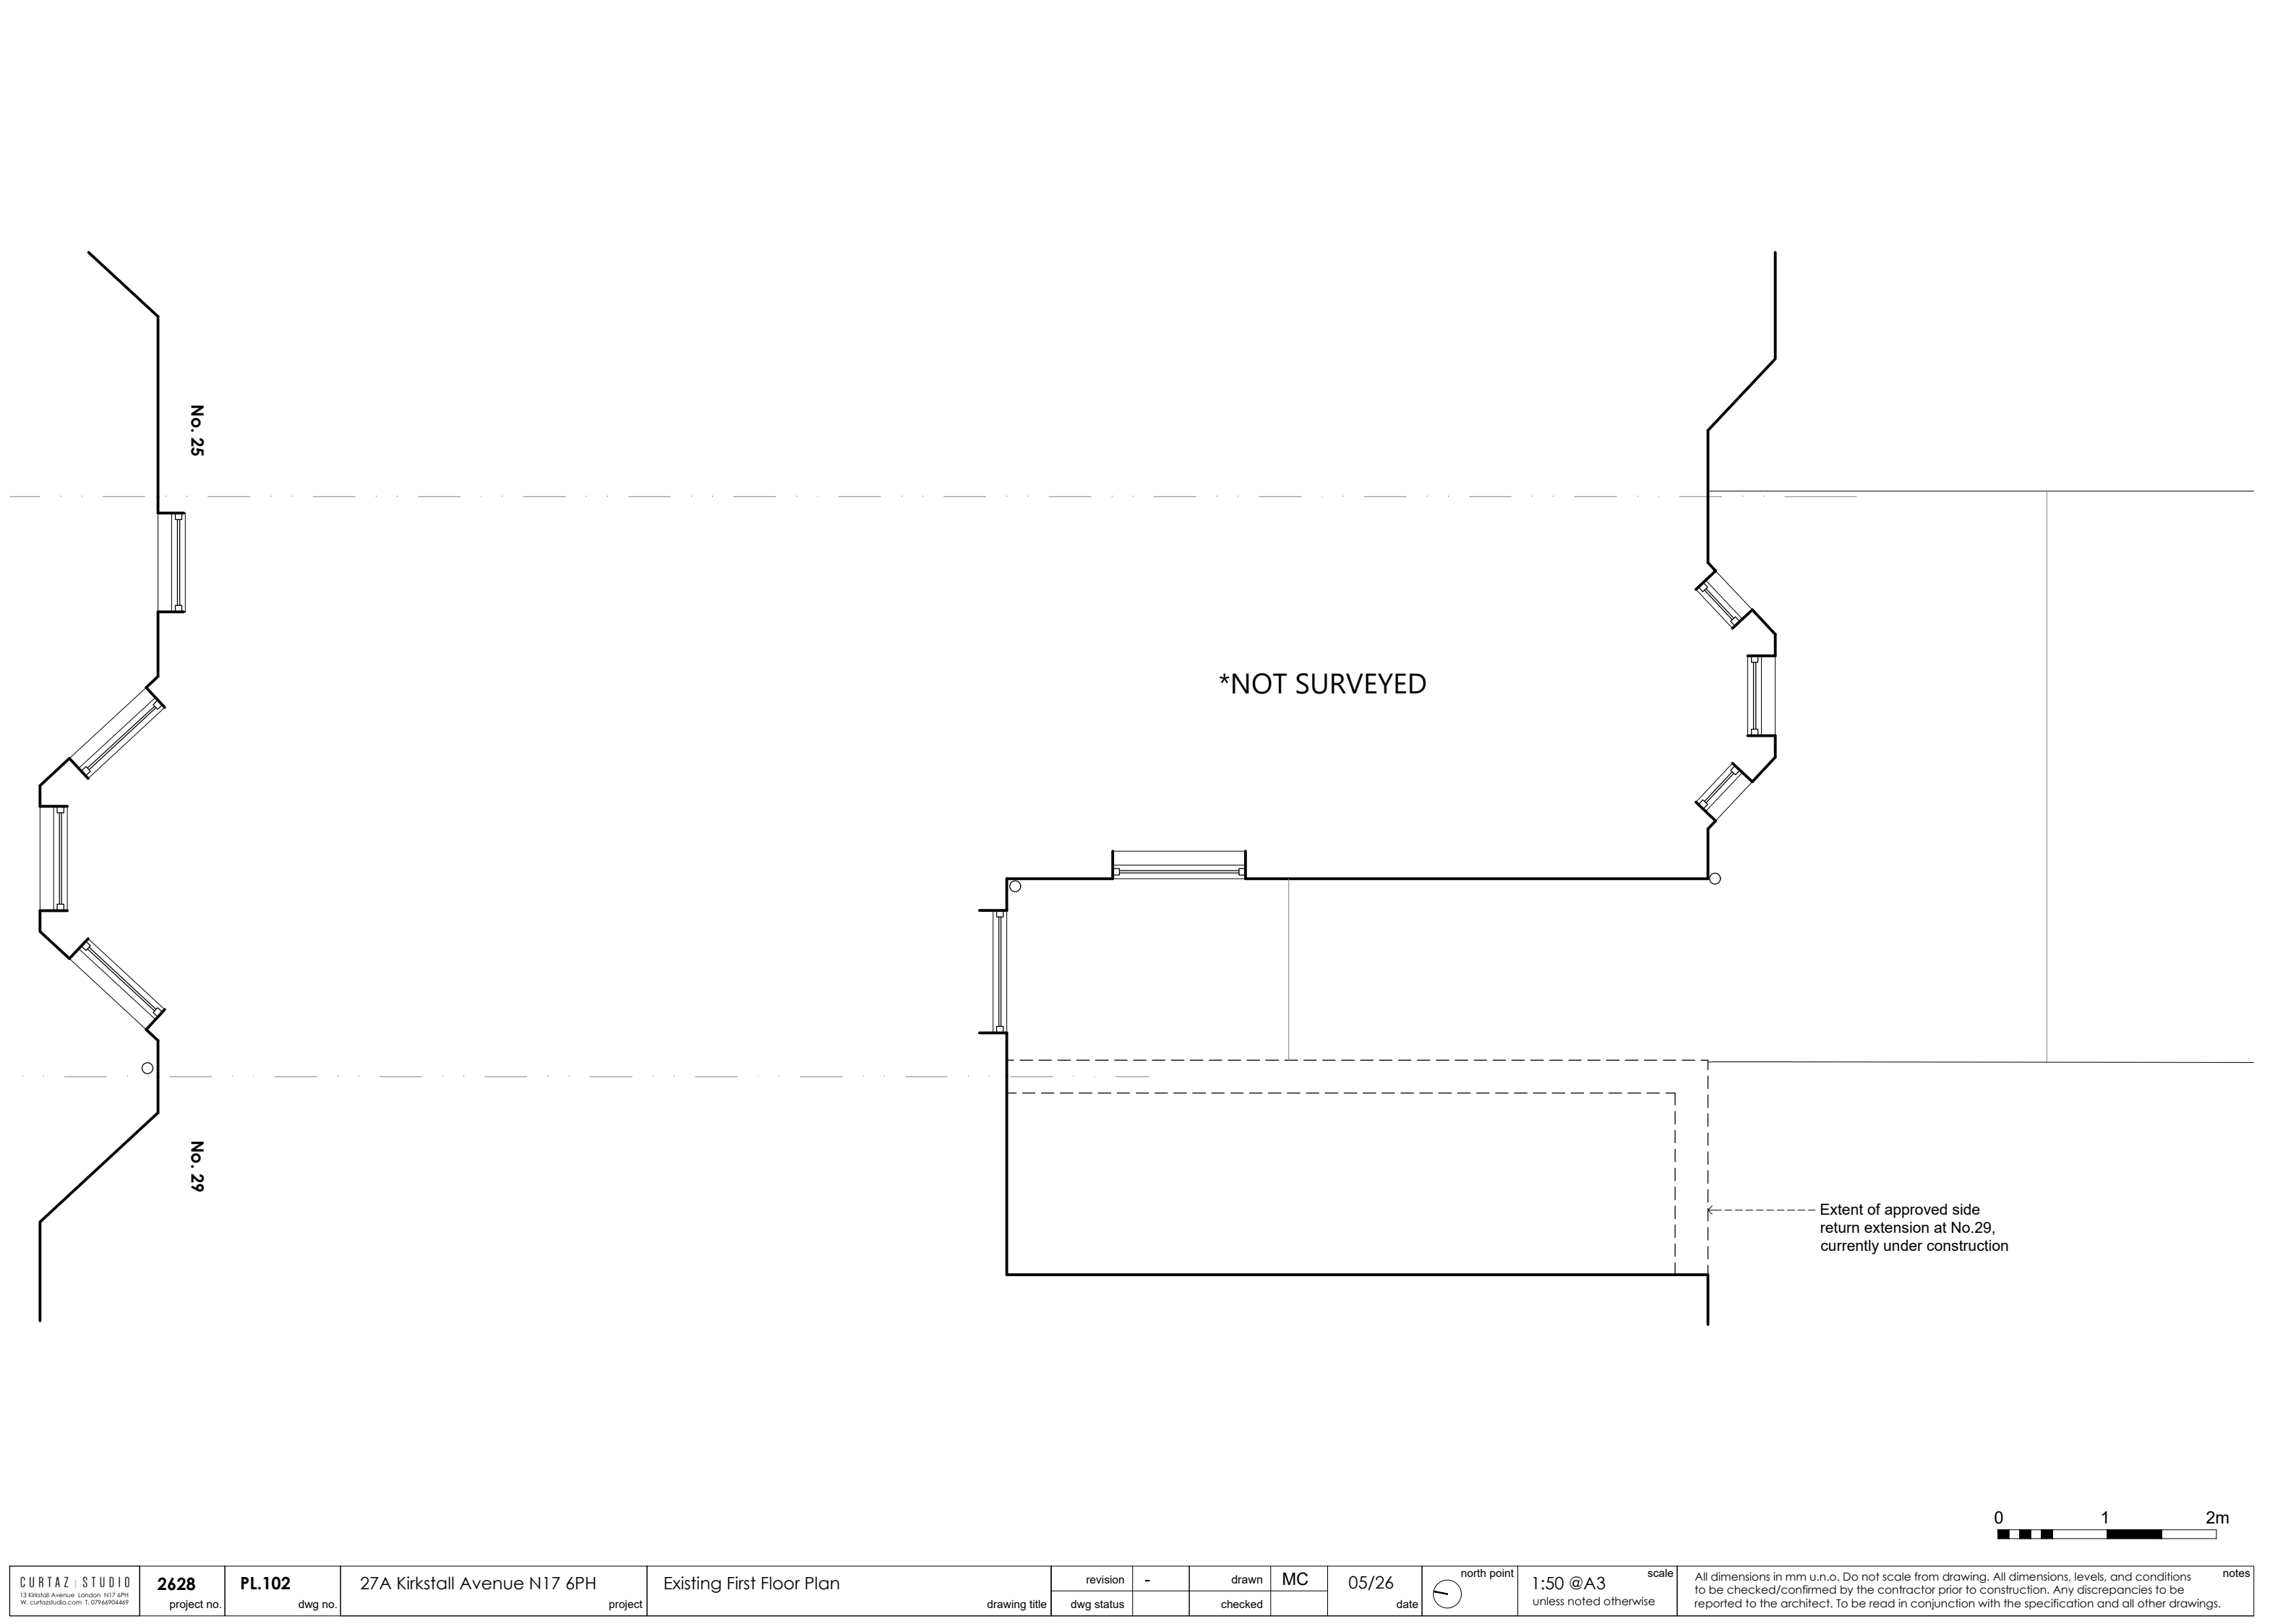

*NOT SURVEYED

Extent of approved side
return extension at No.29,
currently under construction







Extent of approved side
return extension at No.29,
currently under construction

No. 29

No. 25





0 1 2m