
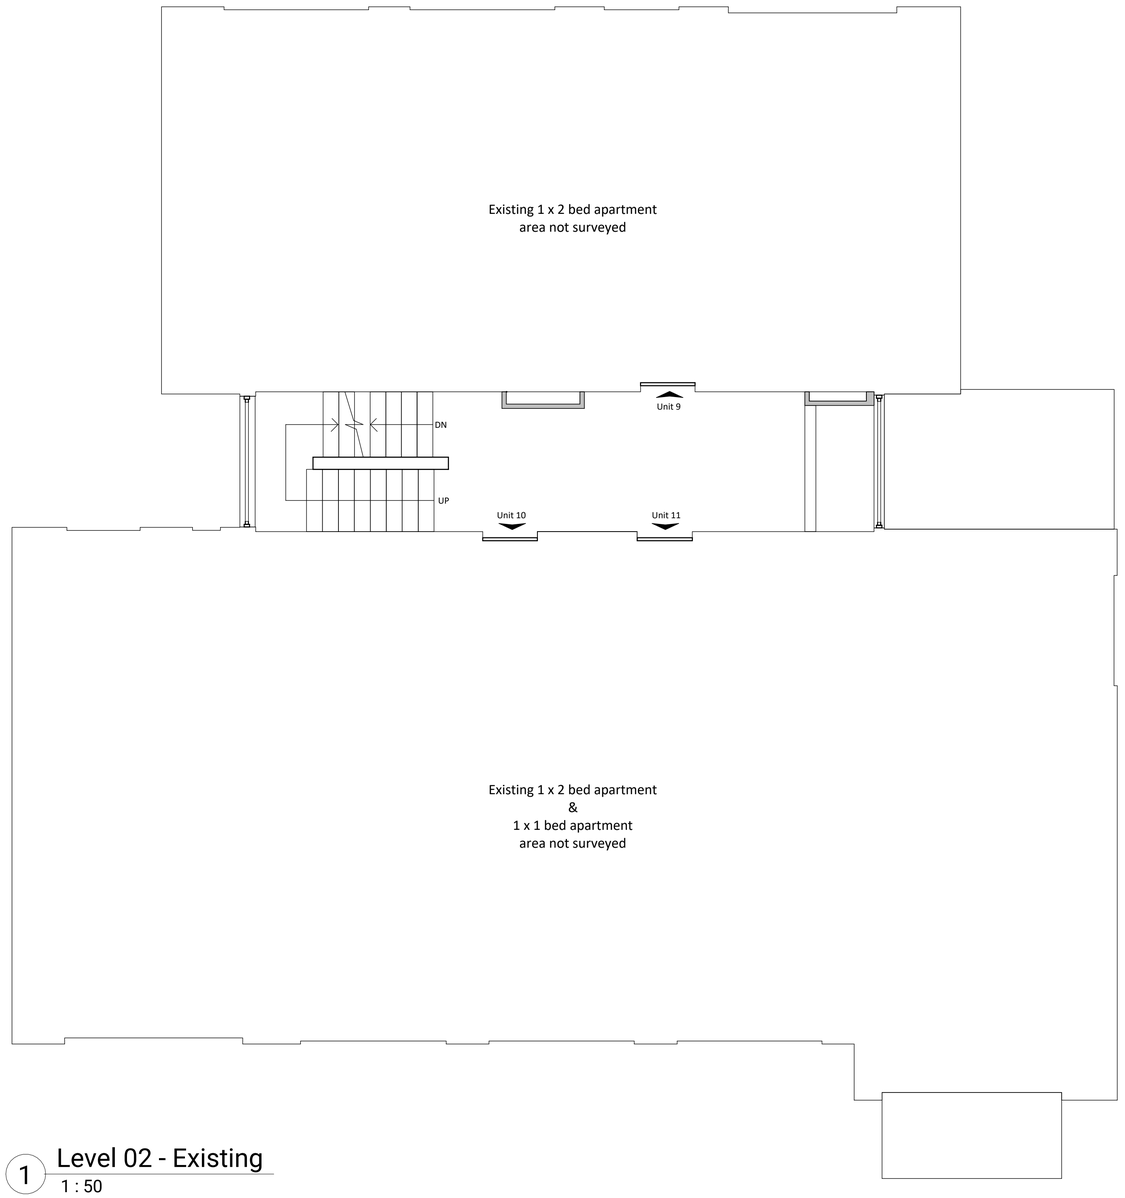


1 Level 02 - Existing
1 : 50

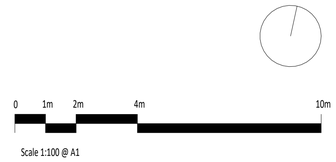

Scale 1:100 @ A1

General Notes

The copyright of this drawing and design remains the intellectual property of the designers and may not be used without the written permission of Architecture for the Senses Limited. Do not Scale. Verify all dimensions on site before commencing work or preparing shop drawings. Report any discrepancies, errors or omissions to the designers and await further instructions before the commencement of works. All building materials, components and workmanship to comply with the appropriate public health acts, building regulations, British standards, codes of practice and the appropriate manufacturer's recommendations. Ensure all works are carried out within the prescribed hours of work and that all tools are of a non-percussive type where possible. Refer to the relevant drawings or method statement for all specialist work.

Wall Types:

Existing Wall

Proposed Wall

	No. of bedrooms	No. of persons	Area m²
Unit 1a	1b	1p	
Unit 2a	1b	1p	
Unit 2b	1b	1p	
Unit 1	2b	3p	
Unit 2	1b	2p	
Unit 3	2b	4p	
Unit 4	1b	2p	
Unit 5	2b	4p	
Unit 6	2b	4p	
Unit7	1b	2p	
Unit 8	2b	4p	
Unit 9	2b	4p	
Unit 10	1b	2p	
Unit 11	2b	4p	
Unit 12	2b	3p	
Unit 13	1b	2p	
Unit 14	2b	3p	
Unit 15	2b	4p	

Rev	Date	Description
P01	18.08.26	Planning Submission

Project: Sheperds Hill		Date drawn	02/29/24
Drawing Title: Level 02 - Existing		Drawn by	MA
		Checked by	MS
		Scale @ A1:	1 : 50

PLANNING
For Illustrative Purposes Only

Project	Origin	Volume	Level	
SHH	FTS	XX	PH	
File type	Discipline	Sheet no	Stage	Rev
DR	A	01 004	S3	P01

17/09/2026 15:39:26

info@forthesenses.com
© Copyright Architecture for the Senses Ltd. 2022

For the Senses