


# Hornsey Vale Community Association - Rooftop Solar

SW Elevation

Drawing 2606-003a

Revision./ 1.0

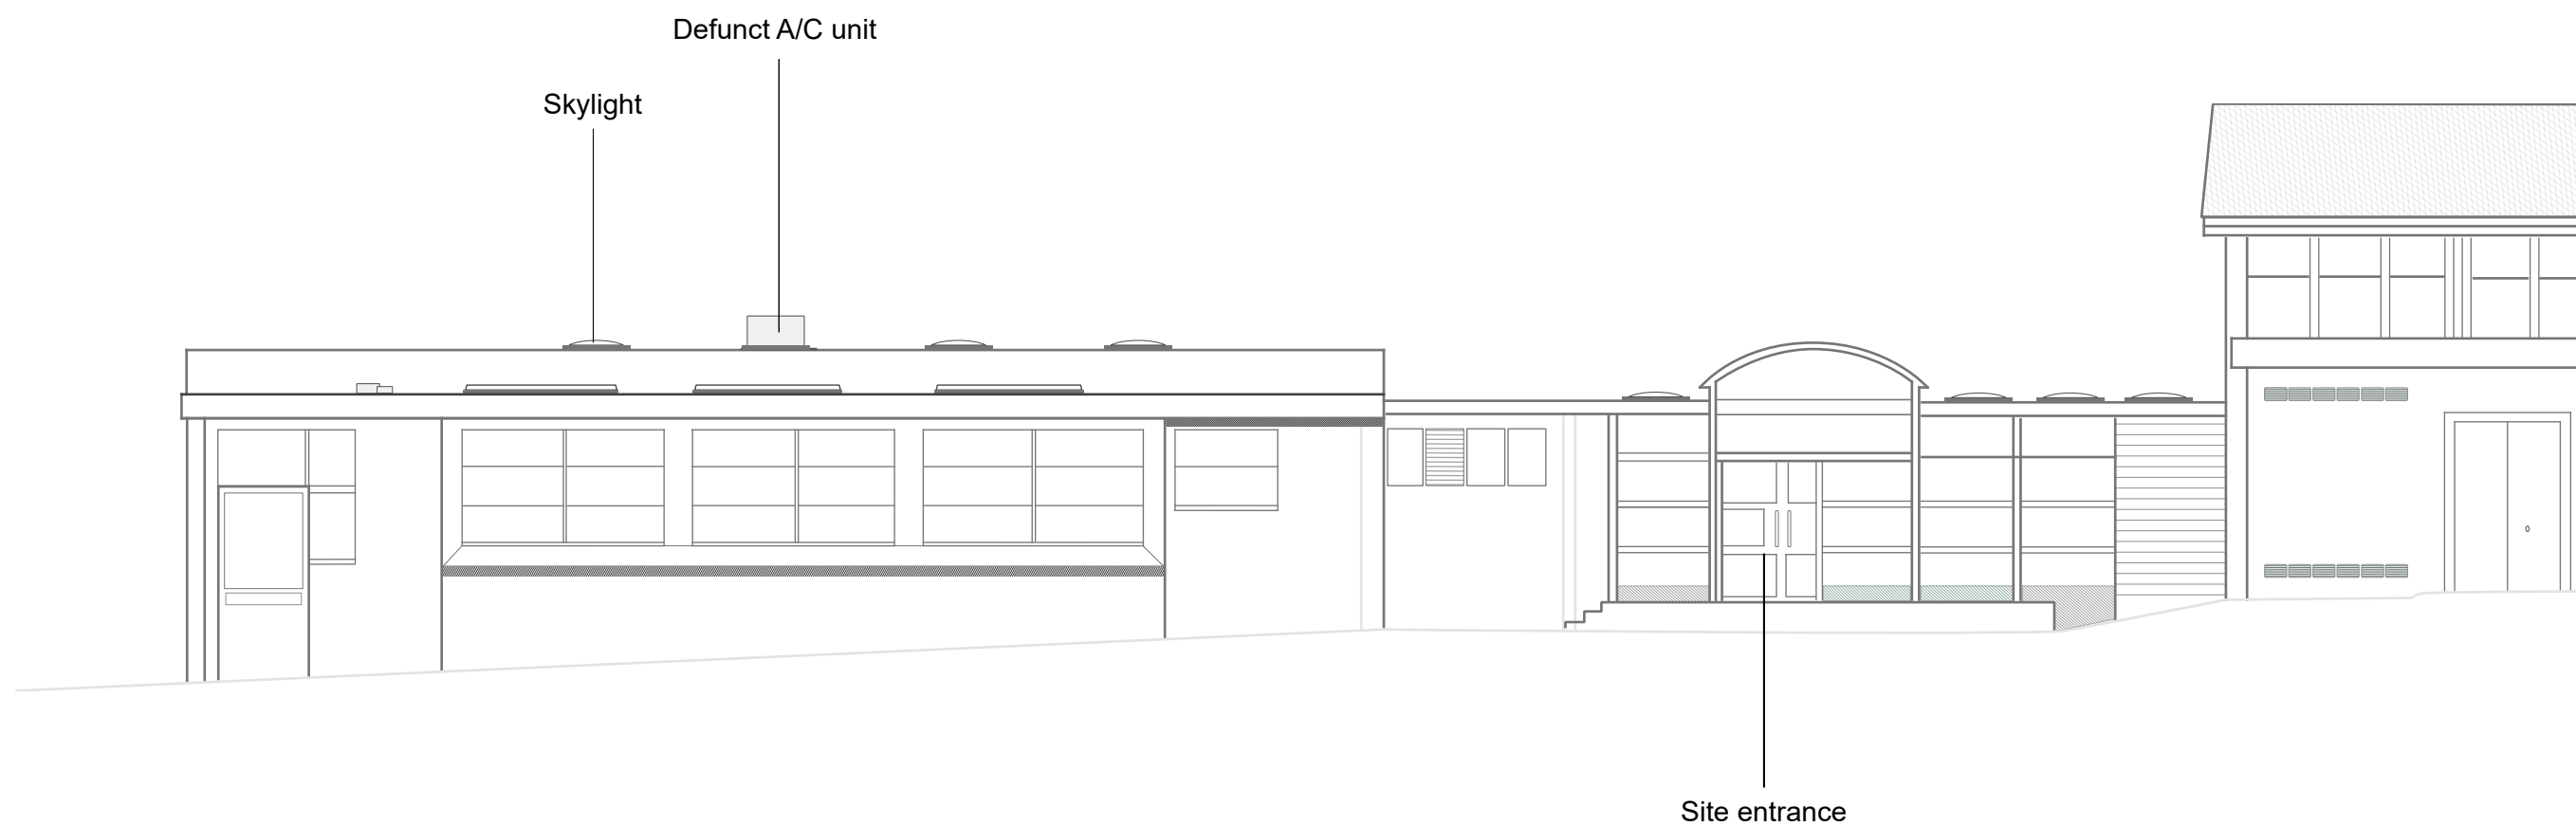

Scale 1: 100 @A3

