


Hornsey Vale Community
Association - Rooftop Solar

NE Elevation

Drawing 2606-004a

Revision./ 1.0

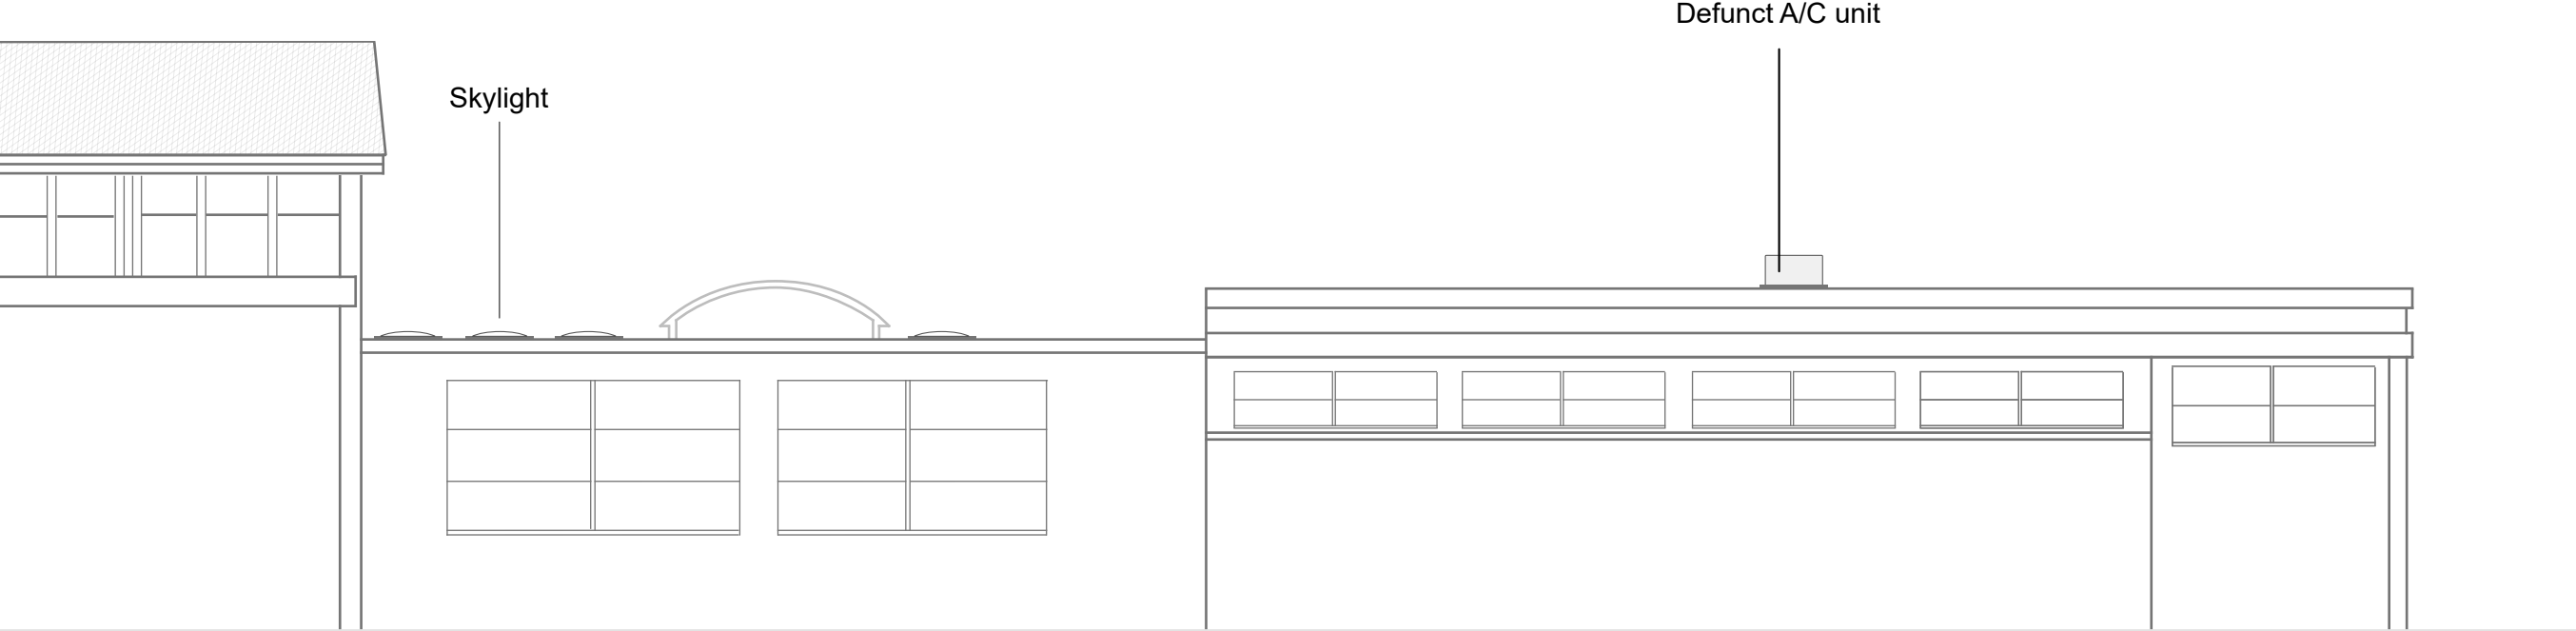

Scale 1: 100 @A3

