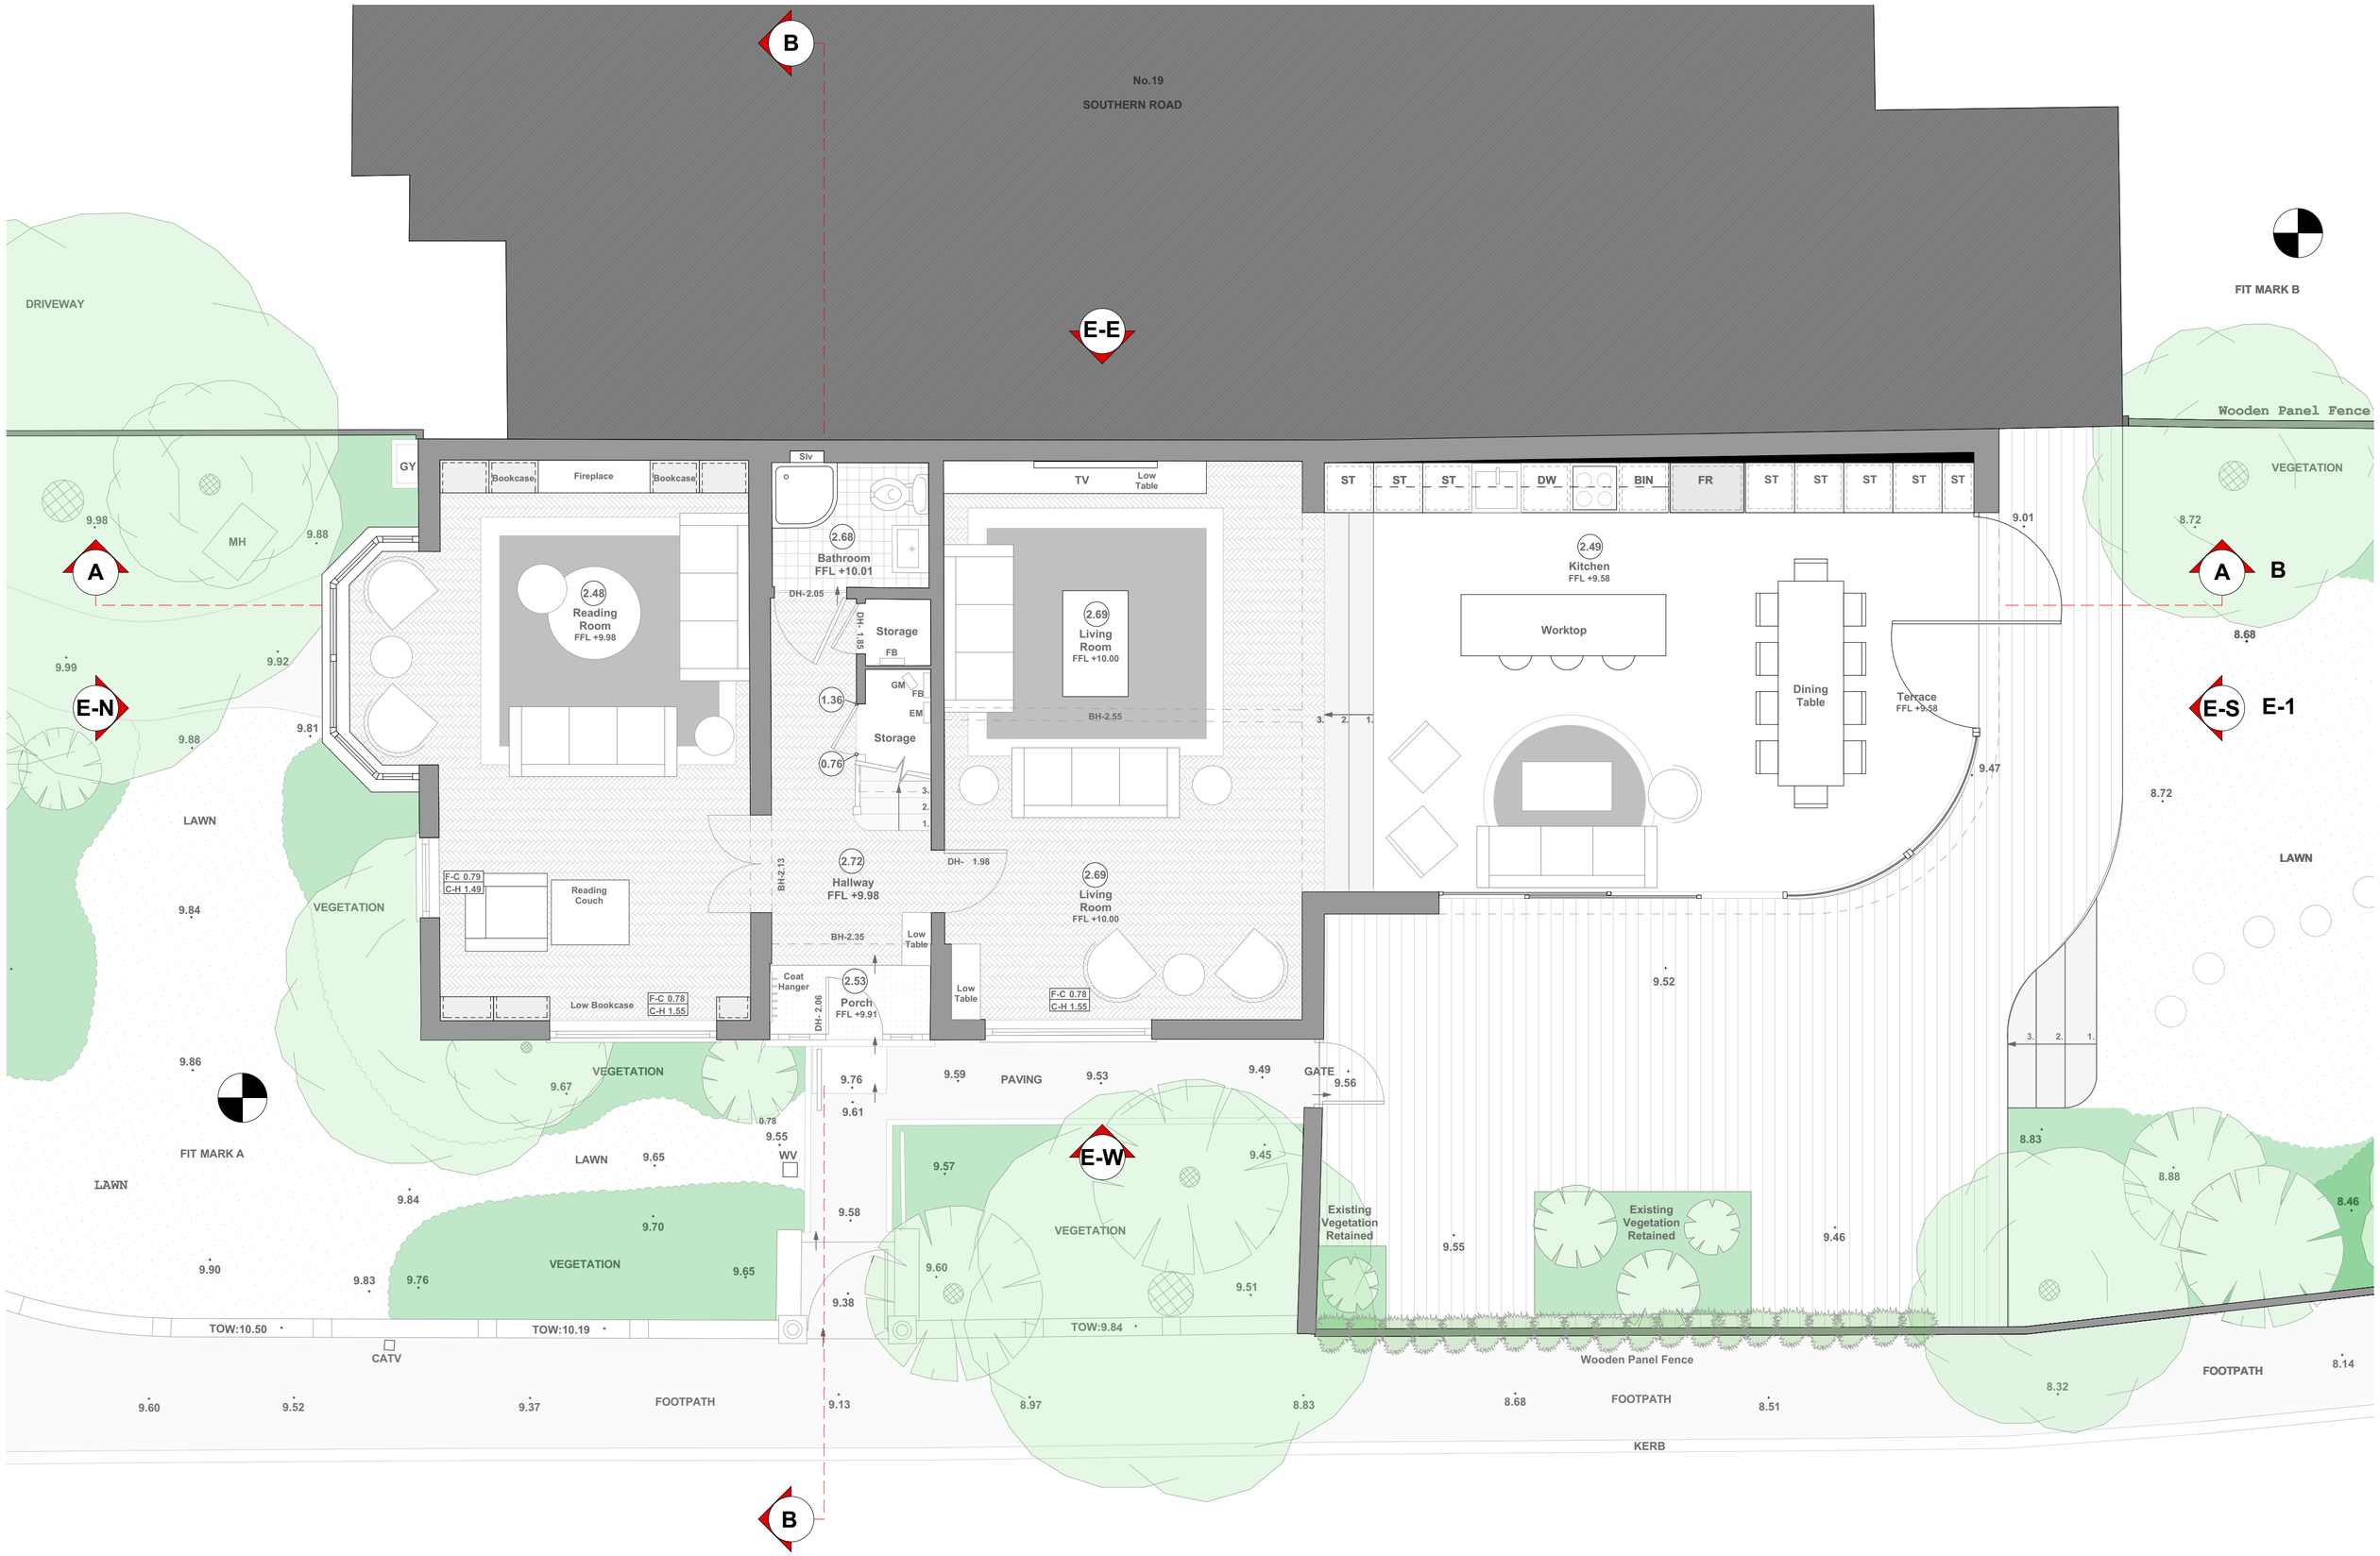

CRAWFORD PARTNERSHIP

Architecture & Interior Design

a. 1a Muswell Hill
London, N10 3TH
t. 0208 444 2070
w. crawfordpartnership.co.uk

Proposed Ground Floor

PROJECT:	Shakespeare Gardens	CLIENT:	Alex Hutton & Kate Fleming
DRAWING NO.:	2025-393/100 REV J	STATUS:	Planning application
DRAWN:	AM	CHECKED: AC	DATE: 19 November 2025

SCALE: 1:50 @ A2

SCALE BAR: 0 1000 2000 3000 4000 Millimeters (mm)

NORTH: N

NOTES:

Report all errors or discrepancies to architect before proceeding with works.

All structural information to be taken from the structural engineer's drawings.

Boundary lines are based on input from Surveyor and Client.

We are not to be held responsible if this is deemed to be incorrect or changes are required at a later date as a result of inaccuracies with what is shown.

Drawings produced as instructed.

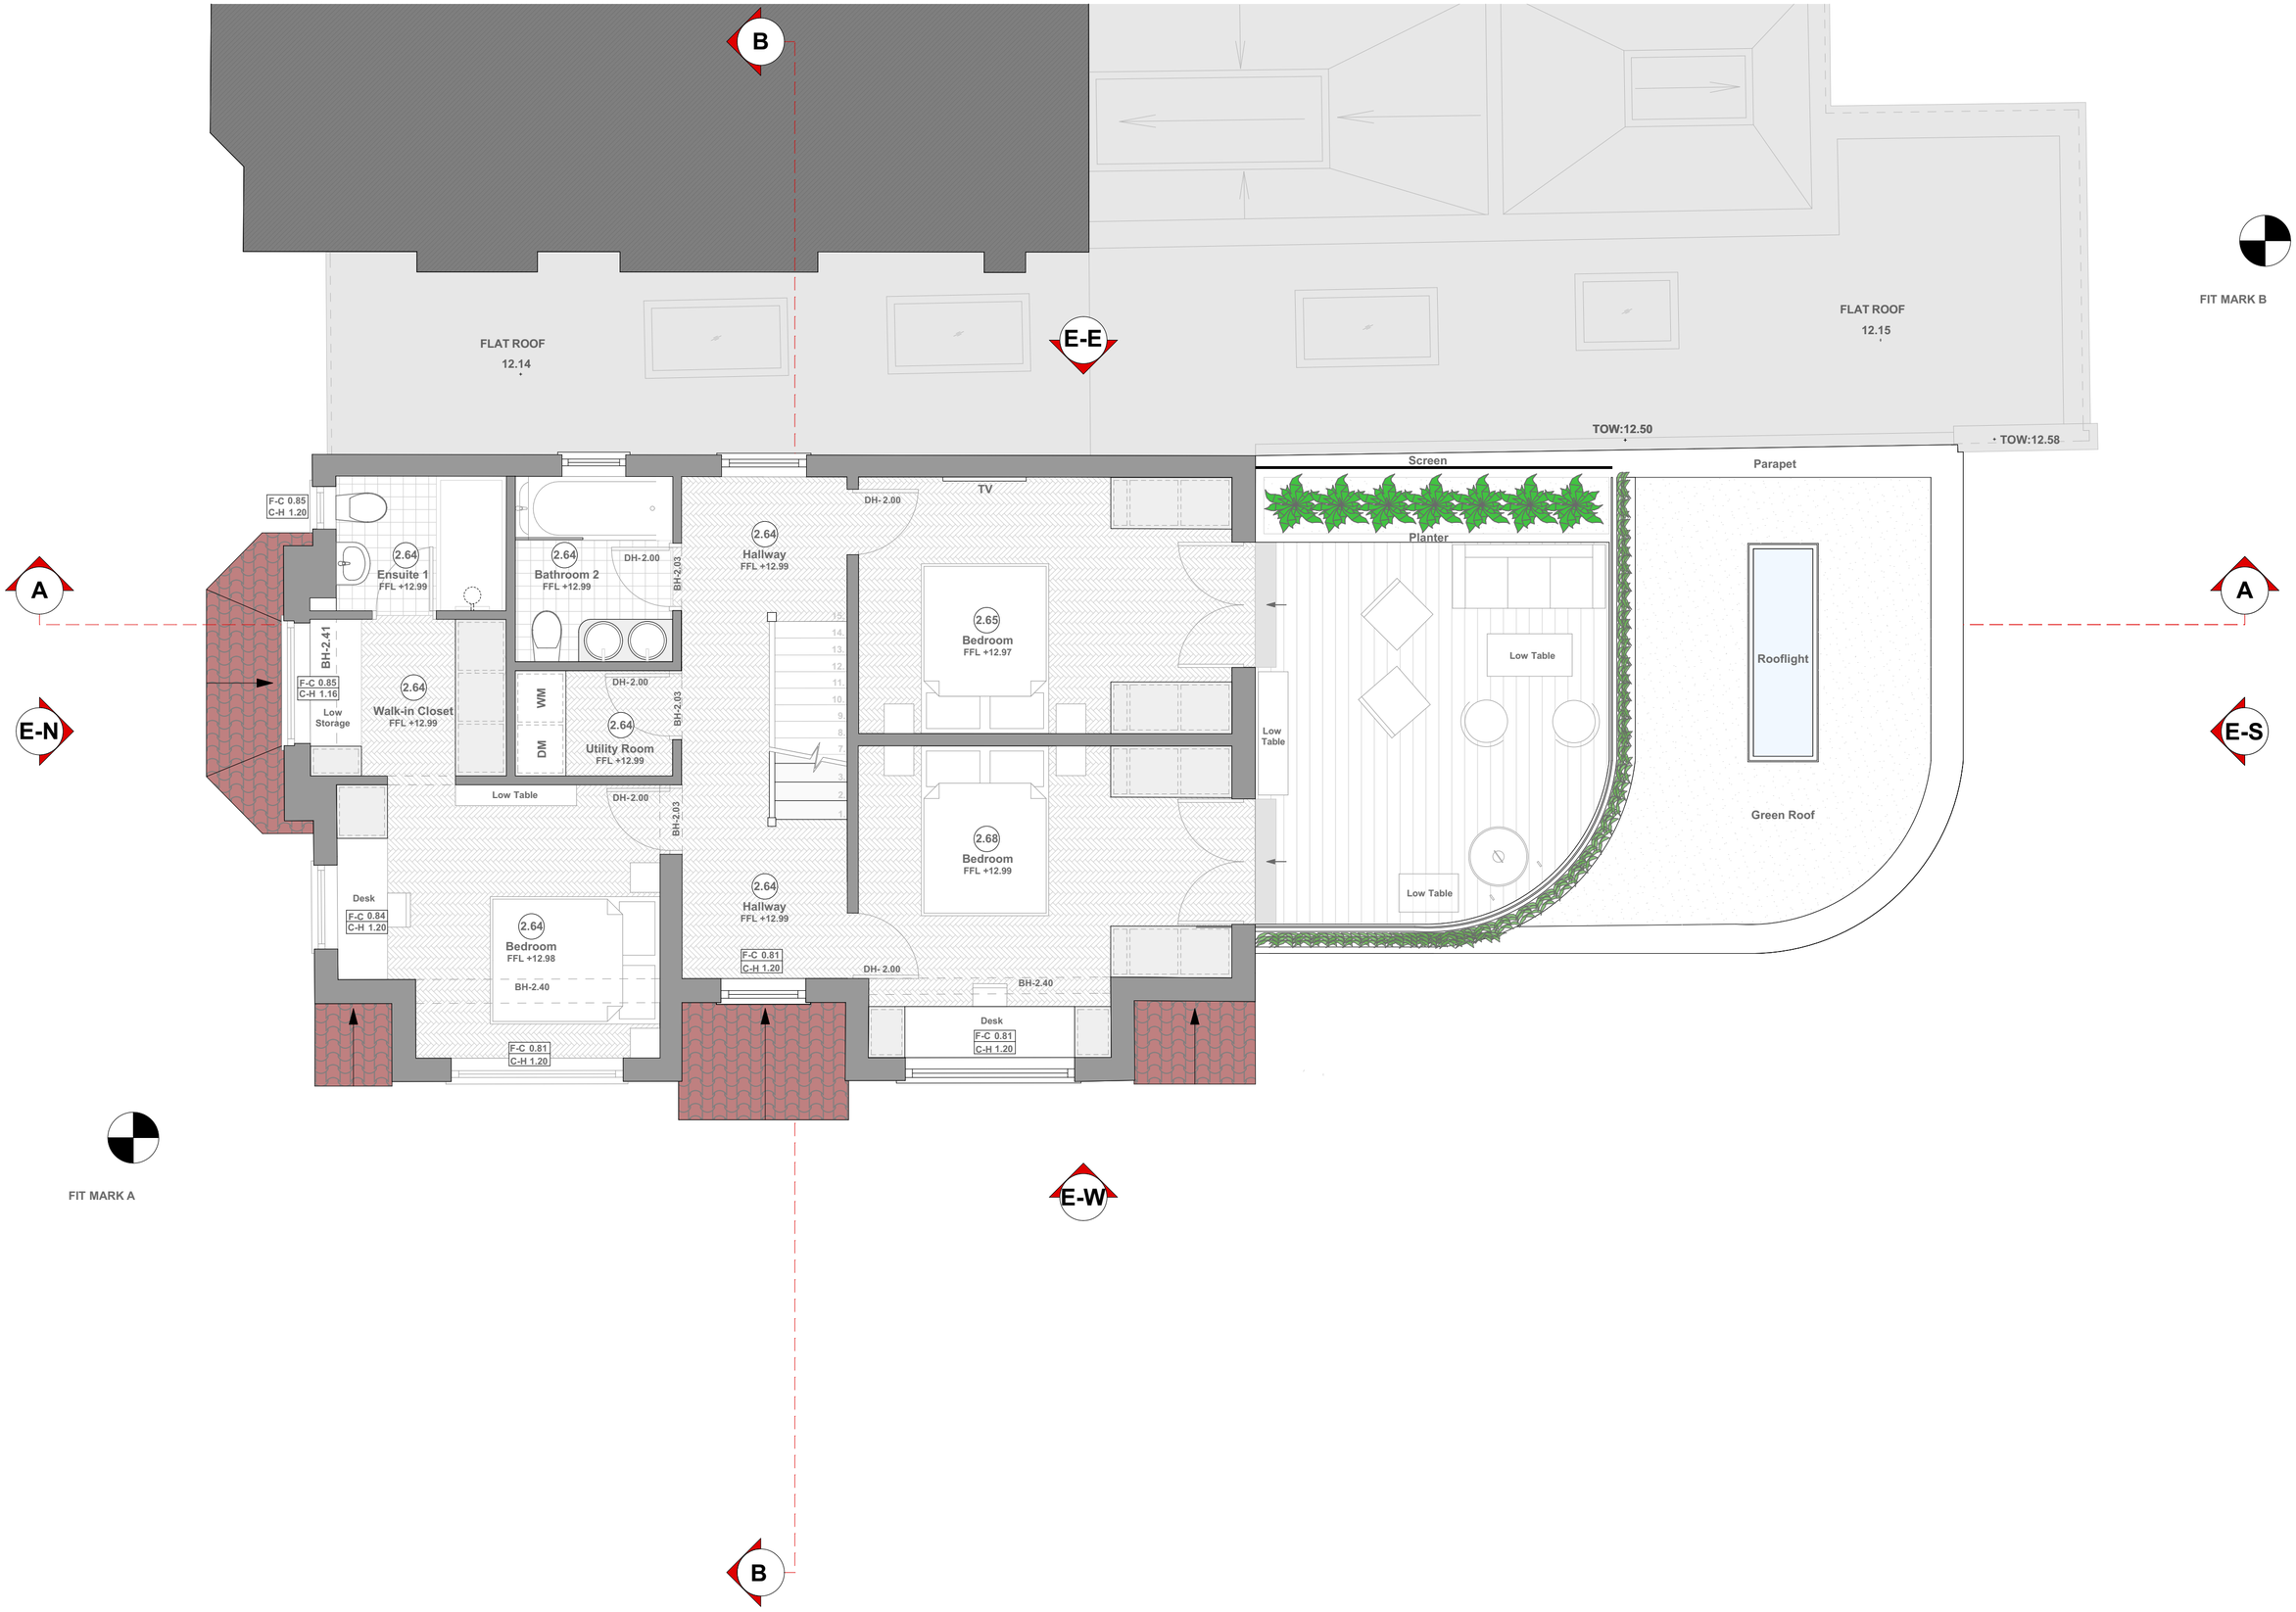

CRAWFORD PARTNERSHIP

Architecture & Interior Design

a. 1a Muswell Hill
London, N10 3TH
t. 0208 444 2070
w. crawfordpartnership.co.uk

Proposed First Floor

PROJECT:	Shakespeare Gardens	CLIENT:	Alex Hutton & Kate Fleming
DRAWING NO.:	2025-393/110 REV J	STATUS:	Planning application
DRAWN:	AM	CHECKED:	AC
DATE:	19 November 2025	SCALE:	1:50 @ A2

SCALE BAR:

0 1000 2000 3000 4000

Millimeters (mm)

NORTH: N

NOTES:

Report all errors or discrepancies to architect before proceeding with works.

All structural information to be taken from the structural engineer's drawings.

Boundary lines are based on input from Surveyor and Client.

We are not to be held responsible if this is deemed to be incorrect or changes are required at a later date as a result of inaccuracies with what is shown.

Drawings produced as instructed.

CRAWFORD PARTNERSHIP

Architecture & Interior Design

a. 1a Muswell Hill
London, N10 3TH
t. 0208 444 2070
w. crawfordpartnership.co.uk

Proposed South Elevation

PROJECT:	3 Shakespeare Gardens	CLIENT:	Alex Hutton & Kate Fleming
DRAWING NO.:	2025-393/120	REVISION: REV J	STATUS: Planning application
DRAWN:	AM	CHECKED: AC	DATE: 19 November 2025

SCALE: 1:50 @ A3

SCALE BAR:

0 1000 2000 3000 4000

Millimeters (mm)

CRAWFORD PARTNERSHIP

Architecture & Interior Design

a. 1a Muswell Hill
London, N10 3TH
t. 0208 444 2070
w. crawfordpartnership.co.uk

Proposed North Elevation

PROJECT:	3 Shakespeare Gardens	CLIENT:	Alex Hutton & Kate Fleming
DRAWING NO.:	2025-393/130	REVISION: REV J	STATUS: Planning application
DRAWN:	AM	CHECKED: AC	DATE: 19 November 2025

SCALE: 1:50 @ A3

SCALE BAR:

0 1000 2000 3000 4000

Millimeters (mm)

Fit Mark A

CRAWFORD PARTNERSHIP

Architecture & Interior Design

a. 1a Muswell Hill
London, N10 3TH
t. 0208 444 2070
w. crawfordpartnership.co.uk

Proposed East Elevation

PROJECT:	3 Shakespeare Gardens	CLIENT:	Alex Hutton & Kate Fleming
DRAWING NO.:	2025-393/140	REVISION:	REV J
STATUS:	Planning application		
DRAWN:	AM	CHECKED:	AC
DATE:	19 November 2025		

SCALE: 1:50 @ A3

SCALE BAR:

0 1000 2000 3000 4000

Millimeters (mm)

CRAWFORD PARTNERSHIP

Architecture & Interior Design

a. 1a Muswell Hill
London, N10 3TH
t. 0208 444 2070
w. crawfordpartnership.co.uk

Proposed West Elevation

PROJECT:	Shakespeare Gardens	CLIENT:	Alex Hutton & Kate Fleming
DRAWING NO.:	2025-393/150 REV J	STATUS:	Planning application
DRAWN:	AM	CHECKED: AC	DATE: 19 November 2025

SCALE: 1:50 @ A2

SCALE BAR:

0 1000 2000 3000 4000

Millimeters (mm)

NOTES:

Report all errors or discrepancies to architect before proceeding with works.

All structural information to be taken from the structural engineer's drawings.

Boundary lines are based on input from Surveyor and Client.

We are not to be held responsible if this is deemed to be incorrect or changes are required at a later date as a result of inaccuracies with what is shown.

Drawings produced as instructed.

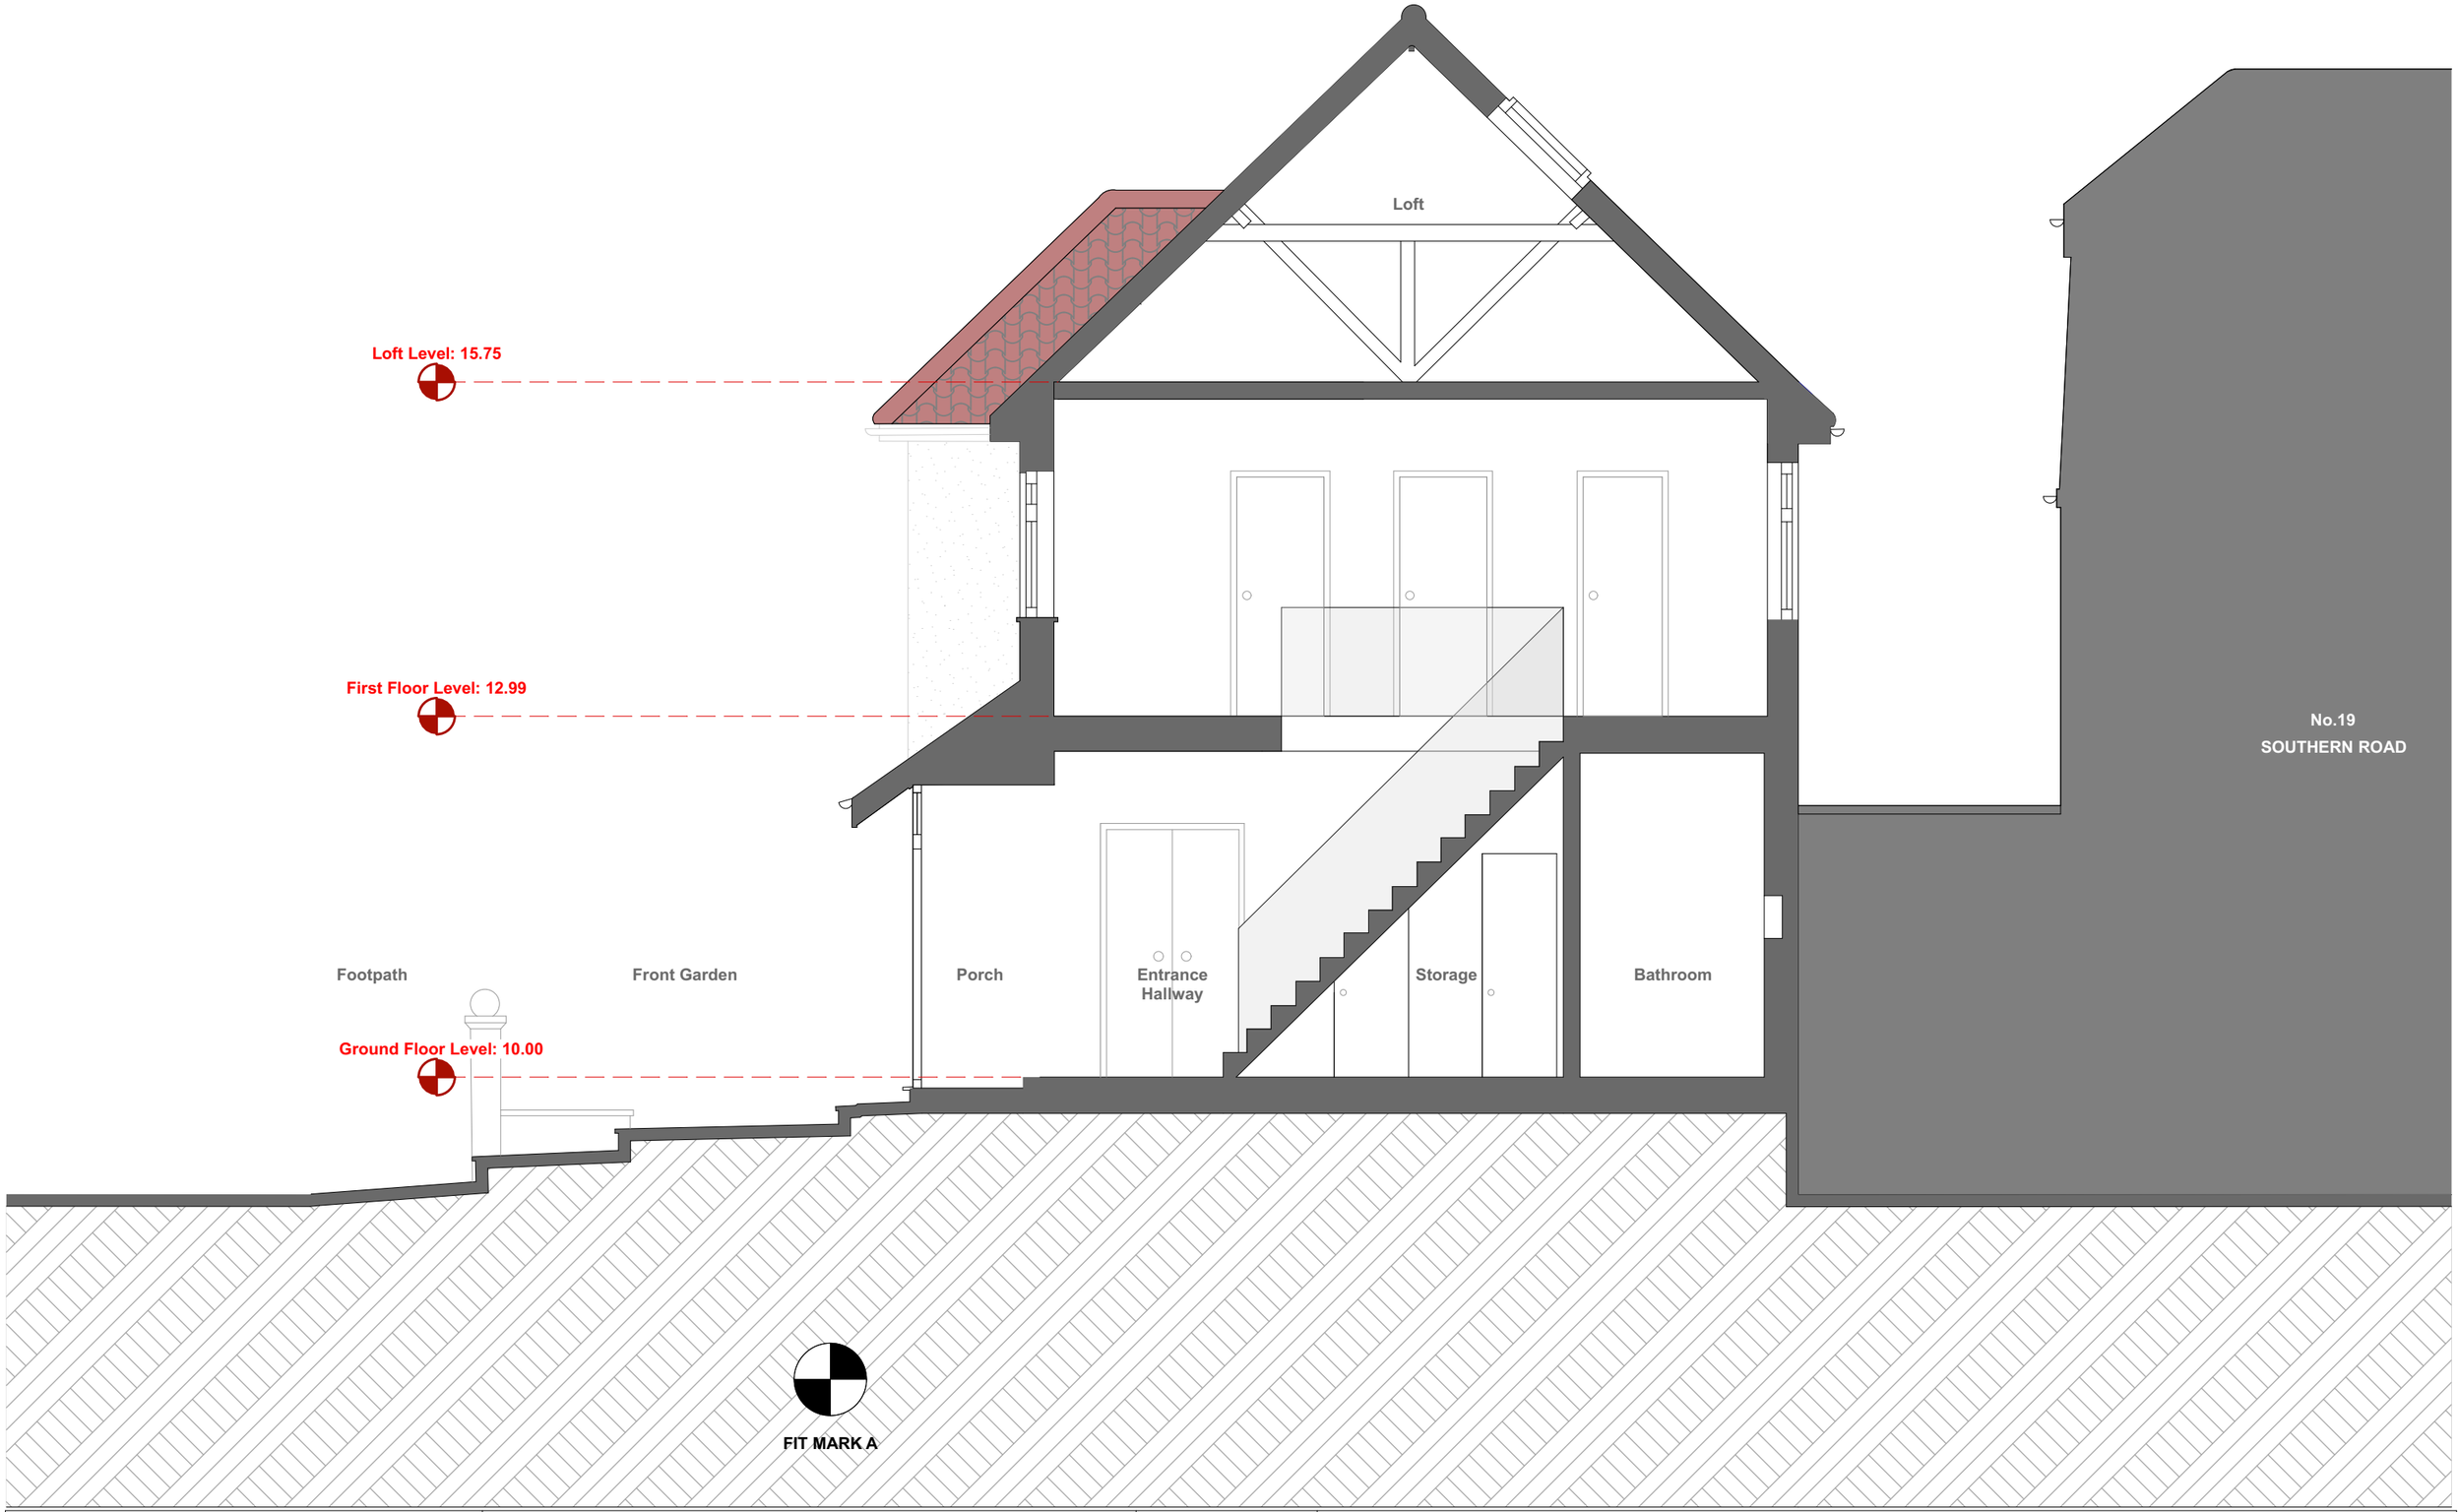

CRAWFORD PARTNERSHIP

Architecture & Interior Design
a. 1a Muswell Hill
London, N10 3TH
t. 0208 444 2070
w. crawfordpartnership.co.uk

Proposed Section A-A

SCALE:	1:50 @ A3		
PROJECT:	3 Shakespeare Gardens	CLIENT:	Alex Hutton & Kate Fleming
DRAWING NO.:	2025-393/160	REVISION: REV J	STATUS: Planning application
DRAWN:	AM	CHECKED: AC	DATE: 19 November 2025

SCALE BAR:

0 1000 2000 3000 4000

Millimeters (mm)

CRAWFORD PARTNERSHIP

Architecture & Interior Design

a. 1a Muswell Hill
London, N10 3TH
t. 0208 444 2070
w. crawfordpartnership.co.uk

Proposed Section B-B

SCALE:	1:50 @ A2		
PROJECT:	Shakespeare Gardens	CLIENT:	Alex Hutton & Kate Fleming
DRAWING NO.:	2025-393/170 REV J	STATUS:	Planning application
DRAWN:	AM	CHECKED: AC	DATE: 19 November 2025

SCALE BAR: SCALE BAR:

0 1000 2000 3000 4000

Millimeters (mm)

NOTES:

Report all errors or discrepancies to architect before proceeding with works.

All structural information to be taken from the structural engineer's drawings.

Boundary lines are based on input from Surveyor and Client.

We are not to be held responsible if this is deemed to be incorrect or changes are required at a later date as a result of inaccuracies with what is shown.

Drawings produced as instructed.