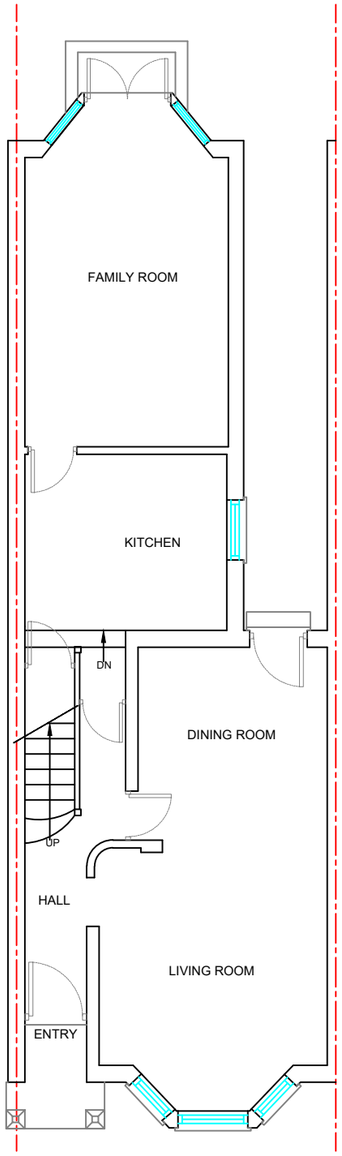

PRE-EXISTING GROUND FLOOR PLAN
1:100

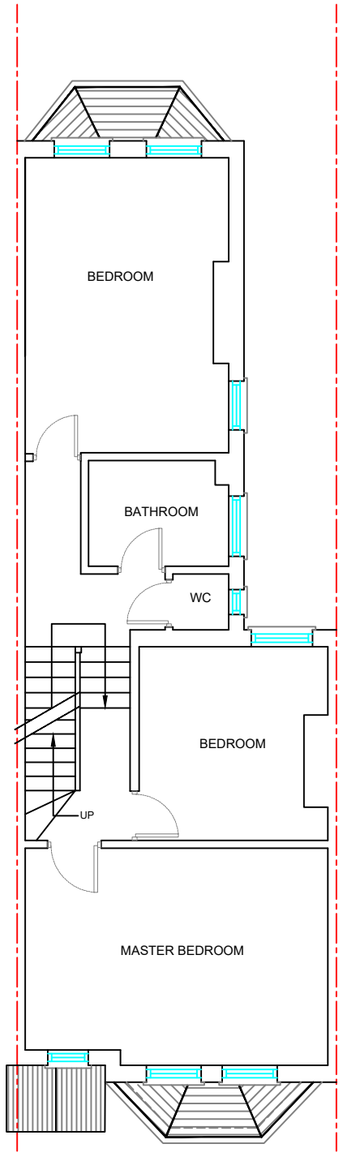

PRE-EXISTING FIRST FLOOR PLAN
1:100

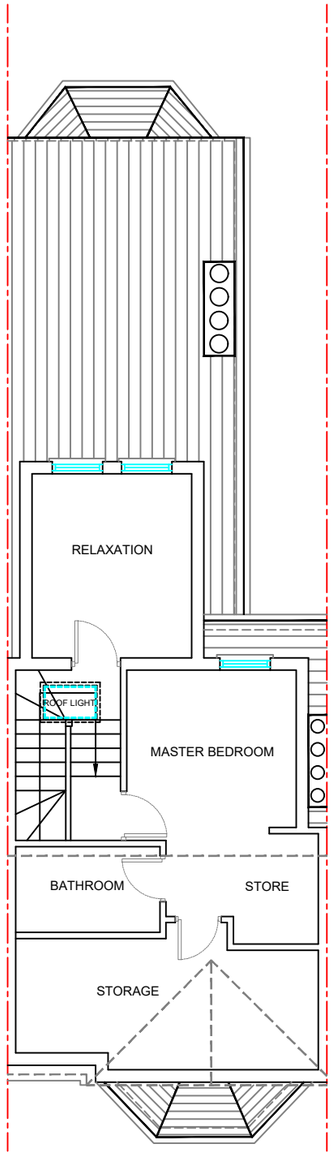

PRE-EXISTING LOFT PLAN
1:100

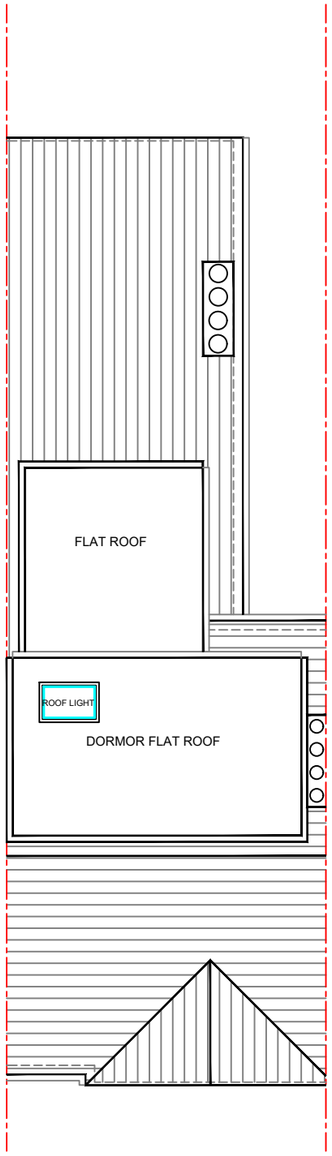

PRE-EXISTING ROOF PLAN
1:100

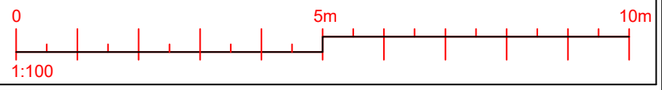

V16 DESIGNZ LTD.
11 Fullerton Avenue
Dagenham
RM8 1FG
TEL: 07852919410
EMAIL:Studio@V16designz.co.uk

Project Name and Address : 94 MARLBOROUGH ROAD BOUNDS GREEN N22 8NN	Project No : VD-292	Drawn by : VP	
	Date : 26/08/2026	Drawing No: 001	
Client :	Scale : 1:100@A3	Title : Pre-Existing Floor Plans	

Enginner :
Planning :
Bldg Regs :
Construction :
Interior :

MATERIALS:
1.
2.
3.
4.
5.
6.

Copyright:
The Drawing is the copyright of V16 designz Ltd and must not be traced or copied in anyway or form in part or whole by any means whatsoever without prior written consent and may only be used by the present owner in relation to the property as refereed to on the drawing. This drawing may be copied for by an authorized officer of the local Authority with the sole purpose to assist in the determination of a planning or Building Regulations application and may not be used for any other purpose.

General Note:
All Dimensions and measurements contained on this drawing are approximate and it is the responsibility of the contractor to ascertain all accurate dimensions and measurements on site.

No.	Revision /Issue	Date

N