




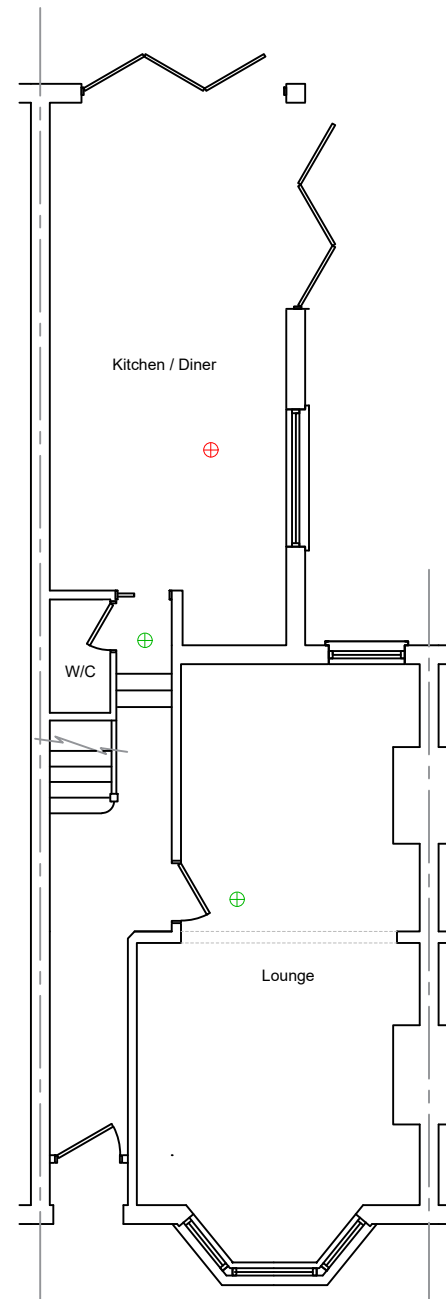

Proposed ground floor layout

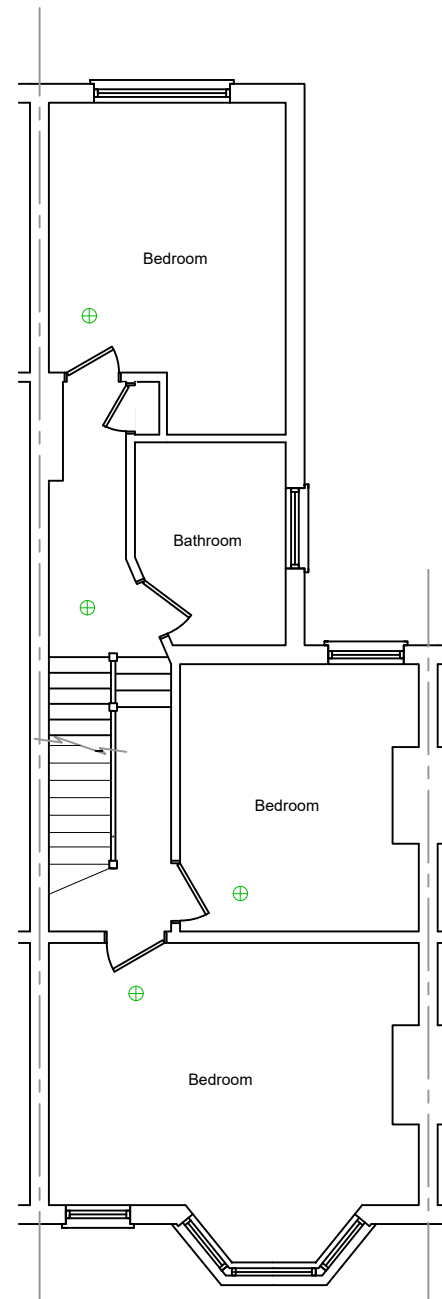


Proposed first floor layout

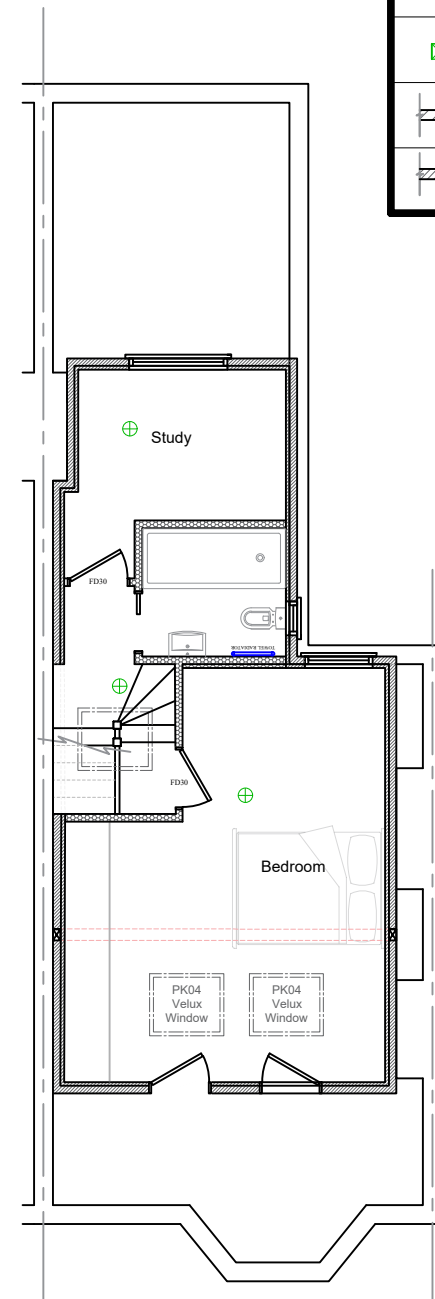

Proposed second floor

legend	
	110mm SVP
	Smoke detector
	Heat detector
	FD30 - 30min Fire Resistance Door
	Mechanical extractor fan
	New external wall see wall details LP/12
	New external wall see wall details LP/12

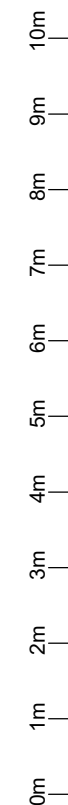

Notes:

Rev	Date	Details	By
A			

Project:
Loft conversion with I shaped rear dormer with 2x rooflights

Address:
30 Gloucester Road, London, N17 6DH

Drawing title:
Proposed Floor Layouts

Drawing No:
LP/2

Scale: 1:100 @ A3	Drawn by: JS	Job No: LP486	Date: 23/5/26
----------------------	-----------------	------------------	------------------

