

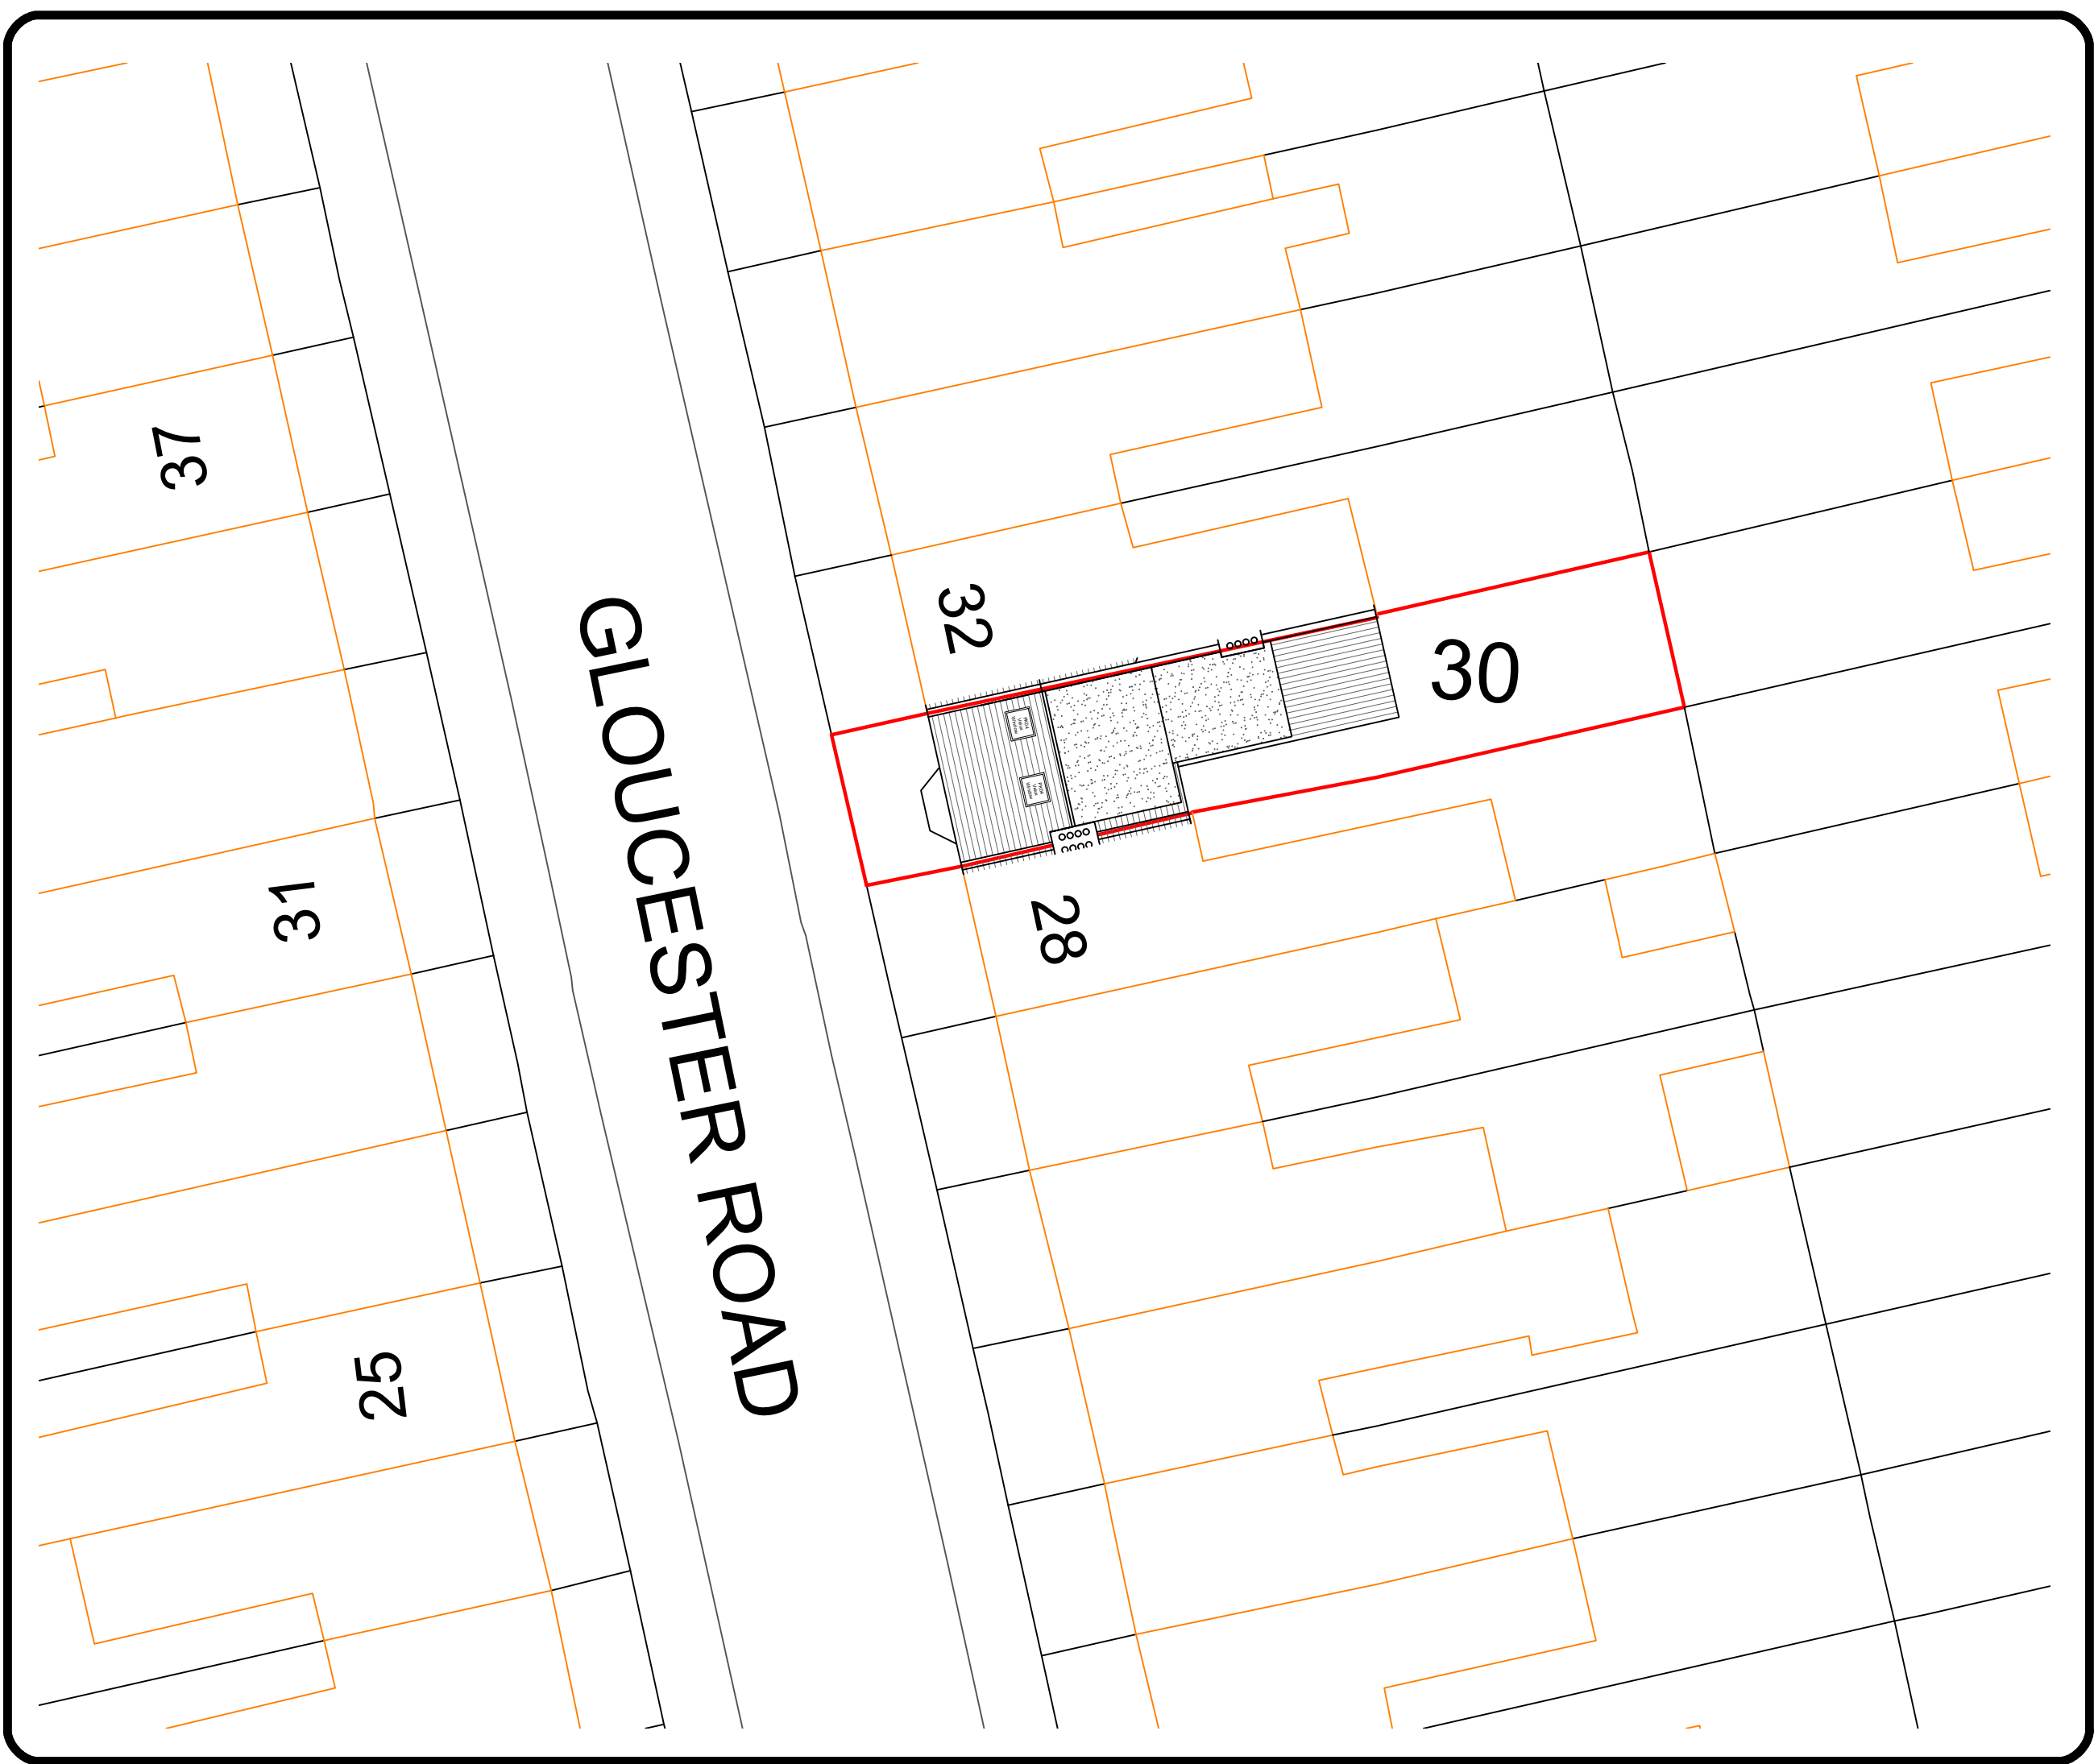


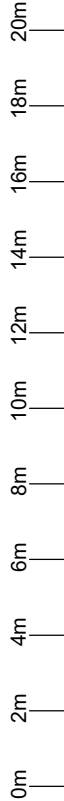

Notes:

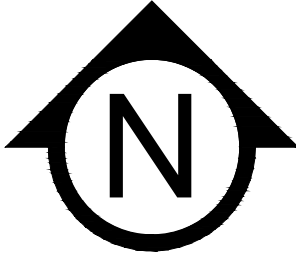

Rev	Date	Details	By
A			

Project:
Loft conversion with I shaped rear dormer with 2x rooflights

Address:
30 Gloucester Road, London, N17 6DH

Drawing title:
Block Plan

Drawing No:
LP/14

Scale: 1:200 @ A3	Drawn by: JS	Job No: LP486	Date: 23/5/26
----------------------	-----------------	------------------	------------------

