
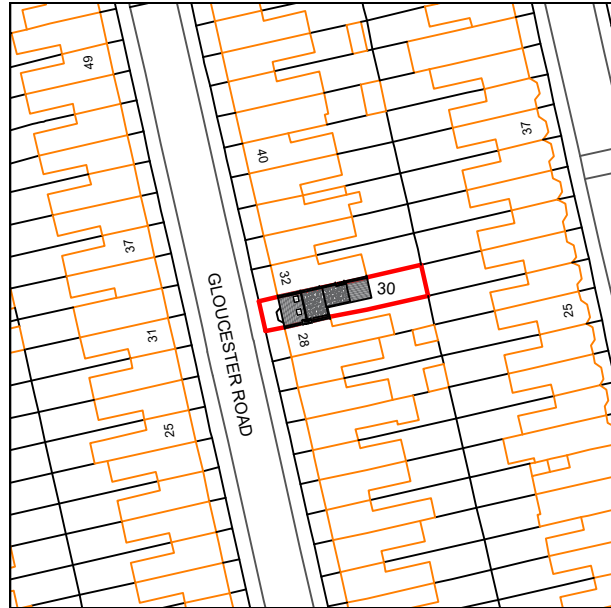


Notes:			
Rev	Date	Details	By
A			
Project: Loft conversion with I shaped rear dormer with 2x rooflights			
Address: 30 Gloucester Road, London, N17 6DH			
Drawing title: Site Location Plan			
Drawing No: LP/15			
Scale: 1:1250 @ A3	Drawn by: JS	Job No: LP486	Date: 23/5/26

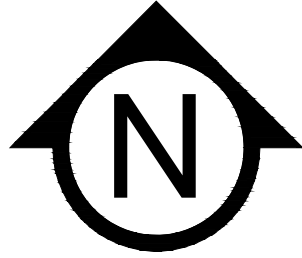