


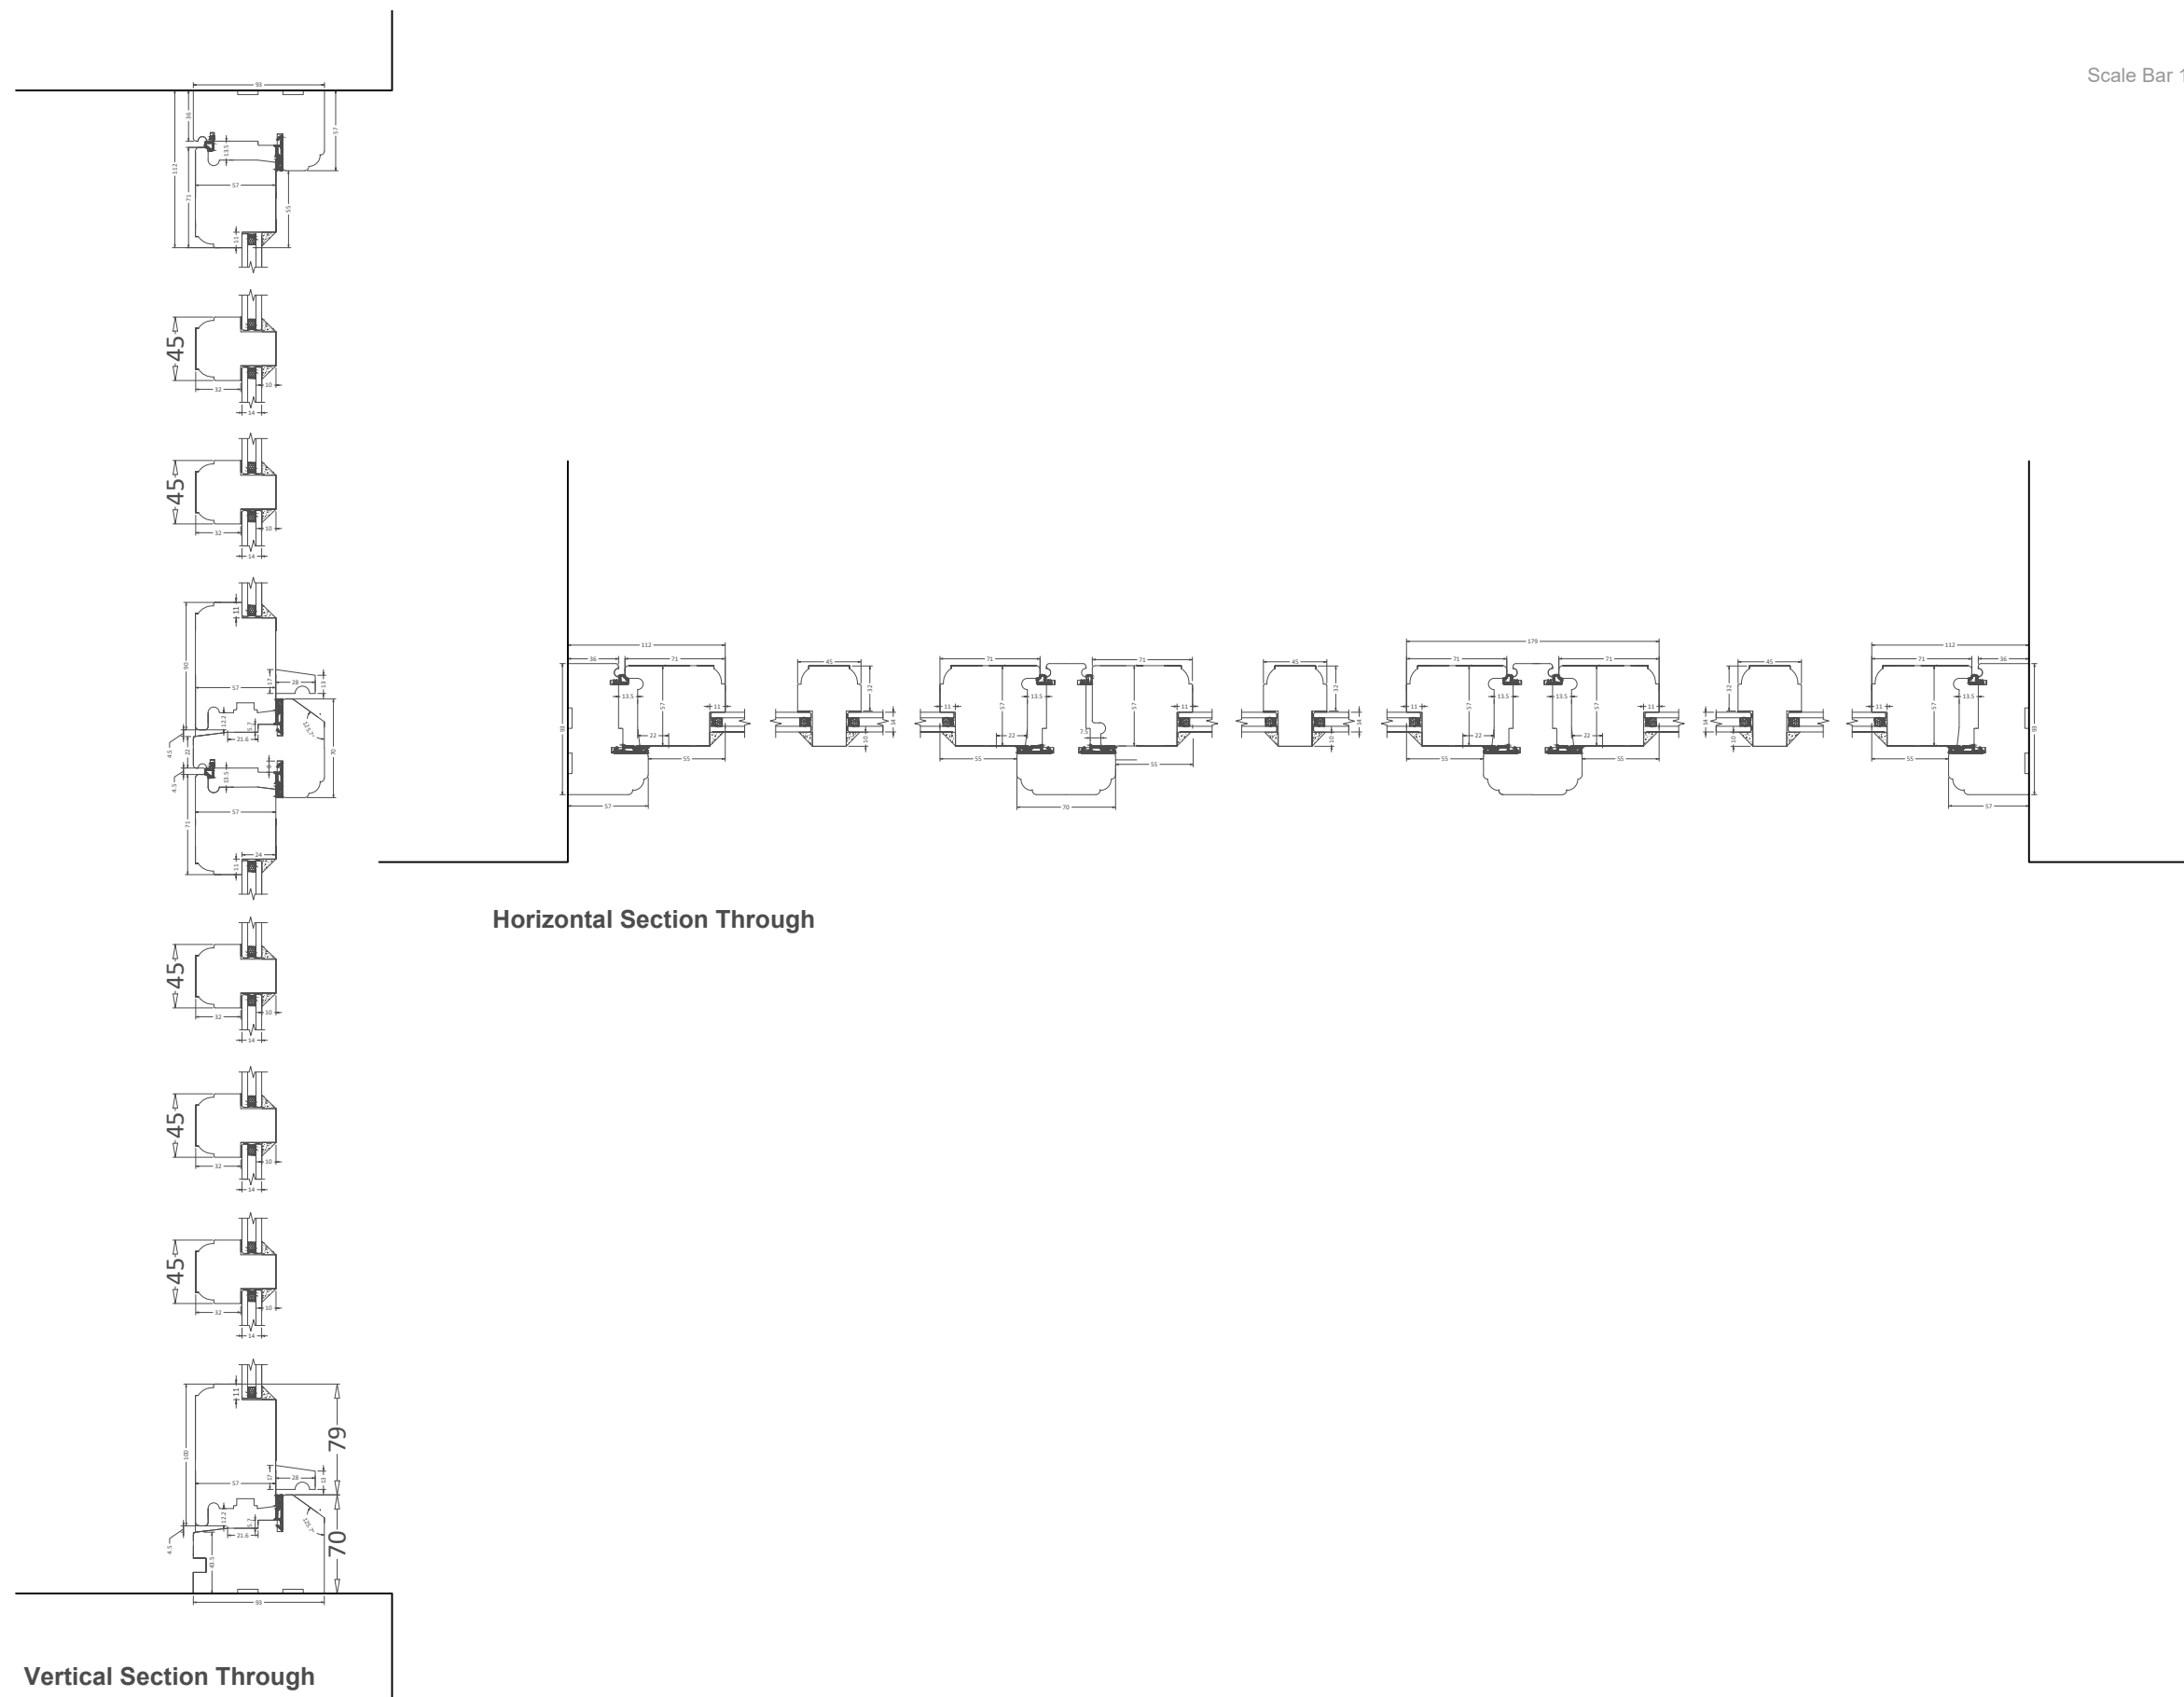

Scale Bar 1:5

P1	Planning	TVS	DM	21.09.26
Rev	Description	By	QA	DD.MM.YY

© This drawing and any design hereon is the copyright of Potter Raper and must not be reproduced without their written consent. All drawings remain the property of Potter Raper. Figured dimension only to be taken from this drawing. All dimensions to be checked on site. Please inform Potter Raper immediately of any discrepancies before work proceeds.

Client	Wates / Clarion
--------	-----------------

Project Name	Capital Works 2026 / 27
--------------	-------------------------

Project Location
Flats 1 to 5 Library Court, 391 High Road, Haringey, London, N17 6QN

Sheet Name

Proposed Window Section Details
(2 of 2)

Project Status	Planning
----------------	----------

Drawing Nr.
12235-PR-LH_1-5-ZZ-DR-A-PL303

Scale	1:5 @ A3
-------	----------



Duncan House
1A Burnhill Road
Beckenham
Kent
BR3 3LA
Tel: 020 8658 3538