




This drawing / document is intended for planning purposes, do not use this as Construction information unless it is issued for Construction.
All dimensions, setting out and levels must be checked on site.
Report any discrepancies to the architect immediately.
This drawing is copyright by Native North Ltd.

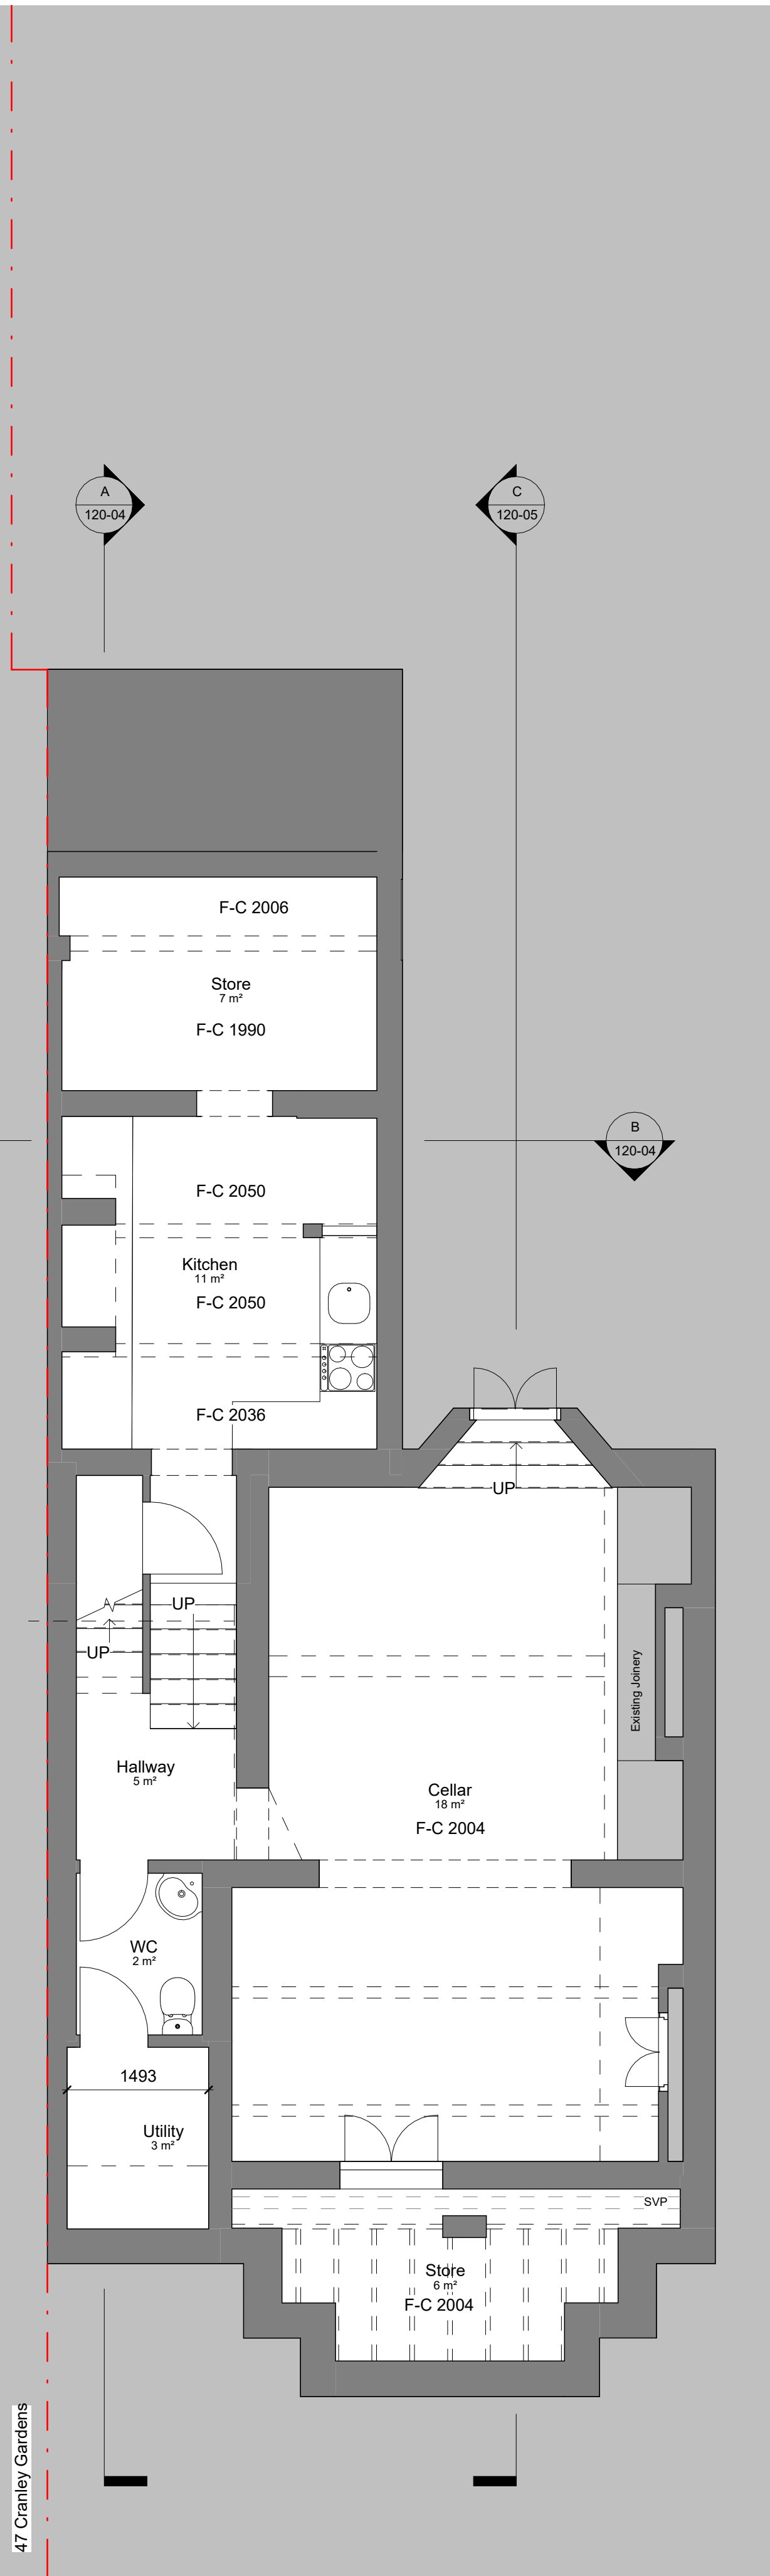


1 Existing Basement Level
1 : 50

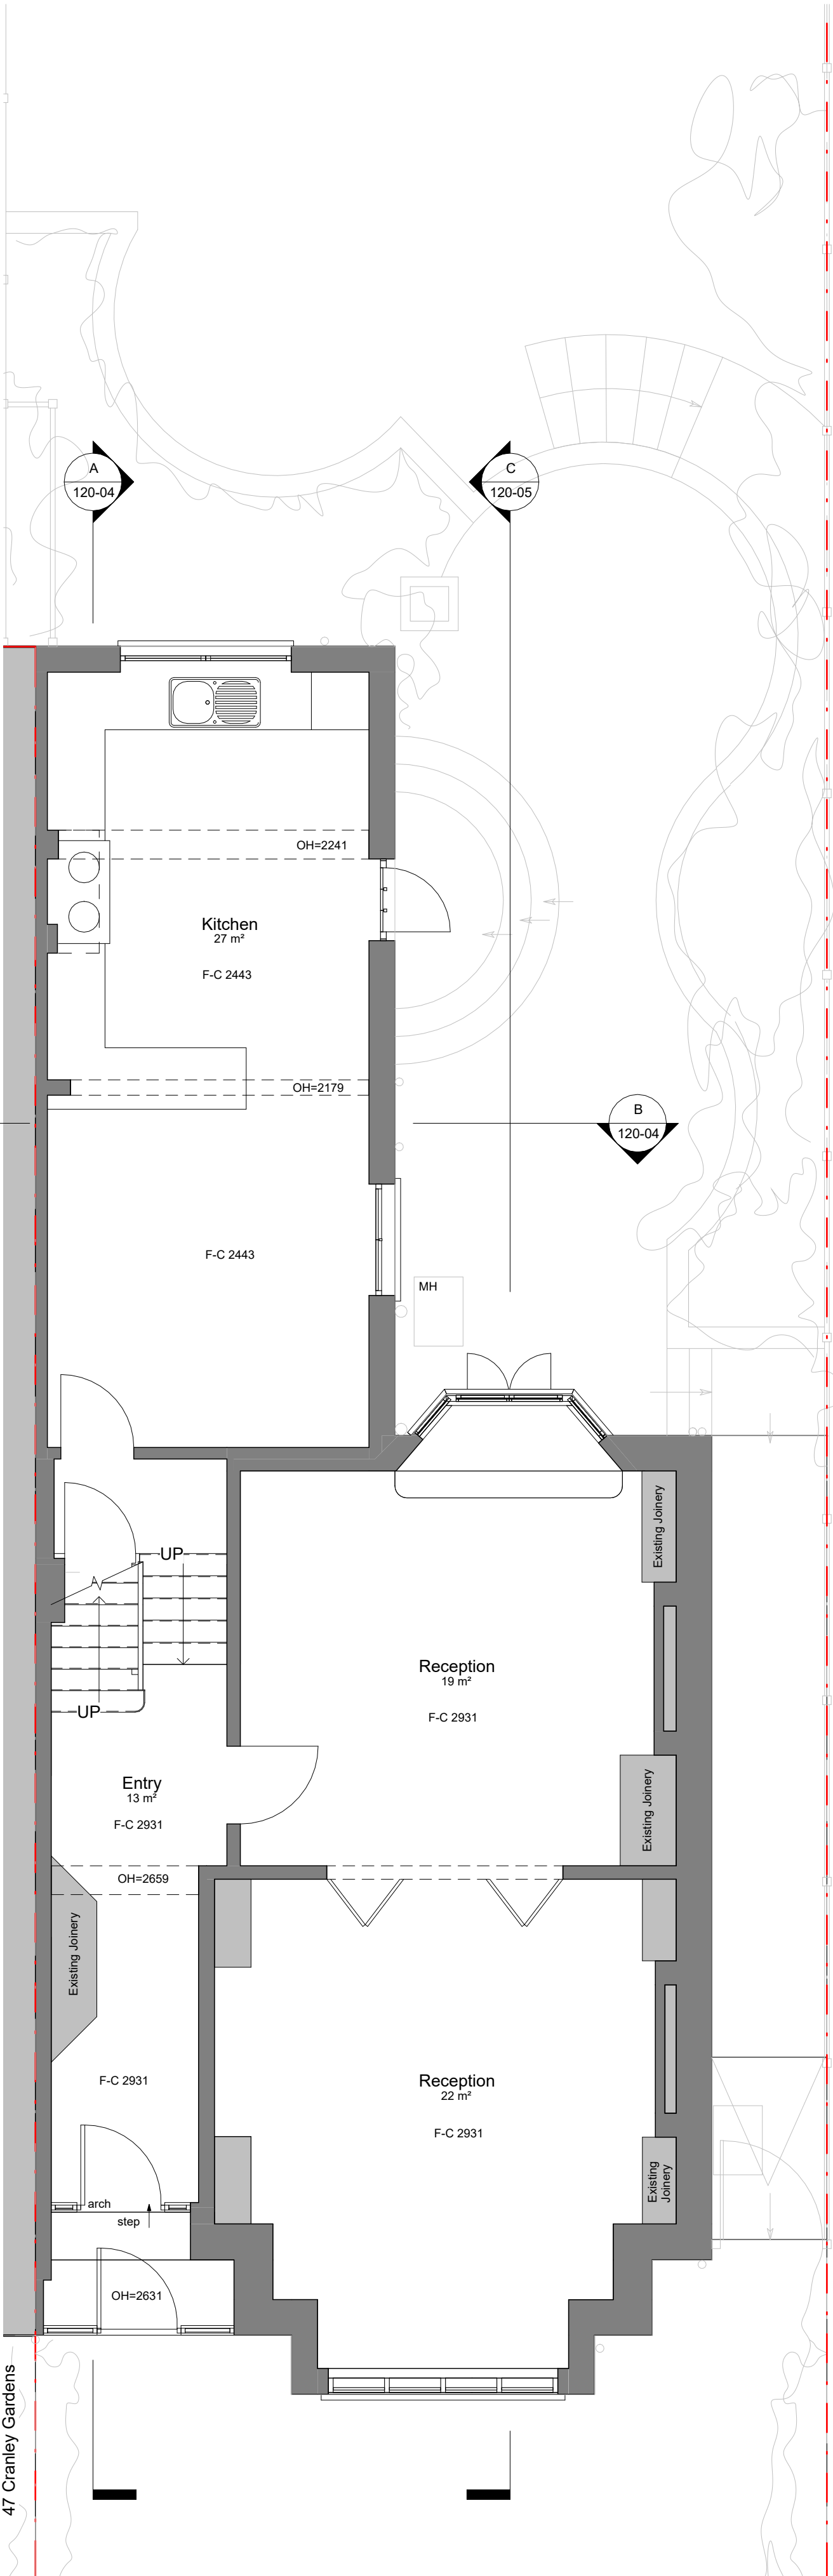

2 Existing Ground Floor
1 : 50

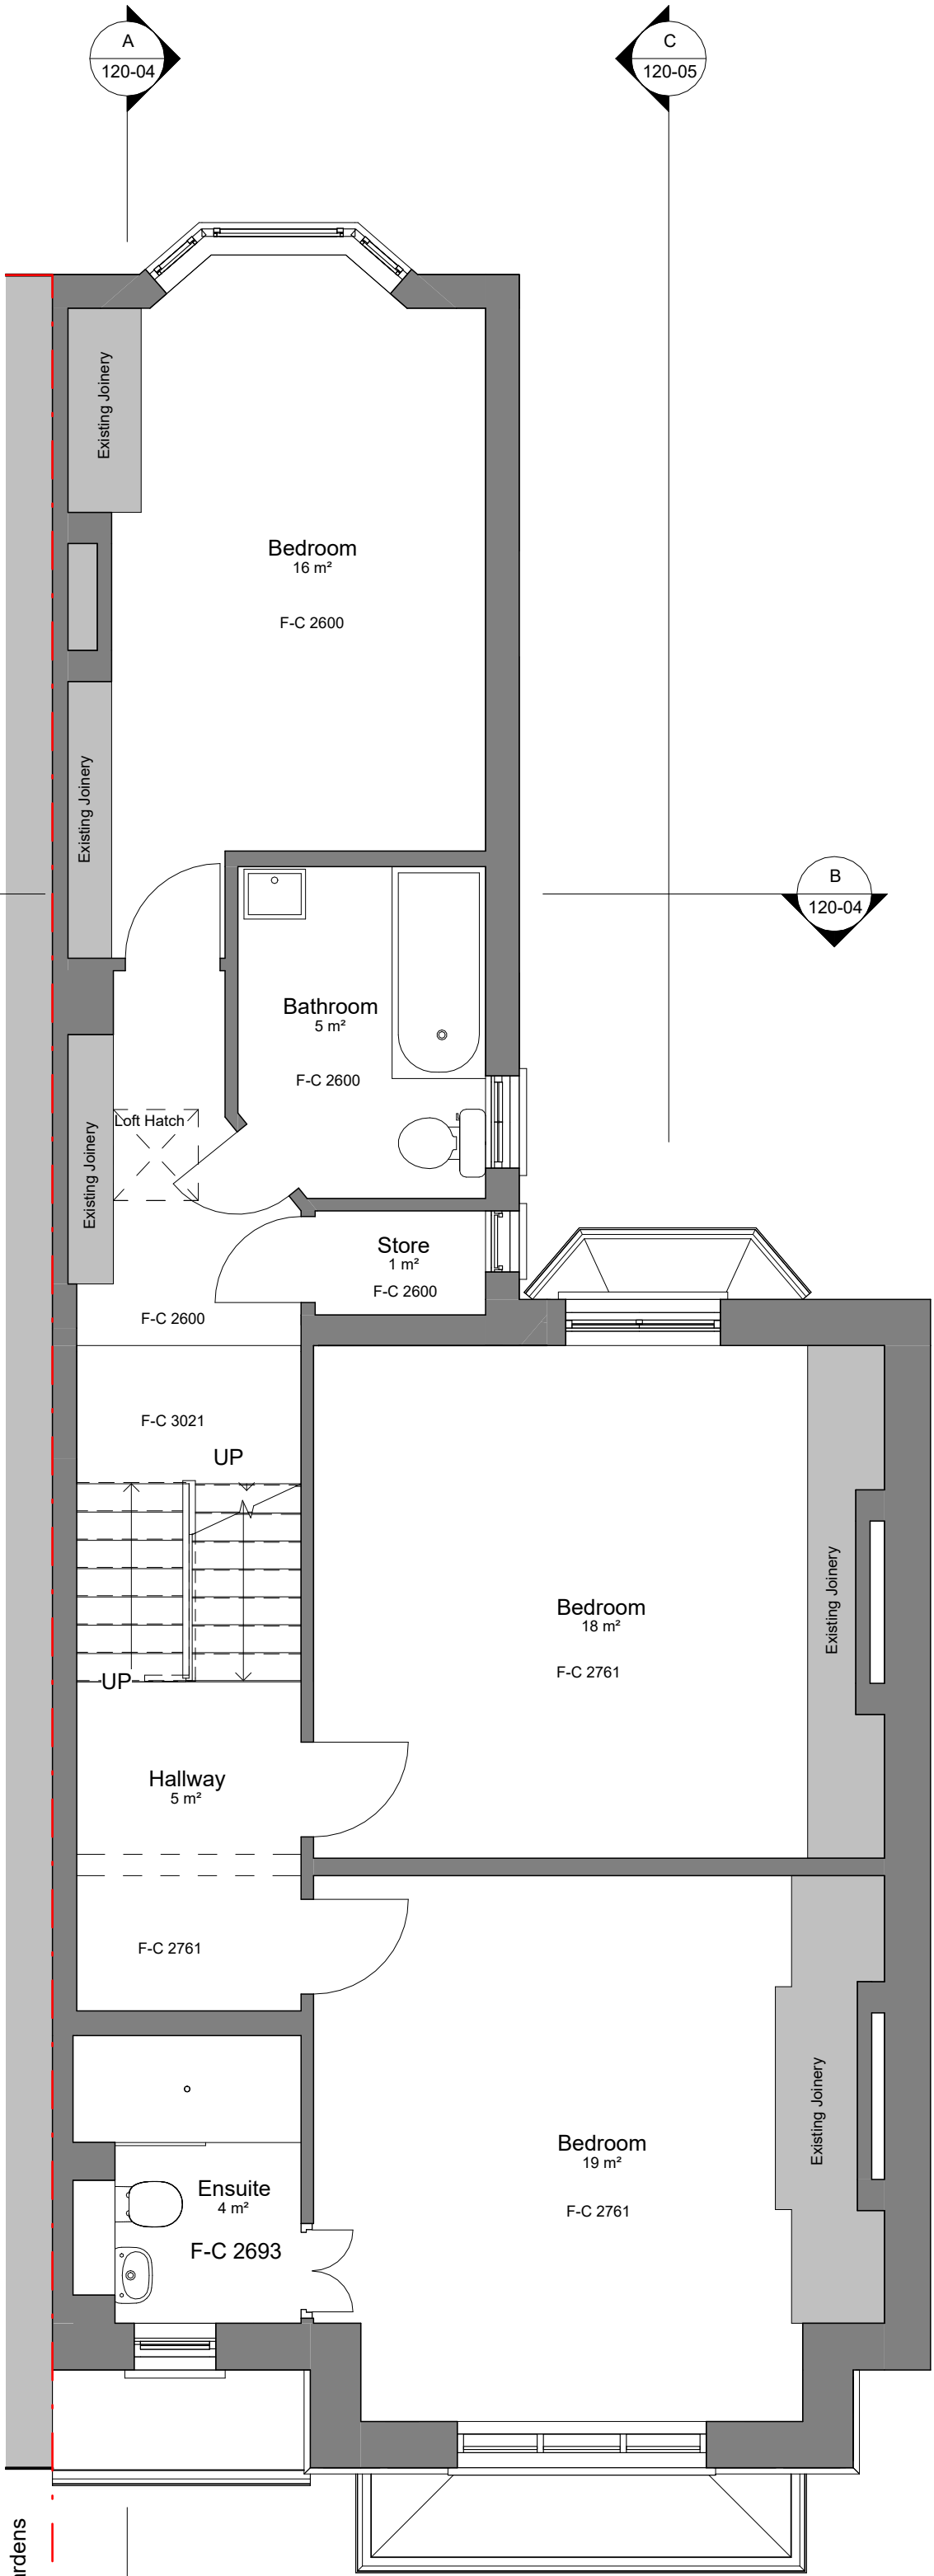

3 Existing First Floor
1 : 50

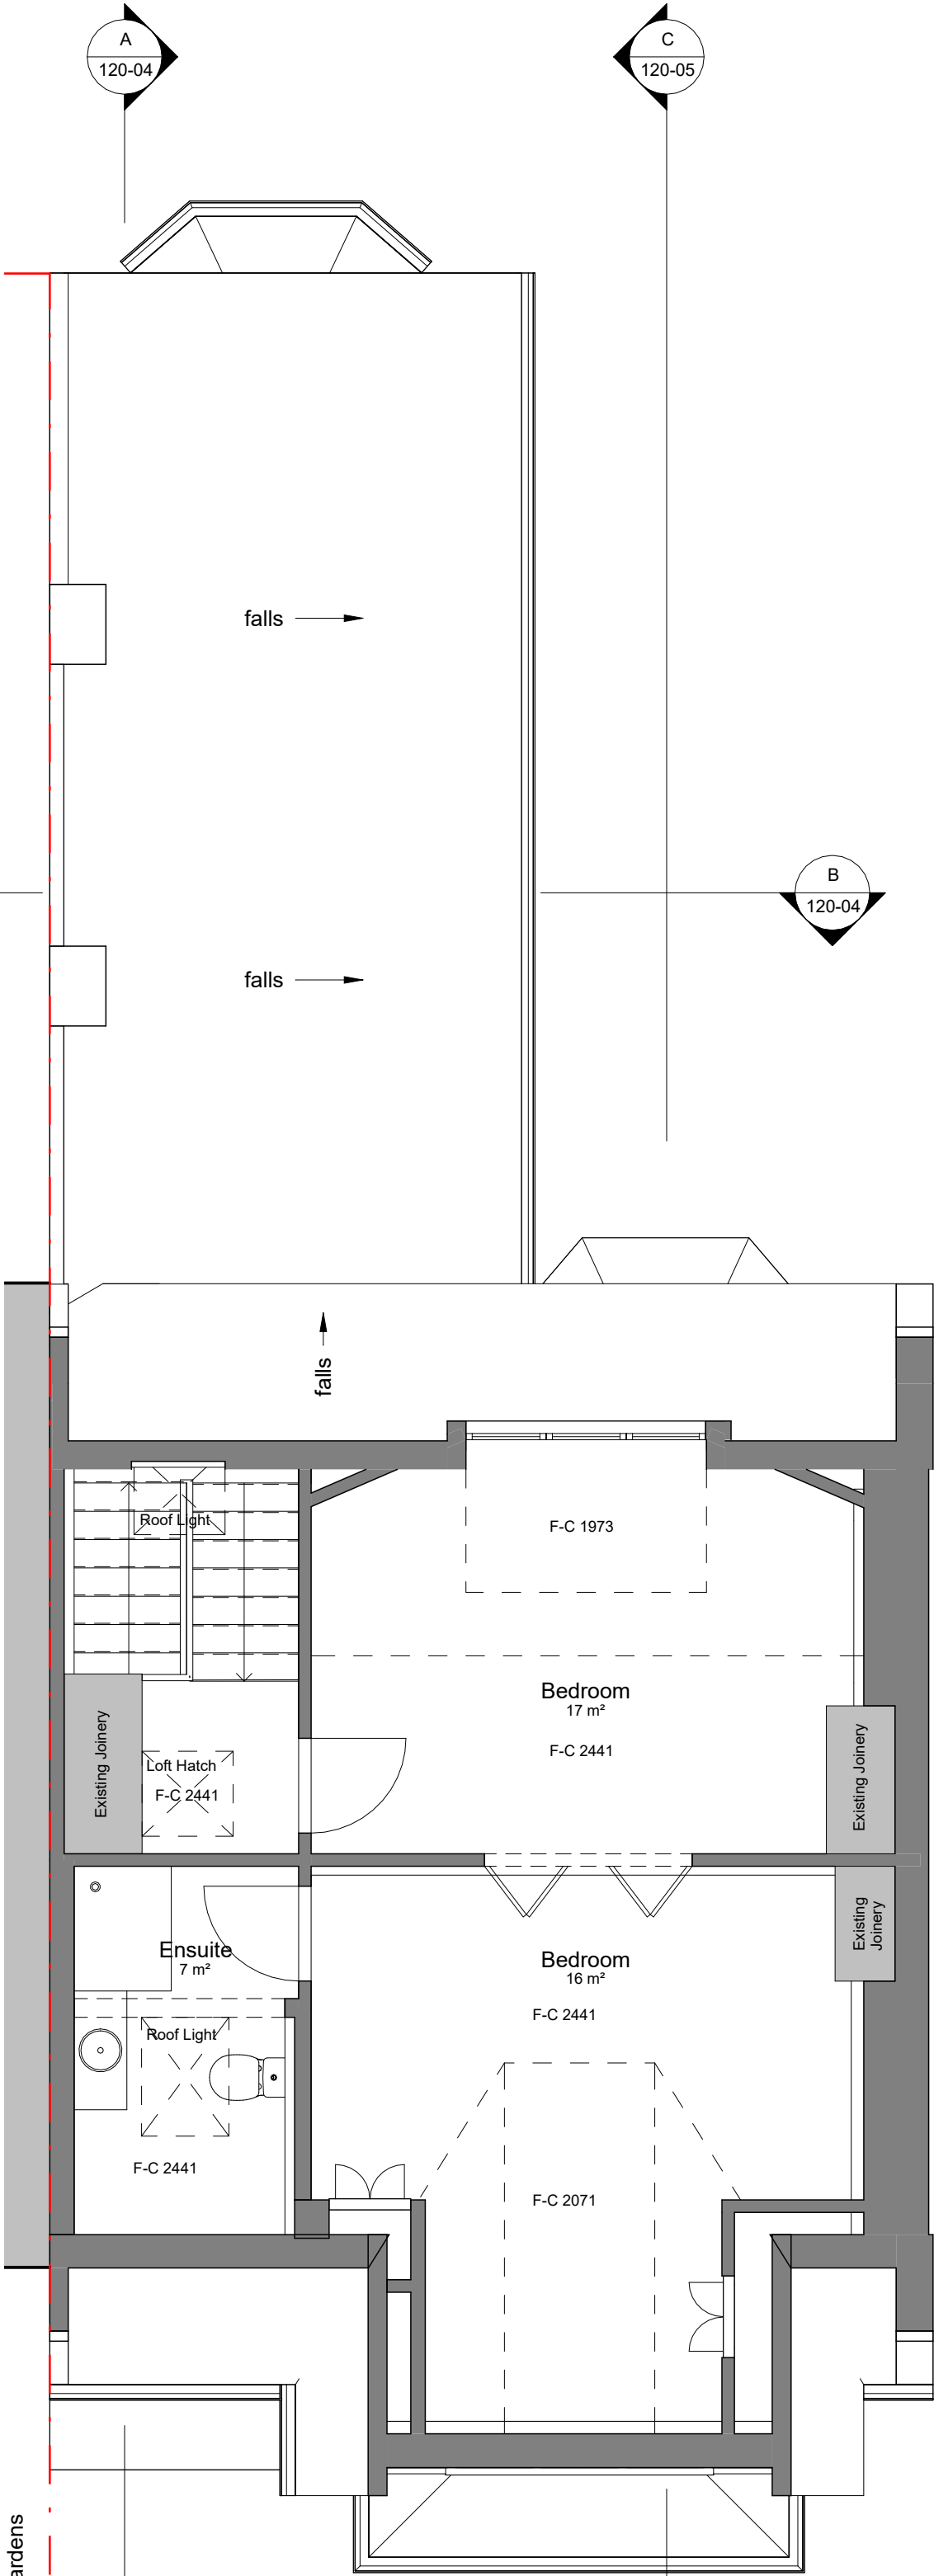

4 Existing Second Floor
1 : 50

1	First Issue	03.08.26 CHri
No.	Revision / Issue	Date Drawn

Preliminary

Mr Keith Bradley
45 Cranley Gardens, London
N10 3AB

45 Cranley Gardens

Existing GA Plans

native north

Drawing No. 120-01

Project No. 24-09

Scale @ A1 1 : 50

Drawn CHri

Date 03.08.26

native north architects
Unit 12a, 5 Durham Yard
Teesdale Street
London, E2 6QF

+44(0)20 3488 1312
justin@nativenorth.co
www.nativenorth.co