

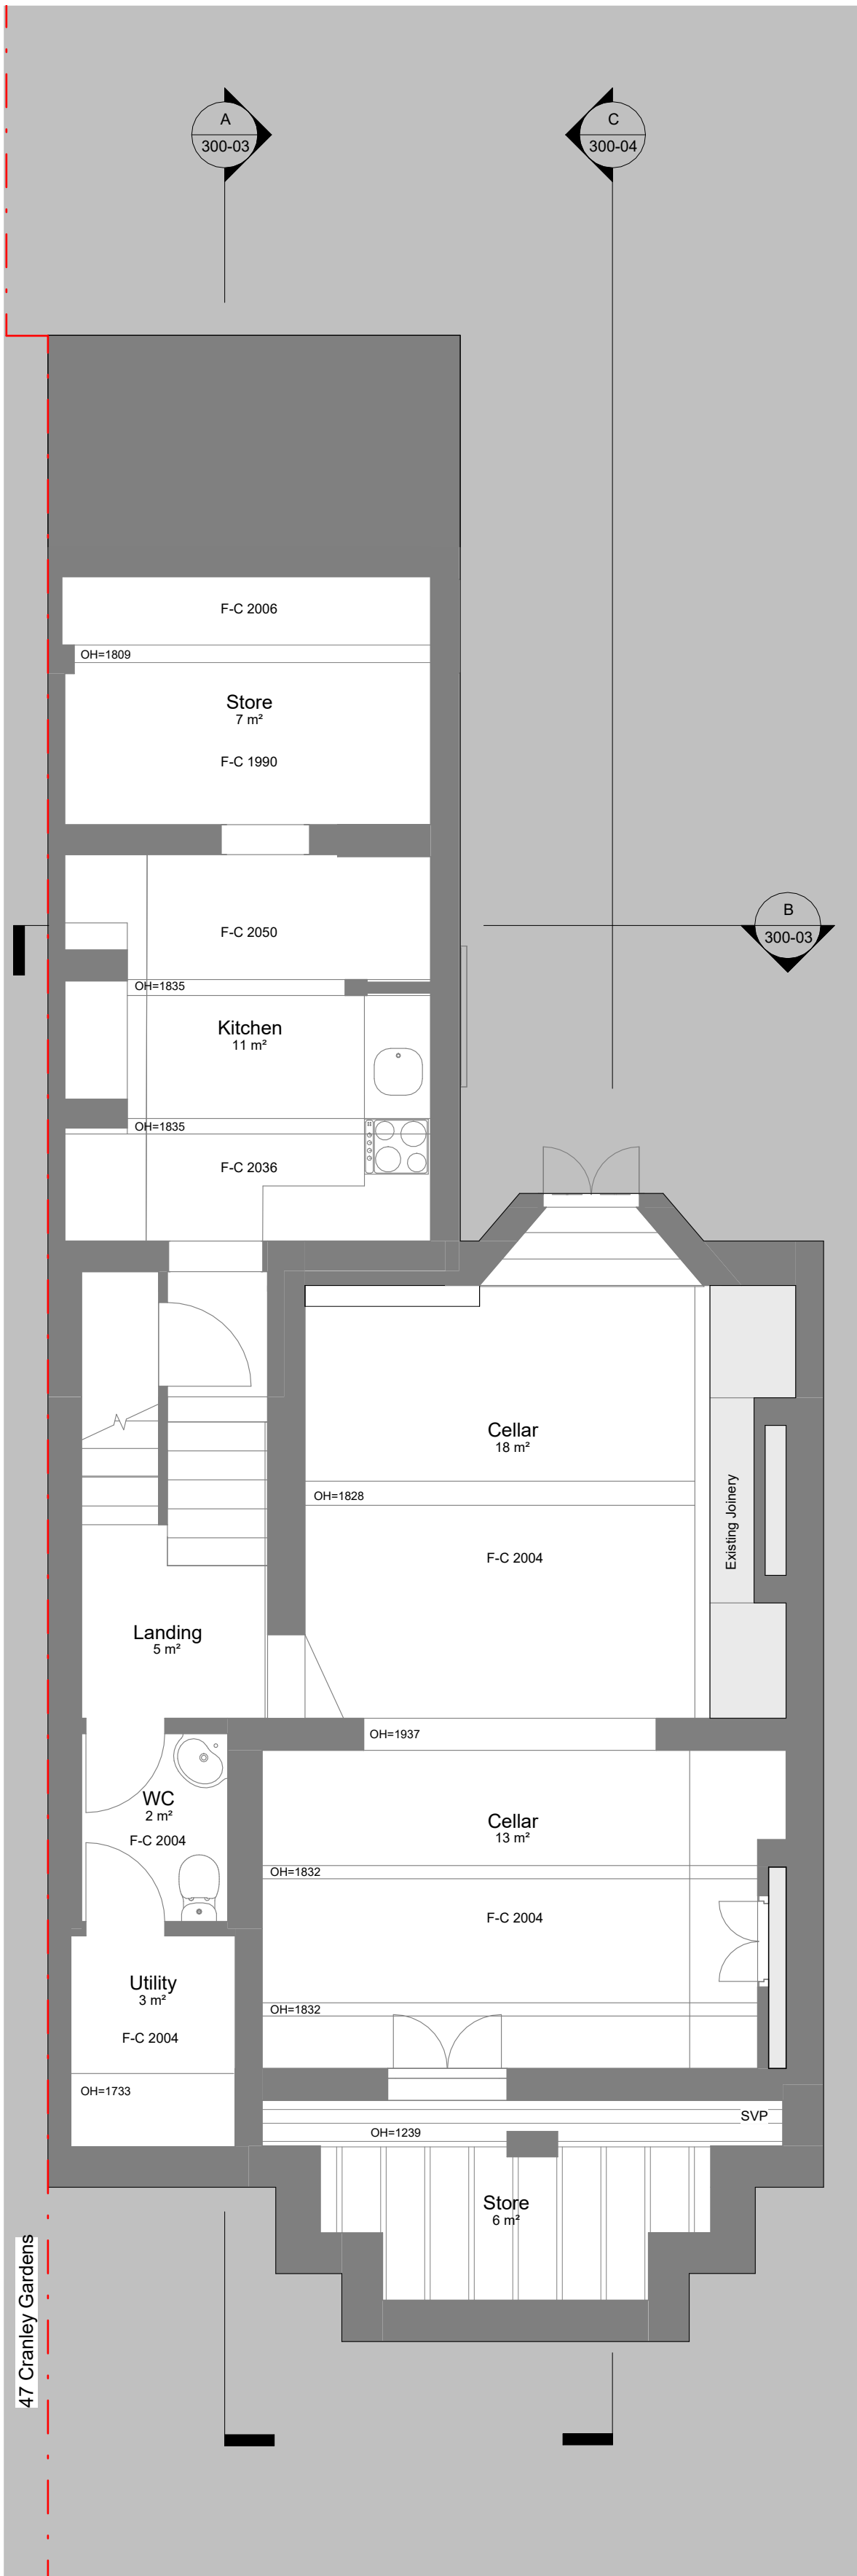



This drawing / document is intended for planning purposes, do not use this as Construction information unless it is issued for Construction.
All dimensions, setting out and levels must be checked on site.
Report any discrepancies to the architect immediately.
This drawing is copyright by Native North Ltd.

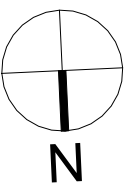


1 Proposed Basement Level
1 : 50

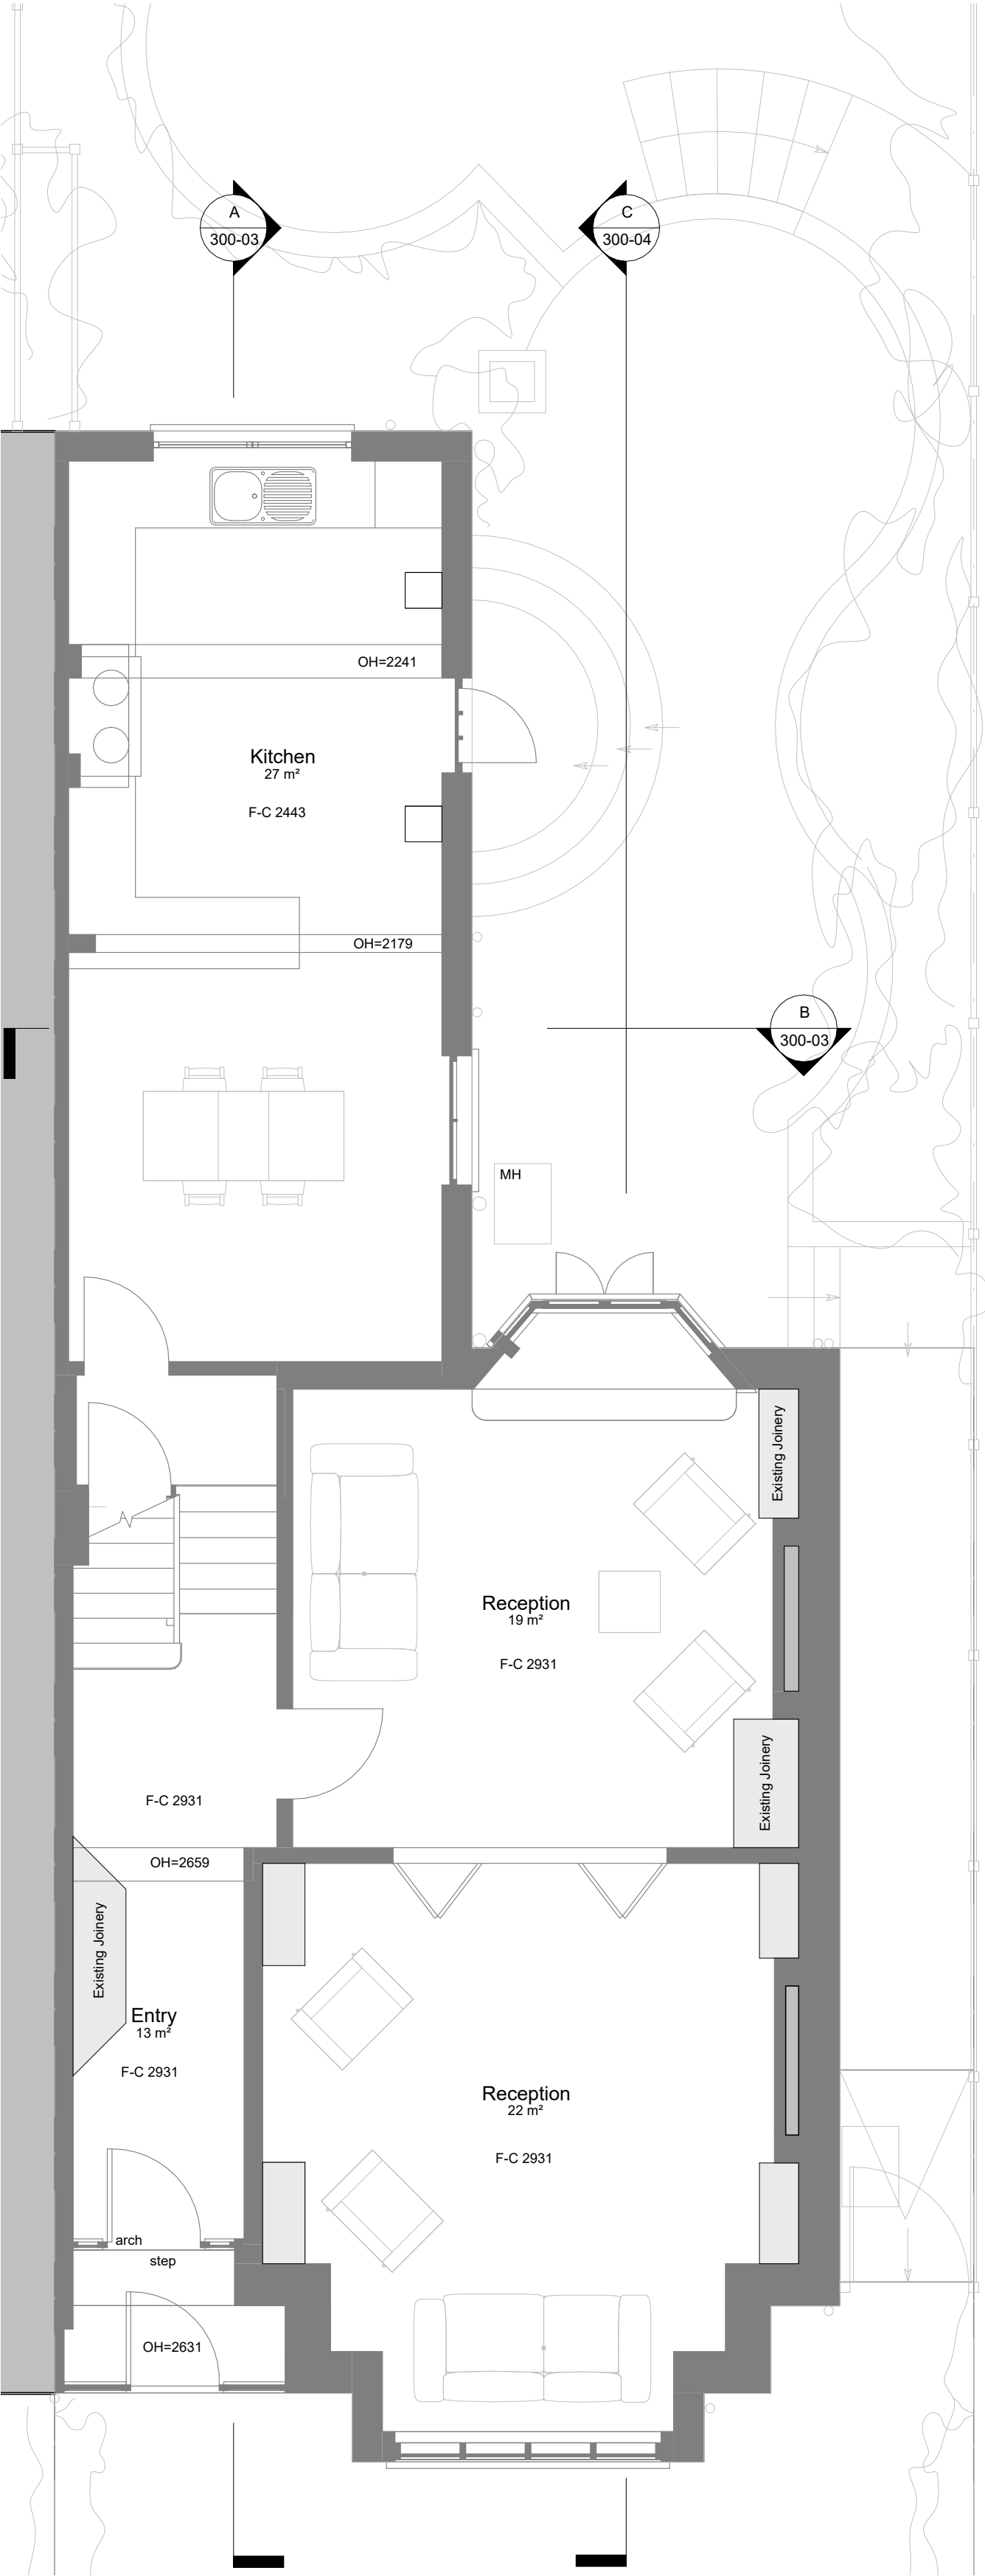

2 Proposed Ground Floor
1 : 50

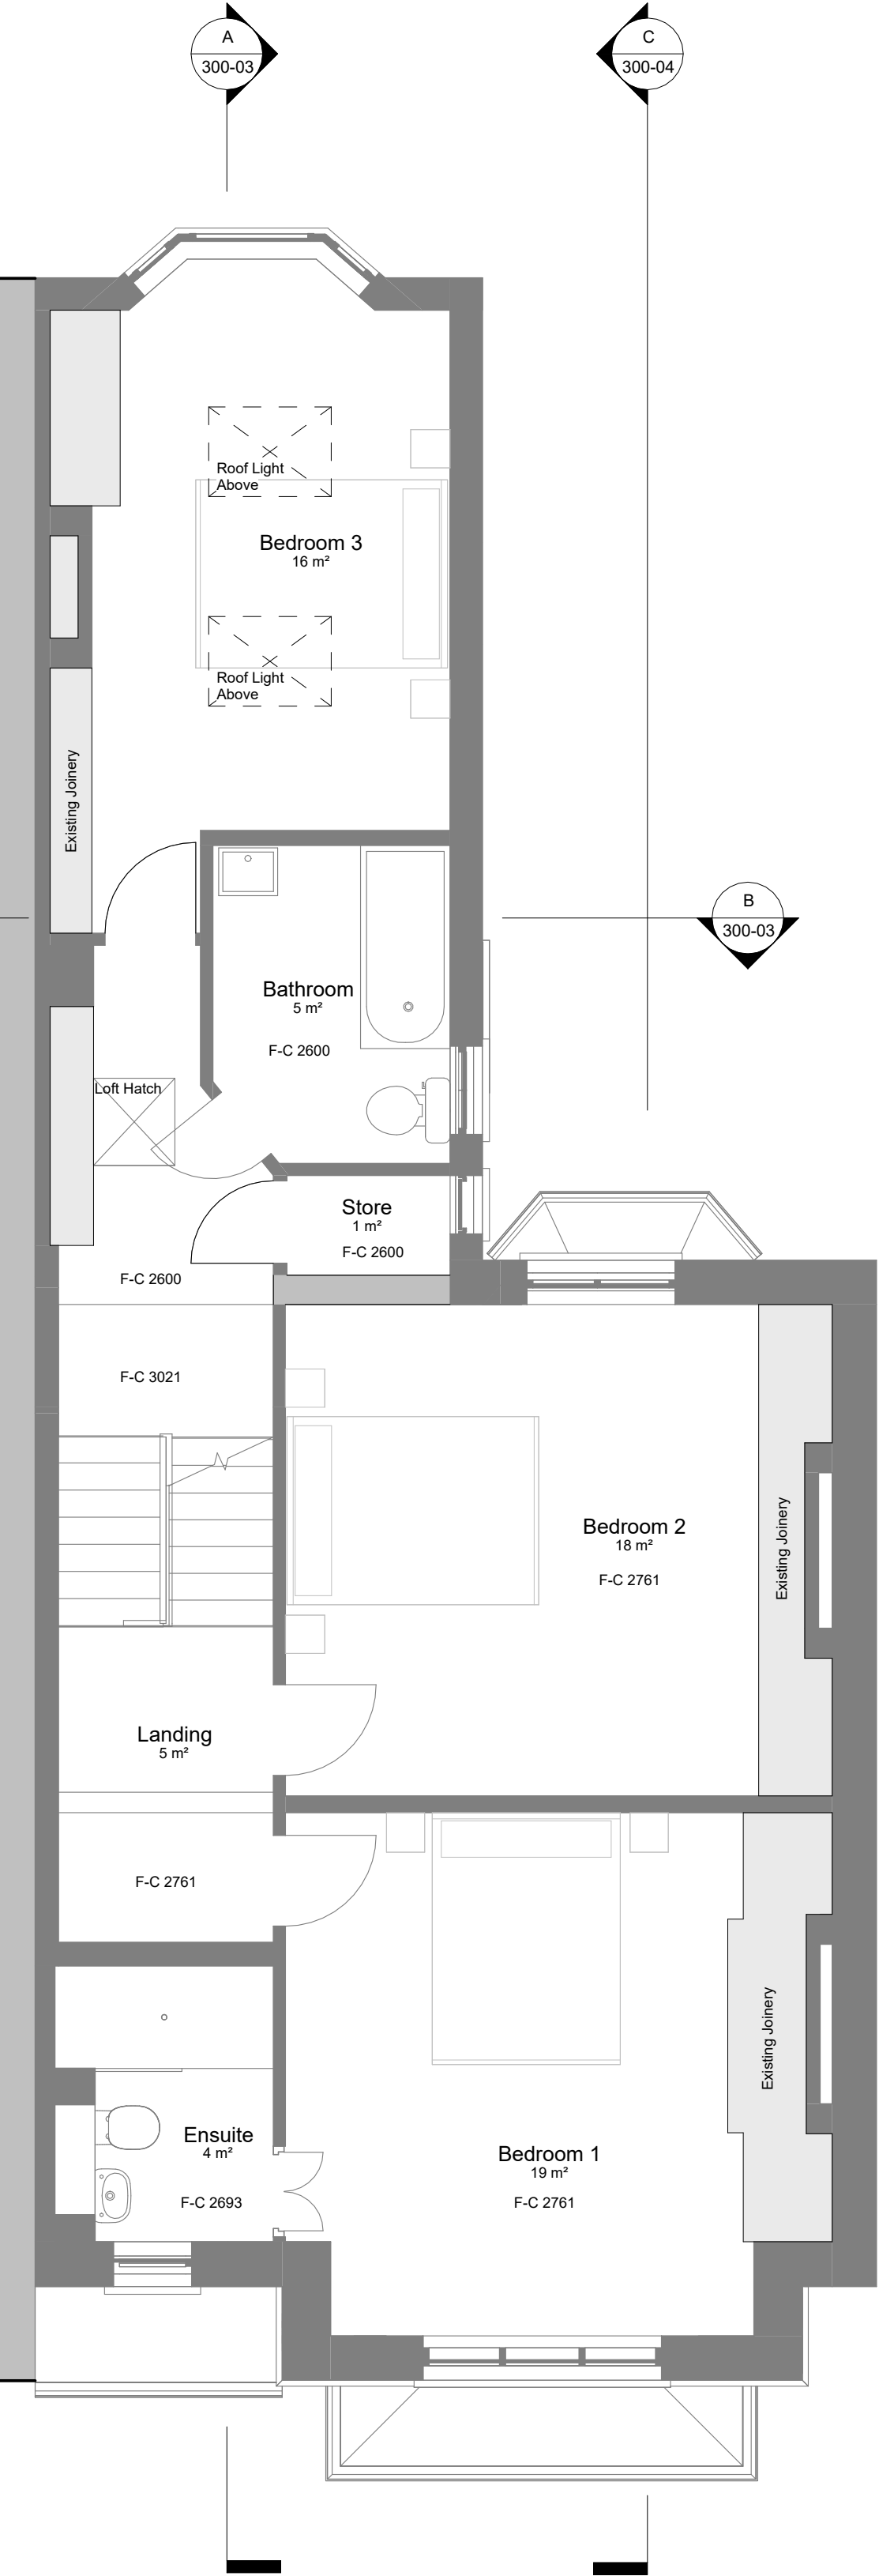

3 Proposed First Floor
1 : 50

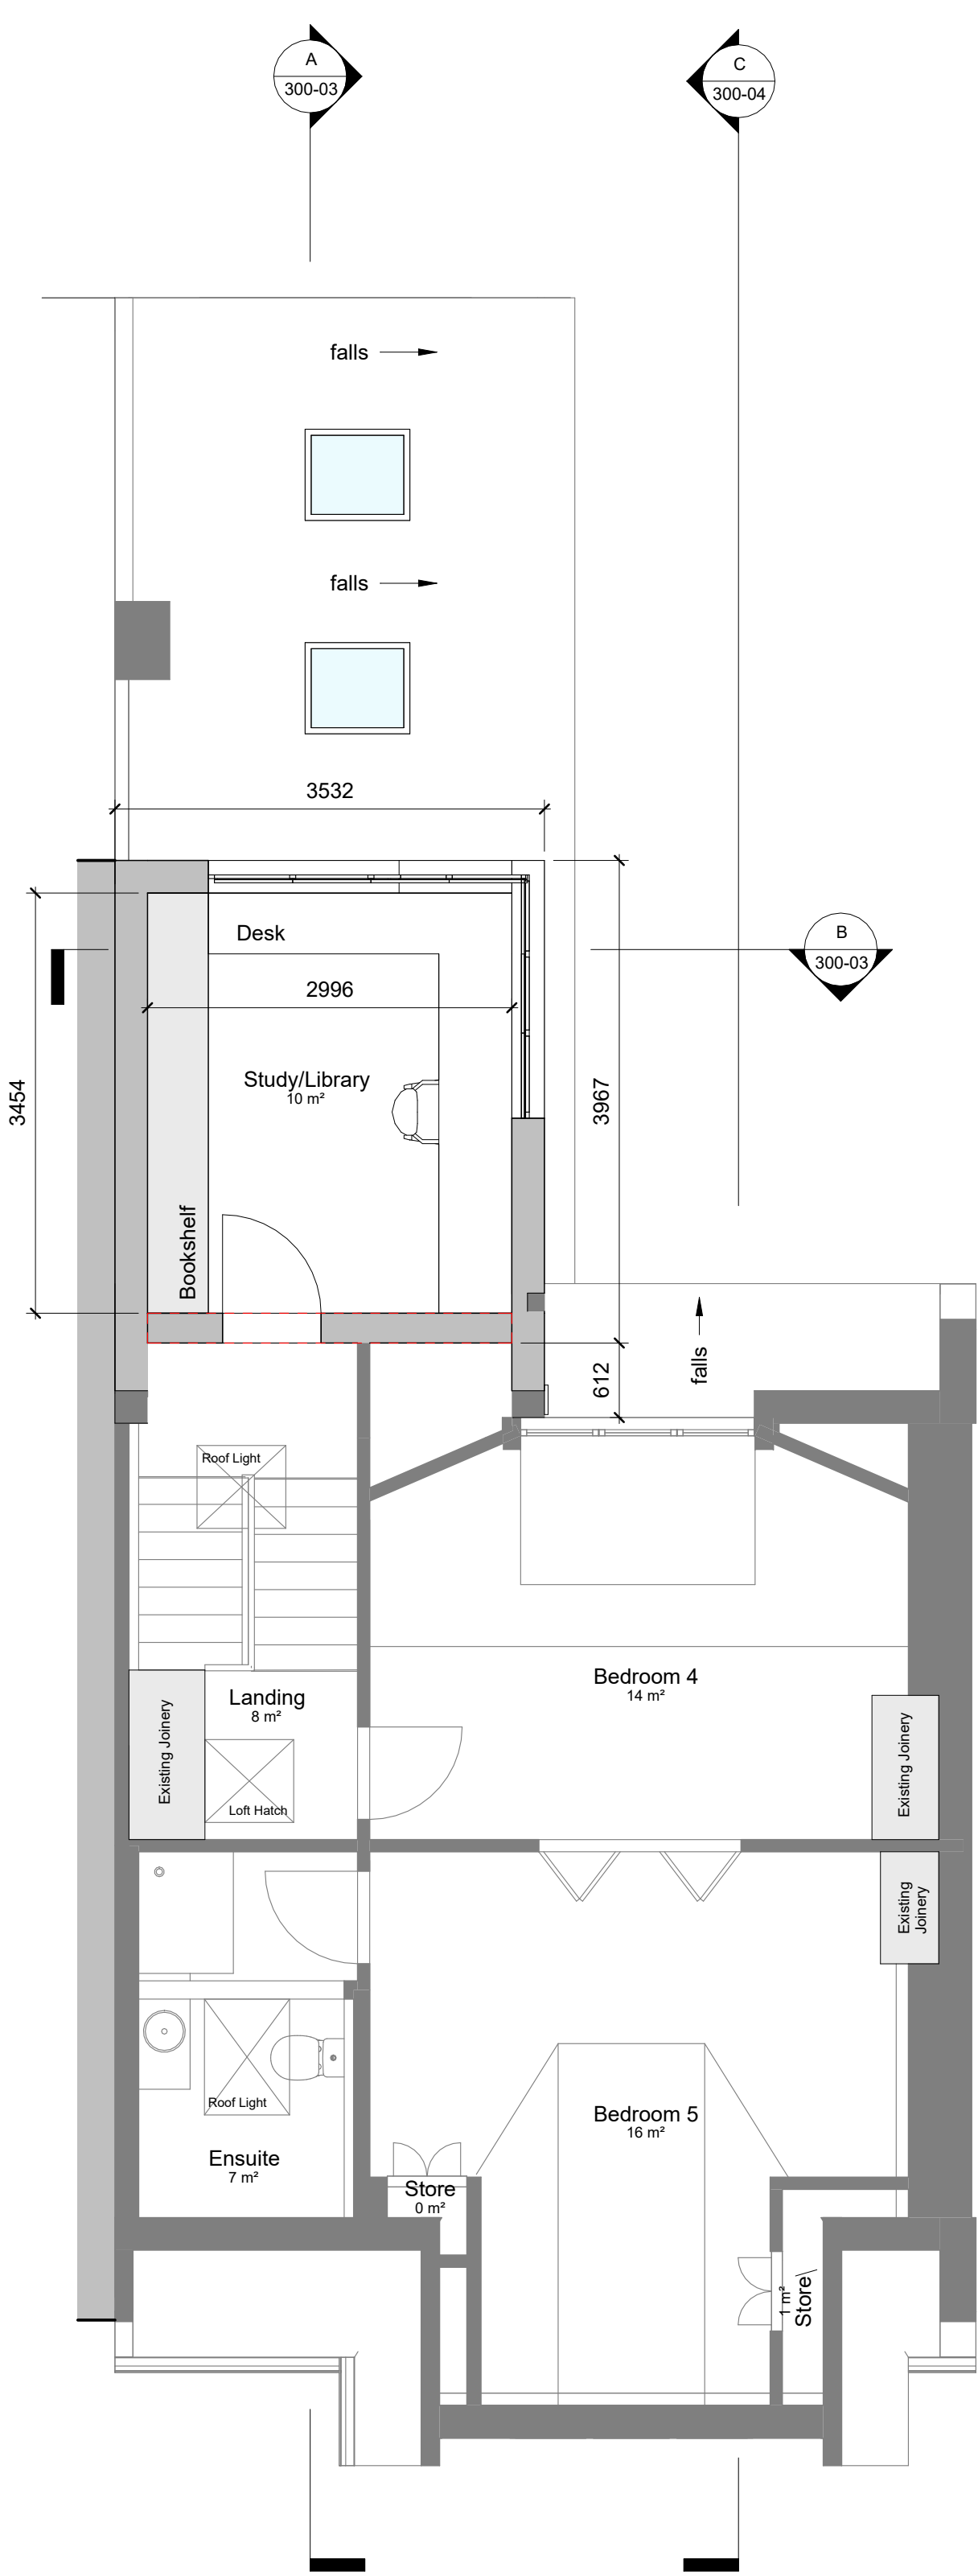

4 Proposed Second Floor
1 : 50

1	First Issue	10.08.26 CHri
No.	Revision / Issue	Date Drawn

Preliminary

Mr Keith Bradley
45 Cranley Gardens, London
N10 3AB

45 Cranley Gardens

Proposed-GA Plans

native north

Drawing No.	300-01
Project No.	24-09
Scale @ A1	1 : 50
Drawn	CHri
Date	10.08.26

native north architects
Unit 12a, 5 Durham Yard
Teesdale Street
London, E2 6QF

+44(0)20 3488 1312
justin@nativenorth.co
www.nativenorth.co