

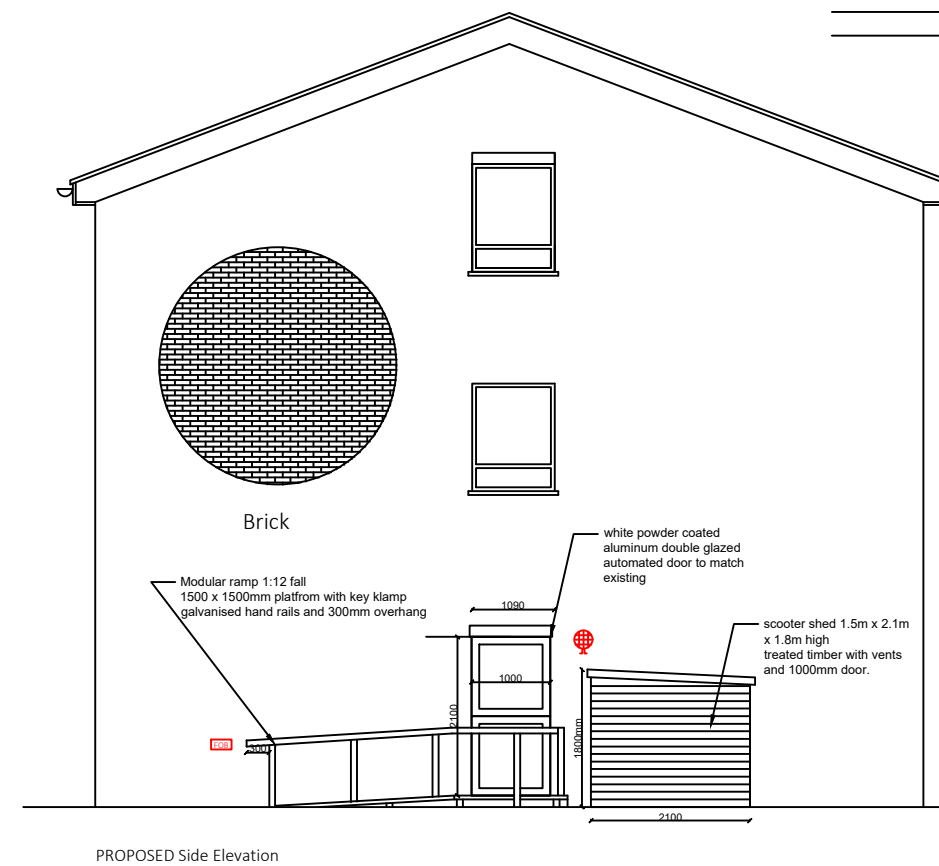
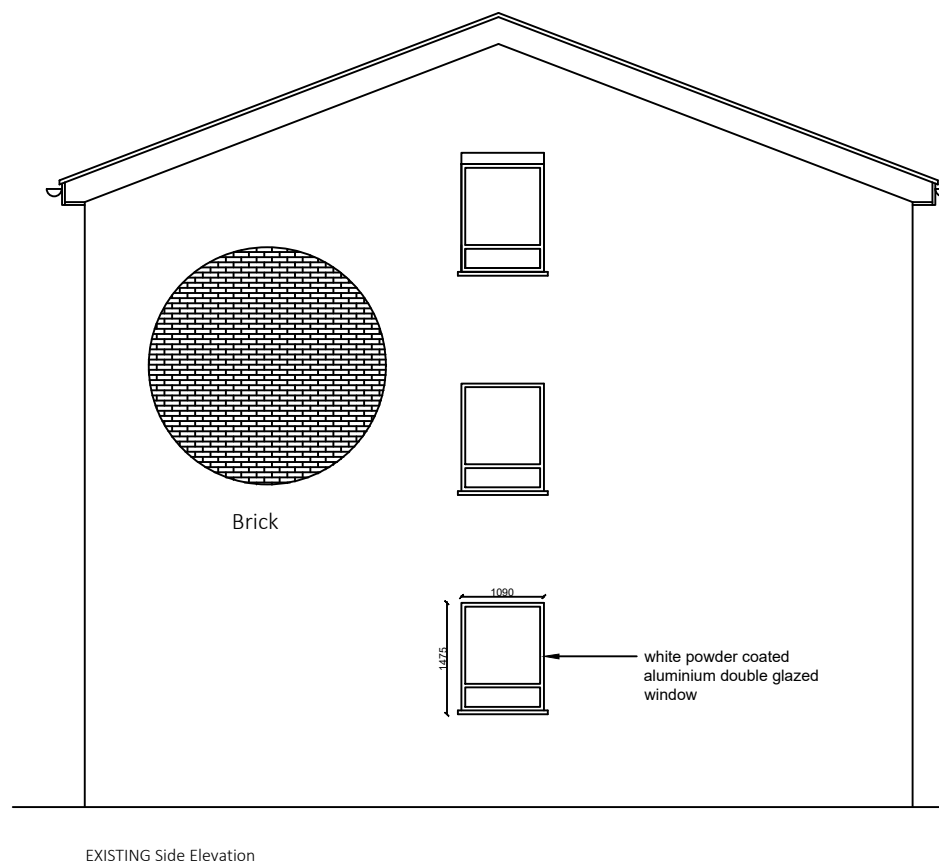


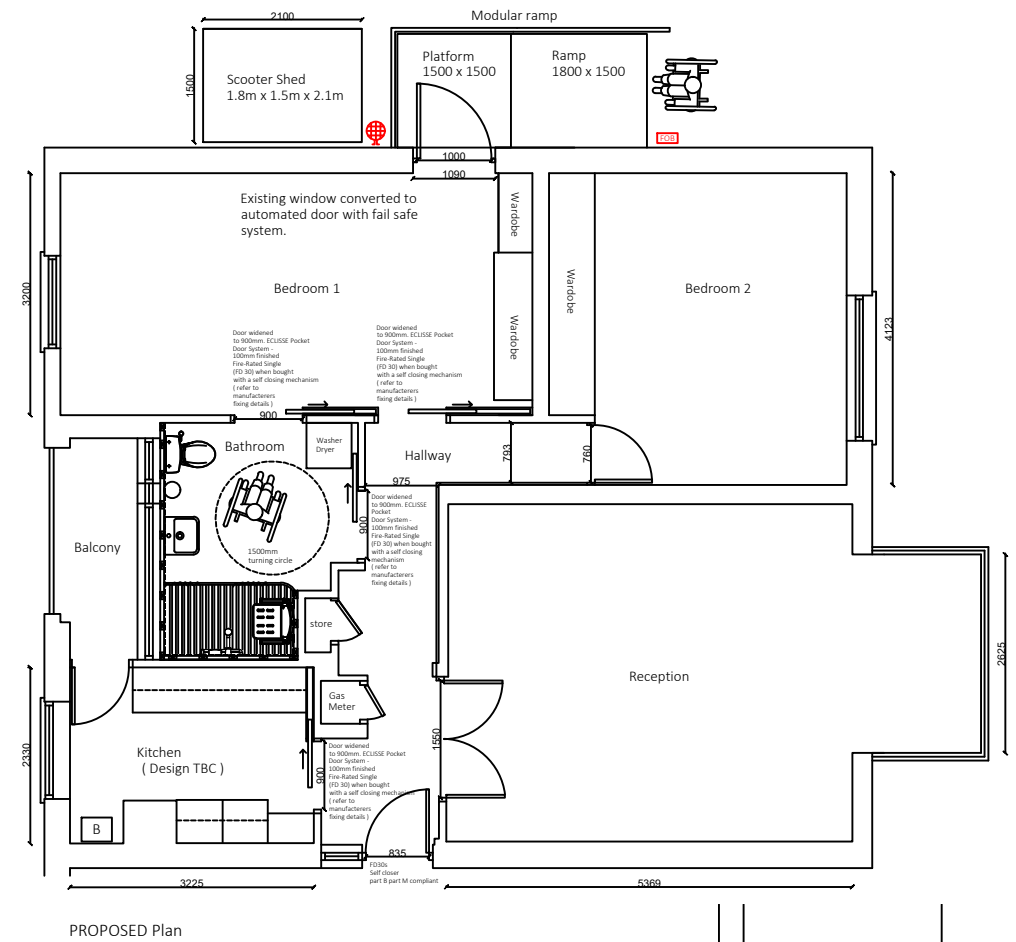

Key:	
	Fob controller
	External light fitting, wall mounted, Linked to PIR

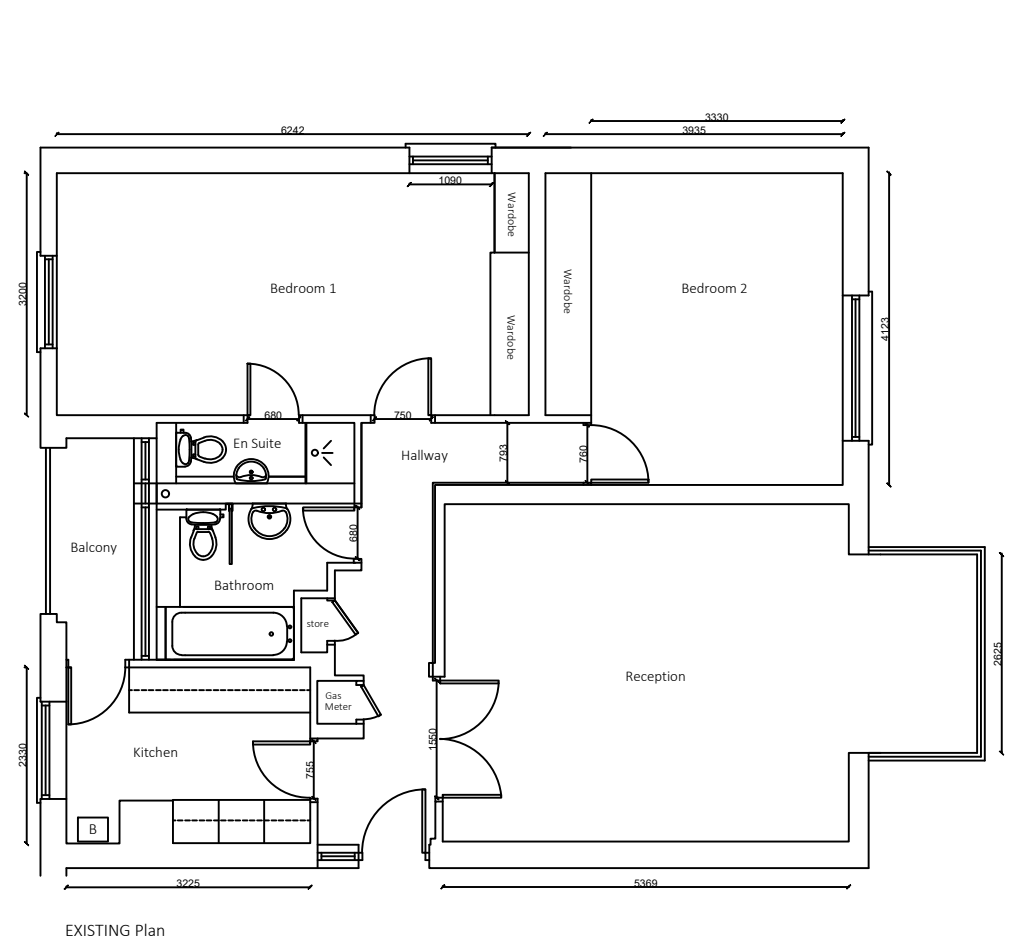

SITE ADDRESS:
2 Herons Lea
Sheldon Avenue
London N6 4NB

DESCRIPTION:
Level Access Shower, Conerting window into automated. Scooter shed and internal adaptations
Title: Existing and Proposed Plans and Elevations

DATE: August 2026
SCALE: 1:100 @A3
DRAWING No: 4006809

DRAWN BY: J Shutler

REV: