

NOTES:


NO DIMENSIONS TO BE SCALED FROM THE DRAWING

TO BE READ IN CONJUNCTION WITH ARCHITECTURAL SPECIFICATION & STRUCTURAL ENGINEER'S INFORMATION


ANY DISCREPANCY BETWEEN THIS DRAWING AND OTHER RELEVANT DOCUMENTATION SHOULD BE REFERRED TO THE ARCHITECT FOR DIRECTION

KEY SETTING OUT DIMENSIONS TO BE CONFIRMED WITH THE ARCHITECT PRIOR TO ANY DEVELOPMENT ON SITE

THIS INFORMATION IS FOR PLANNING OR TENDER PURPOSES ONLY AND NOT FOR CONSTRUCTION

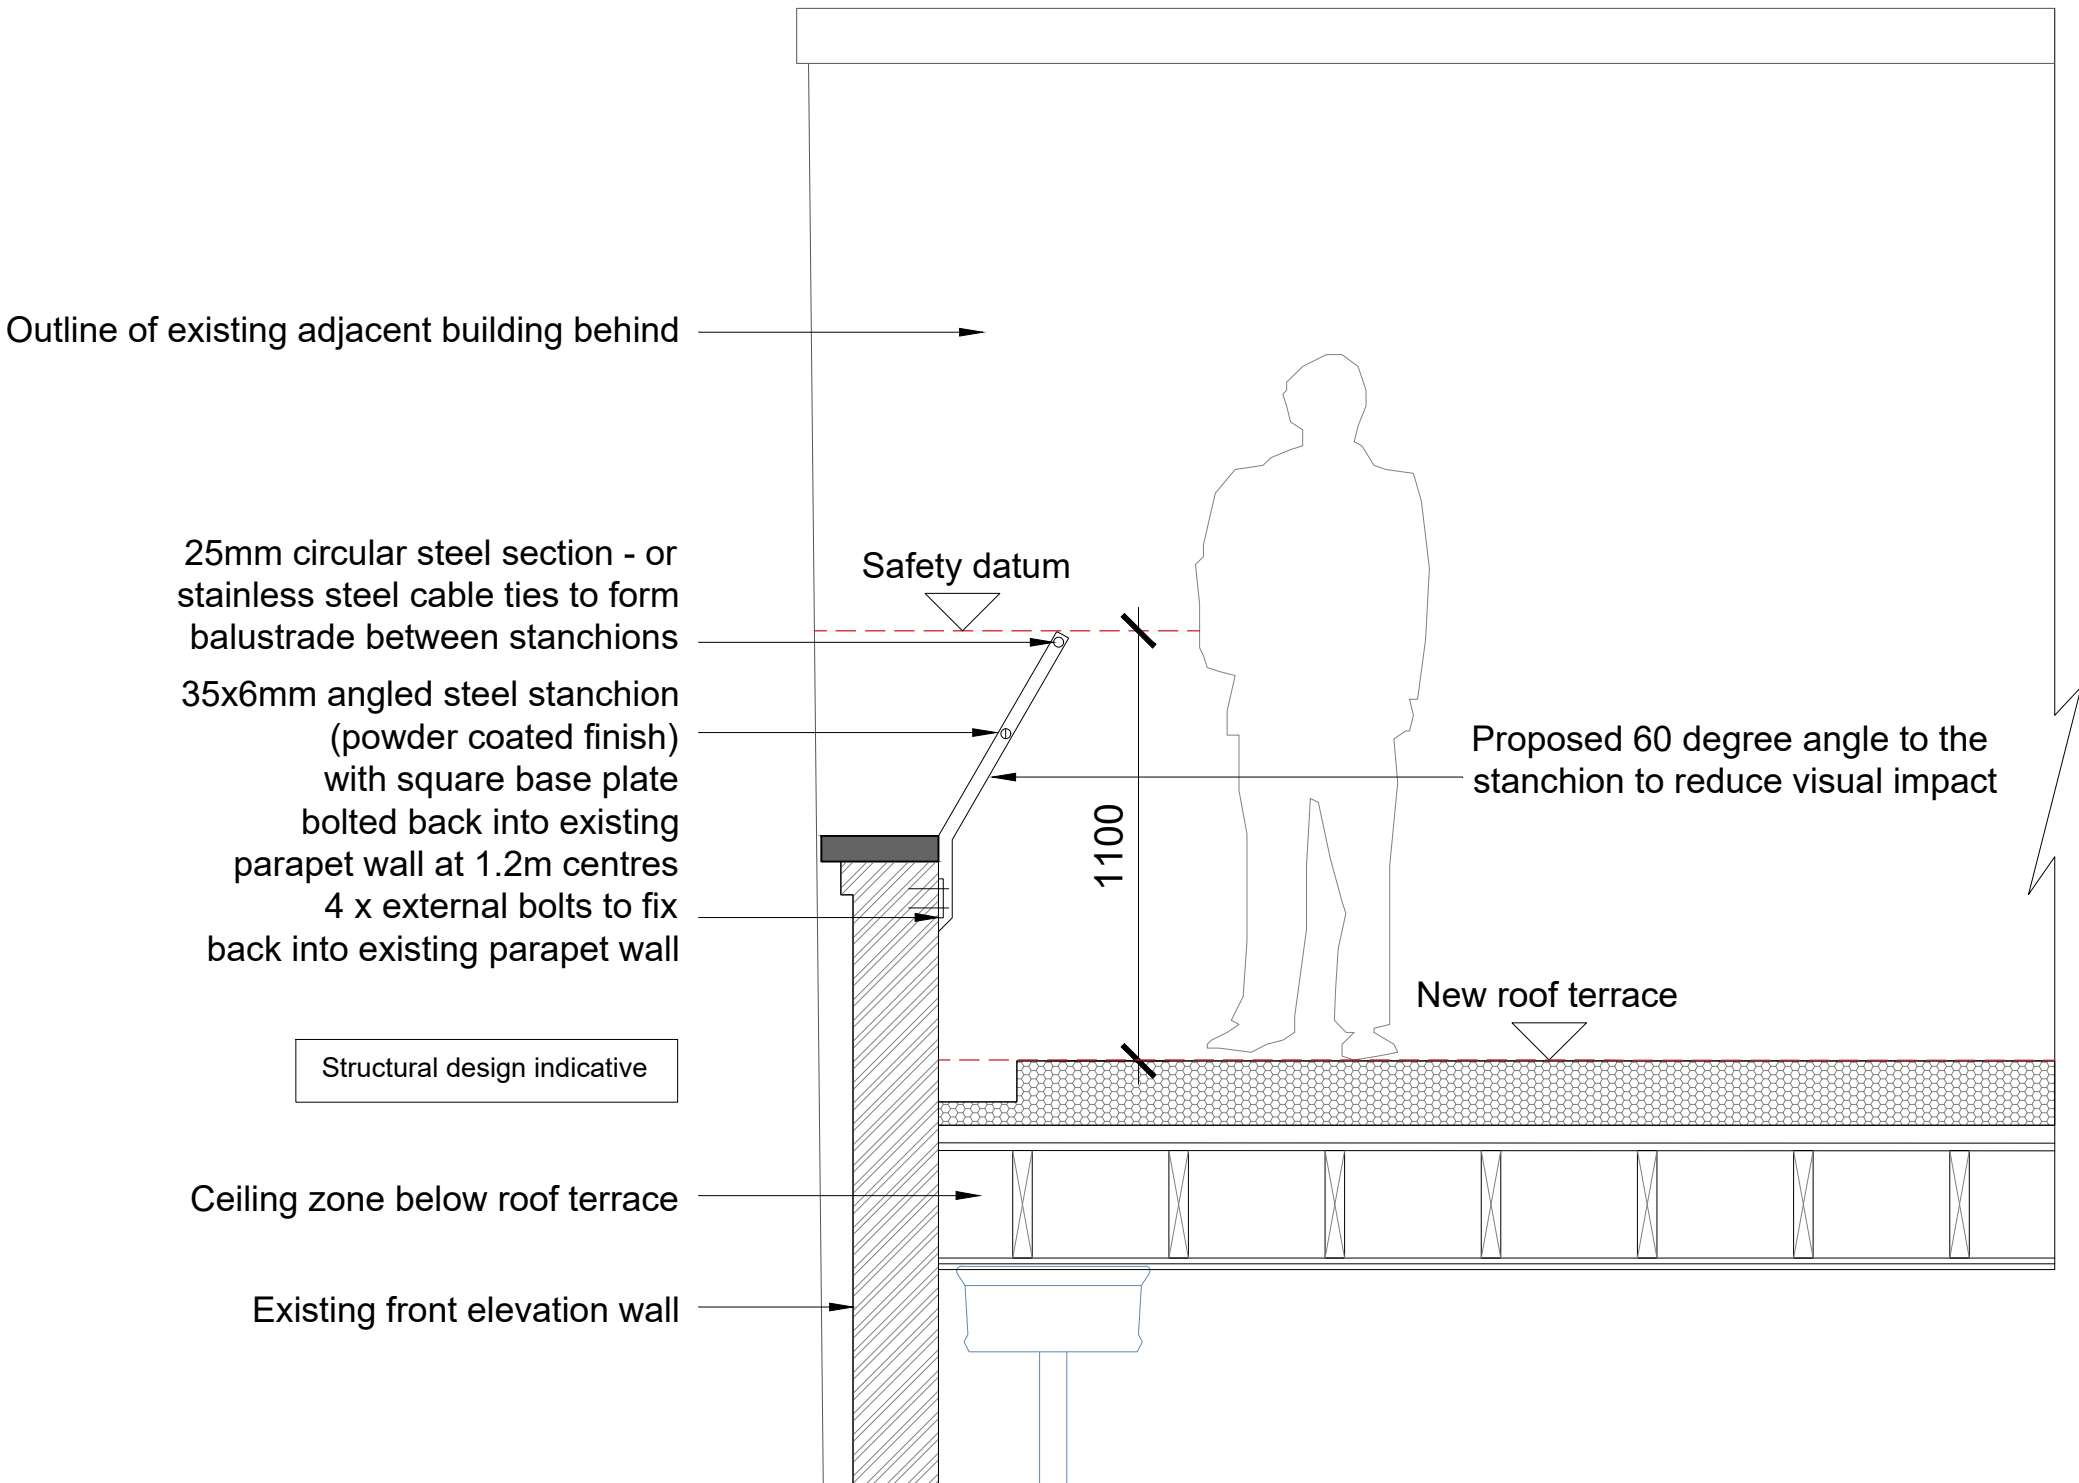

Parapet wall cross section - Scale 1:20 Angled balustrade

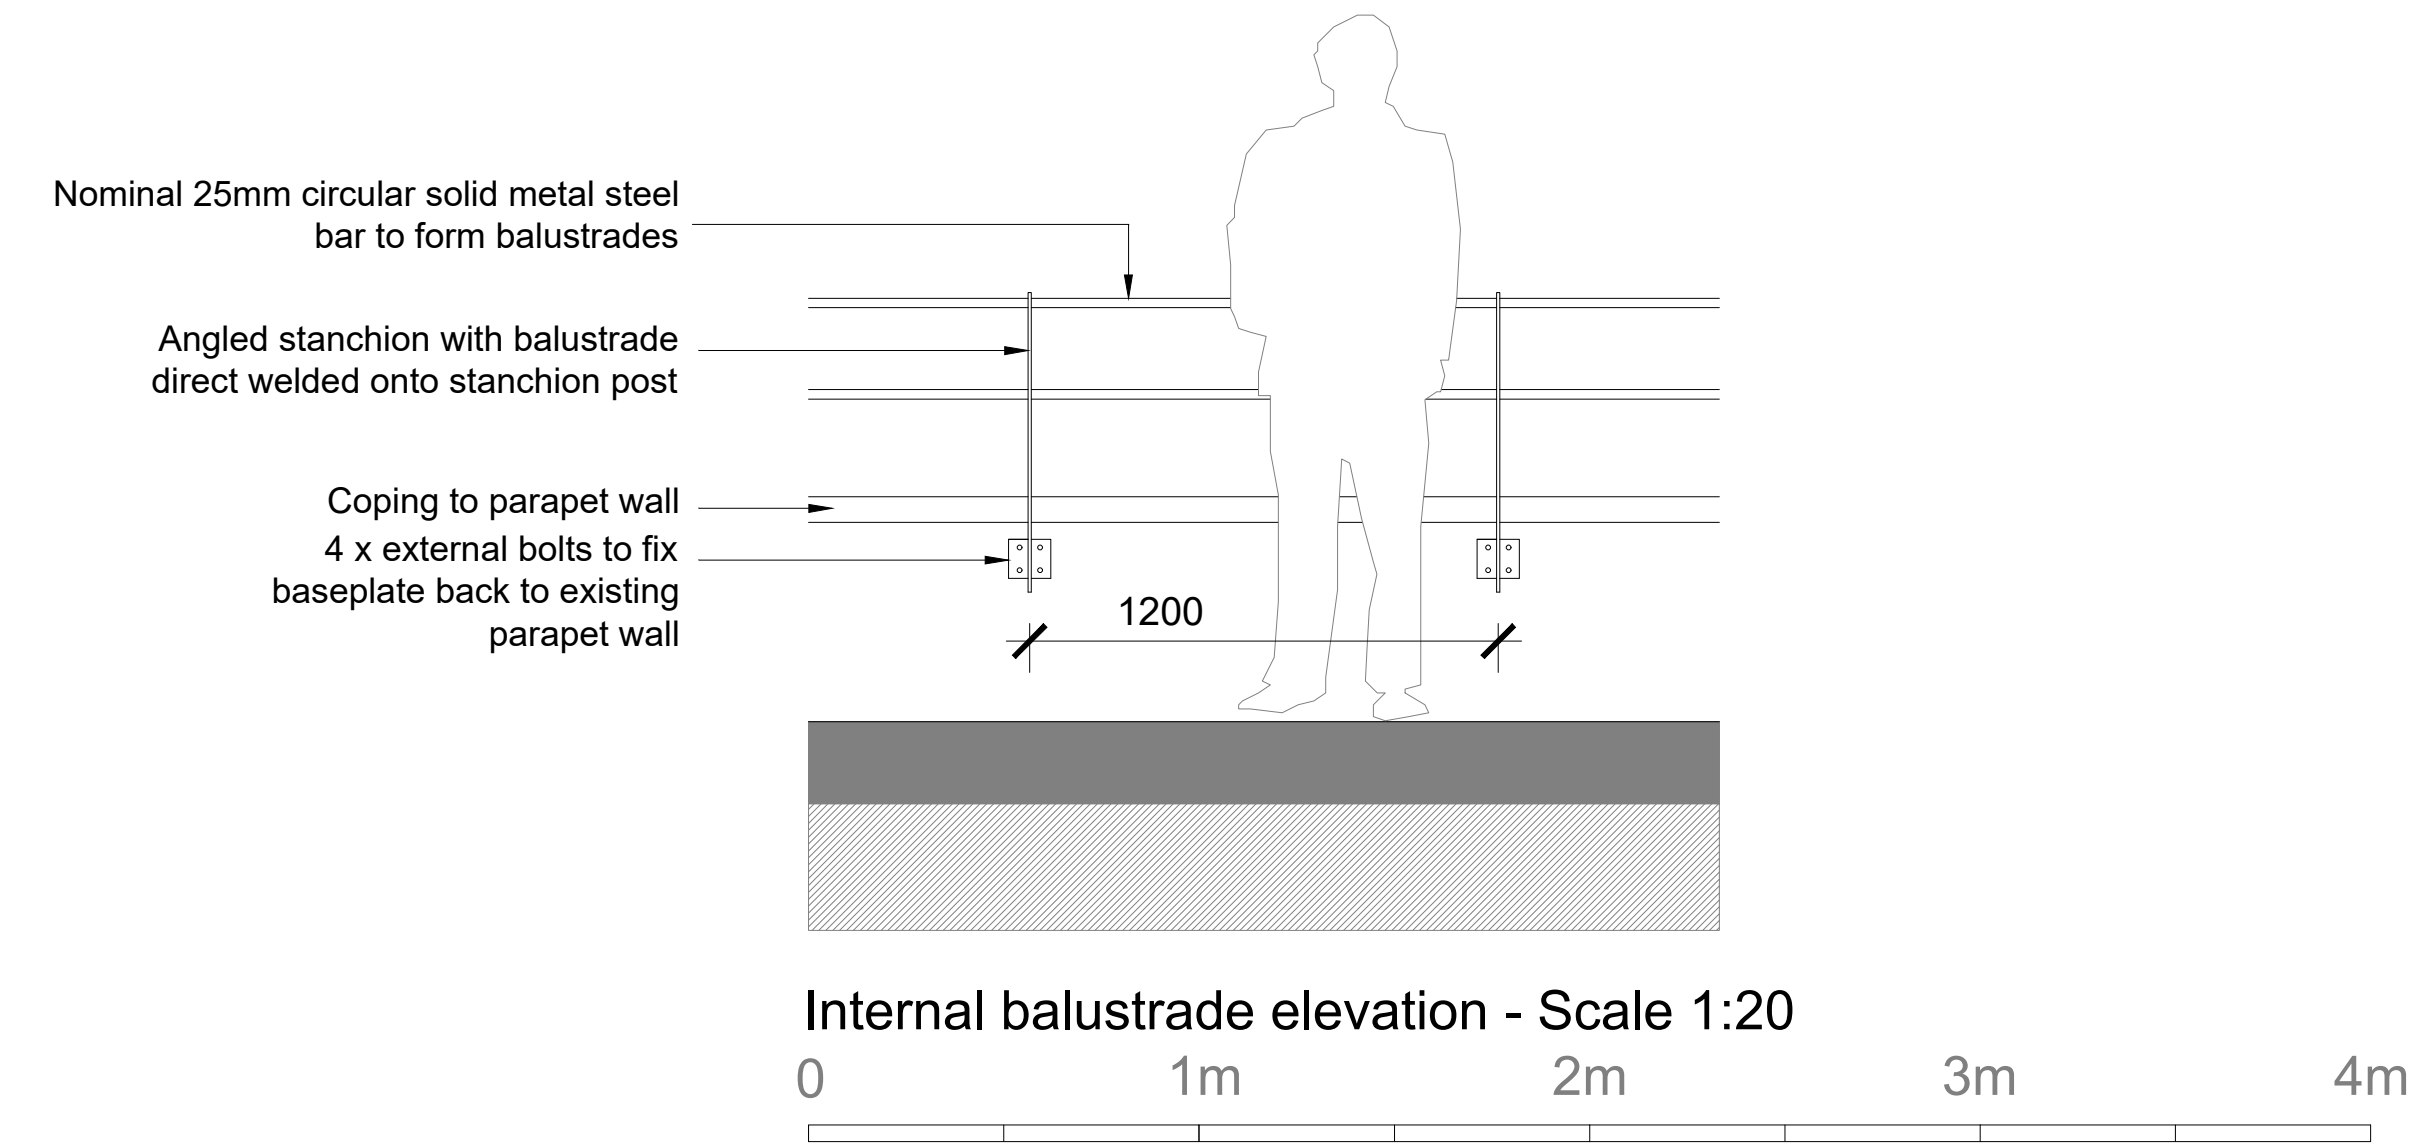

Design reference for vertical stanchions with baseplate supports fixed back to the parapet wall



Design reference for circular metal balustrade with angled setback

mab
Architecture, design & development Ltd
Studio@mab-architects.com
53 Hyndewood,
London,
SE23 2BJ

Planning application

PROJECT: 8 Broughton gardens, House refurbishment

DRAWING TITLE:
Proposed roof top balustrade details

DRAWING NUMBER & SCALE;
B-100 1:20@A1 1:50@A3

REVISION;
NEW