


NOTES:

1. DO NOT SCALE FROM THIS DRAWING - USE FIGURED DIMENSIONS ONLY. CONTRACTOR TO CHECK DIMENSIONS ON SITE PRIOR TO CONSTRUCTION & NOTIFY ARCHITECT OF ANY DISCREPANCY.
2. THIS DRAWING SHOULD BE READ IN CONJUNCTION WITH ALL OTHER RELEVANT CONTRACT DRAWINGS, SPECIFICATIONS & SCHEDULES.

No.	REVISION	DATE
-----	----------	------

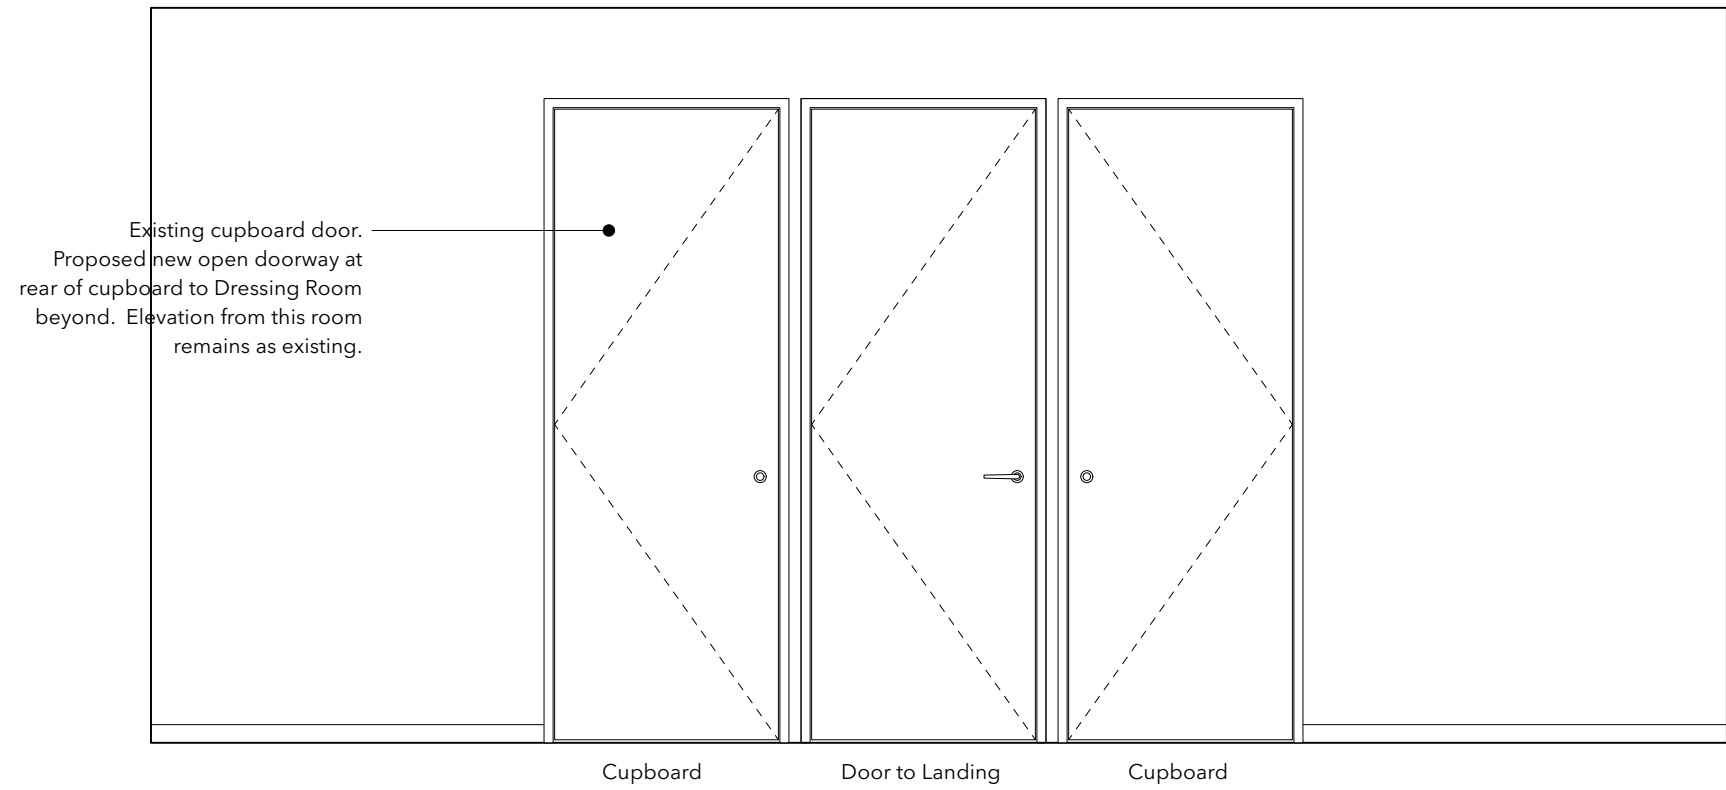

EXISTING & PROPOSED ELEVATION



Door to Landing in centre with cupboard doors either side



Proposed new open doorway at rear of cupboard on left (door from bedroom retained)



Proposed new open doorway at rear of cupboard (door from bedroom retained)

EXISTING PHOTOS

DRAWING: BEDROOM 1 ELEVATION
& EXISTING PHOTOS

PROJECT: FLAT 62 - HIGHPOINT 2

CLIENT: JUDY GOLDHILL

STATUS: PLANNING

SCALE @ A1: DRAWN: NM

SCALE @ A3: 1:25

DRAWING No: 2652.PL.20.020

REVISION:

MYLIUS ARCHITECTS

www.myliusarchitects.co.uk 07971 671533