




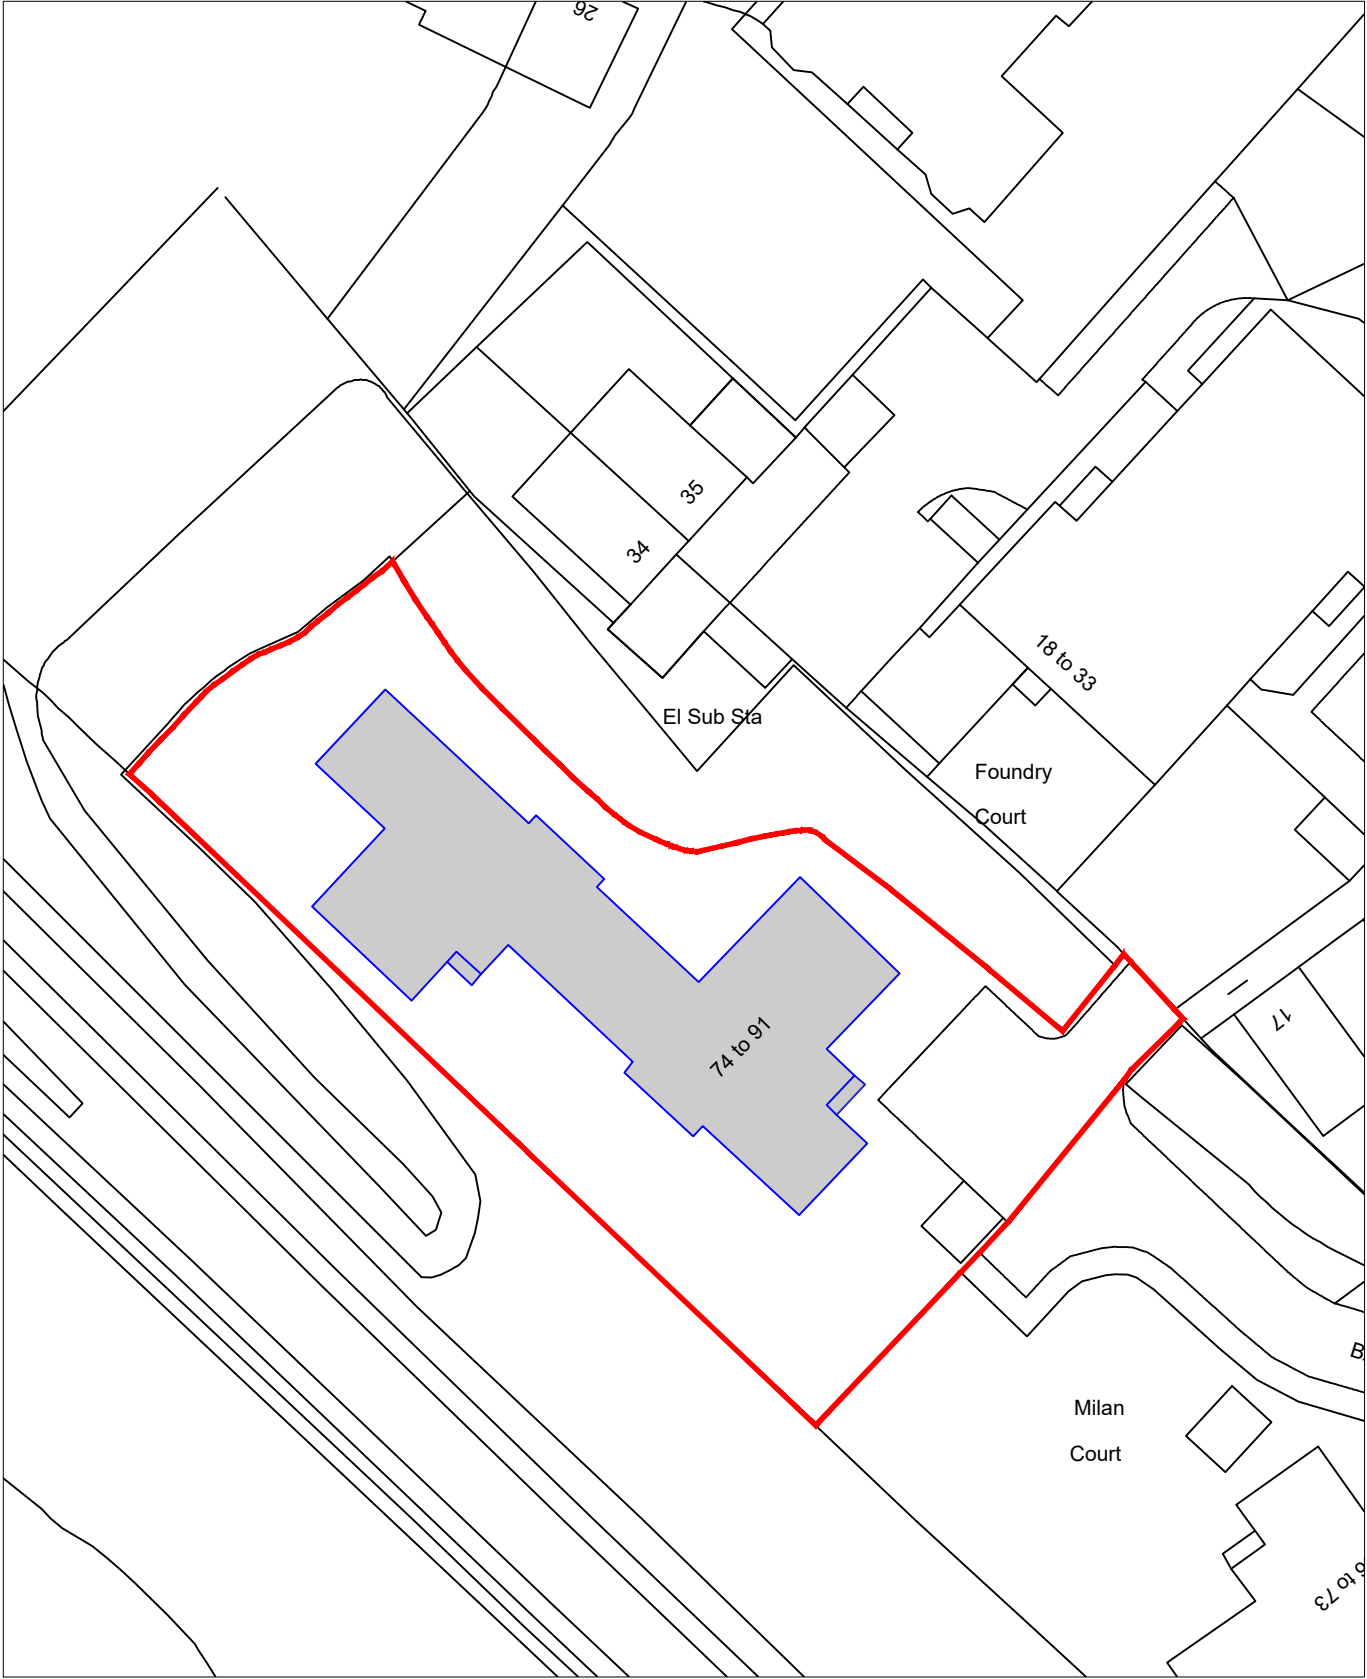



BLOCK PLAN
Scale 1:500

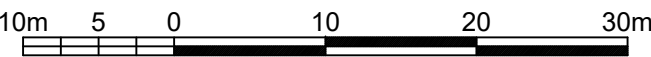

Scale 1:500

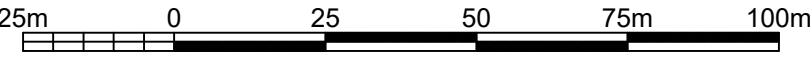

Scale 1:1250

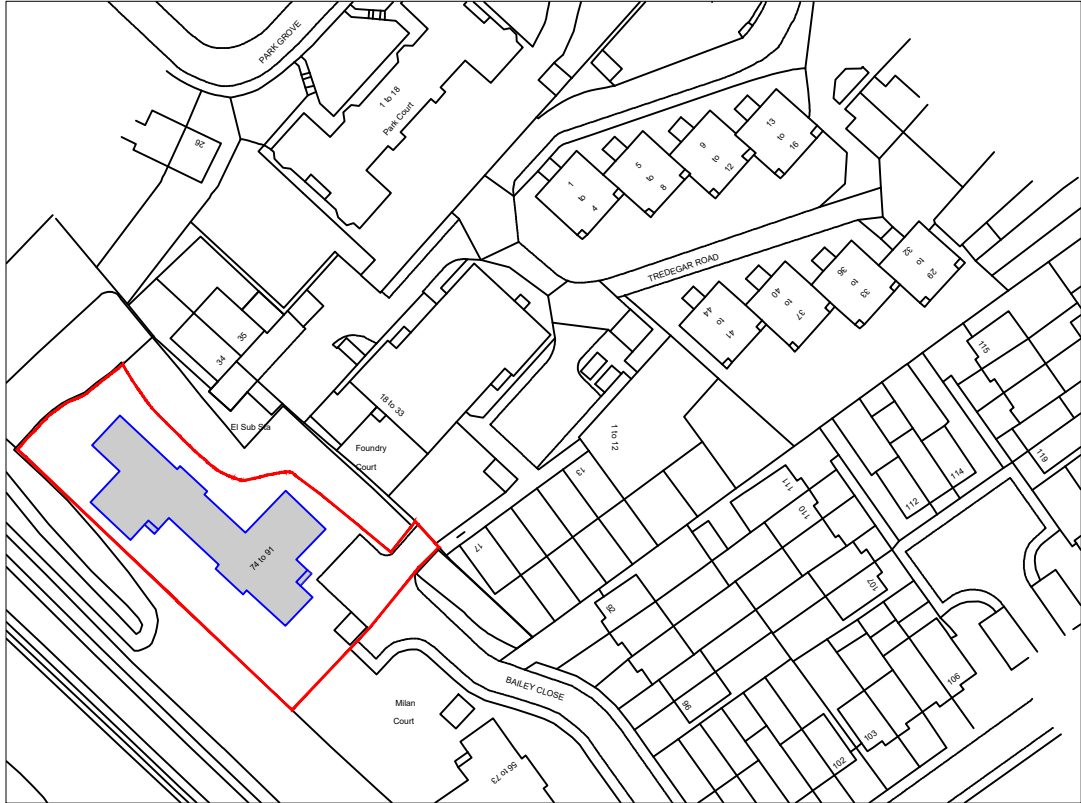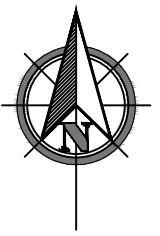

LOCATION PLAN
Scale 1:1250

**PLANNING
ISSUE**

Rev.	Description.	Date.

Do not scale from this drawing. Dimensions to be verified on site by contractor prior to commencement of work.
This drawing is the copyright of the practice and may not be reproduced in part or in whole without the prior written consent of the practice.
© 2025 Faithorn Farrell Timms LLP



Faithorn Farrell Timms
Central Court
1 Knoll Rise
ORPINGTON
Kent BR6 0JA
T 01689 885080

Client
**METROPOLITAN THAMES
VALLEY HOUSING**

Project
**74-91 BAILEY CLOSE
LONDON
N11 2JN**

Drawing Title
**SITE LOCATION
AND BLOCK PLAN**

Date 19/08/2026	Scale AS STATED @ A3
Drawn By LB	Checked By HS
Project No. PR-11385	Drawing No. Rev. 1