




Top view

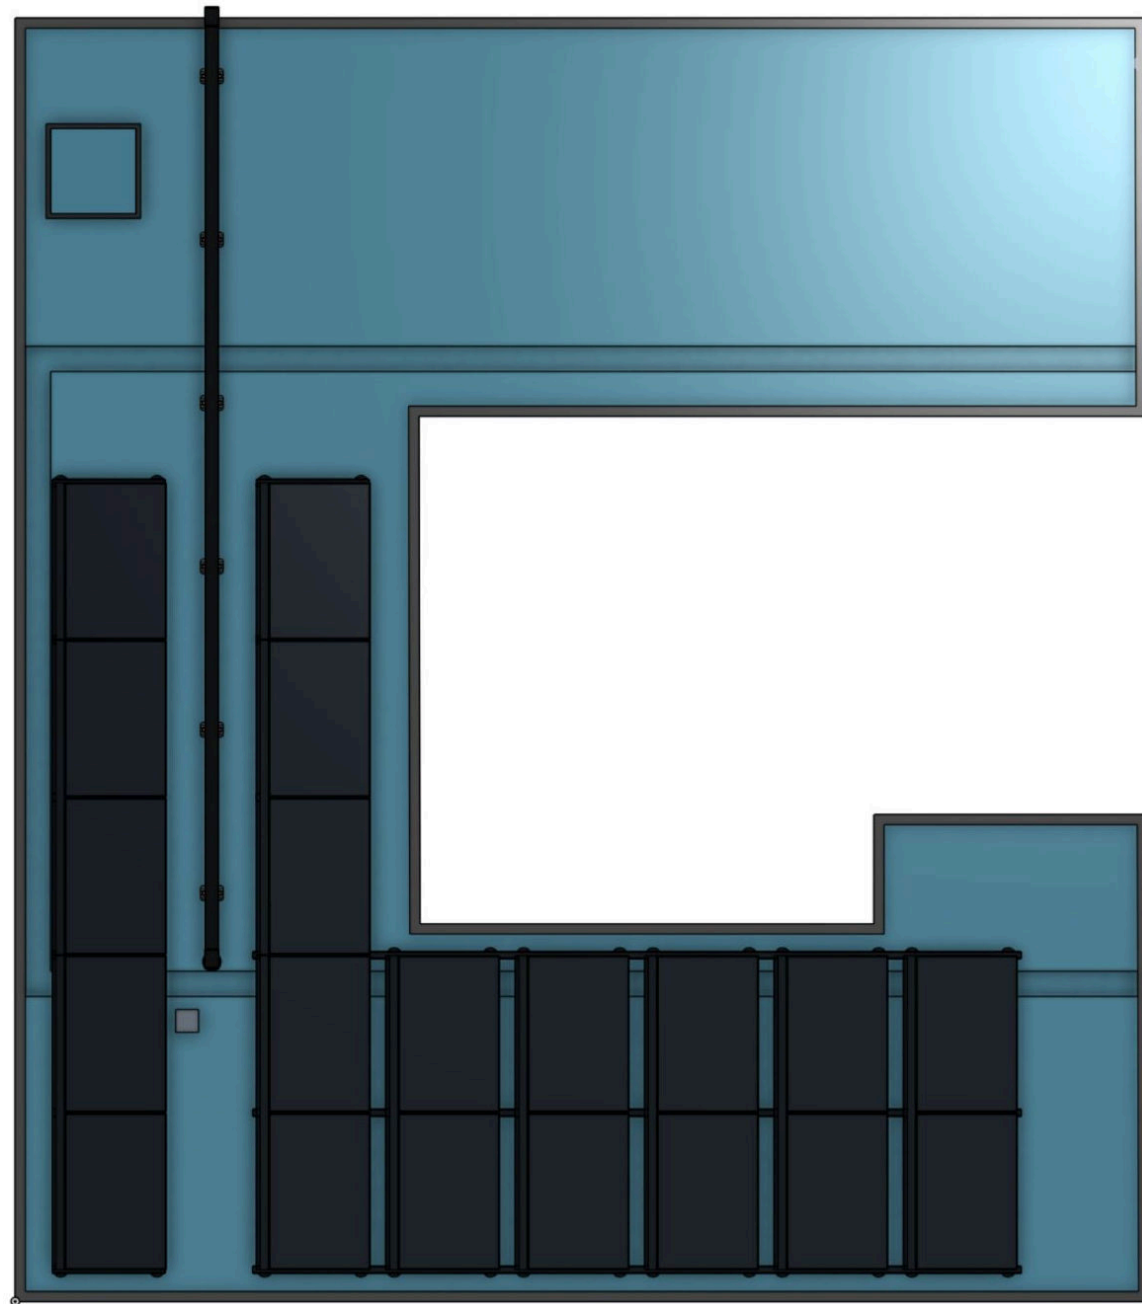


Three-quarter view

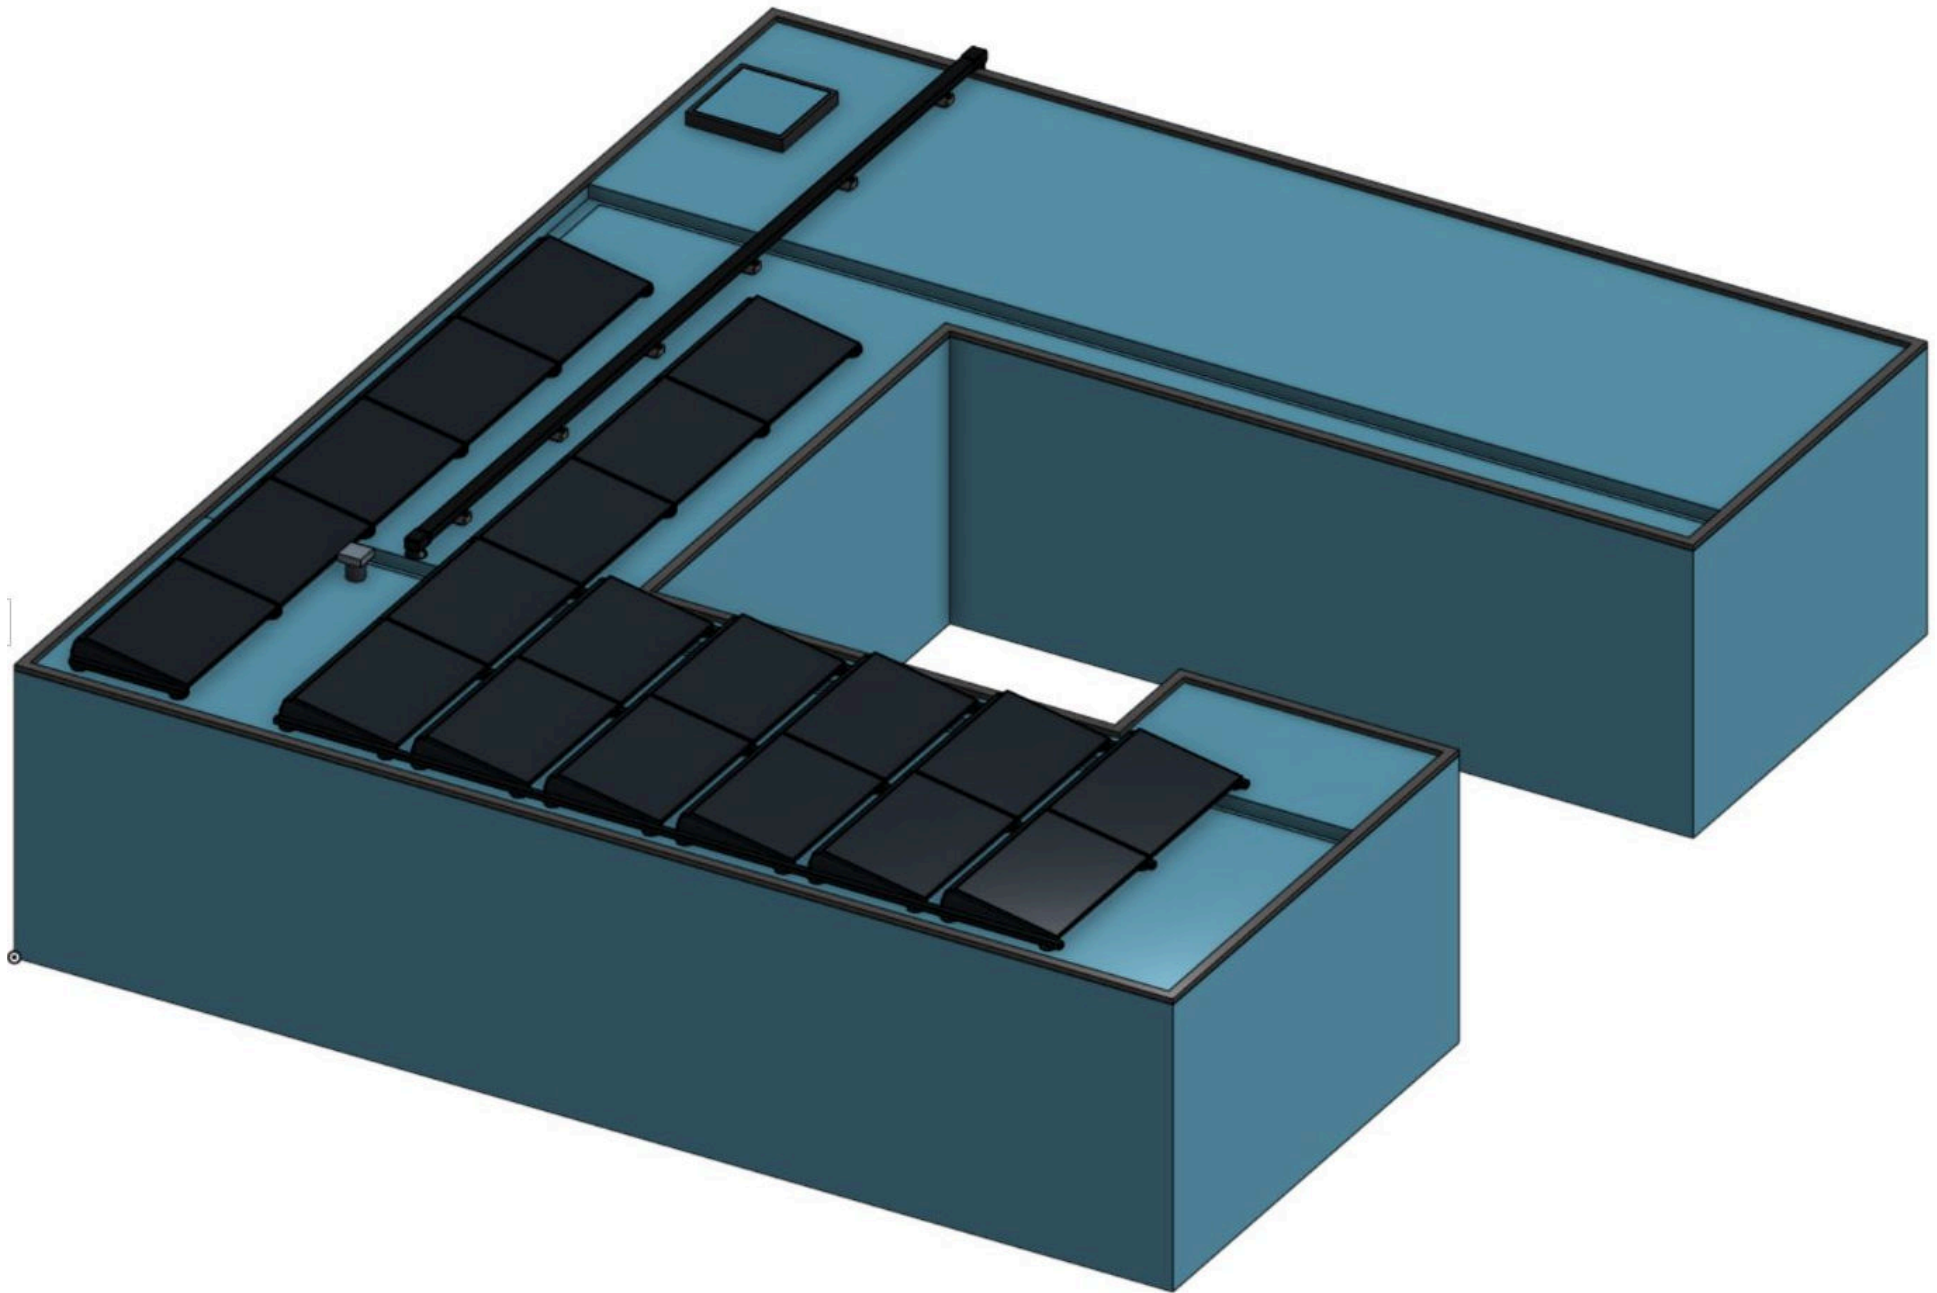

Pipework - side elevation

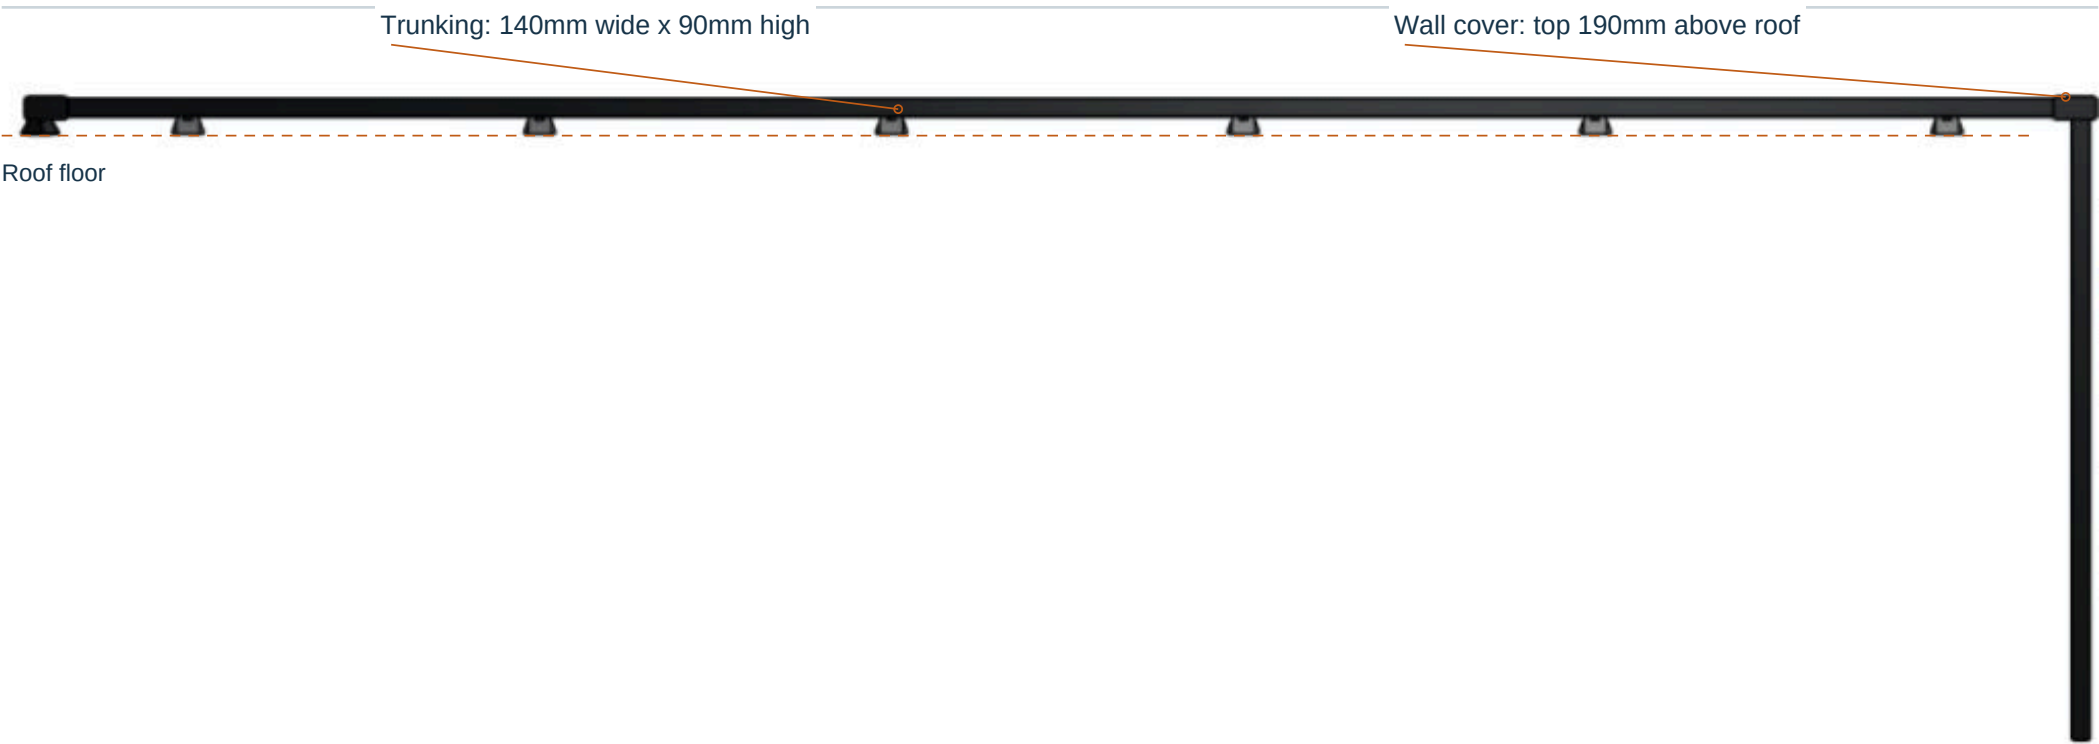

Enlarged side detail

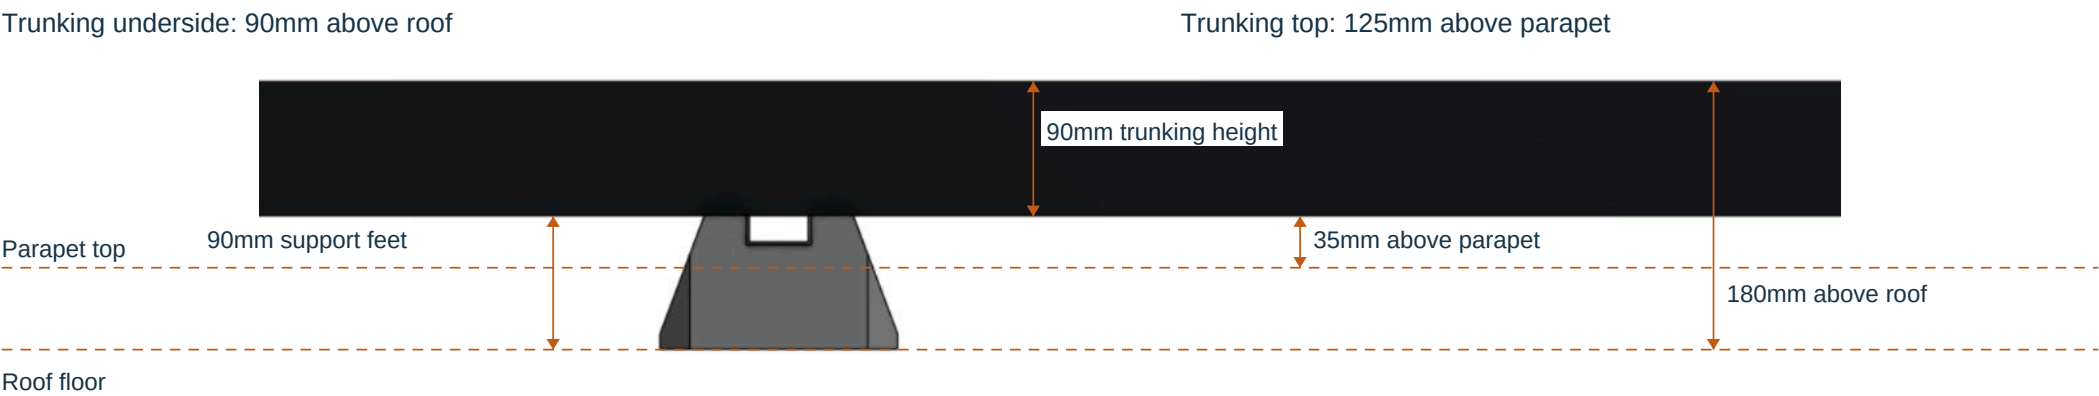

Parapet / ledge




Rear of house - existing and proposed pipework


Pipework elevations | 1:50 at A3 landscape | 26 September 2026

Rear elevation - not visible from the roadside

EXISTING

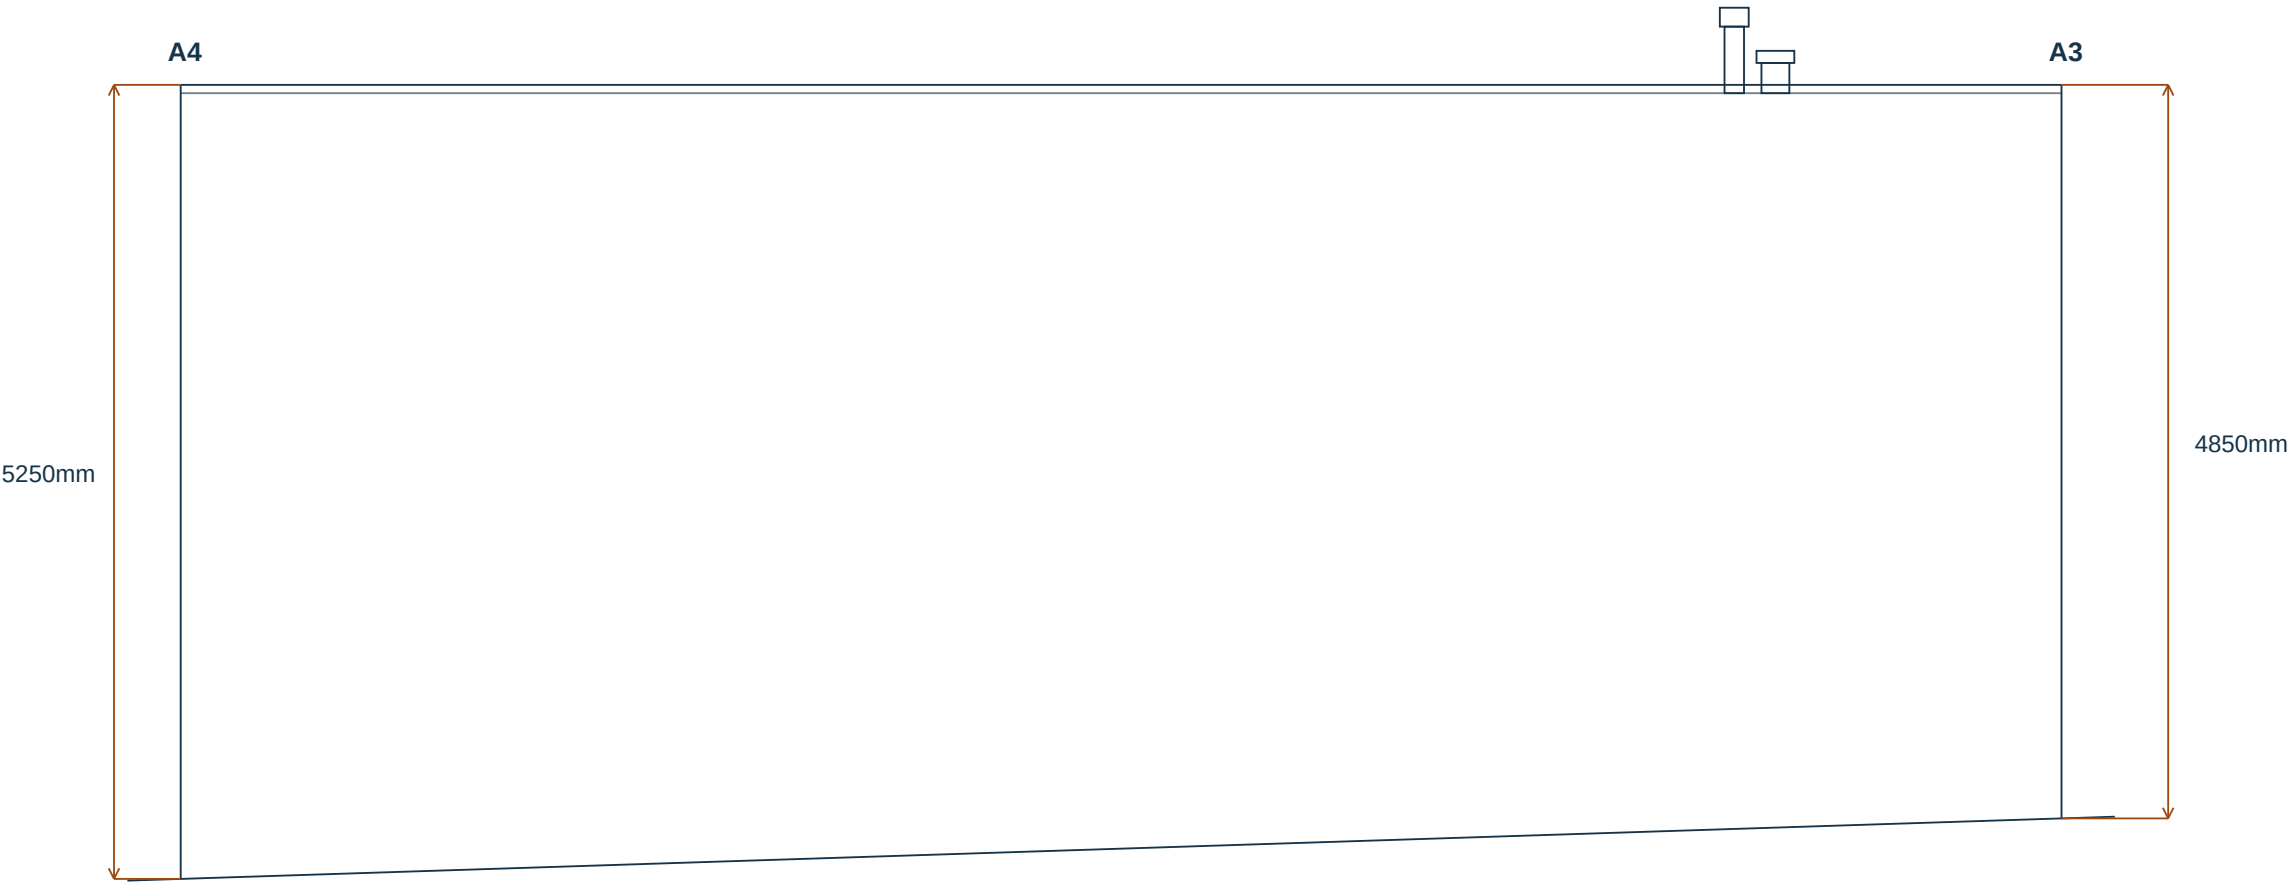


PROPOSED

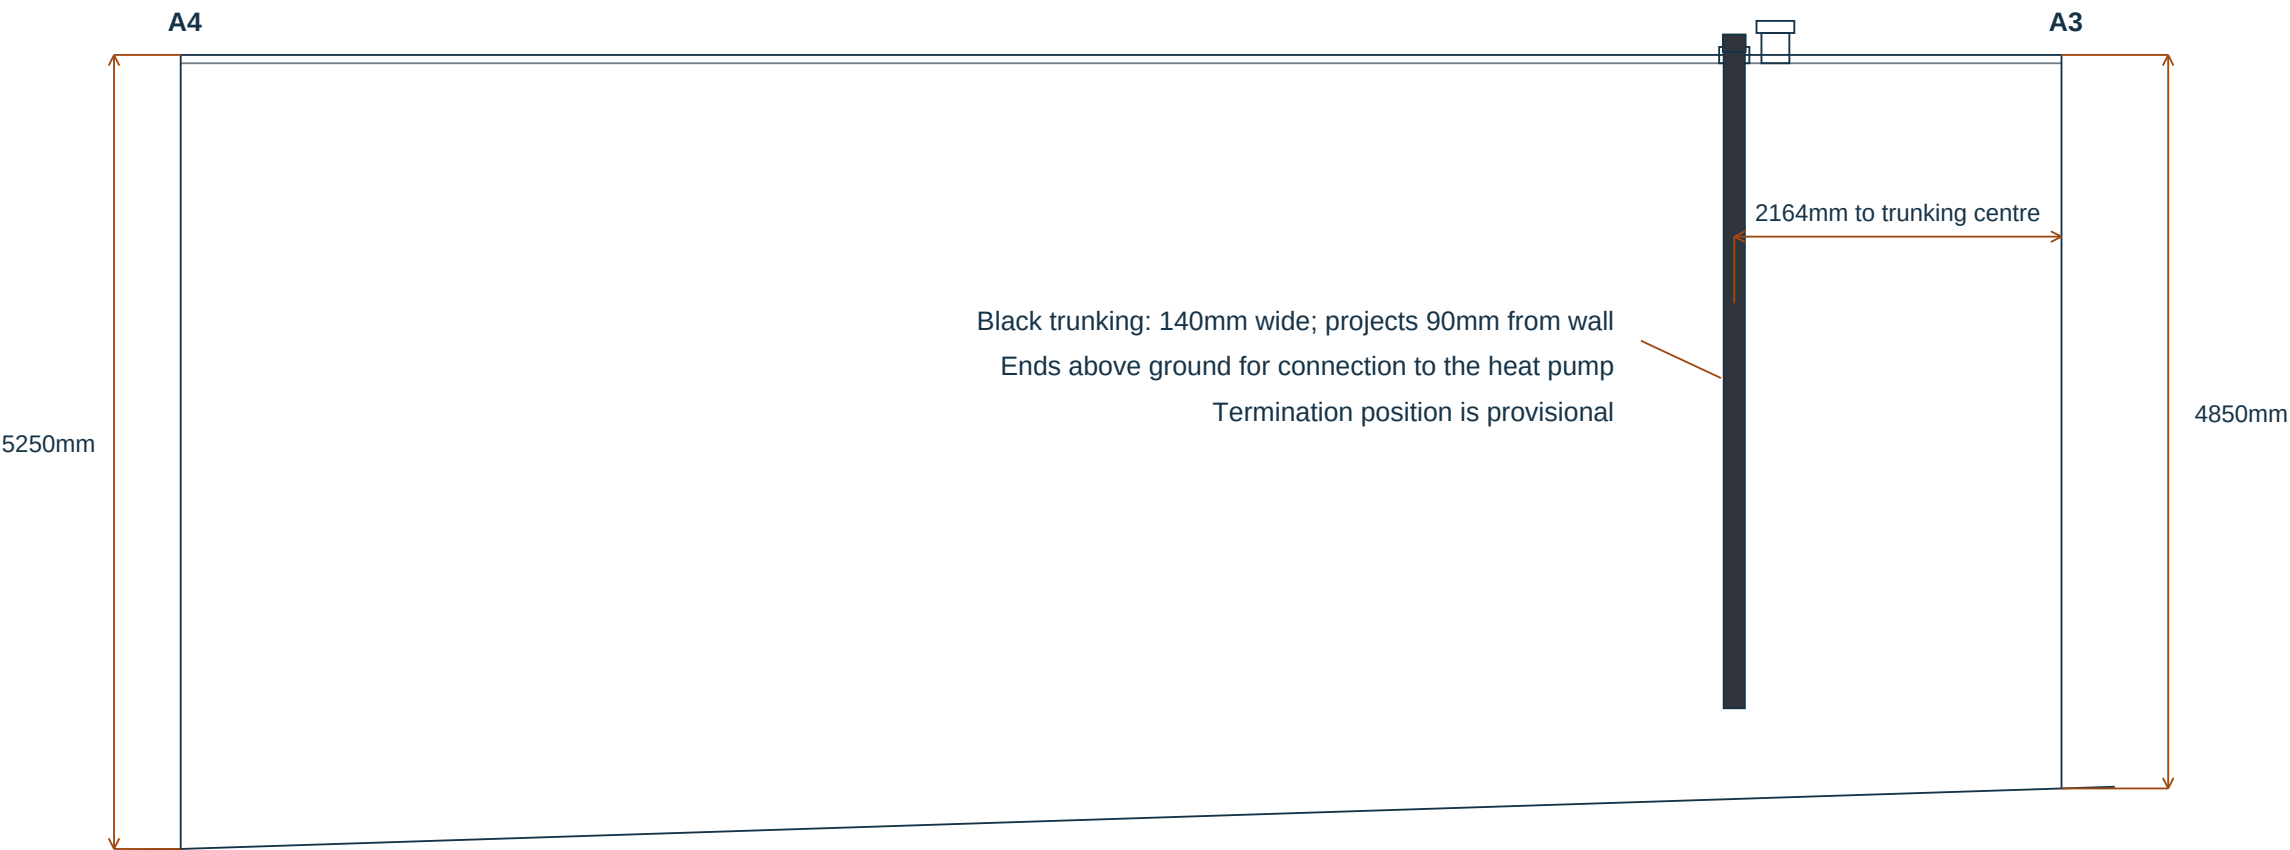

Existing and proposed pipework elevations

Pipework elevations | 1:50 at A3 landscape | 26 September 2026

EXISTING

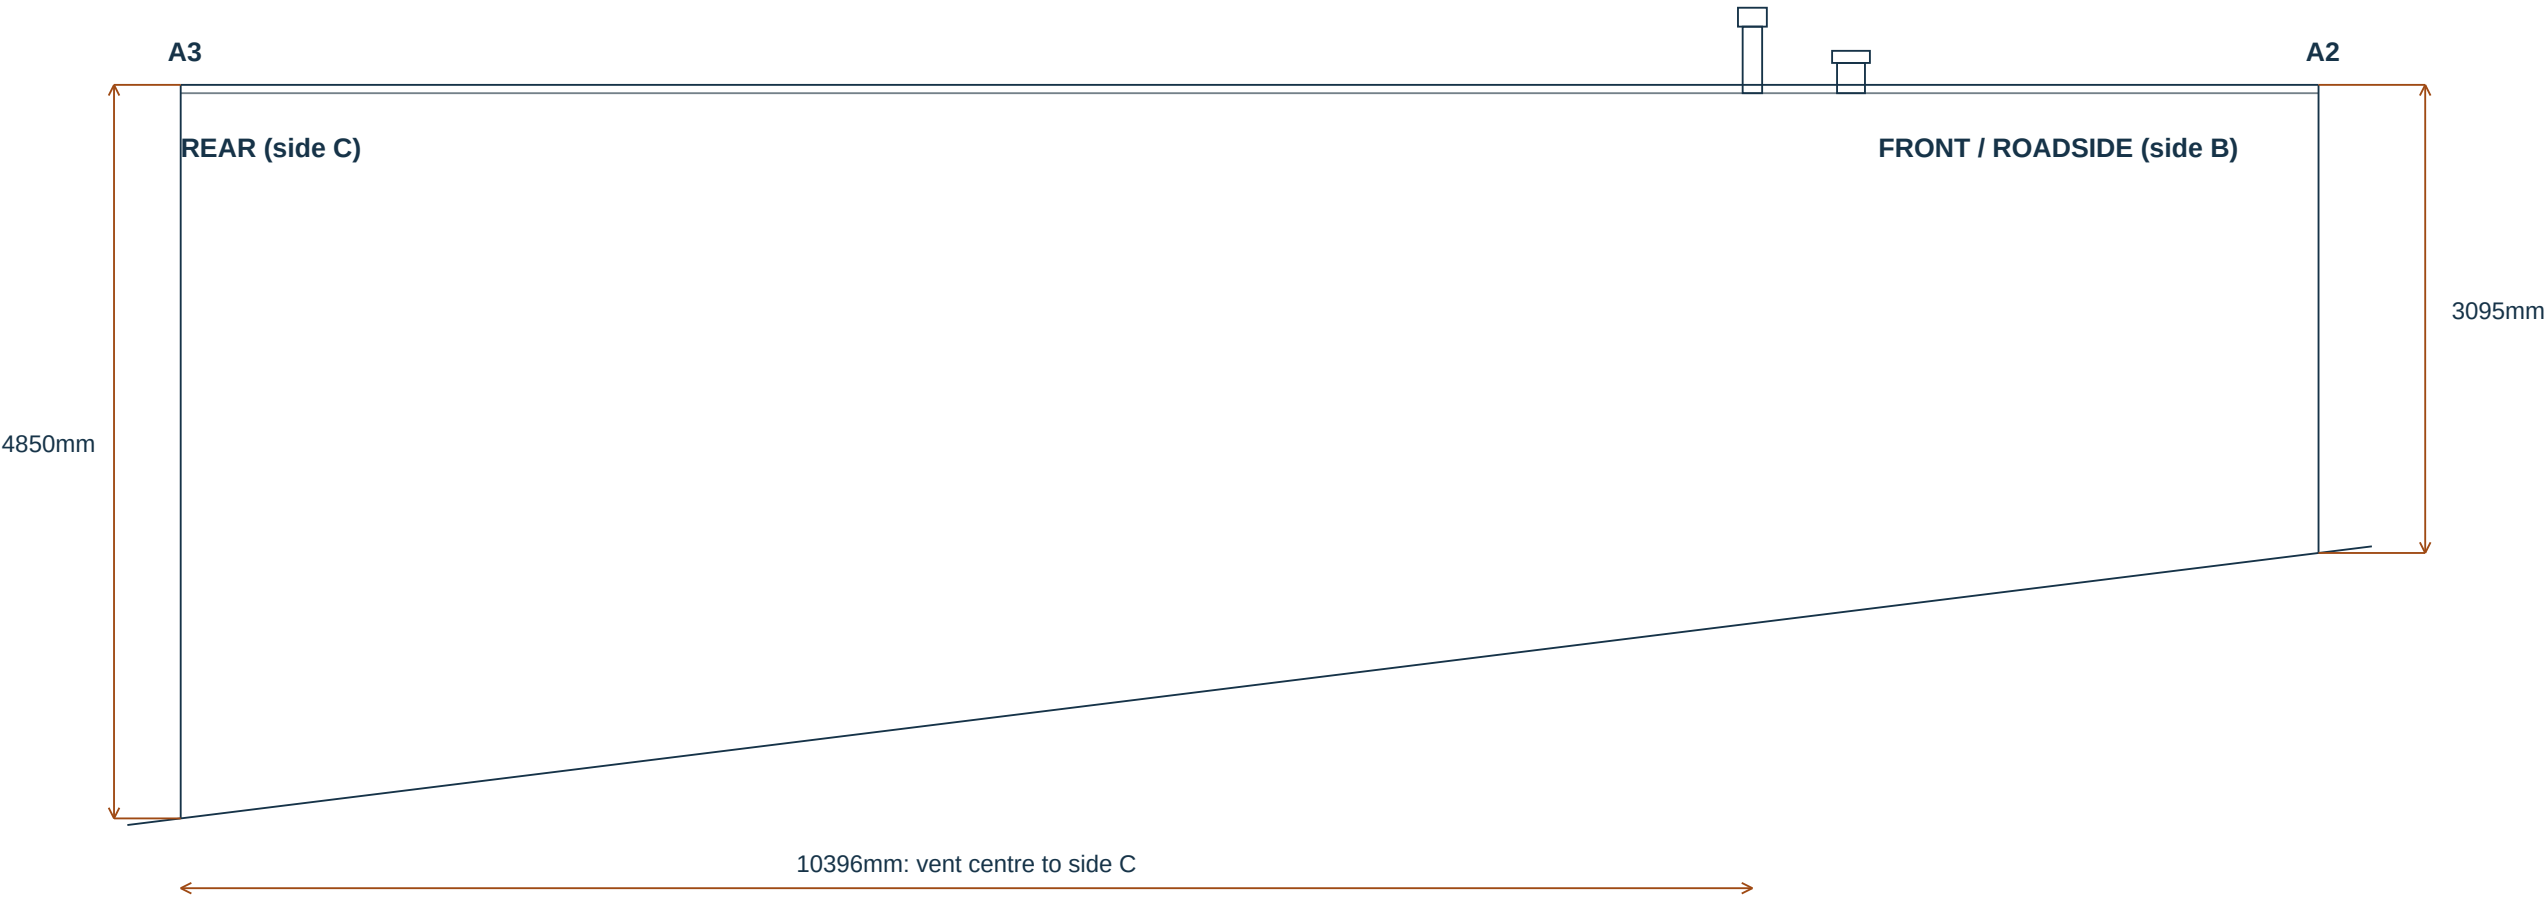

PROPOSED

