

Copyright in the design and this drawing is the property of RESI. Reproduction in whole or in part is forbidden without written sanction of RESI. This drawing must be read in conjunction with all other relevant documentation and drawings.


RESI accepts no liability for any expense, loss or damage of whatever nature and however arising from any variation which has not been referred to them and their approval obtained.

Print out to actual scale. Do not scale, except unless for Planning purposes. All dimensions to be cross-checked on-site prior to manufacture and construction. Any discrepancies to be reported to RESI immediately.

NOTES

KEY

- Neighbouring context
- Boundary line

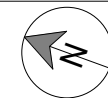

Revision		
Rev	Notes	Date
A	Planning Issue	14/07/2026
B	Boundary Updated	03/08/2026
C	Planning Amendment	14/09/2026




Job Title
Proposed ground floor wraparound extension, loft conversion with installation of rooflights, and all associated works at 18 Holmesdale Road

Drawing Status
Planning


Client
Tom Stewart

Drawing Title
Block Plans

Scale 1 : 200 @ A3	Drawn AR
Date July 2026	Checked MM
Drawing No. BB357540-1000	REV C

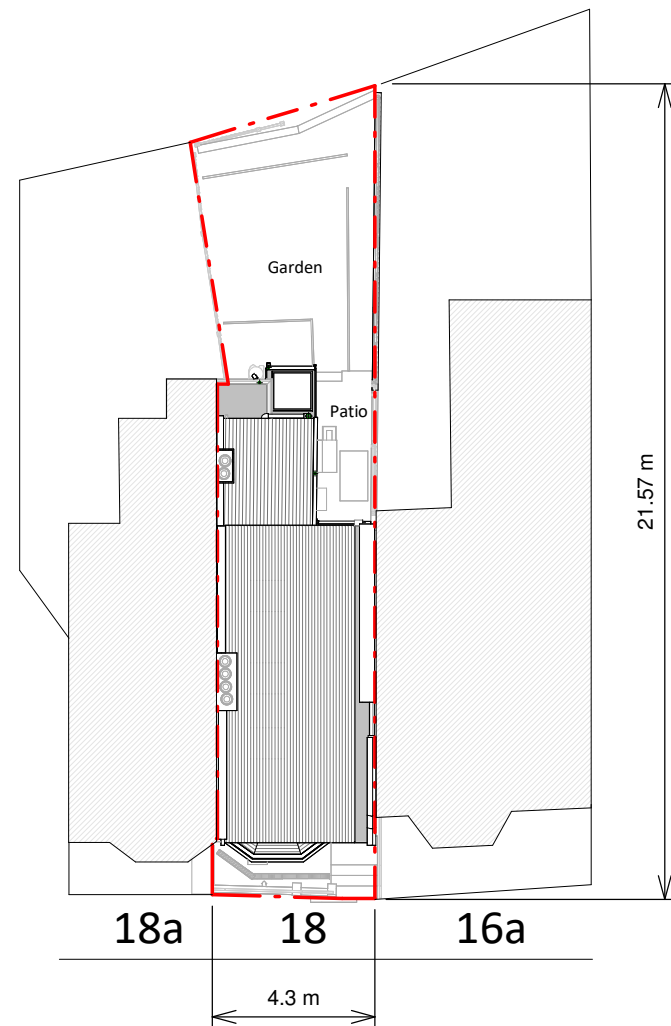

Existing Block Plan

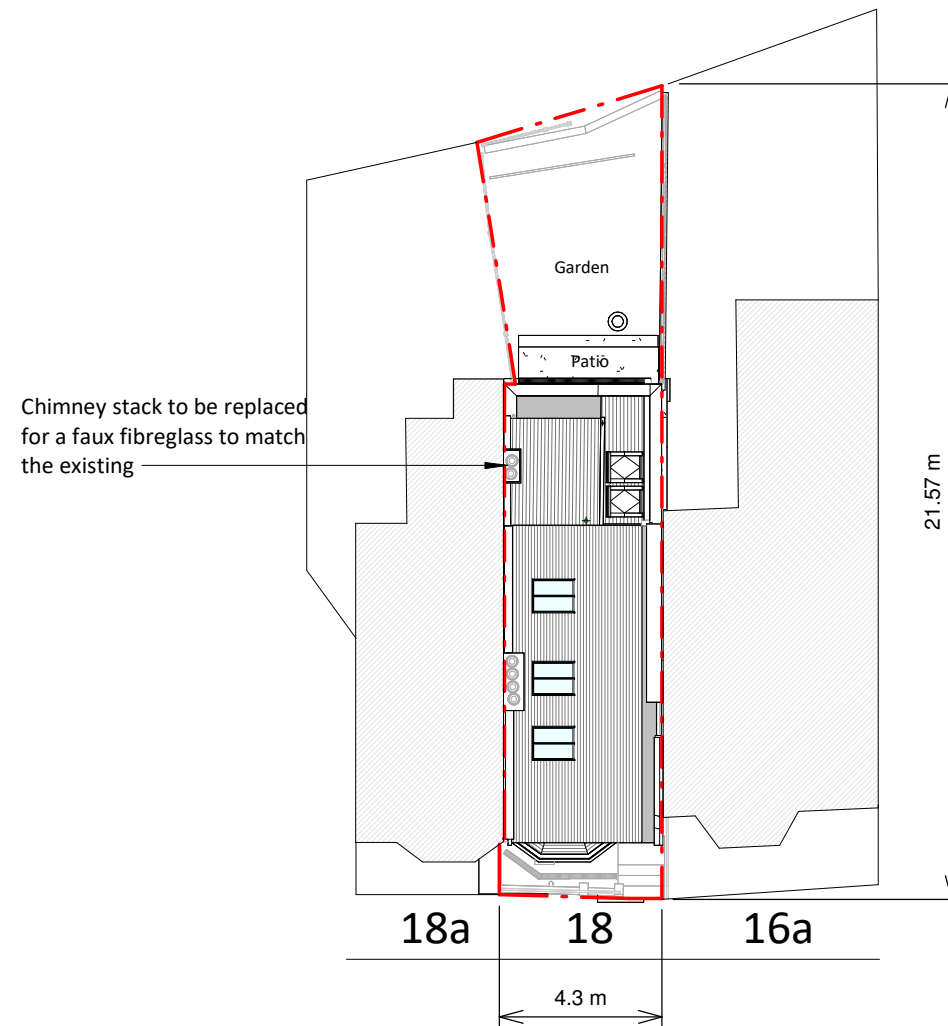

Proposed Block Plan

