


- 1 Fully glazed sliding doors in gunmetal grey aluminium frames
- 2 New standing seam zinc flat roof
- 4 Rebuilt brickwork pier using recycled bricks from demolition

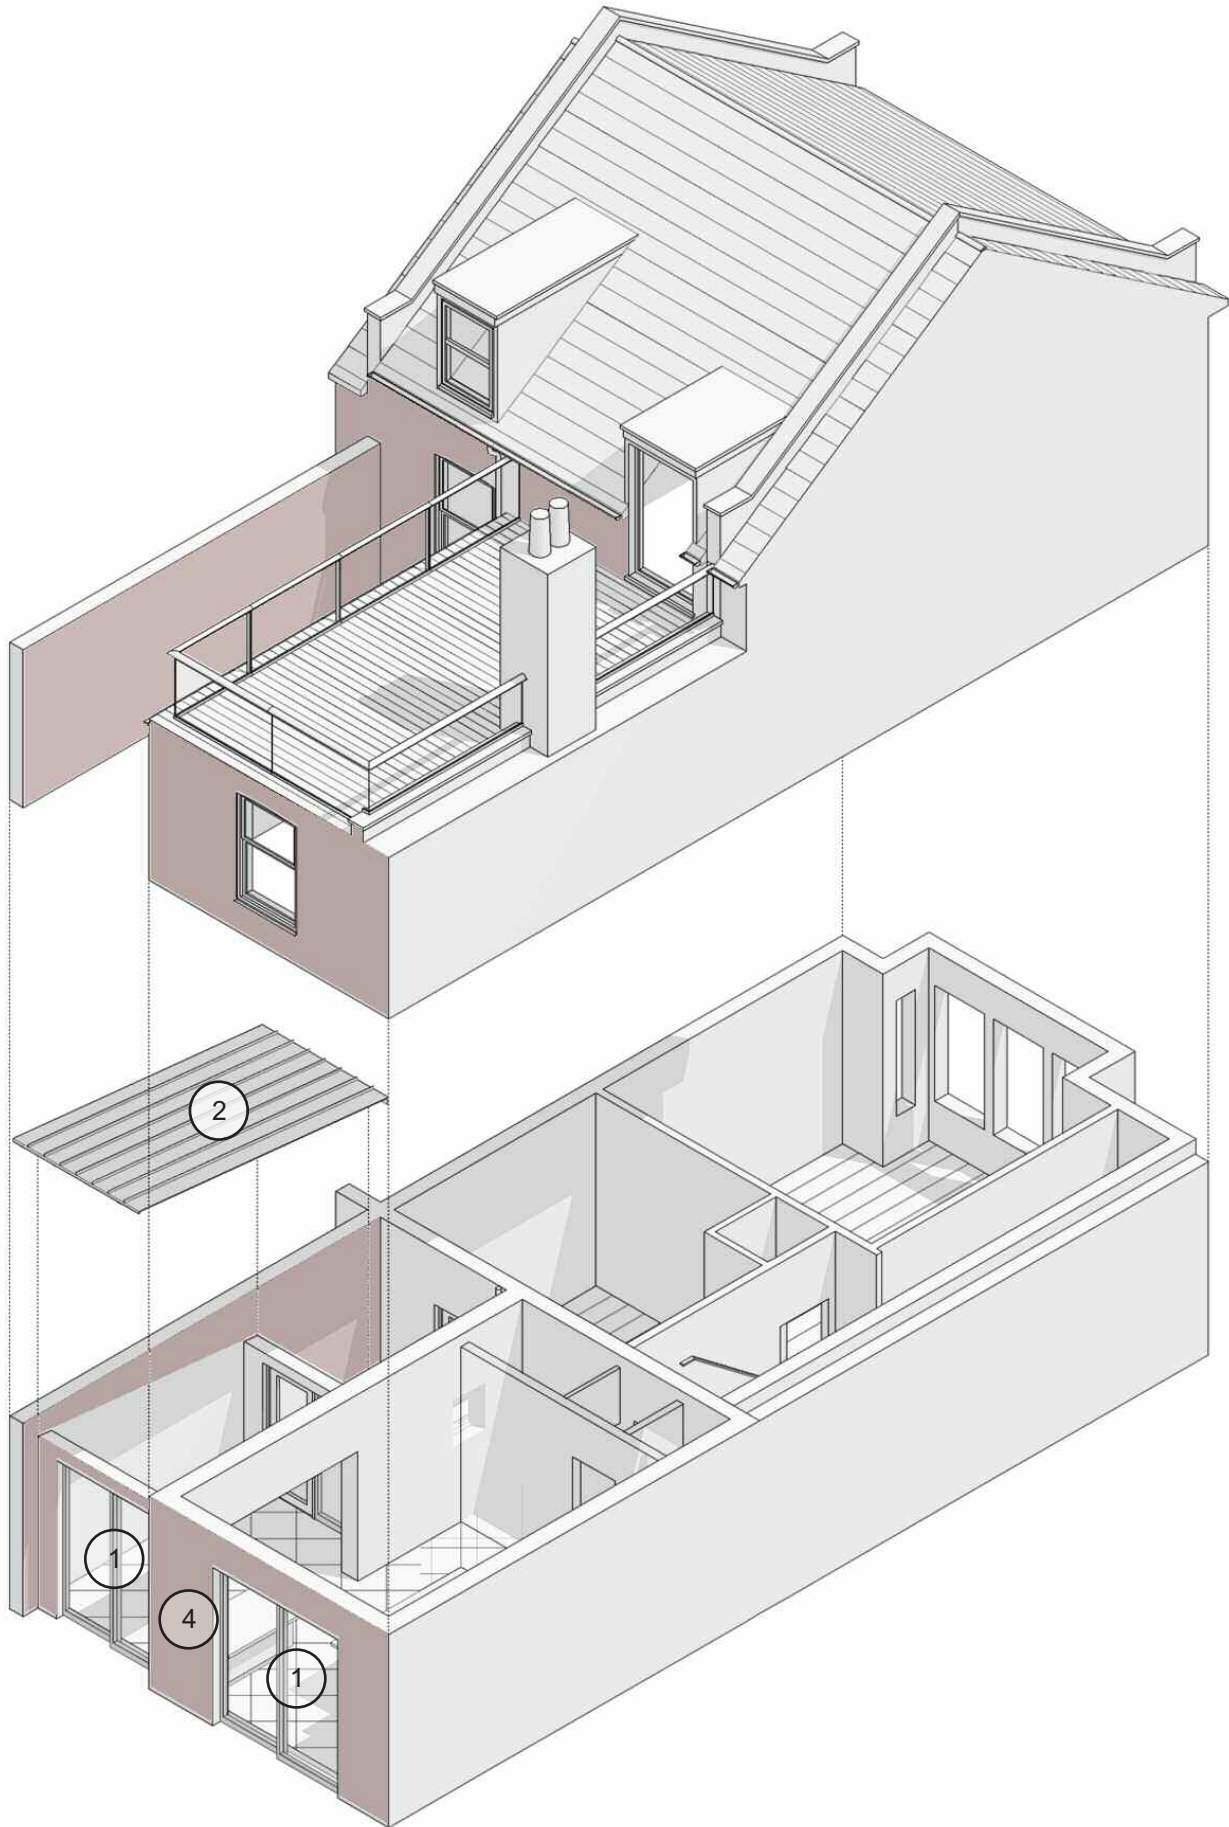

Exploded Aerial View
NTS

Rev	Description	Date
A	For Planning	Sept 26

No dimension or level to be scaled from this drawing.

Only figured dimensions are to be worked from.

Any discrepancy between figure and site dimensions are to be reported to the Architect prior to commencement of the work.

Client Mrs Pochee	Date Sept 2026
Project Title Flat A, 471 Archway Road London, N6 4HX	
Drawing Title Exploded Cutaway View	

SCALA architects		
RIBA Chartered Practice		
Studio 10, Boston Place, Waterloo Terrace, London, W1 1TQ Tel: 020 7603 3190 Web: www.SCALAarchitects.com		
Scale 1:100 @ A3	Drawing no. 2537/P03	Rev A