

STANDARD NOTES:

THIS DRAWING IS FOR PLANNING APPLICATION PURPOSES ONLY AND IS NOT INTENDED FOR, AND SHOULD NOT BE USED FOR, CONSTRUCTION PURPOSES


FIGURED DIMENSIONS TO TAKE PRECEDENCE OVER SCALED DIMENSIONS.

ANY MARKED MECHANICAL, ELECTRICAL & STRUCTURAL LAYOUTS ETC. ARE INDICATIVE.

THE ARCHITECT IS TO BE NOTIFIED OF ANY DISCREPANCIES IN THE DRAWINGS IMMEDIATELY & ANY DISCREPANCY IN SITE CONDITIONS TO THOSE NOTIFIED ON THE DRAWINGS TO BE CONVEYED TO THE ARCHITECT PRIOR TO COMMENCEMENT OF AFFECTED WORK.

THIS DRAWING IS TO BE READ IN CONJUNCTION WITH ALL OTHER DRAWINGS IN THE ED/STG SERIES IN ADDITION TO ALL ACCOMPANYING SCHEDULES & SPECIFICATIONS.


THE COPYRIGHT OF THIS DRAWING IS RESERVED & IT MUST NOT BE DISTRIBUTED OR COPIED WITHOUT THE PRIOR CONSENT OF THE AUTHOR. ELECTRONIC FILES MUST NOT BE ALTERED OR COPIED.

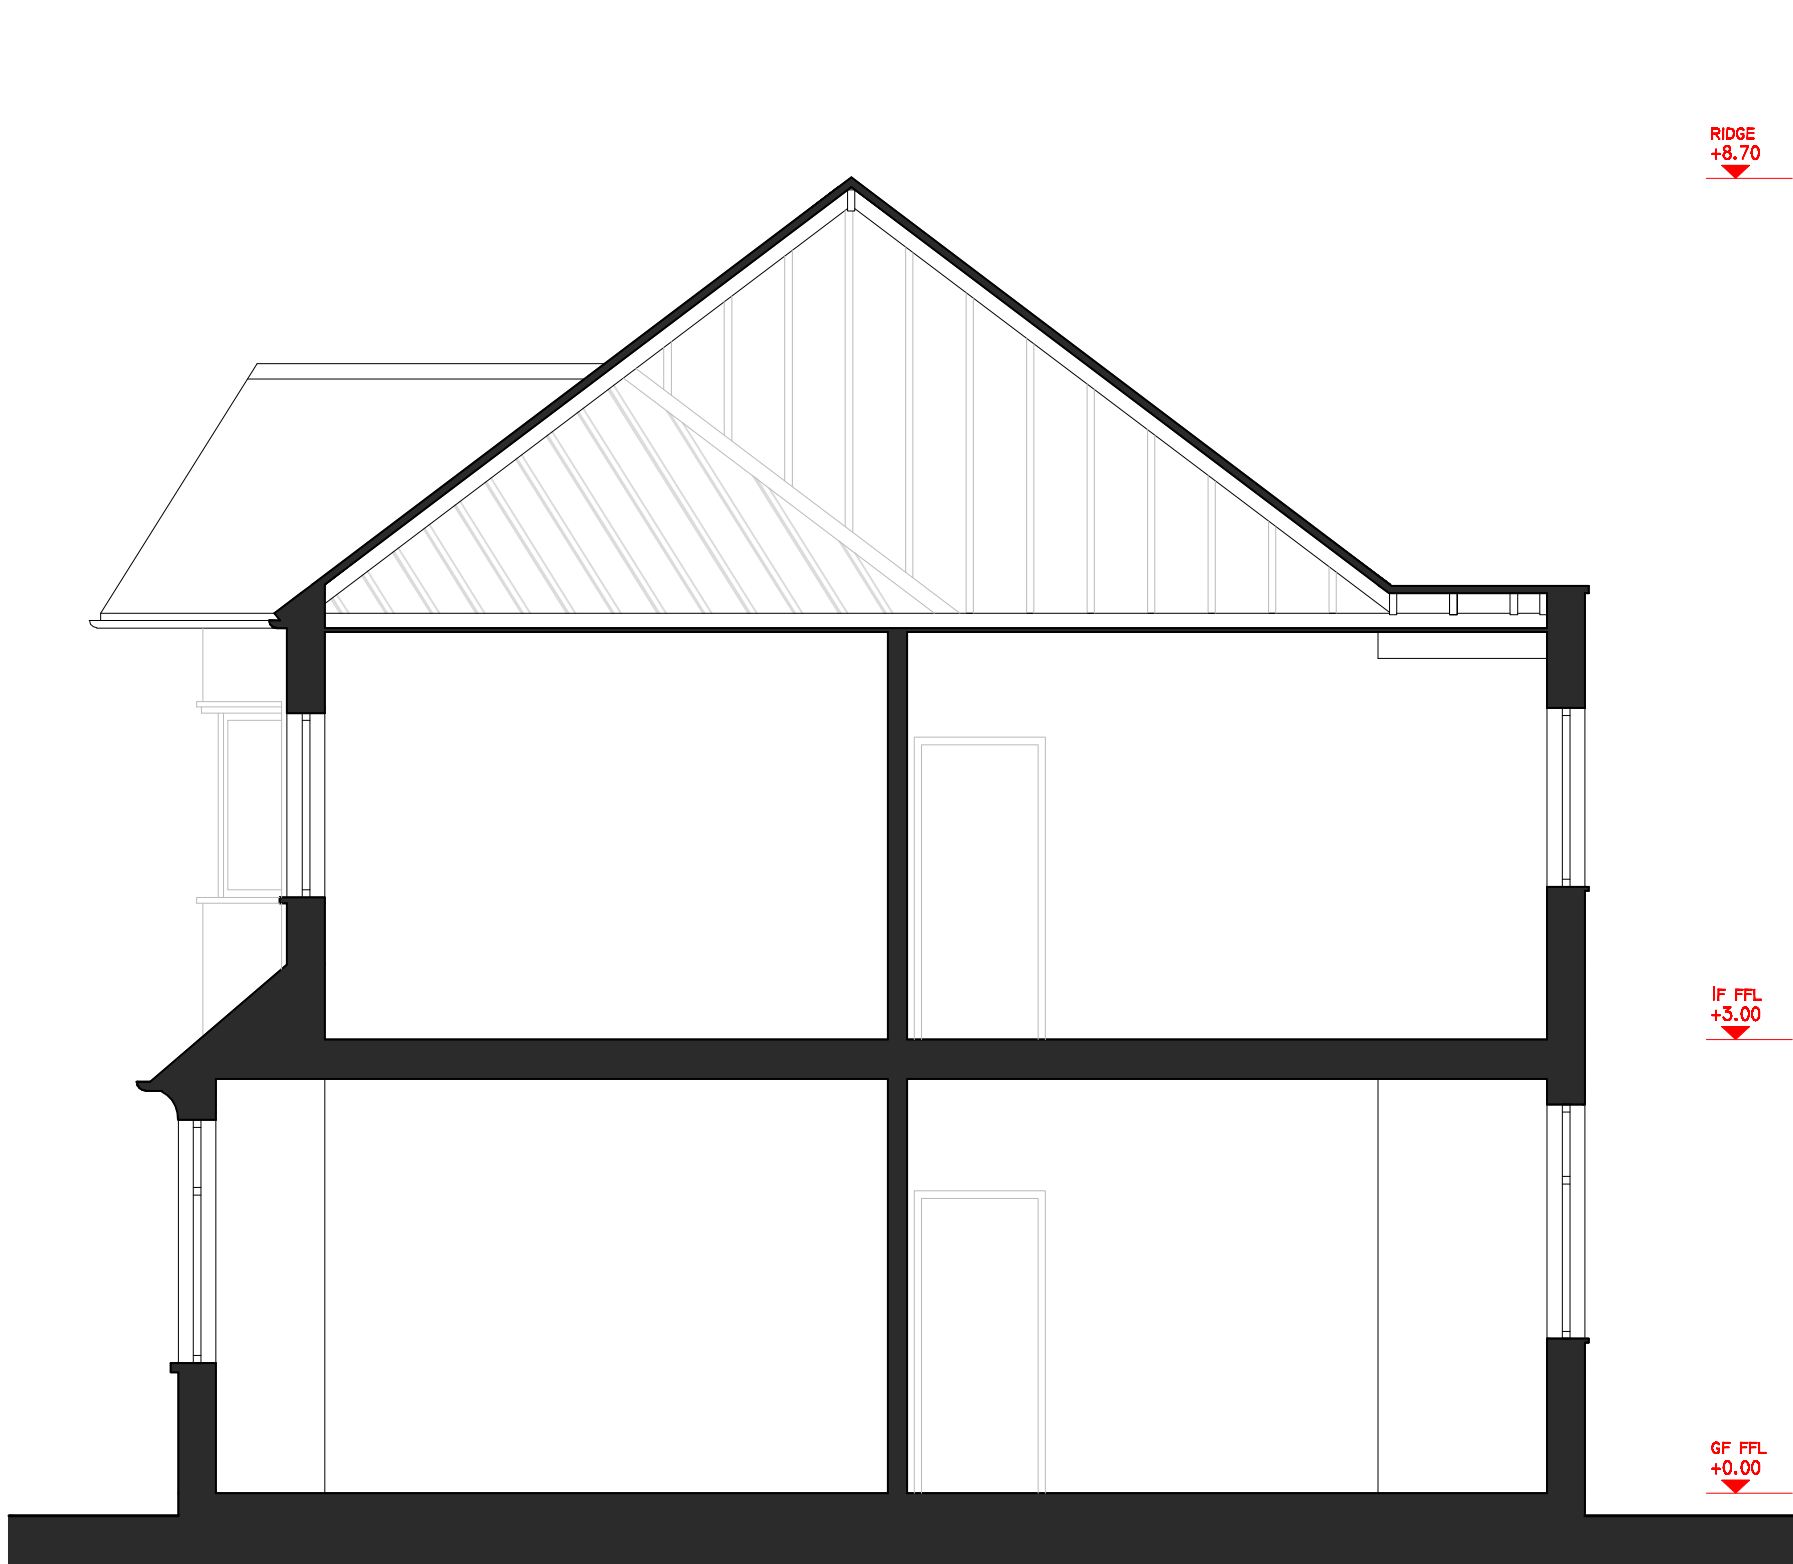


EXISTING SECTION 1-1 1:50



EXISTING SECTION 2-2 1:50

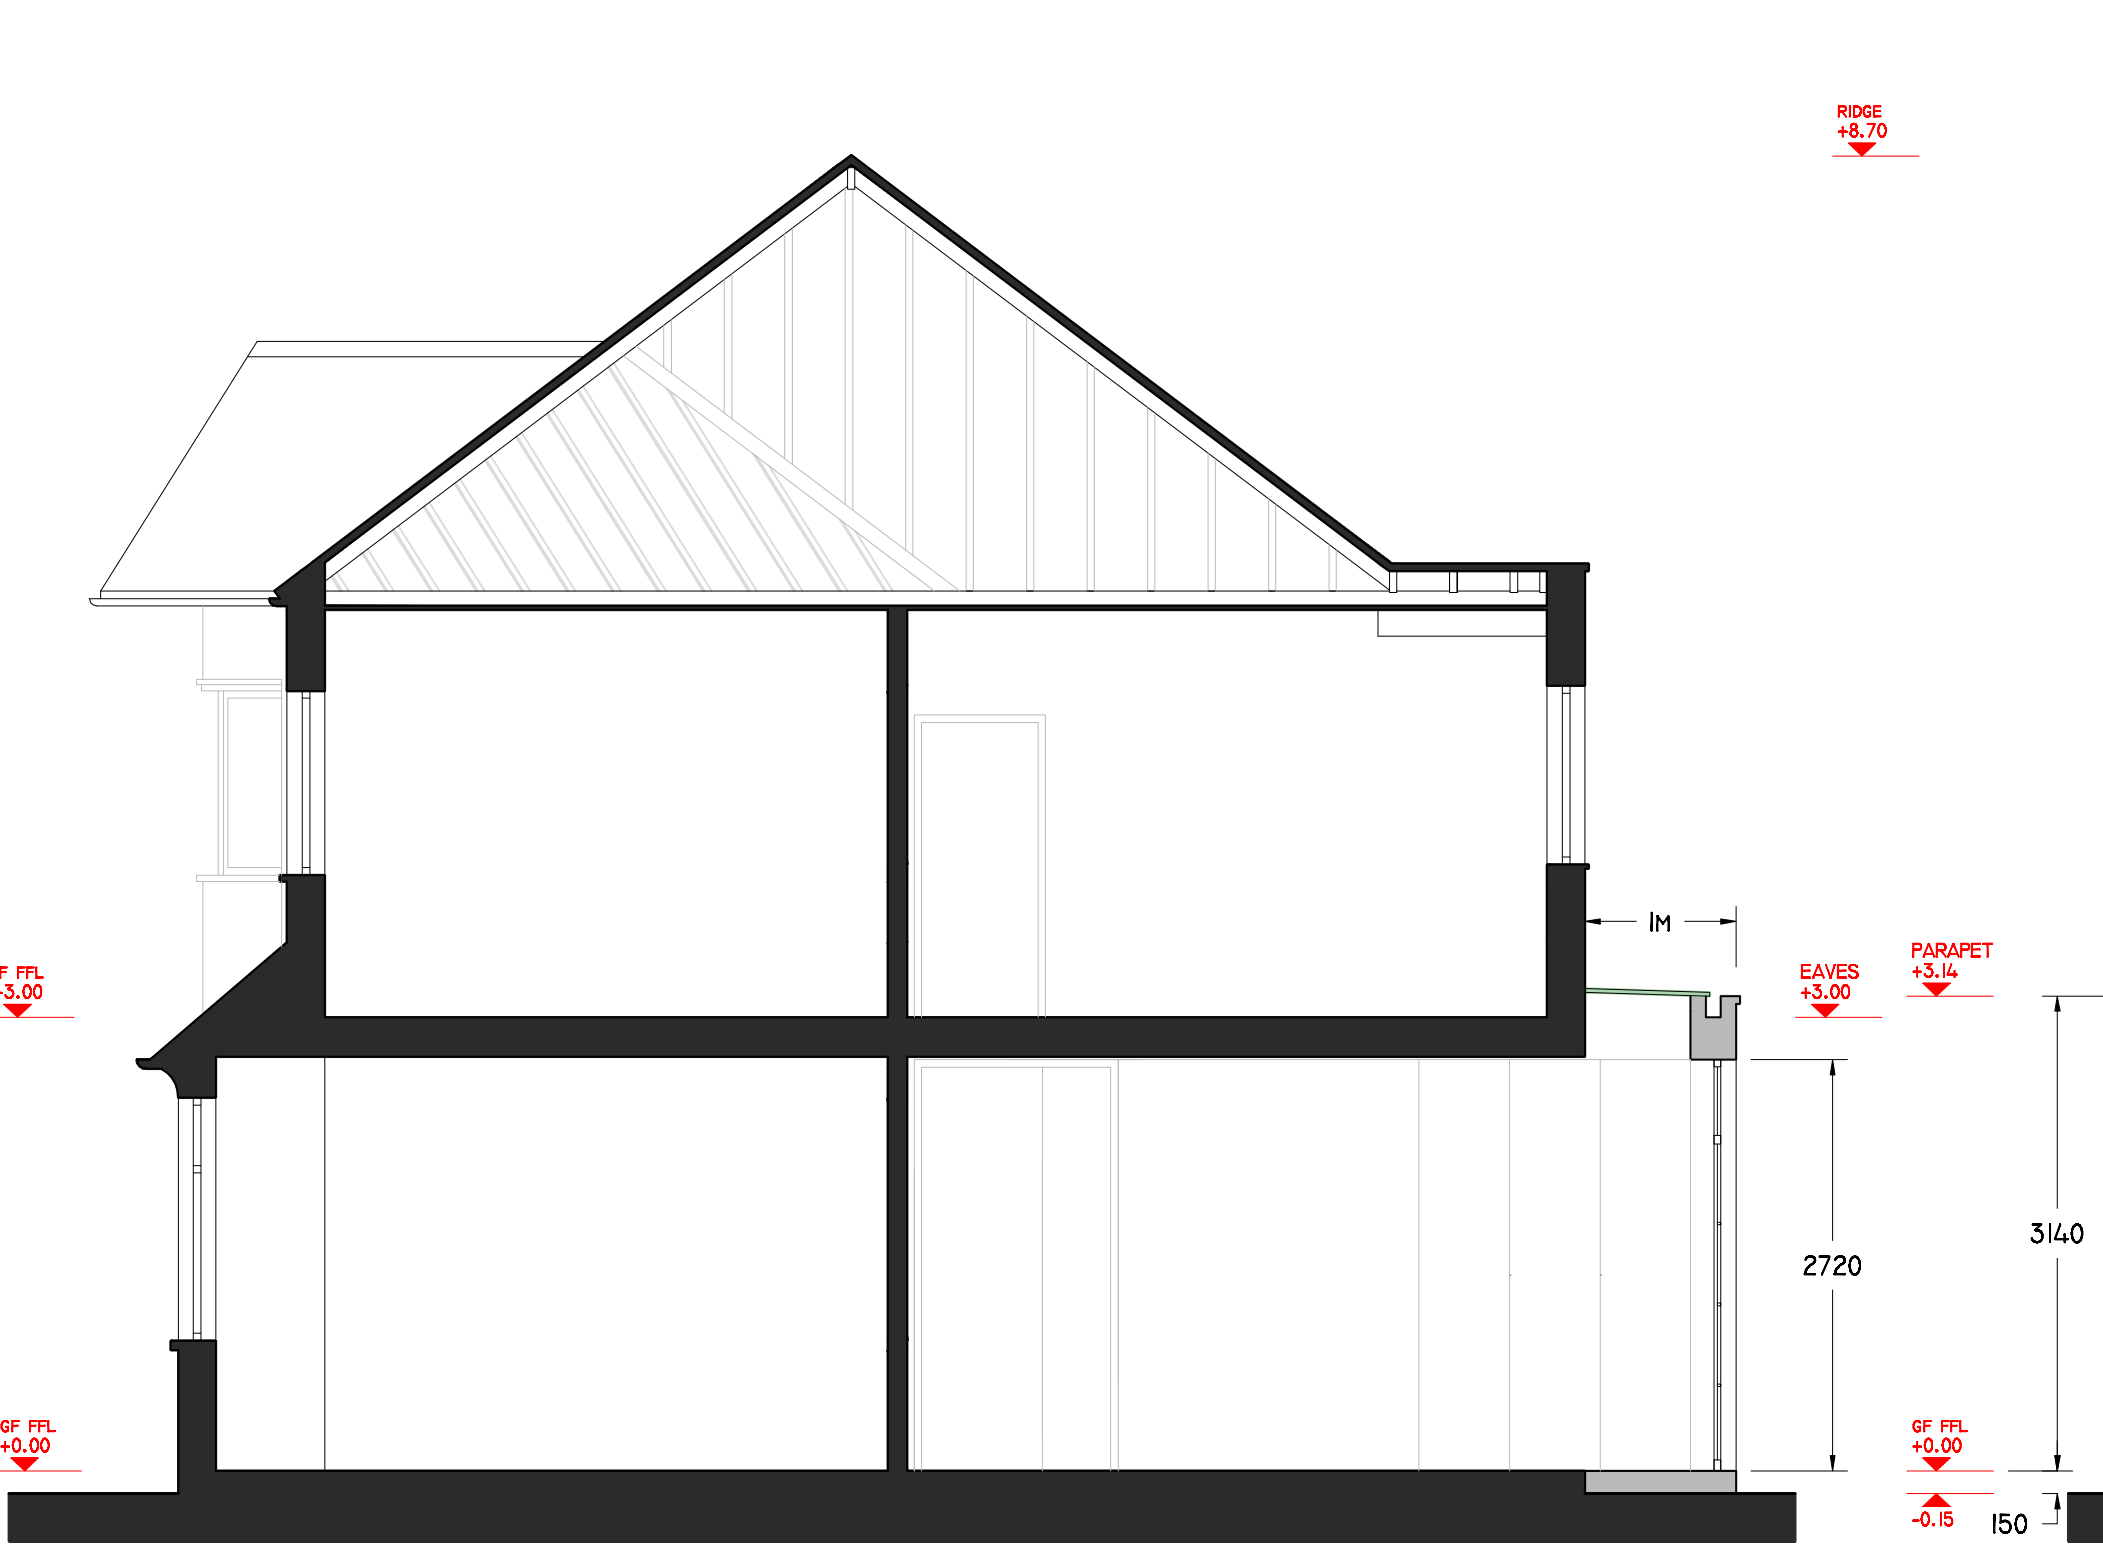

PROPOSED SECTION 1-1 1:50

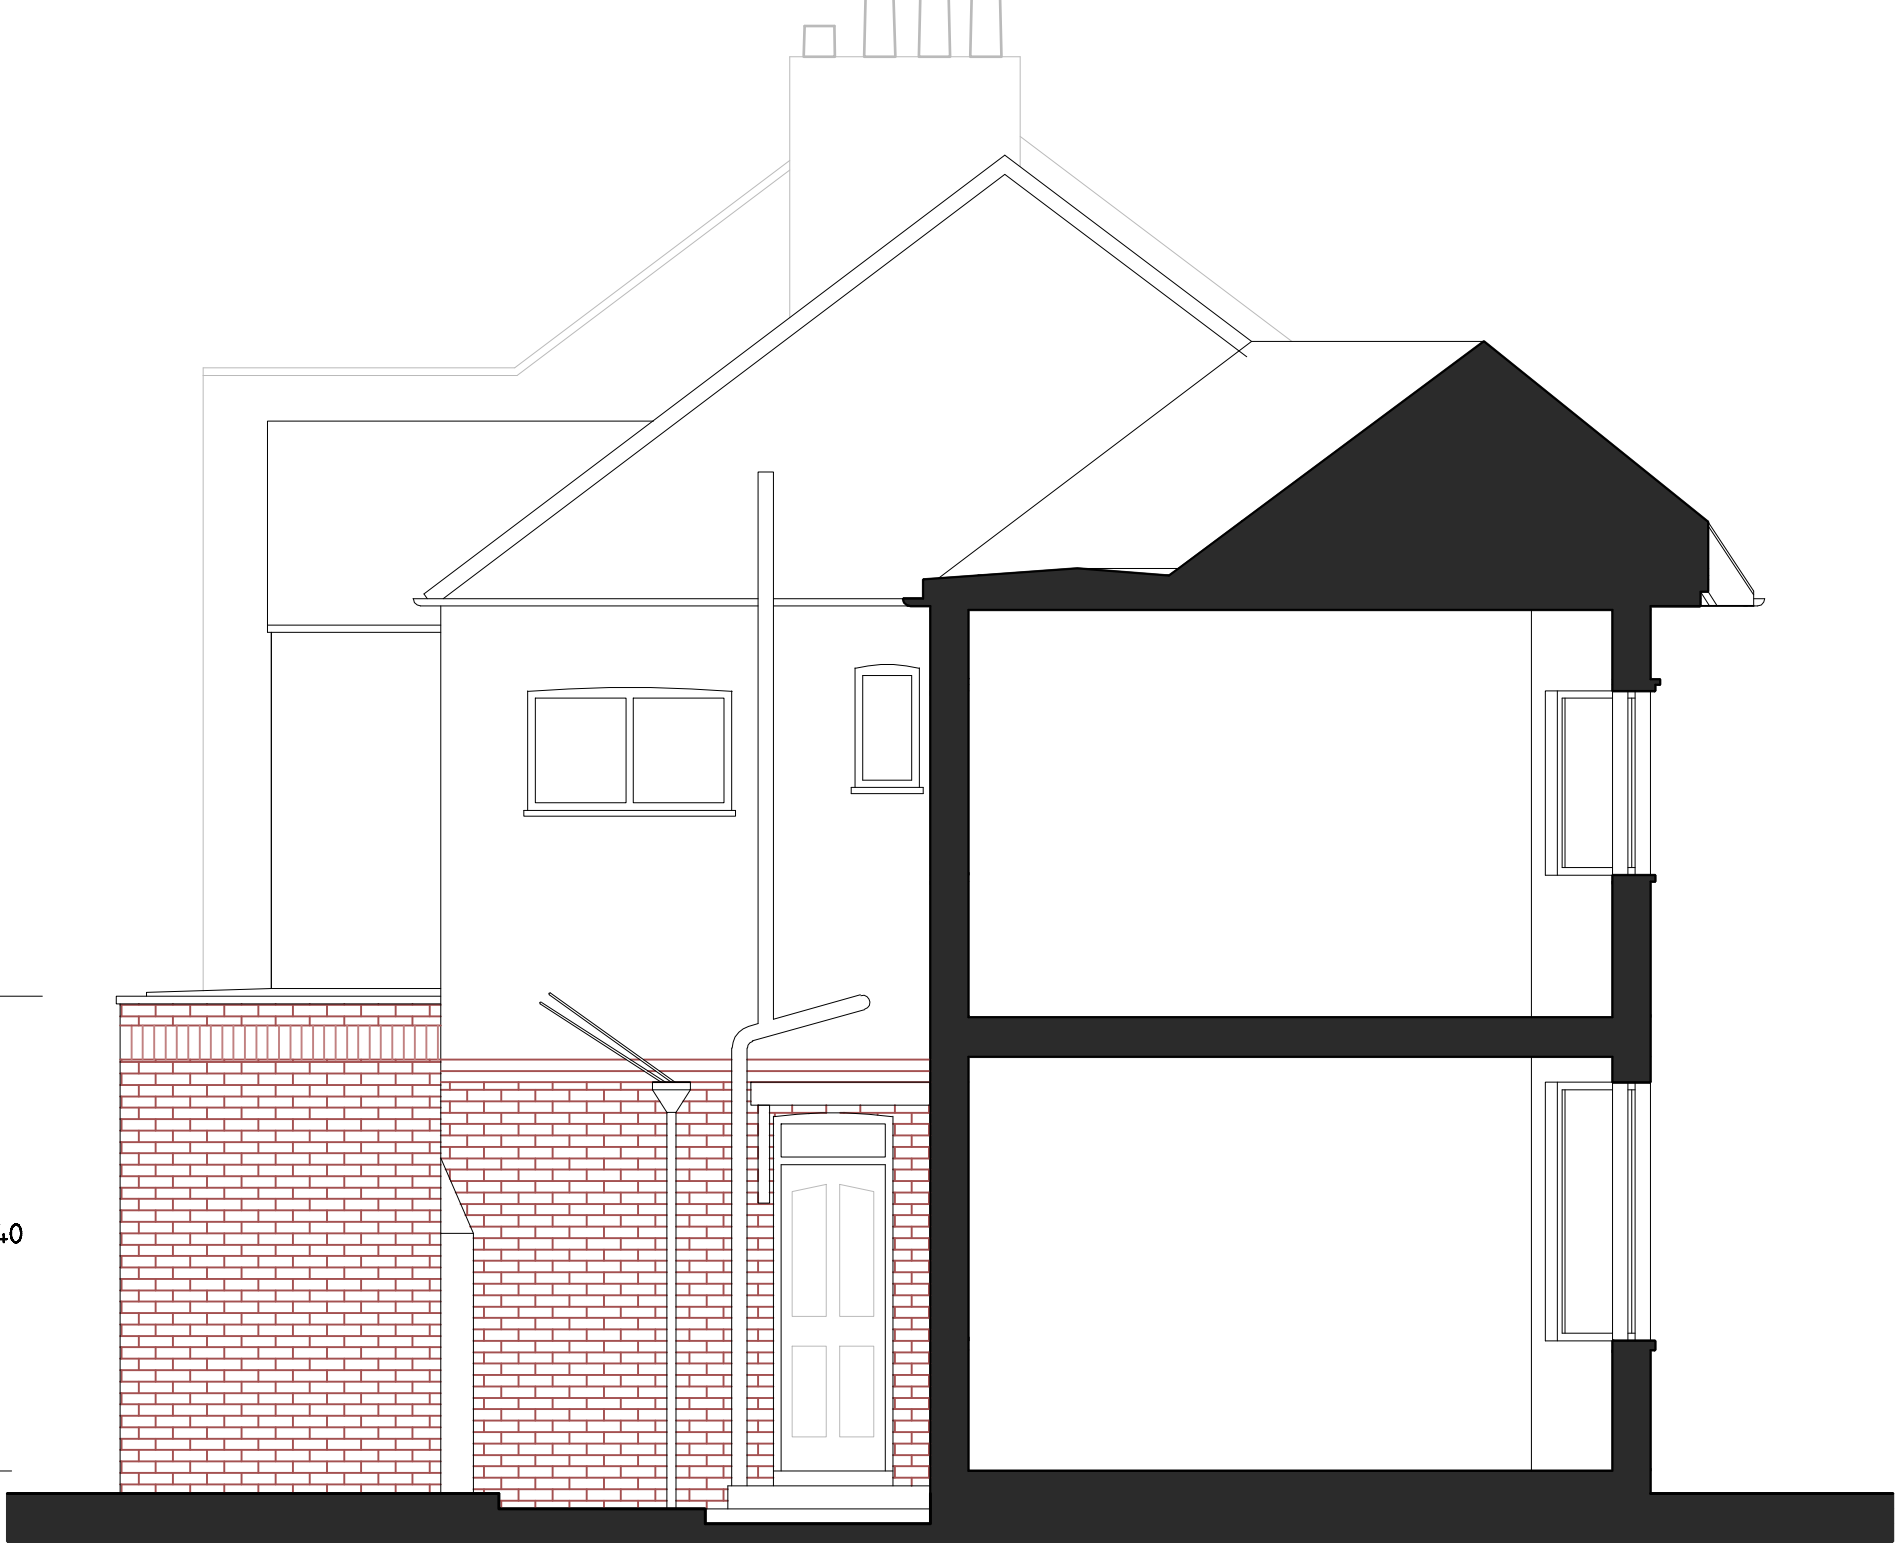

PROPOSED SECTION 2-2 1:50



REV.	B	ANNOTATION AMENDED FOR PLANNING		29.08.28	abcdetchdesignopqr					
ISSUE STATUS PLANNING				PROJECT		No.5, THE GARDENS, LONDON, N8 7PL		88 Mount View Road London N4 4JR info@etchdesign.com		
				DRAWING		EXISTING & PROPOSED SECTIONS				
				DRAWING No.		ED/STG-EX/402 - B	DRAWN BY		MC	
				DATE		JUN 28	SCALE		1:50@1	