

STAGE 3 PLANNING ISSUE

Check all dimensions on site. Do not scale off drawings without prior consultation. Any discrepancies to be reported to architects before execution of relevant works. This drawing has been produced for Pauline Cohen and family for the works at 192 Mount Pleasant Road and for that application alone and is not intended for use by any other person or for any other purpose. Drawings remain copyright of Hayhurst and Co. and may not be reproduced without written consent or licence.

140mm wood fibre external wall insulation
finished in render in similar tone and texture
to materials occurring on existing property

All other changes to the property are
accounted for in simultaneous Certificate
of Lawful Development application

Site boundary


Existing footprints / profiles

Existing wall

Proposed wall

0m 1m 2m

ALL DRAWINGS to be read in conjunction
with concurrent Certificate of Lawful
Development Application for 192 Mount
Pleasant Road.

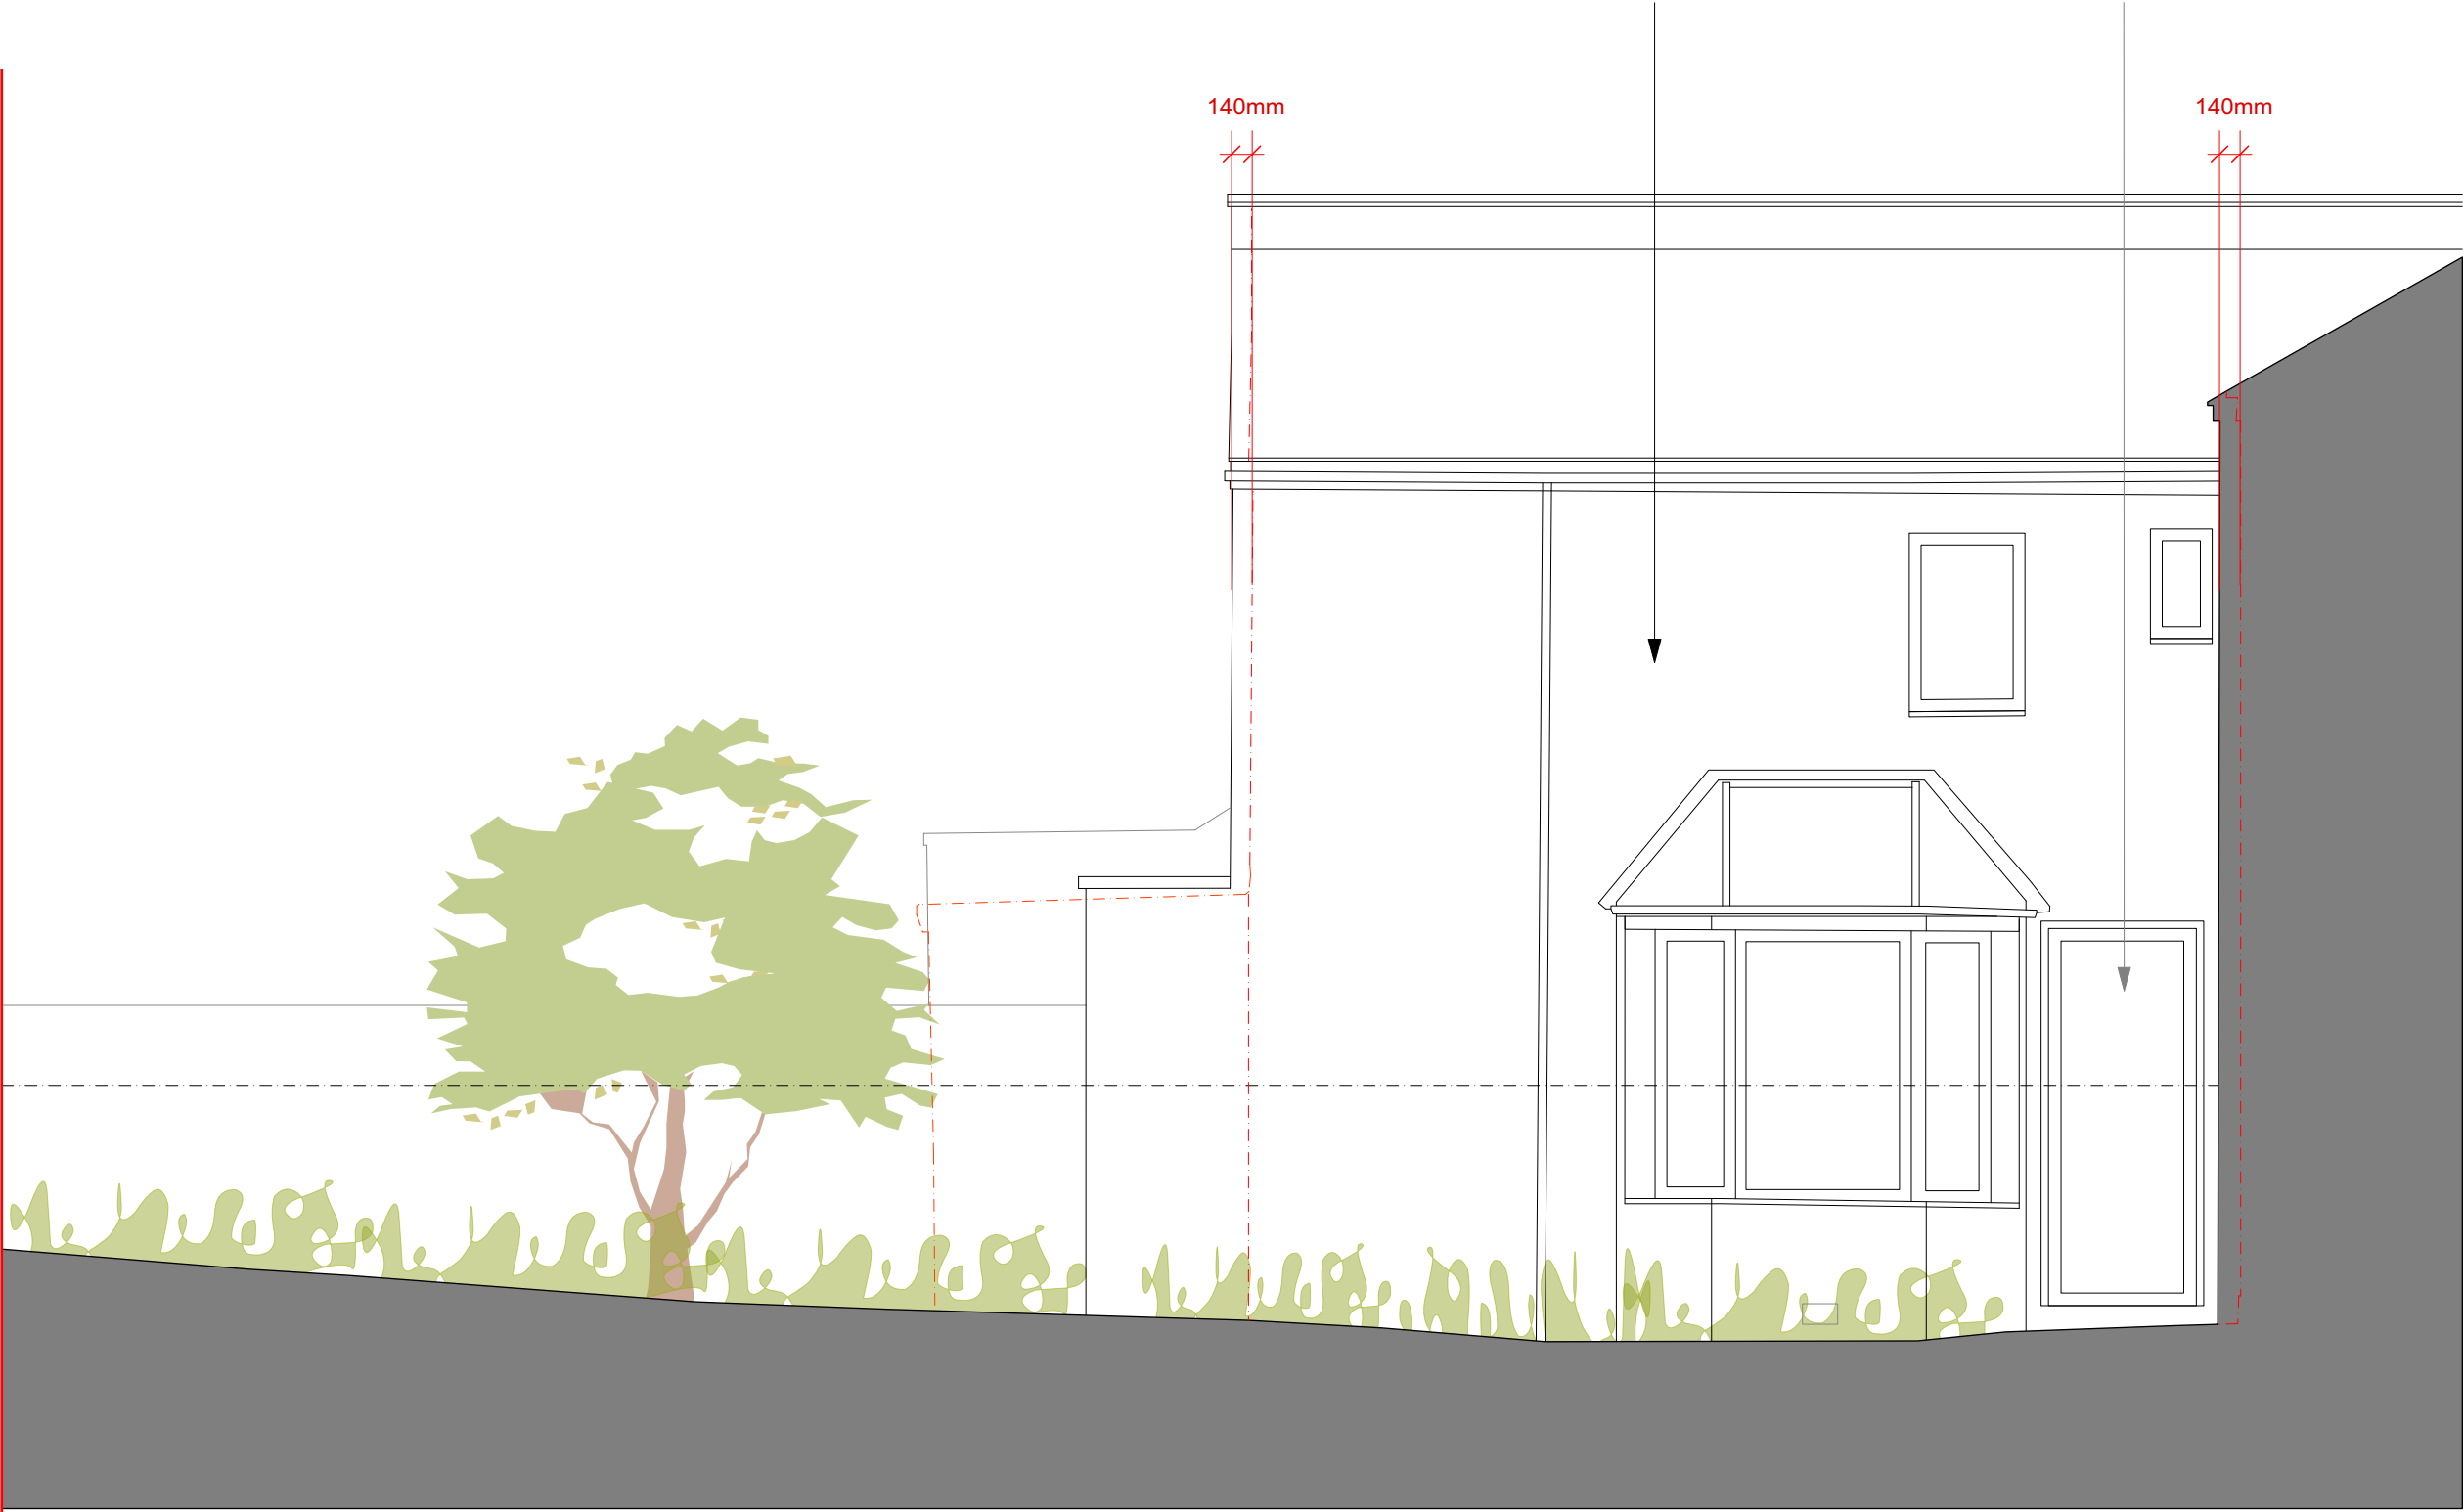

Issue/Revision	1	Date	1	Rev	1
Hayhurst & Co Architects 26 Fournier Street, London, E1 6QE +44 (0) 20 7247 7028 mail@hayhurstand.co.uk www.hayhurstand.co.uk					
Project:	Residential				
Address:	192 Mount Pleasant Road, London N17 6JQ				
Subject:	Proposed Side Elevation				
Date:	24.09.2026				
Scale:	1:50				
Original size:	A3				
Drawing no:	375 A201.2				