STAGE 3 PLANNING ISSUE

Check all dimensions on site. Do not scale off drawings without prior consultation. Any discrepancies to be reported to architects before execution of relevant works. This drawing has been produced for Pauline Cohen and family for the works at 192 Mount Pleasant Road and for that application alone and is not intended for use by any other person or for any other purpose. Drawings remain copyright of Hayhurst and Co. and may not be reproduced without written consent or licence.

Site boundary

Existing footprints / profiles

Existing wall

Proposed wall

0m 1m 2m

N

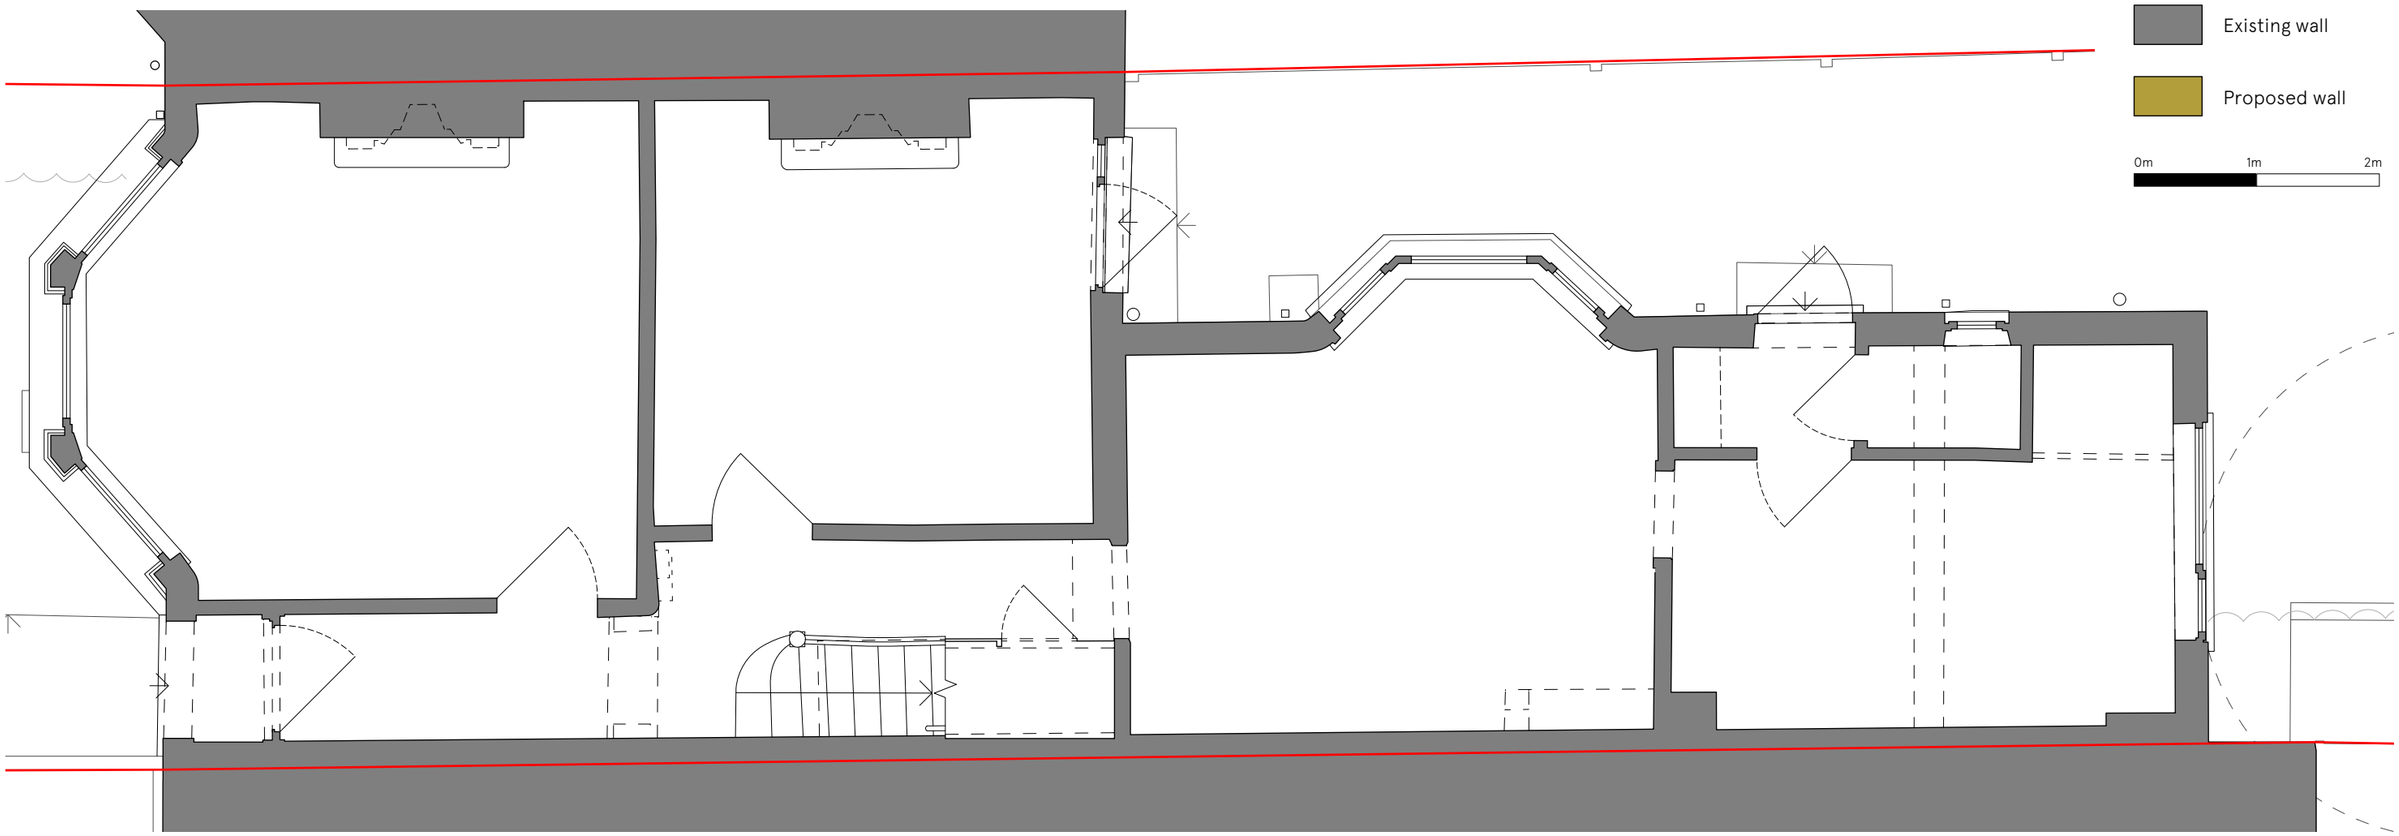

Issue/Revision ↑	Date ↑	Rev ↑

Hayhurst & Co Architects
26 Fournier Street, London, E1 6QE
+44 (0) 20 7247 7028
mail@hayhurstand.co.uk
www.hayhurstand.co.uk

Project: **Residential**

Address: **192 Mount Pleasant Road, London N17 6JQ**

Subject: **Existing Ground Floor Plan**

Date: **15.09.2026**

Scale: **1:50**

Original size: **A3**

Drawing no: **375 A010**