




Totem sign inside gate from Hornsey Park Road



Totem sign on Mary Neuner Road on pedestrian path to nursery



Totem sign on corner between Western and Mary Neuner roads

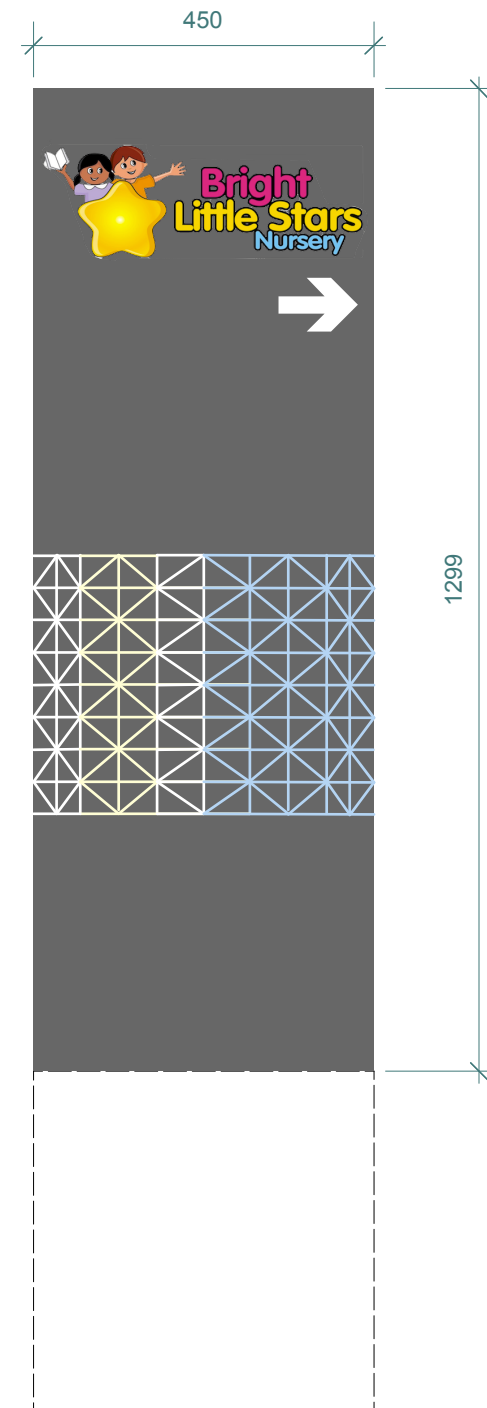

Totem signage
80mm thk double-sided
aluminium steel

Revisions:
a. 21/9/26 Labels on images switched over

THE ARCHITECTS PRACTICE

JOB BLS Hornsey TITLE Proposed site signage Dwg NO. BLSHo/S/83a
DATE June 2026 SCALE 1:500 @ A3
THIS DRAWING IS COPYRIGHT DO NOT SCALE
23 BEACON HILL LONDON N7 9LY
0207 607 3333 post@architectspractice.com