1 OS Map

1 : 1250

0 25m 50m 100m

Property Boundary

Property Boundary Area = 134 sqm

Internal G.I.A = 129.19 sqm

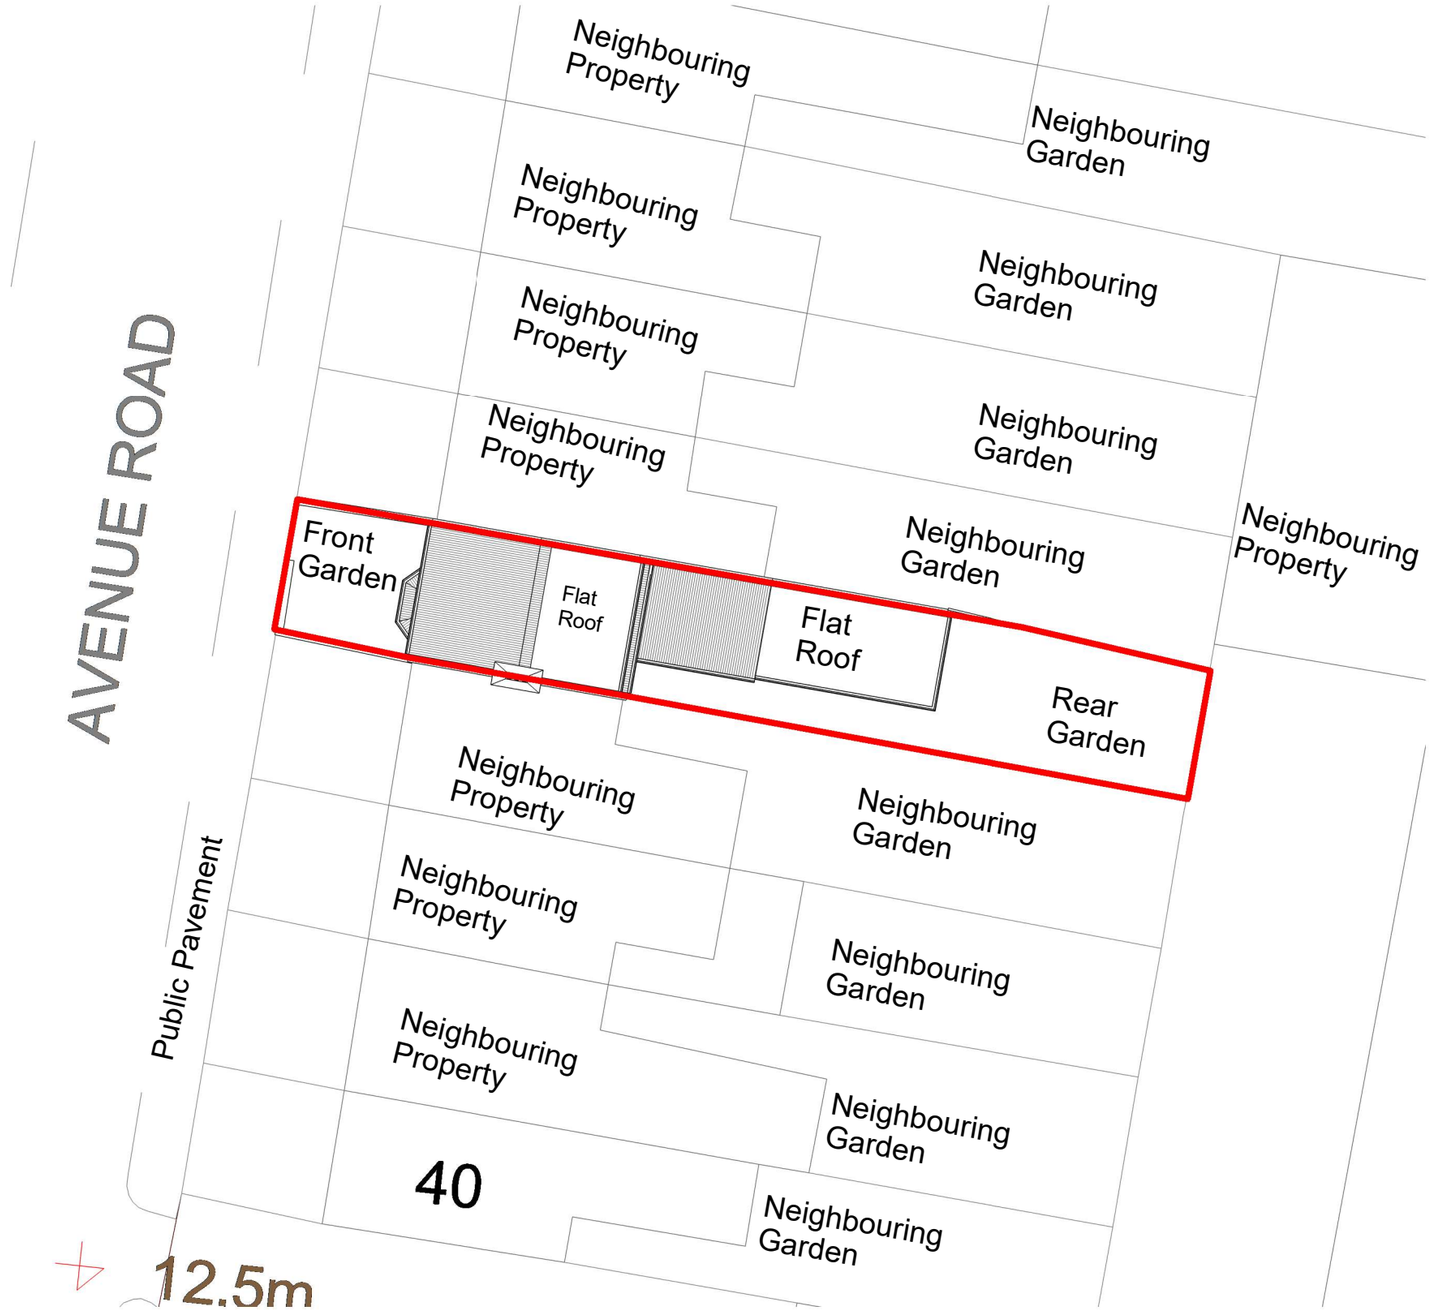

2 Location Plan

1 : 200

SCALE 1:200

0 1m 5m 10m 20m

N

NOTES.

THE DRAWINGS ARE FOR PLANNING PURPOSES ONLY.

CONTRACTORS MUST VERIFY ALL DIMENSIONS AT THE SITE BEFORE COMMENCING ANY WORK.

NO CONSTRUCTION WORK BEFORE BUILDING CONTROL APPROVAL AND STRUCTURAL ENGINEER CONFIRMATION.

ALL DRAWINGS ARE TO BE READ IN CONJUNCTION WITH ALL RELEVANT DRAWINGS AND SPECIFICATIONS.

Rev	Description	Date
A	Depth of outrigger amended	08/08/2026

PROJECT TITLE

48 Avenue Rd, London N15 5JH

DRAWING TITLE

Proposed OS Map & Location Plan

Date

May 2026

DRWAING NUMBER

PR-L001

Scale (@ A3)

As indicated

EXPRO

YOUR PLANNING EXPERTS

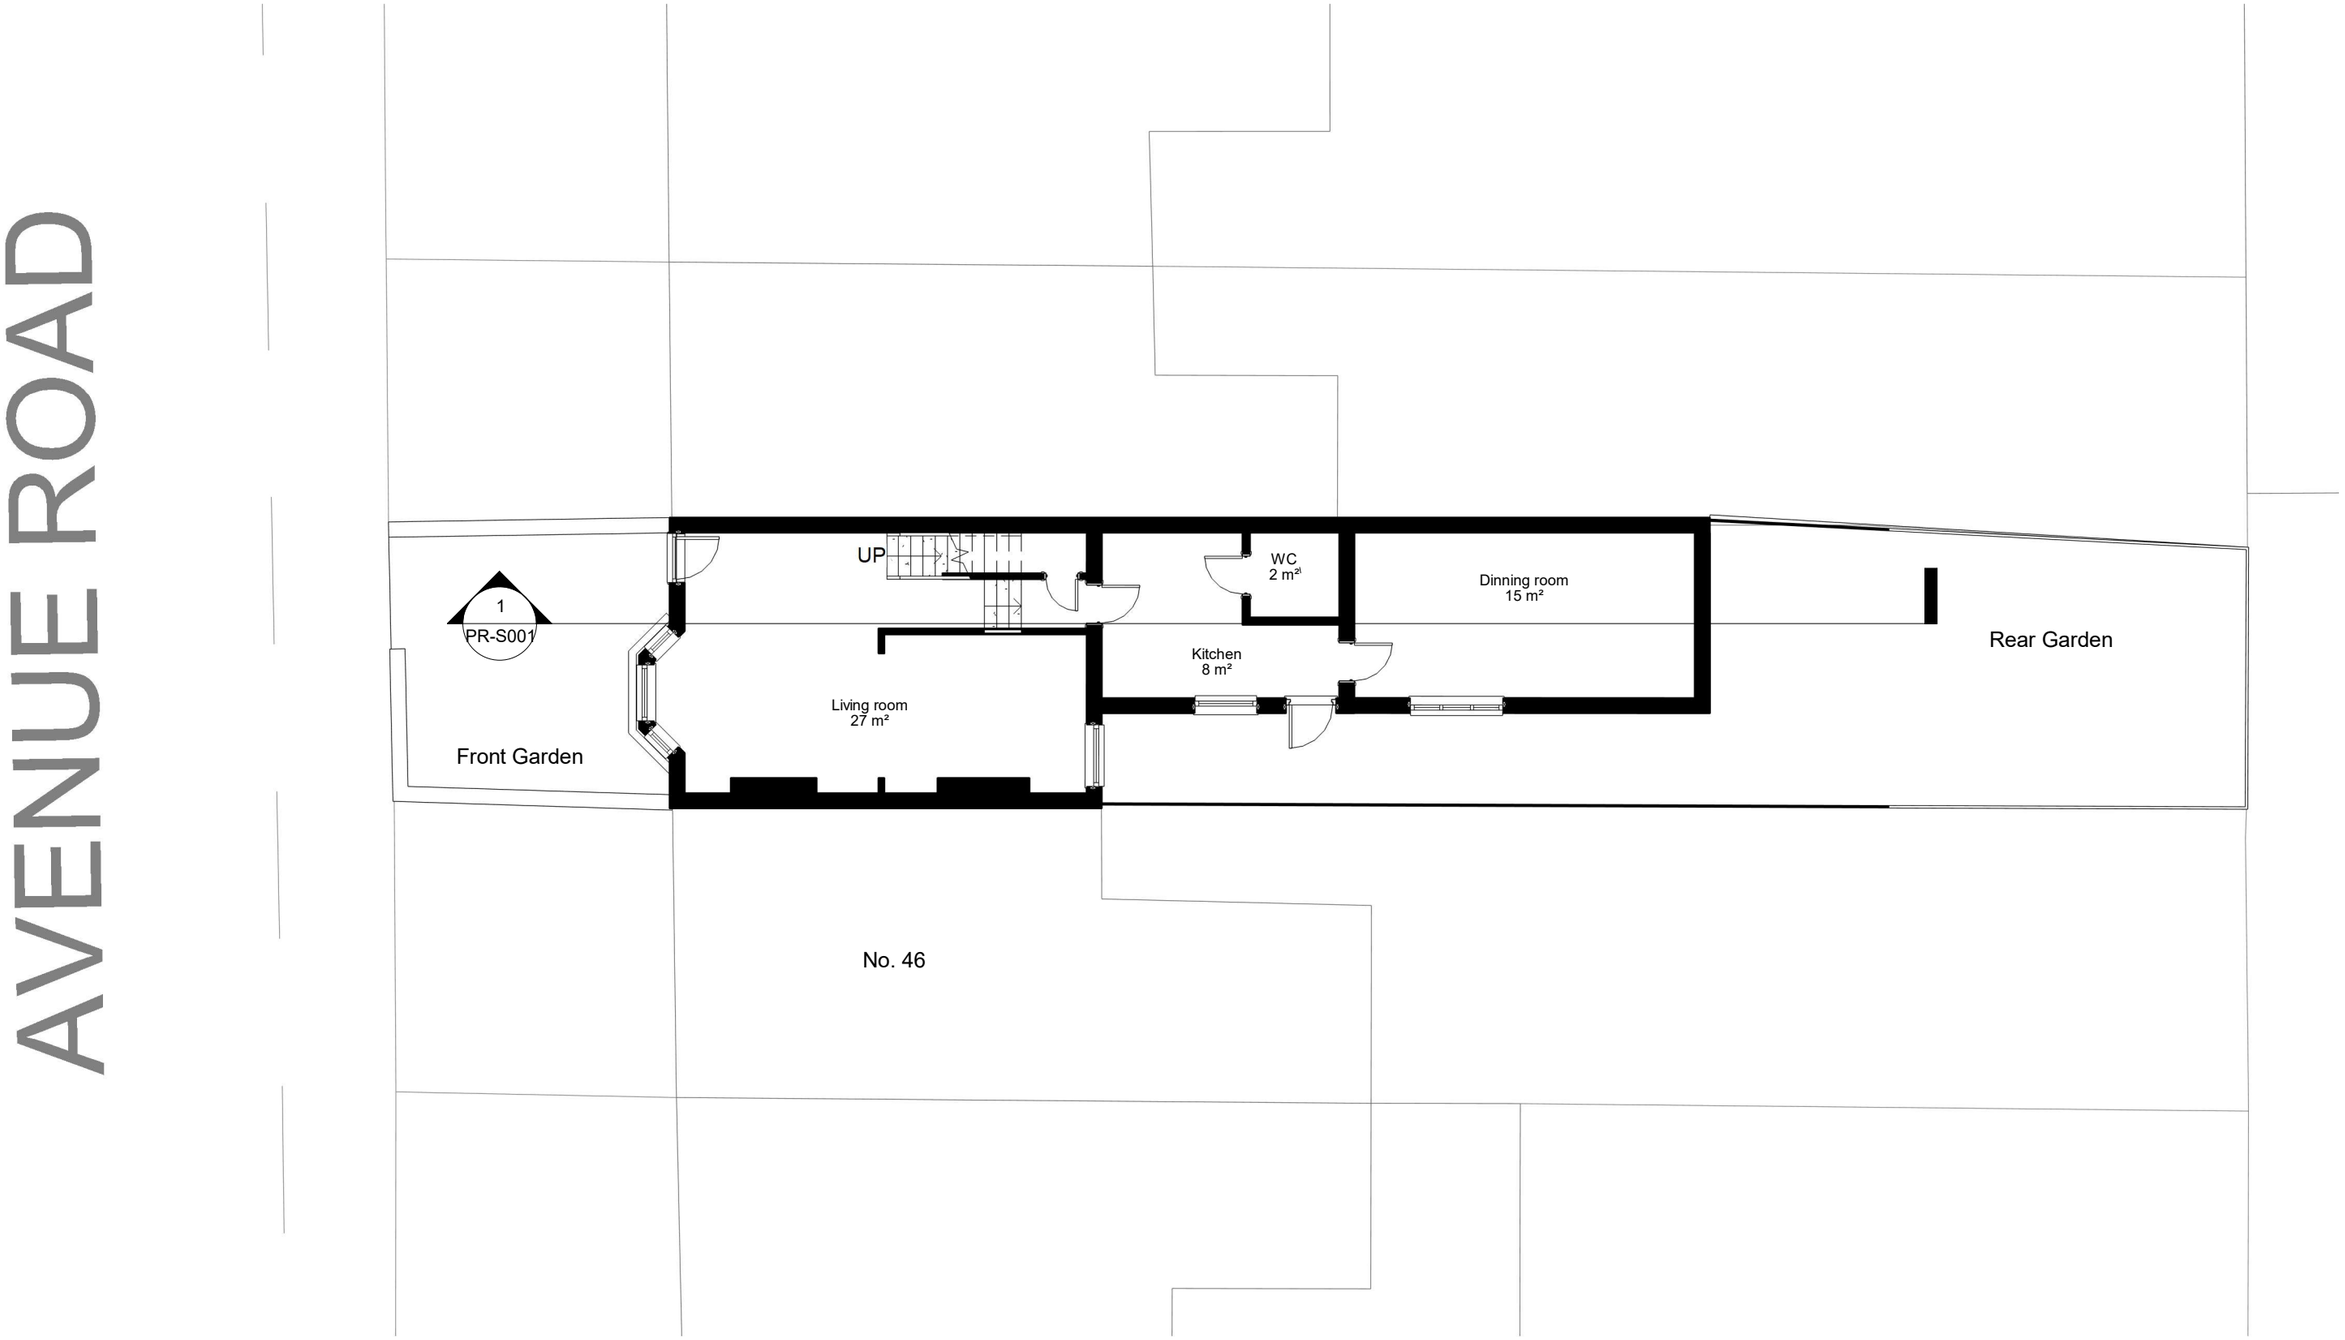

1 Ground Floor

1 : 100

1:100 0 1m 5m 10m

N

NOTES.

THE DRAWINGS ARE FOR PLANNING PURPOSES ONLY.

CONTRACTORS MUST VERIFY ALL DIMENSIONS AT THE SITE BEFORE COMMENCING ANY WORK.

NO CONSTRUCTION WORK BEFORE BUILDING CONTROL APPROVAL AND STRUCTURAL ENGINEER CONFIRMATION.

ALL DRAWINGS ARE TO BE READ IN CONJUNCTION WITH ALL RELEVANT DRAWINGS AND SPECIFICATIONS.

Rev	Description	Date
A	Depth of outrigger amended	08/08/2026

PROJECT TITLE

48 Avenue Rd, London N15 5JH

DRAWING TITLE

Proposed Ground Floor Plan

Date

May 2026

DRWAING NUMBER

PR-P001

Scale (@ A3)

1 : 100

EXPRO
YOUR PLANNING EXPERTS

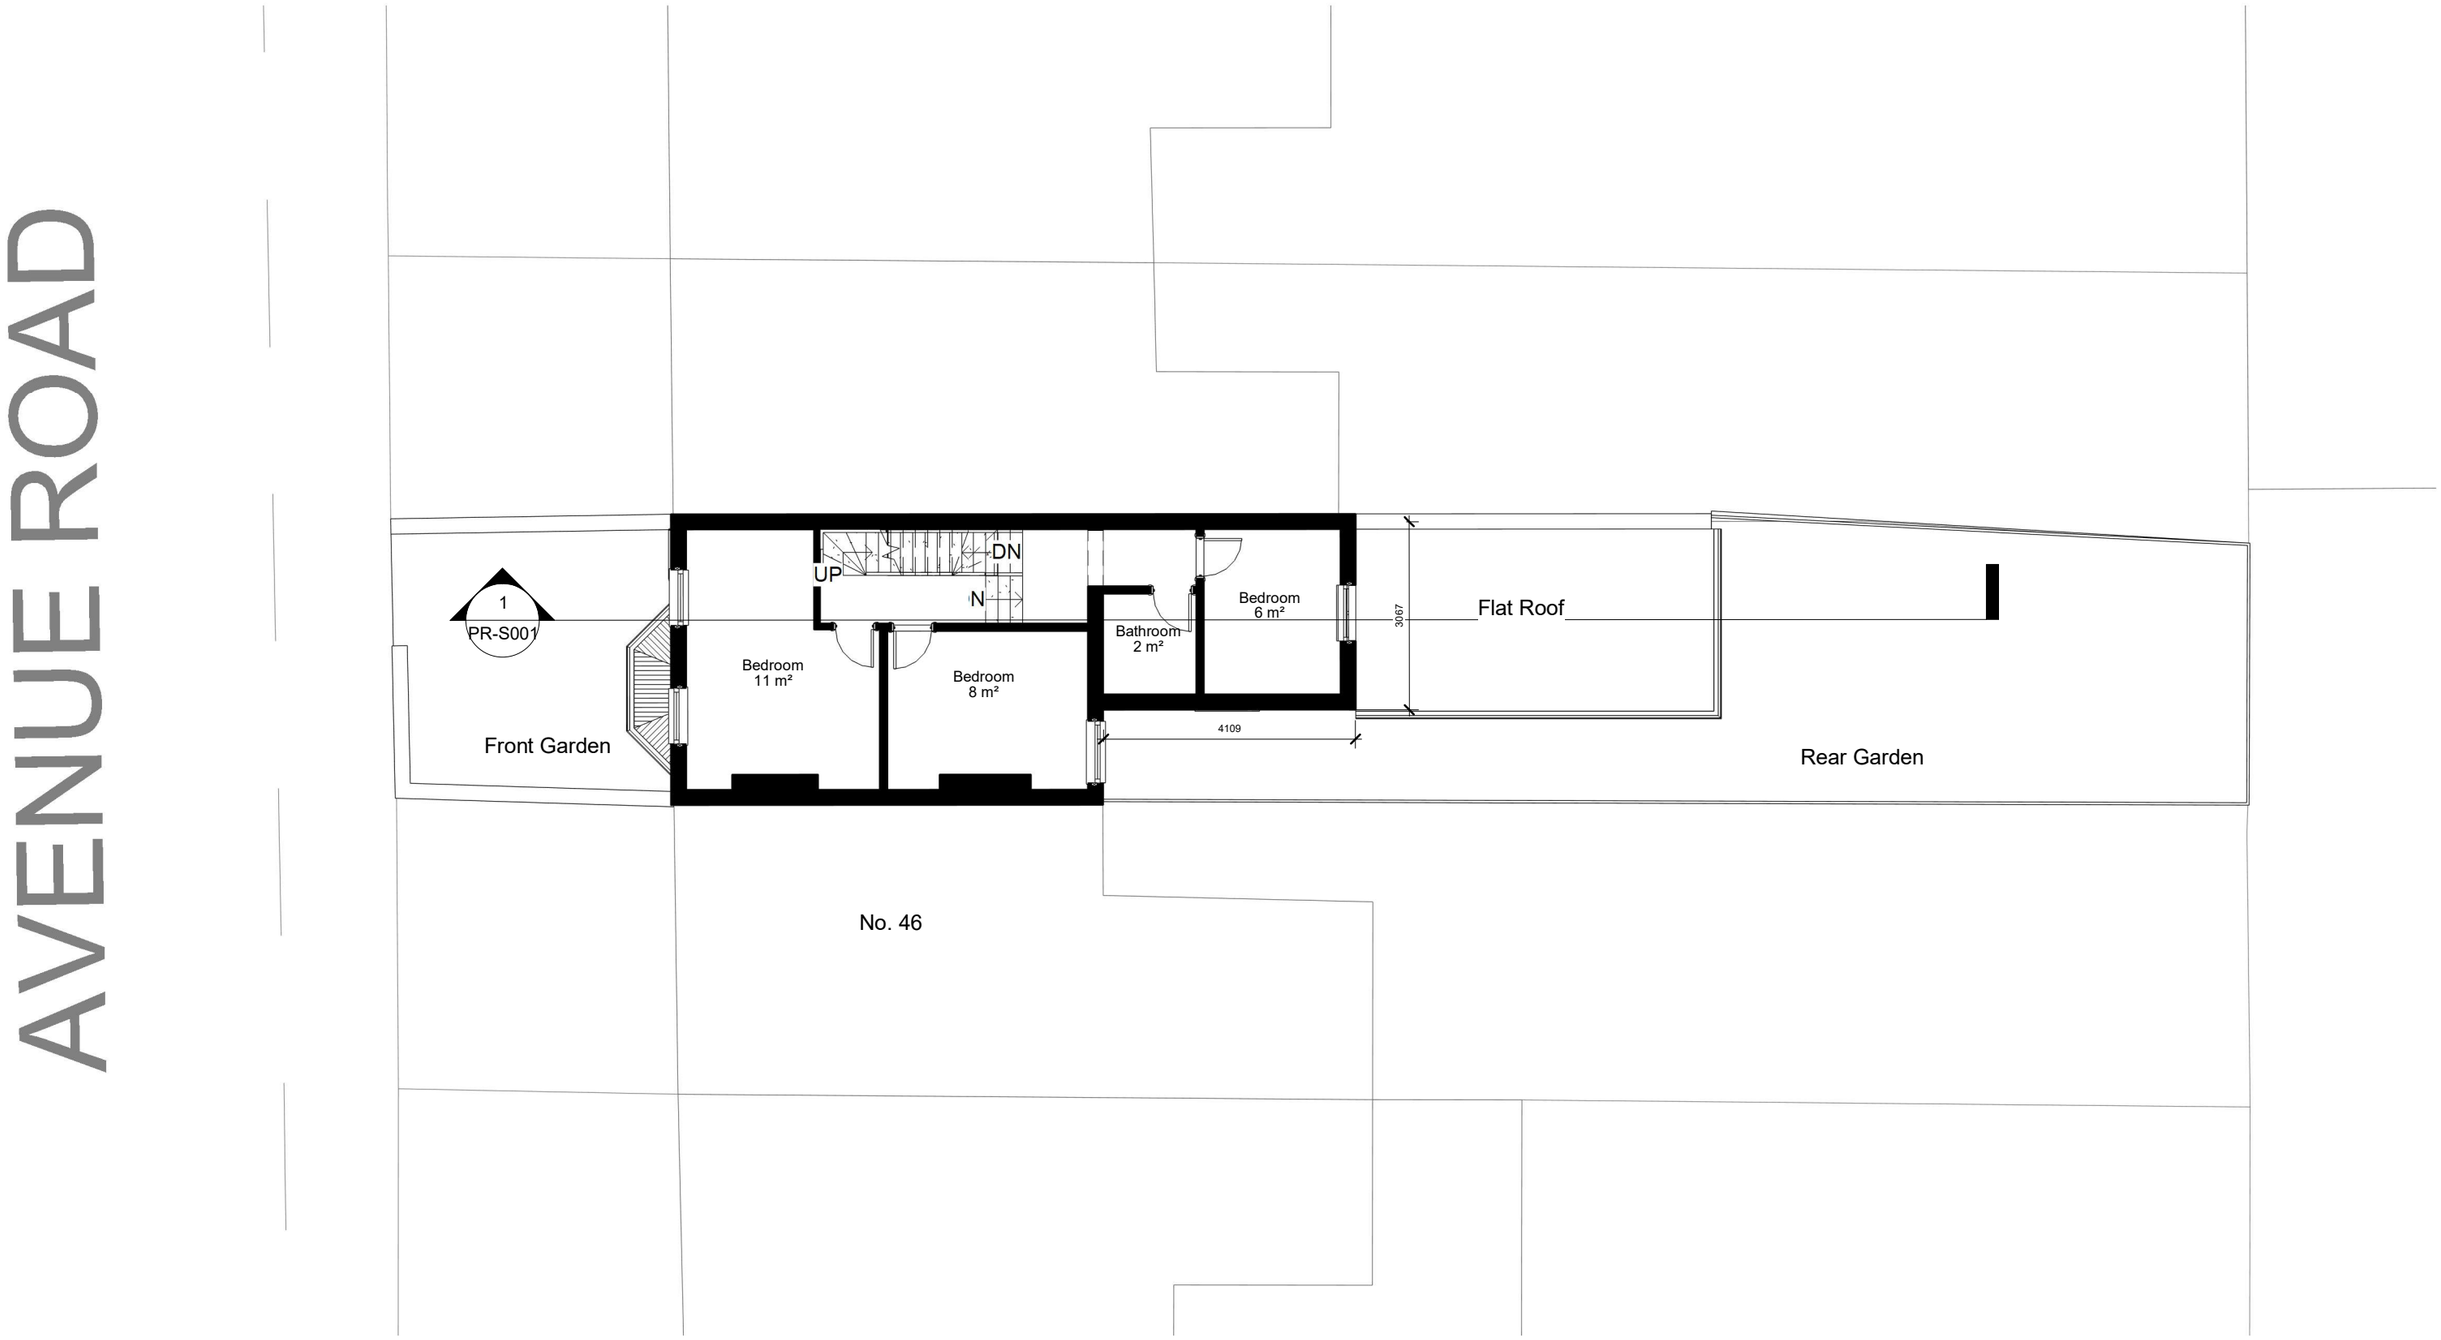

1 First Floor

1 : 100

1:100 0 1m 5m 10m

N

NOTES.

THE DRAWINGS ARE FOR PLANNING PURPOSES ONLY.

CONTRACTORS MUST VERIFY ALL DIMENSIONS AT THE SITE BEFORE COMMENCING ANY WORK.

NO CONSTRUCTION WORK BEFORE BUILDING CONTROL APPROVAL AND STRUCTURAL ENGINEER CONFIRMATION.

ALL DRAWINGS ARE TO BE READ IN CONJUNCTION WITH ALL RELEVANT DRAWINGS AND SPECIFICATIONS.

Rev	Description	Date
A	Depth of outrigger amended	08/08/2026

PROJECT TITLE

48 Avenue Rd, London N15 5JH

DRAWING TITLE

Proposed First Floor Plan

Date

May 2026

DRWAING NUMBER

PR-P002

Scale (@ A3)

1 : 100

EXPRO
YOUR PLANNING EXPERTS

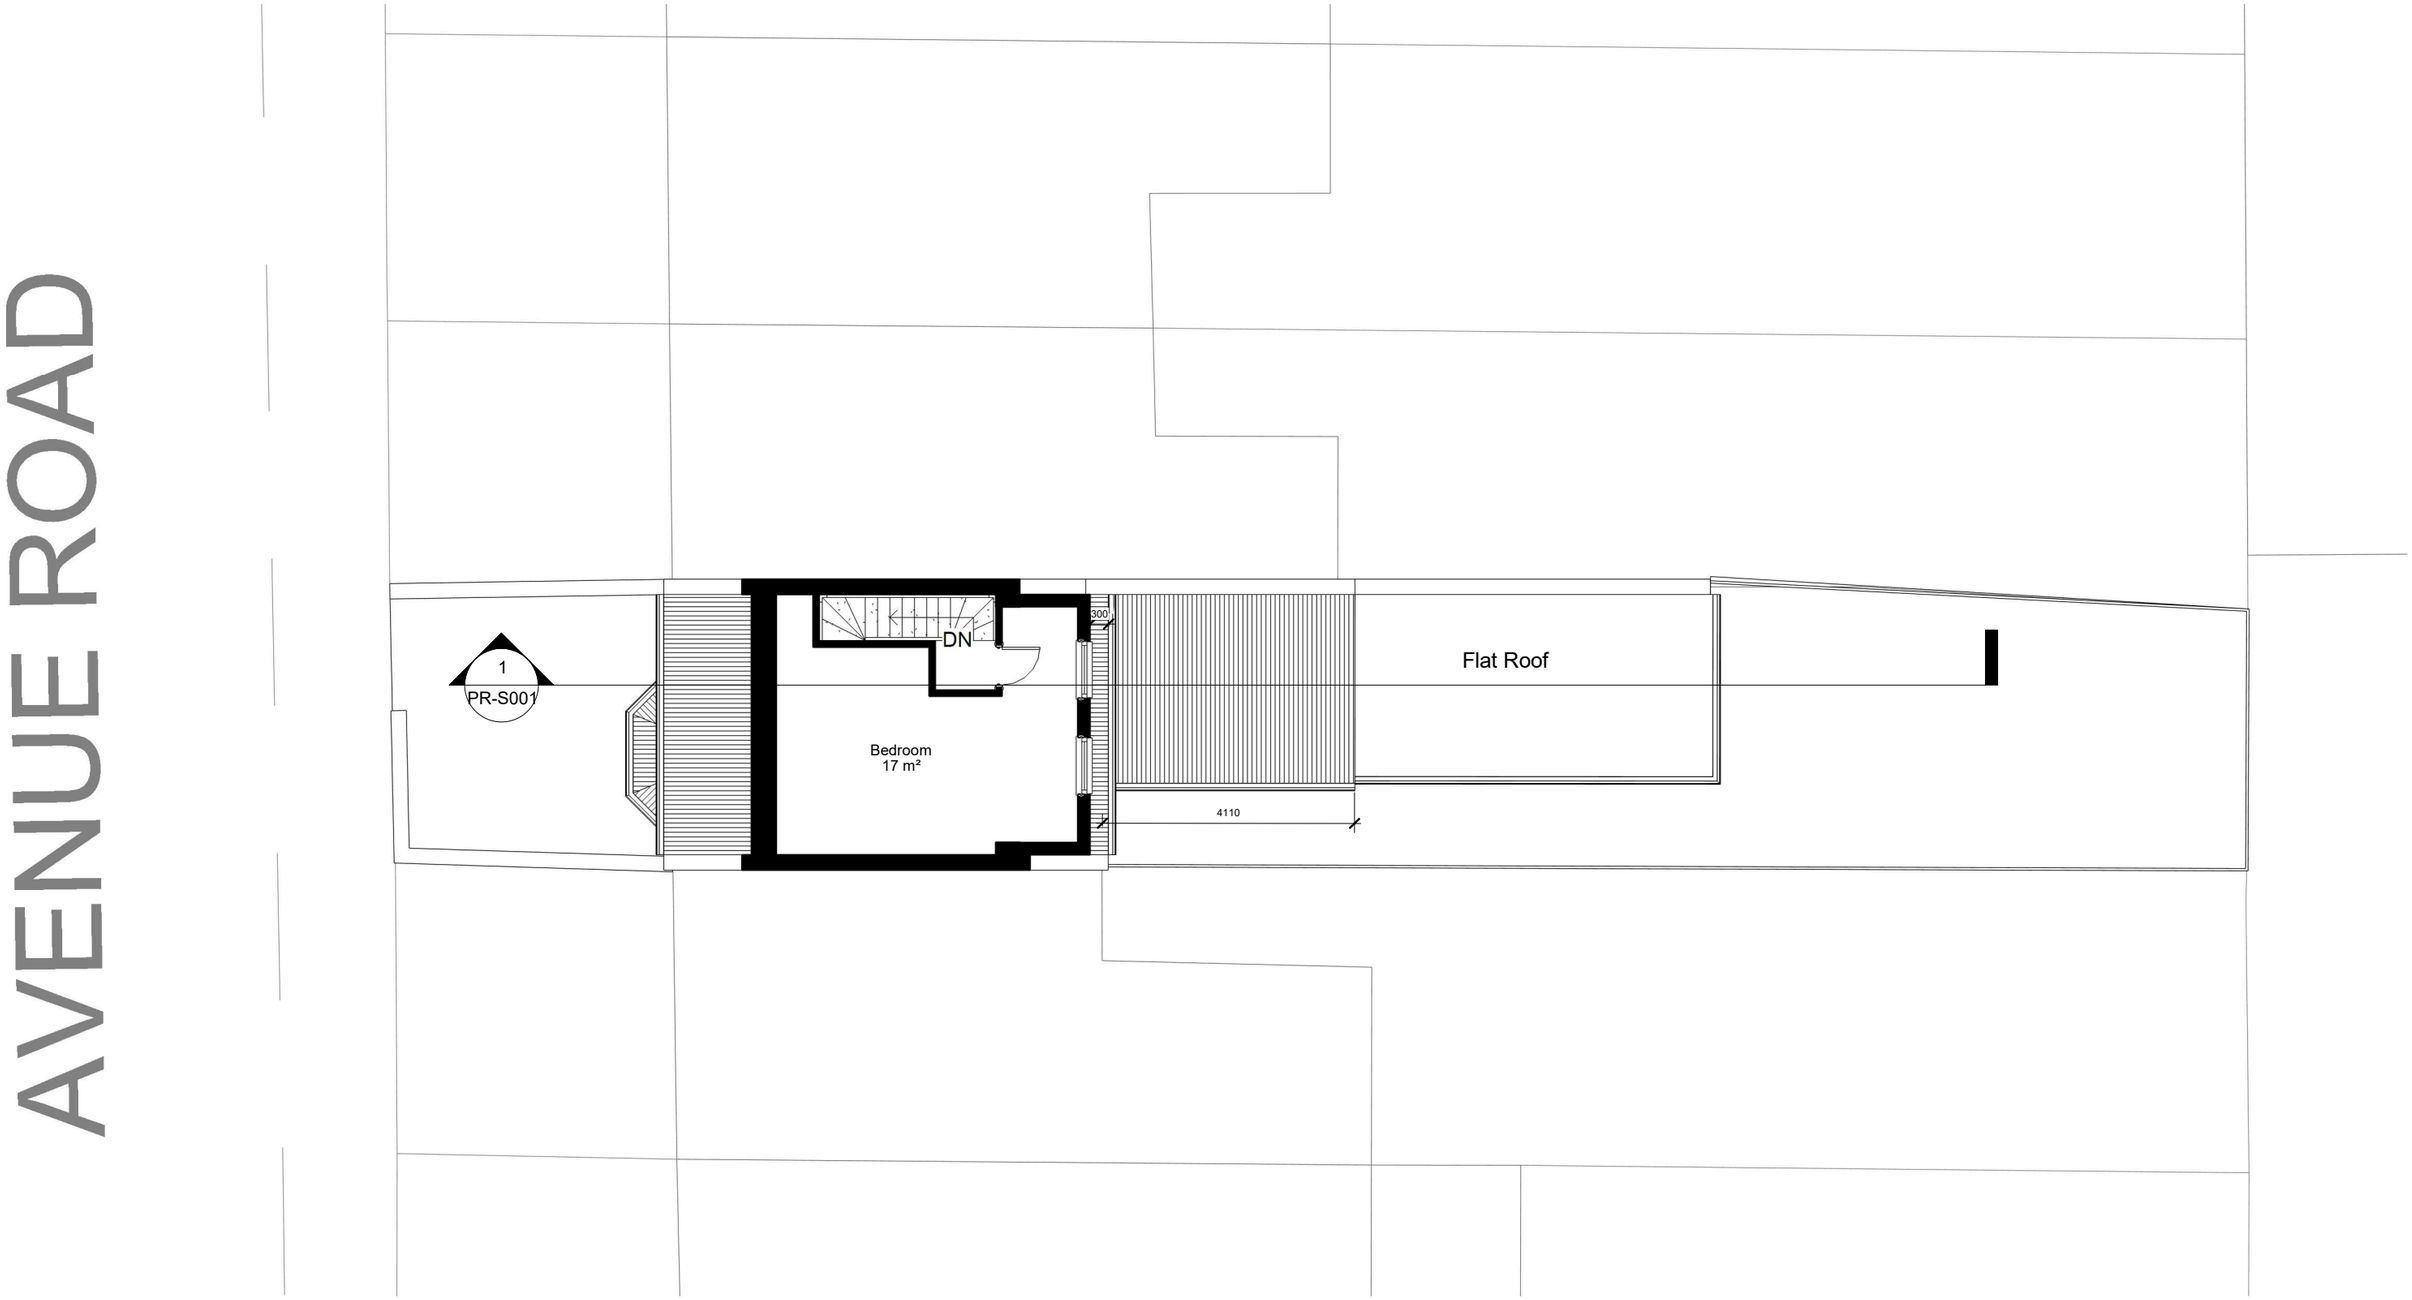

1 Loft Level

1 : 100

1:100 0 1m 5m 10m

NOTES.

THE DRAWINGS ARE FOR PLANNING PURPOSES ONLY.

CONTRACTORS MUST VERIFY ALL DIMENSIONS AT THE SITE BEFORE COMMENCING ANY WORK.

NO CONSTRUCTION WORK BEFORE BUILDING CONTROL APPROVAL AND STRUCTURAL ENGINEER CONFIRMATION.

ALL DRAWINGS ARE TO BE READ IN CONJUNCTION WITH ALL RELEVANT DRAWINGS AND SPECIFICATIONS.

Rev	Description	Date
A	Depth of outrigger amended	08/08/2026

PROJECT TITLE

48 Avenue Rd, London N15 5JH

DRAWING TITLE

Proposed Loft Floor Plan

Date

May 2026

DRWAING NUMBER

PR-P003

Scale (@ A3)

1 : 100

EXPRO
YOUR PLANNING EXPERTS

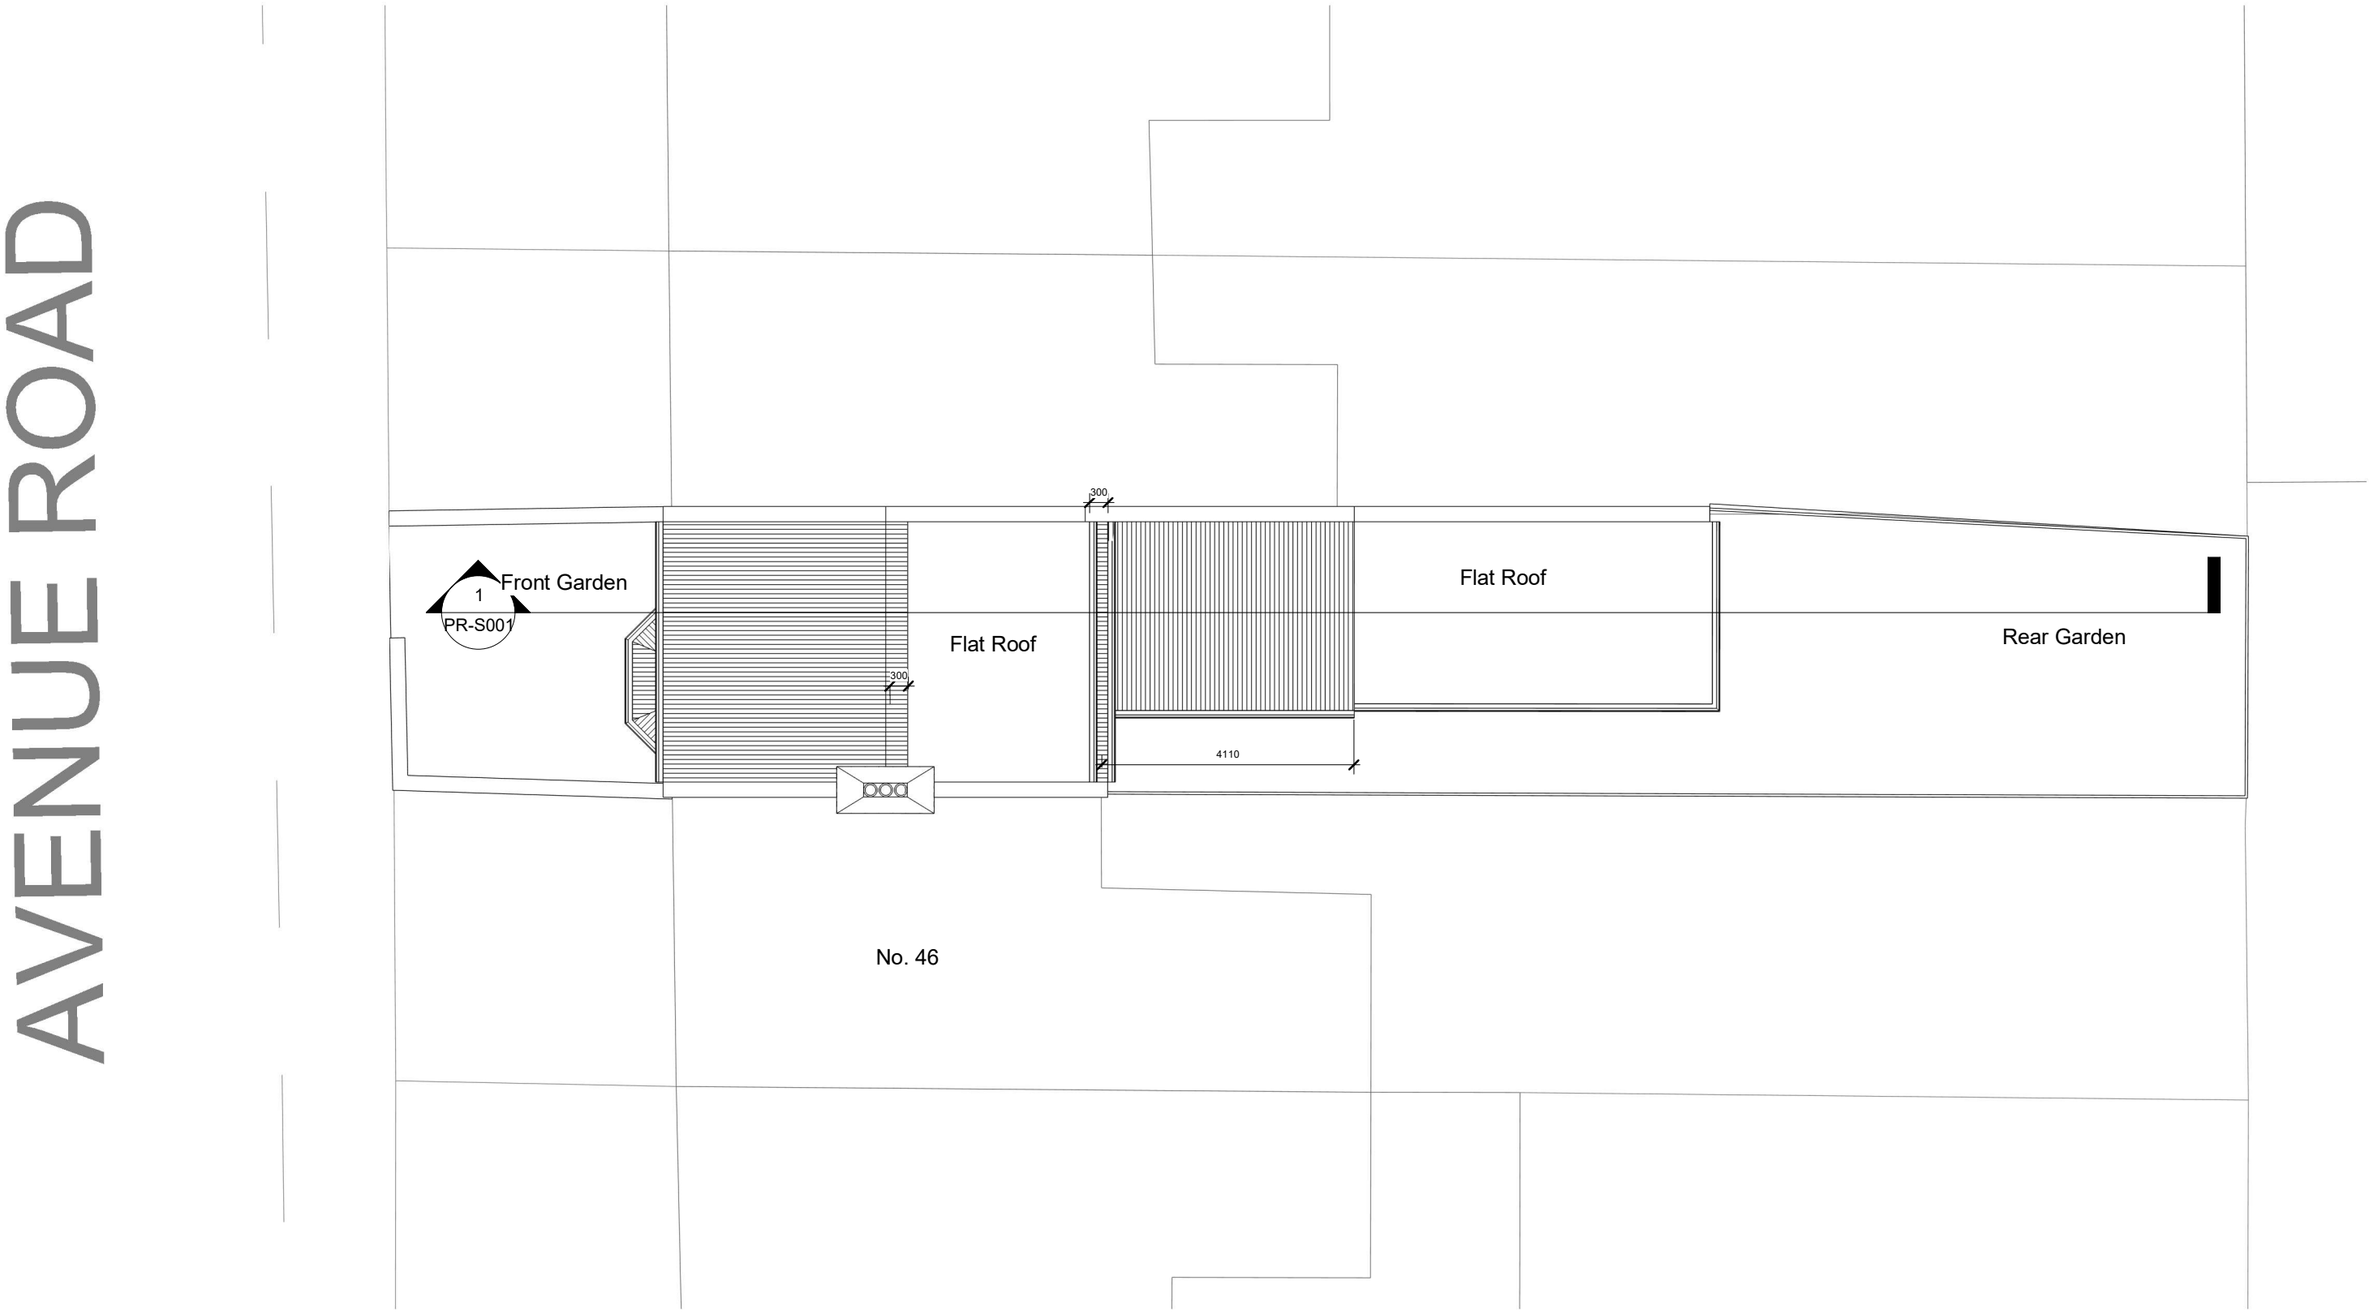

1 Roof Level

1 : 100

1:100 0 1m 5m 10m

N

NOTES.

THE DRAWINGS ARE FOR PLANNING PURPOSES ONLY.

CONTRACTORS MUST VERIFY ALL DIMENSIONS AT THE SITE BEFORE COMMENCING ANY WORK.

NO CONSTRUCTION WORK BEFORE BUILDING CONTROL APPROVAL AND STRUCTURAL ENGINEER CONFIRMATION.

ALL DRAWINGS ARE TO BE READ IN CONJUNCTION WITH ALL RELEVANT DRAWINGS AND SPECIFICATIONS.

Rev	Description	Date
A	Depth of outrigger amended	08/08/2026

PROJECT TITLE

48 Avenue Rd, London N15 5JH

DRAWING TITLE

Proposed Roof Plan

Date

May 2026

DRWAING NUMBER

PR-P004

Scale (@ A3)

1 : 100

EXPRO
YOUR PLANNING EXPERTS

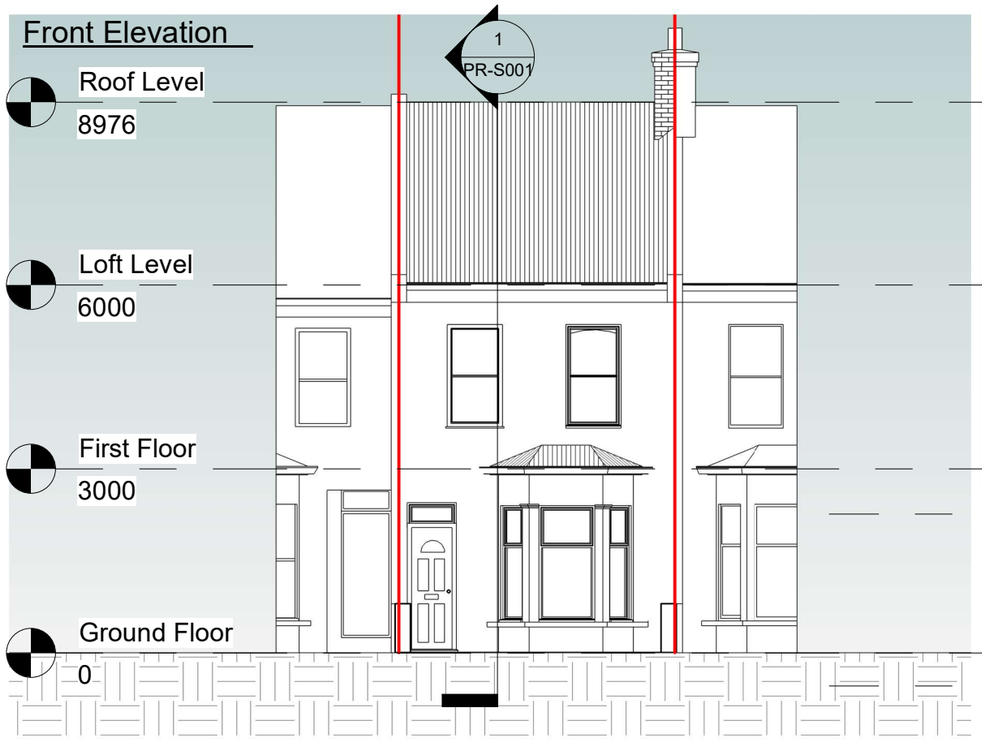

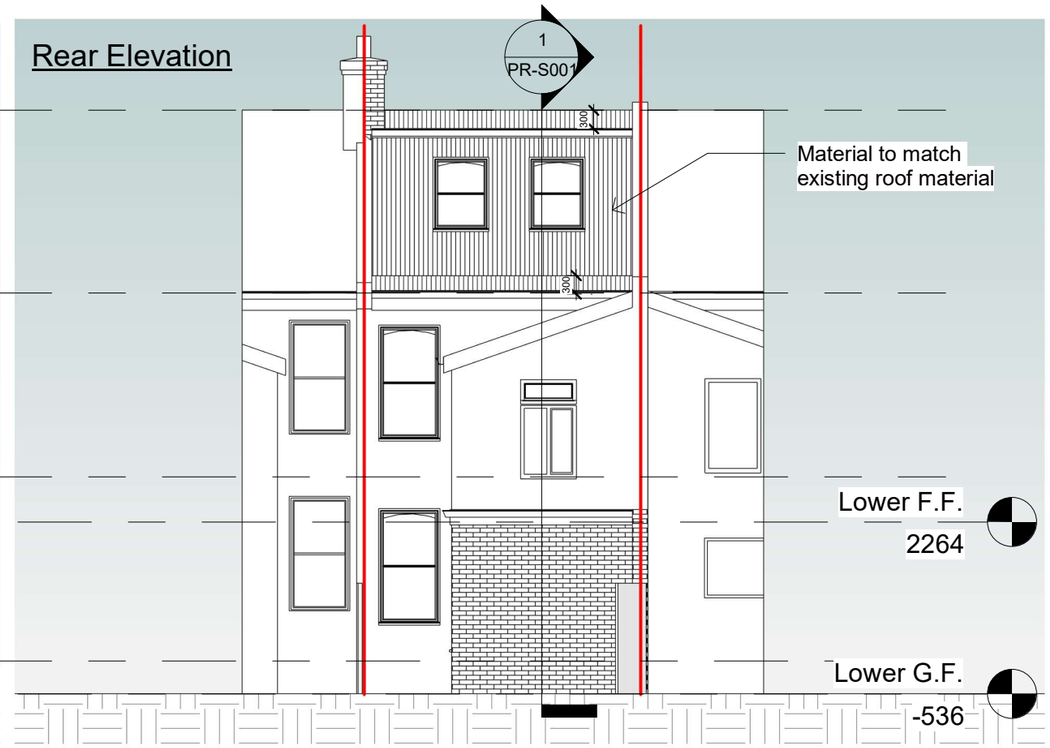

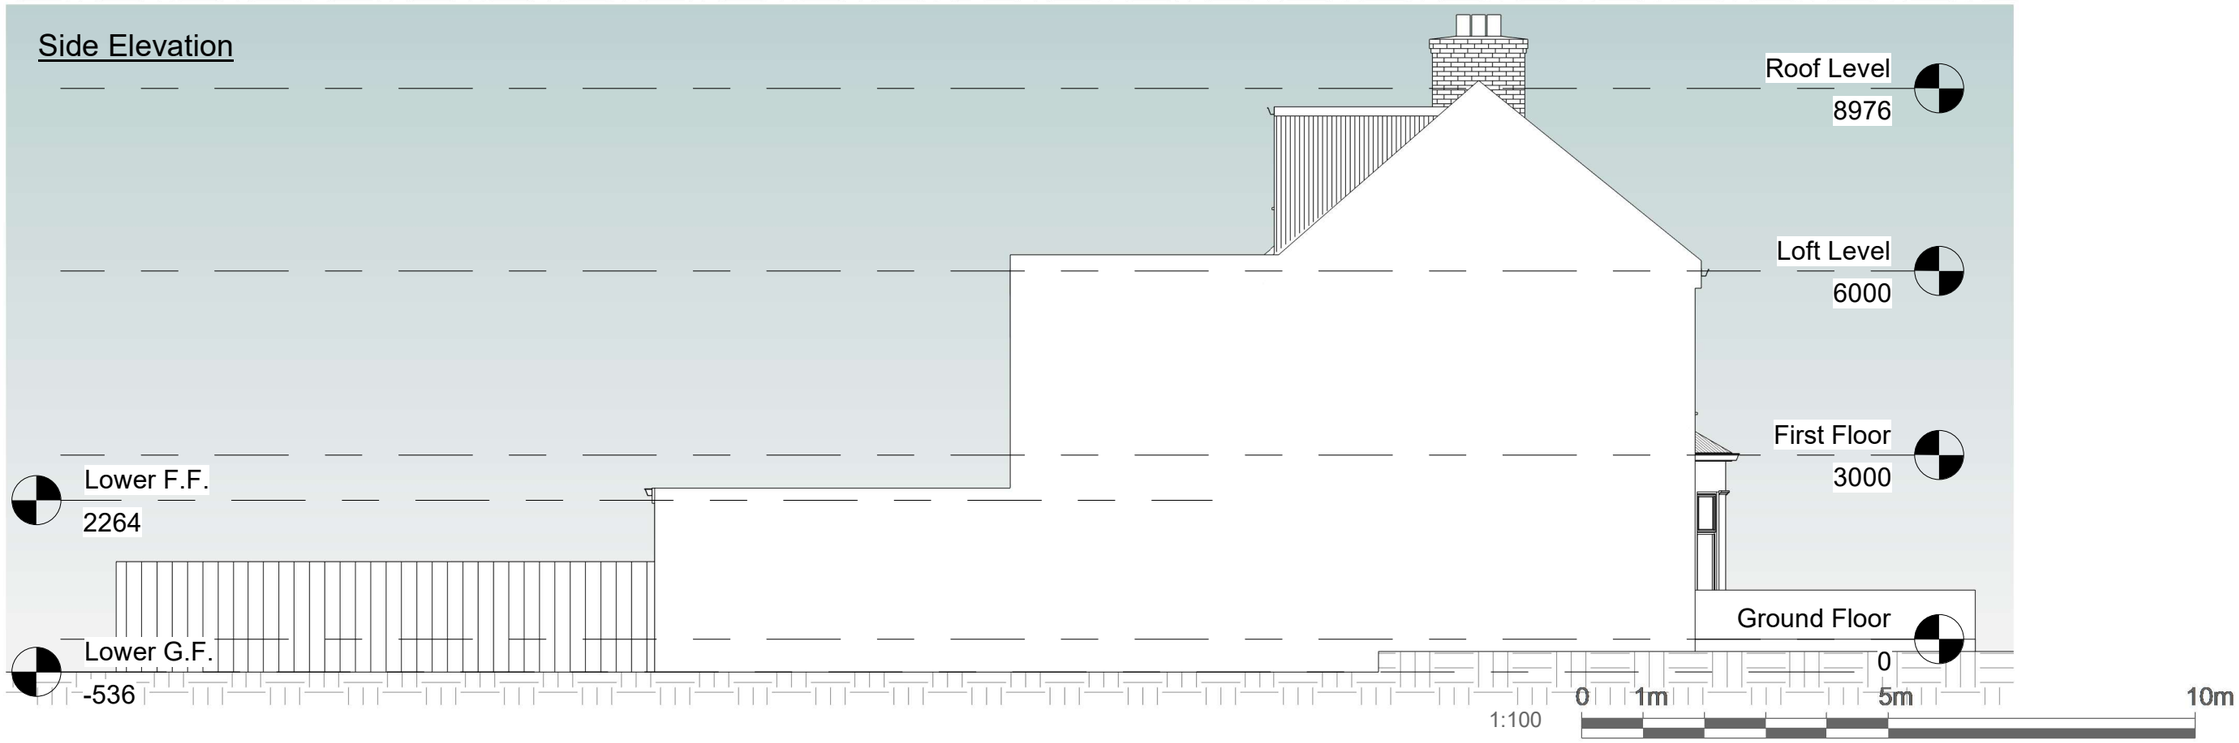

NOTES.

THE DRAWINGS ARE FOR PLANNING PURPOSES ONLY.

CONTRACTORS MUST VERIFY ALL DIMENSIONS AT THE SITE BEFORE COMMENCING ANY WORK.

NO CONSTRUCTION WORK BEFORE BUILDING CONTROL APPROVAL AND STRUCTURAL ENGINEER CONFIRMATION.

ALL DRAWINGS ARE TO BE READ IN CONJUNCTION WITH ALL RELEVANT DRAWINGS AND SPECIFICATIONS.

Rev	Description	Date
A	Depth of outrigger amended	08/08/2026

PROJECT TITLE

48 Avenue Rd, London N15 5JH

DRAWING TITLE

Proposed Elevations

Date

May 2026

DRWAING NUMBER

PR-E001

Scale (@ A3)

1 : 100

EXPRO
YOUR PLANNING EXPERTS

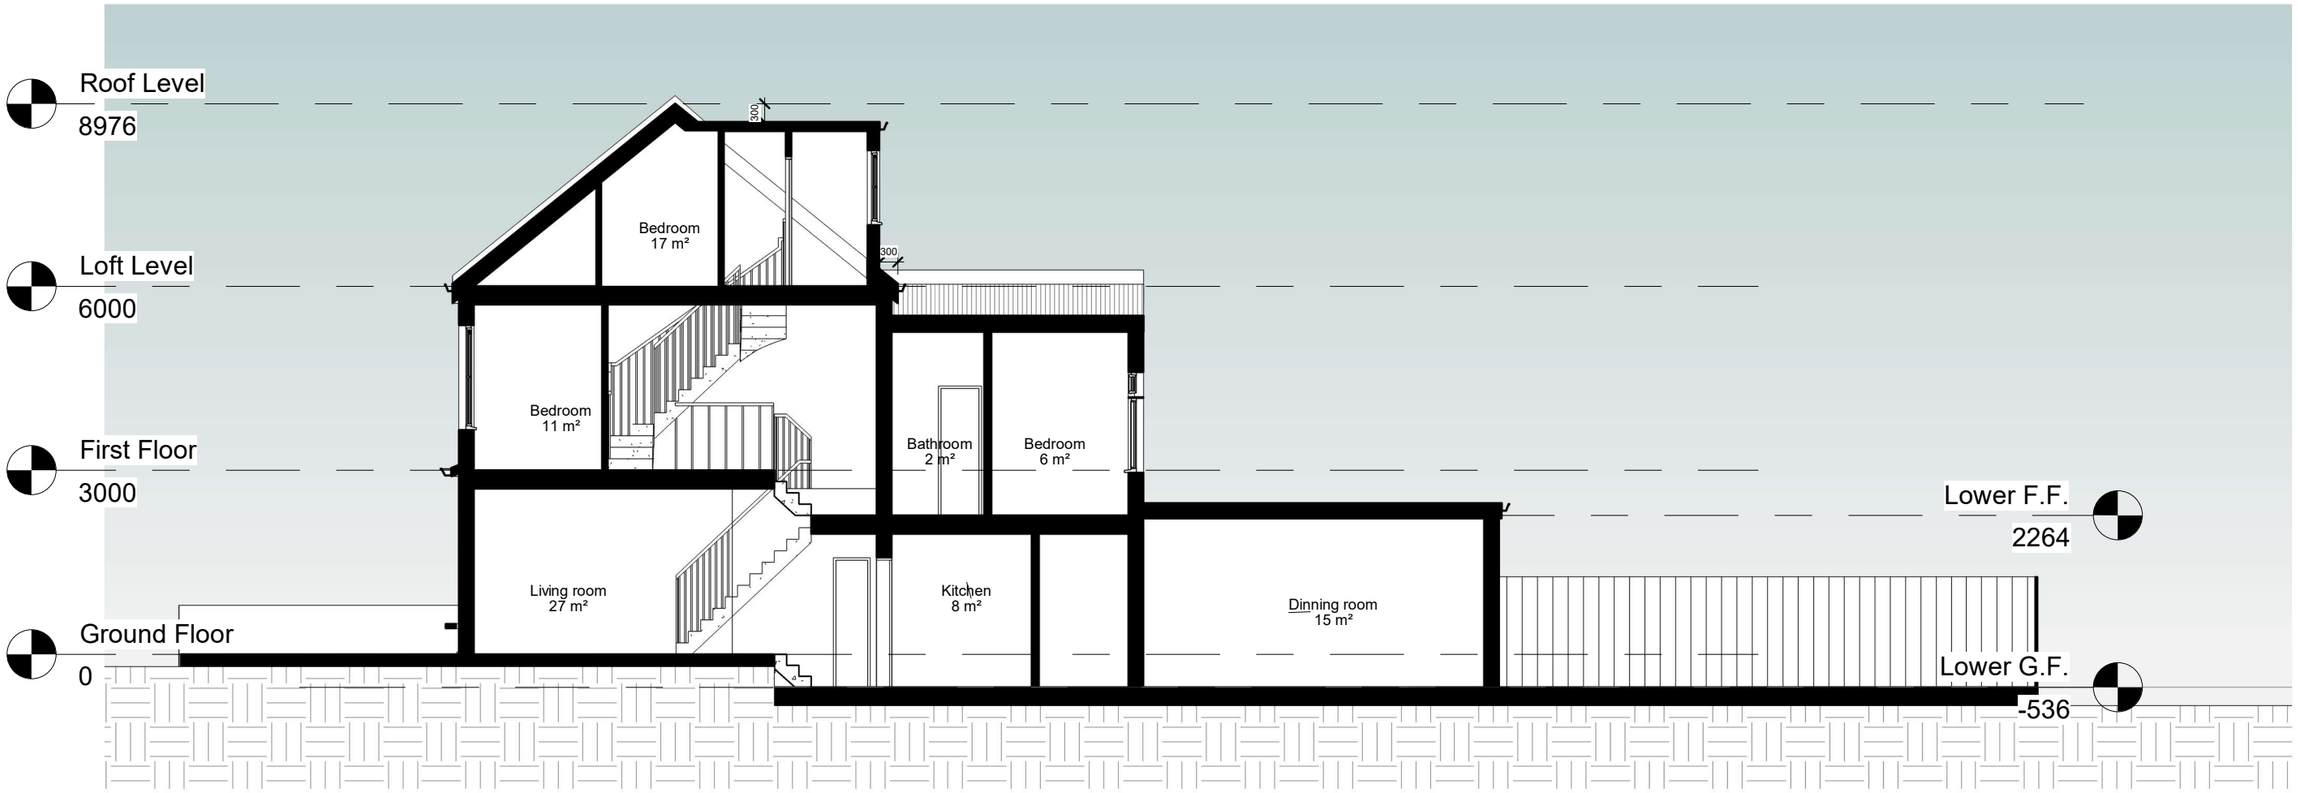

1:100

0 1m 5m 10m

NOTES.

THE DRAWINGS ARE FOR PLANNING PURPOSES ONLY.

CONTRACTORS MUST VERIFY ALL DIMENSIONS AT THE SITE BEFORE COMMENCING ANY WORK.

NO CONSTRUCTION WORK BEFORE BUILDING CONTROL APPROVAL AND STRUCTURAL ENGINEER CONFIRMATION.

ALL DRAWINGS ARE TO BE READ IN CONJUNCTION WITH ALL RELEVANT DRAWINGS AND SPECIFICATIONS.

Rev	Description	Date
A	Depth of outrigger amended	08/08/2026

PROJECT TITLE

48 Avenue Rd, London N15 5JH

DRAWING TITLE

Proposed Section AA

Date

May 2026

DRWAING NUMBER

PR-S001

Scale (@ A3)

1 : 100

EXPRO
YOUR PLANNING EXPERTS

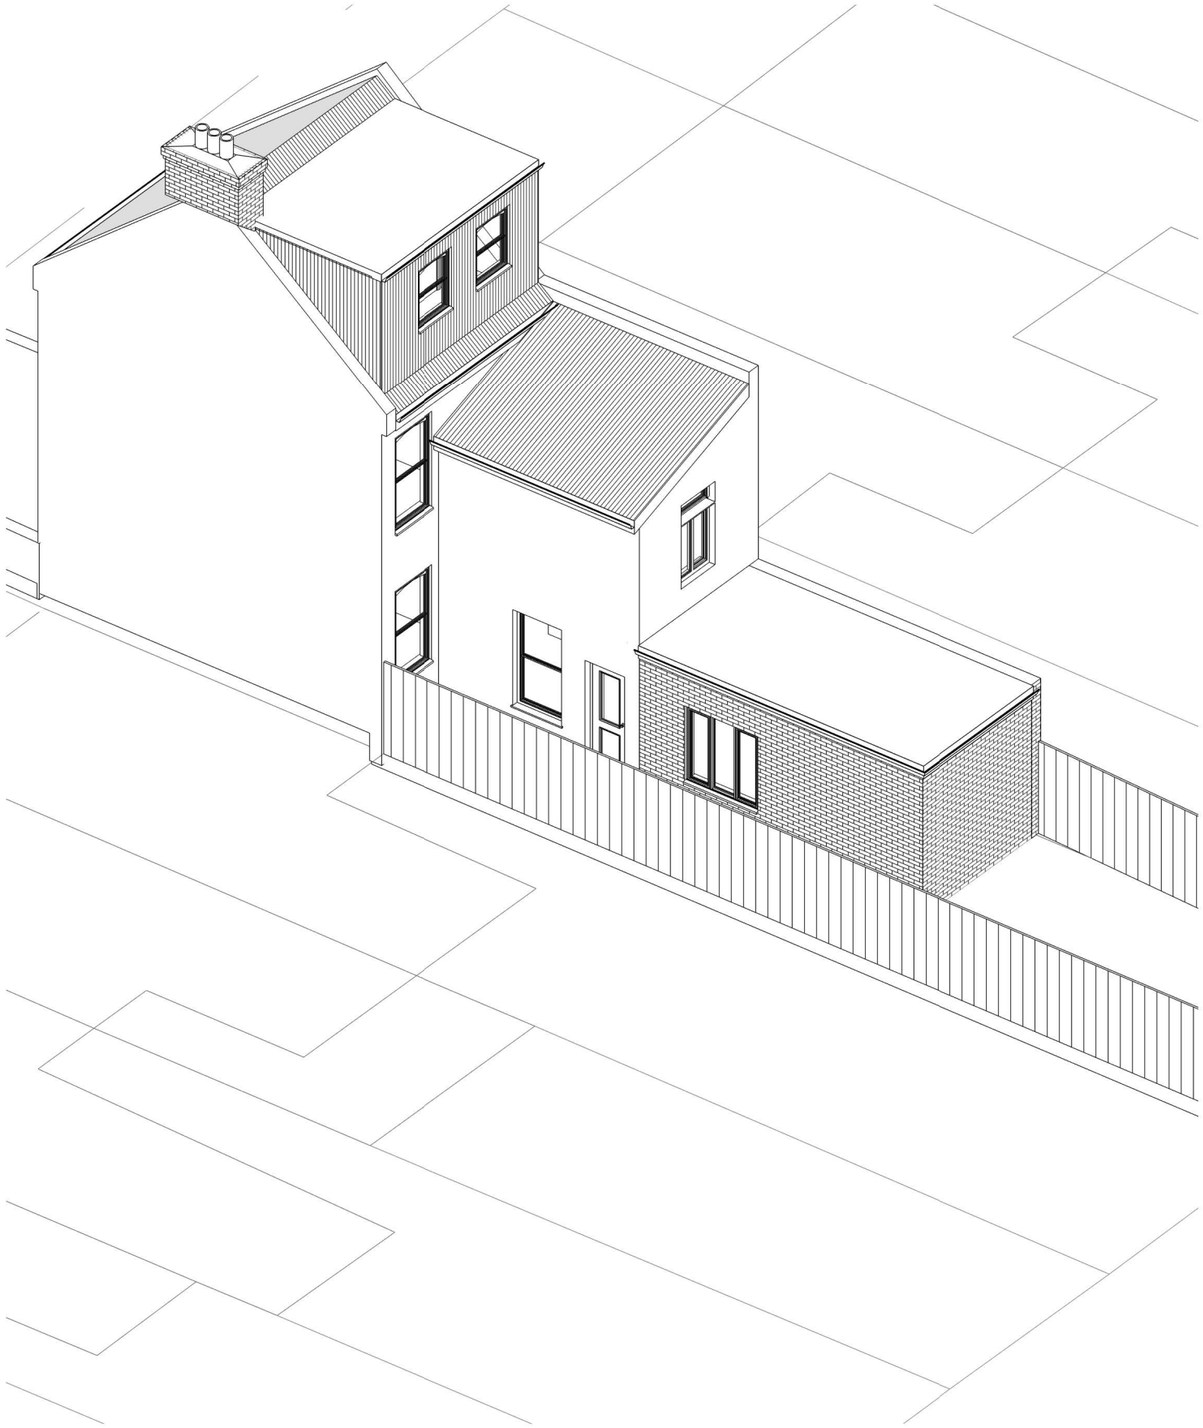

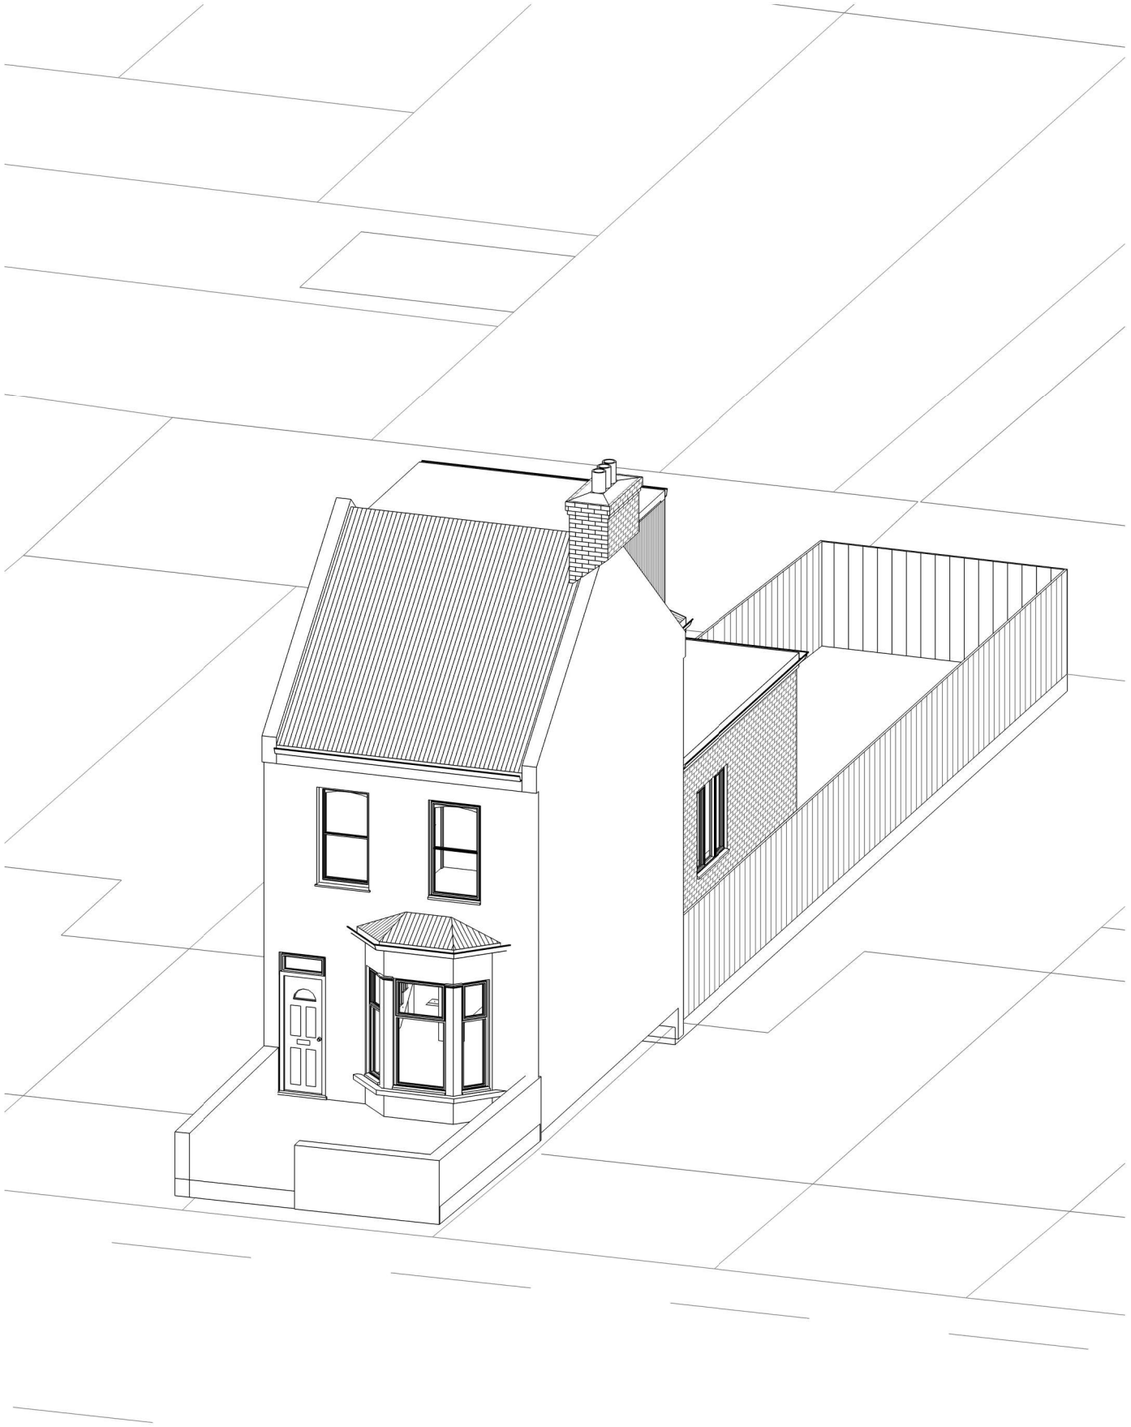

NOTES.

THE DRAWINGS ARE FOR PLANNING PURPOSES ONLY.

CONTRACTORS MUST VERIFY ALL DIMENSIONS AT THE SITE BEFORE COMMENCING ANY WORK.

NO CONSTRUCTION WORK BEFORE BUILDING CONTROL APPROVAL AND STRUCTURAL ENGINEER CONFIRMATION.

ALL DRAWINGS ARE TO BE READ IN CONJUNCTION WITH ALL RELEVANT DRAWINGS AND SPECIFICATIONS.

Rev	Description	Date
A	Depth of outrigger amended	08/08/2026

PROJECT TITLE

48 Avenue Rd, London N15 5JH

DRAWING TITLE

Proposed 3D

Date

May 2026

DRWAING NUMBER

PR-PE01

Scale (@ A3)

EXPRO

YOUR PLANNING EXPERTS